


Scale bar scale 1: 100

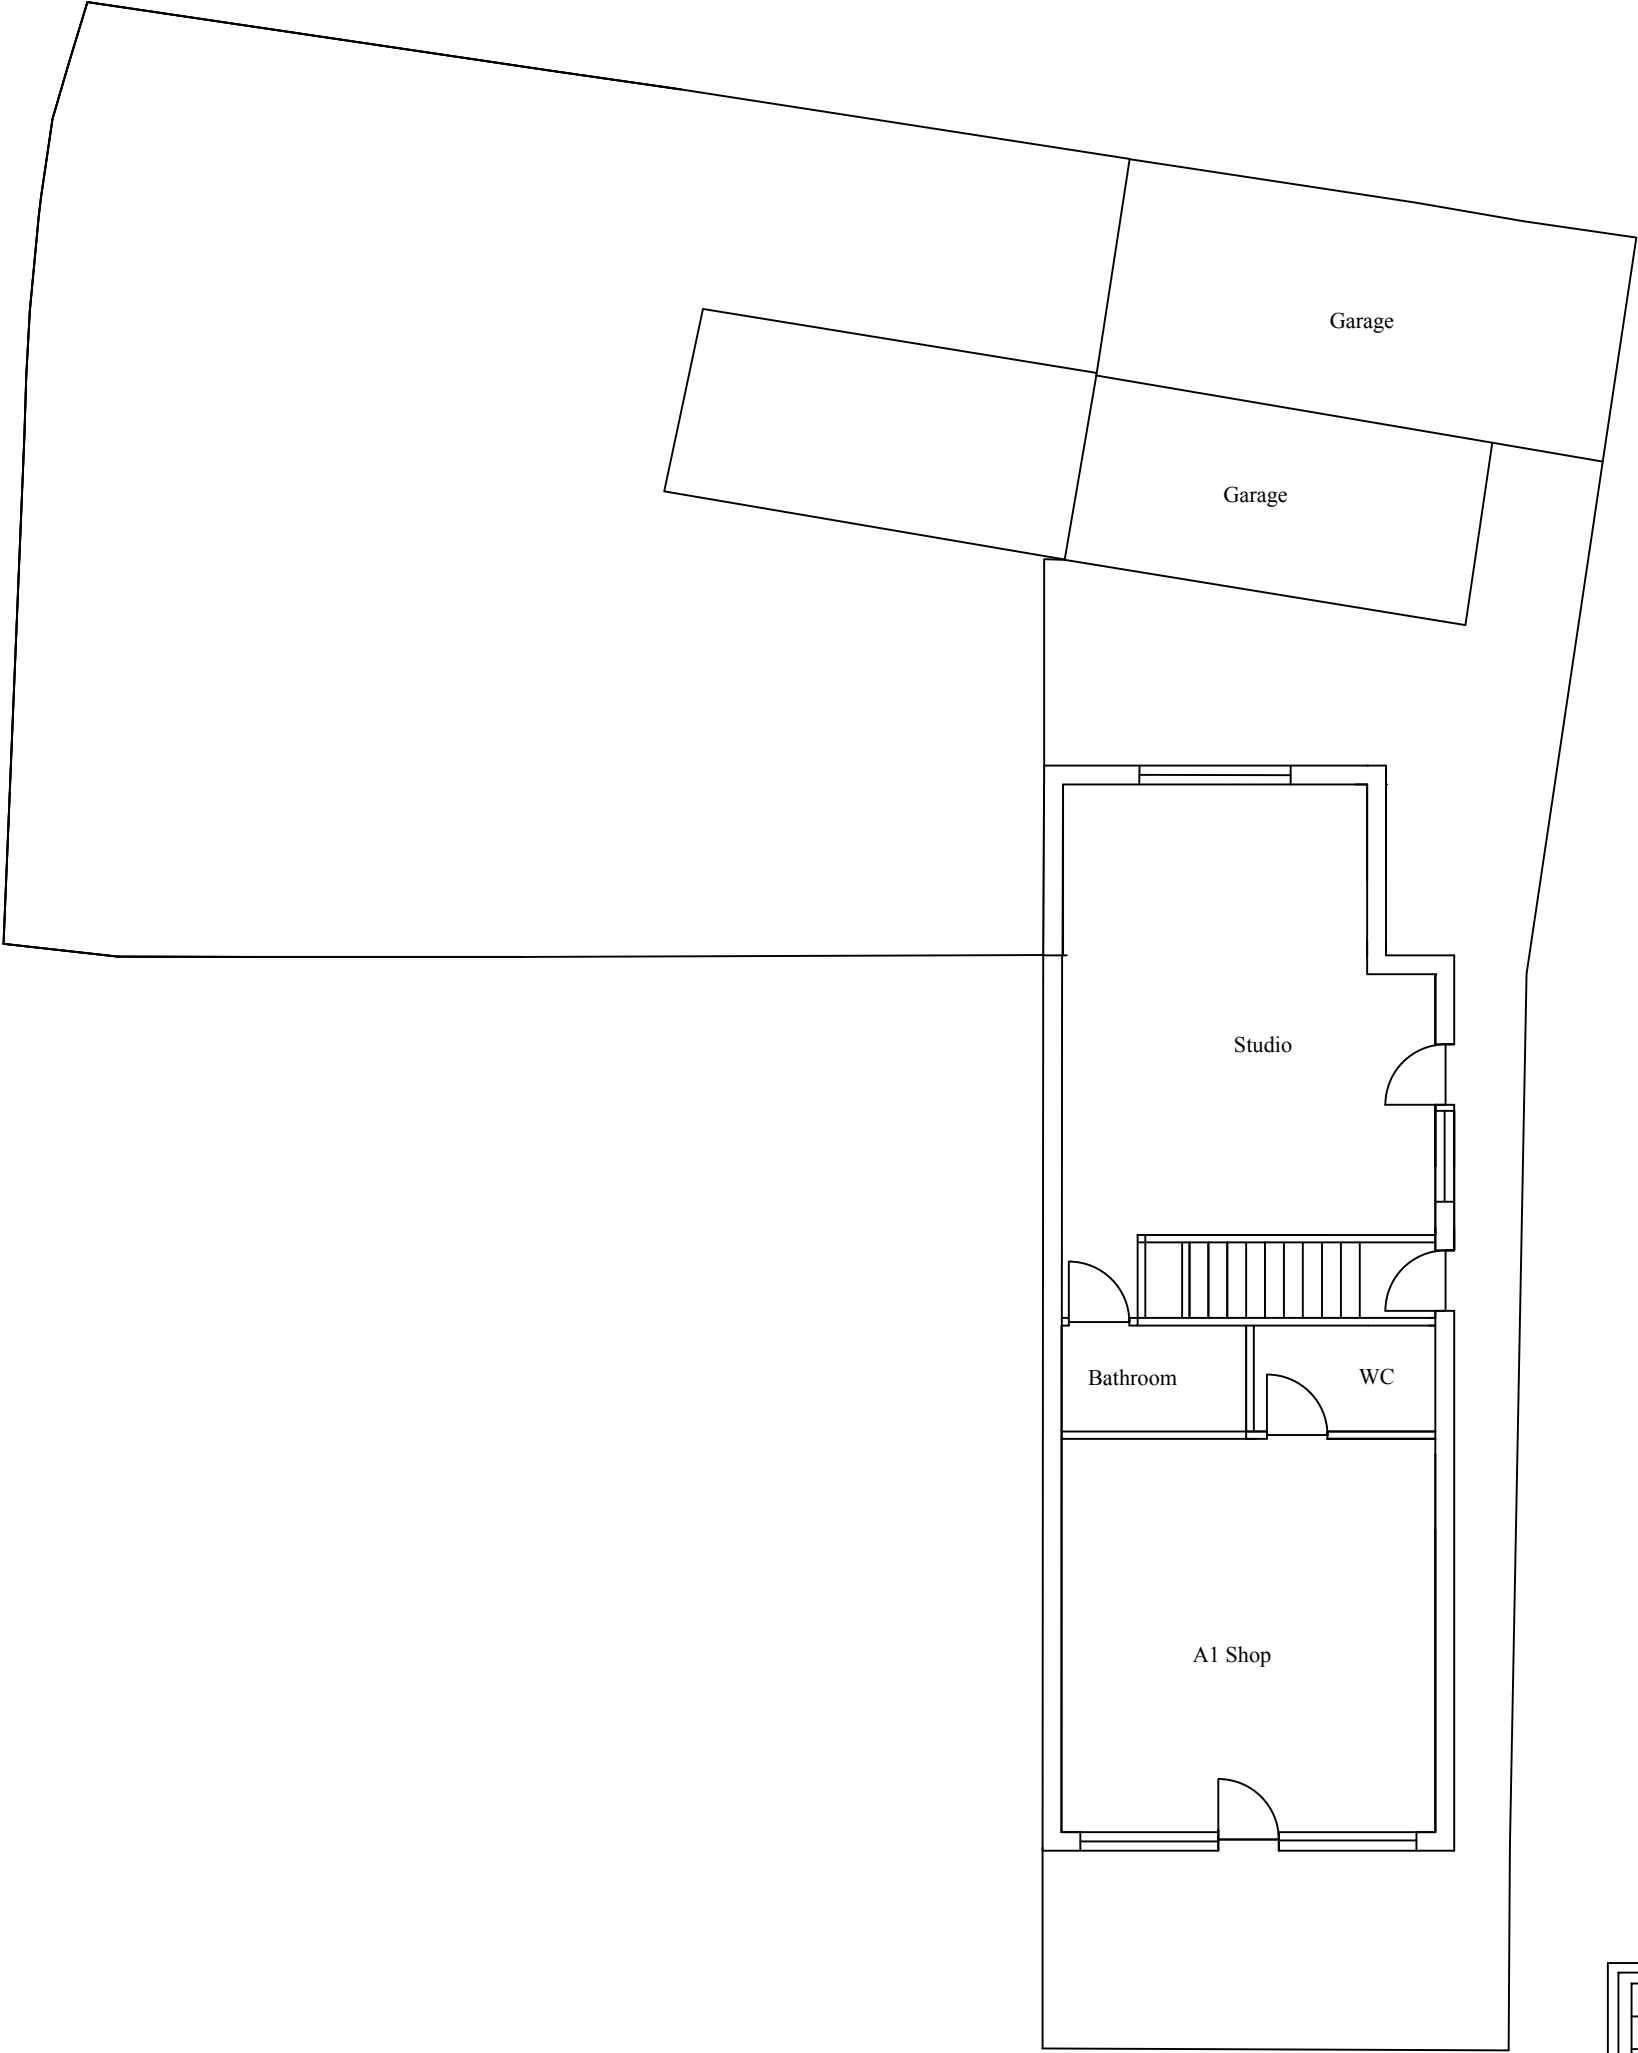

proposed ground floor plan

Revision/Issue	Date
Designed By K Designs 07740873066	
Title : Prior Approval Part Change of use of part A1 shop to C3 Flat	
at 365 Sipson Road, West drayton	
DWG no. 365/Sip/02	
20/07/20	
1:100 @ A3	