




Scale bar scale 1: 100

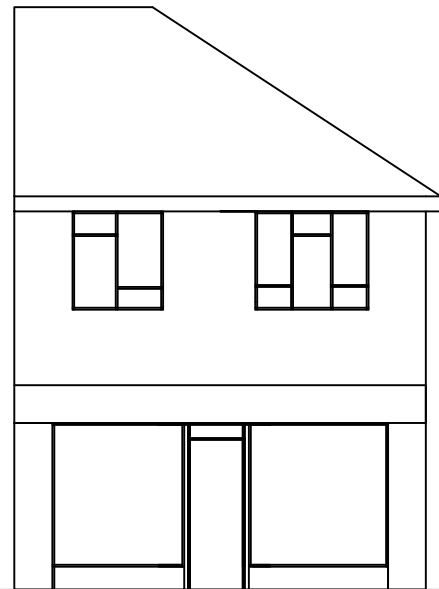


Existing Front elevation

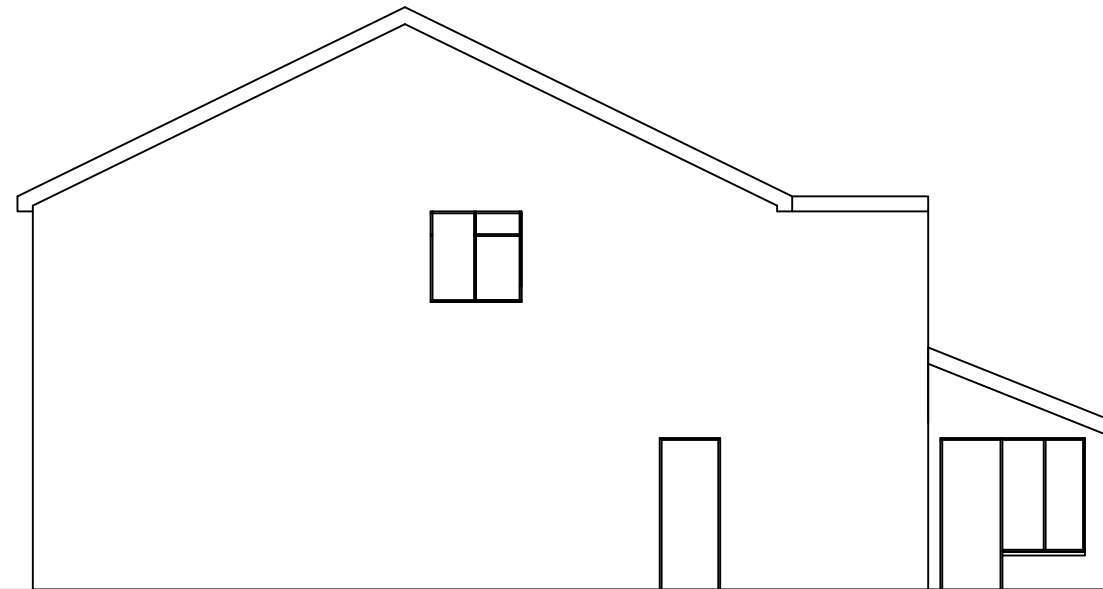


Existing side elevation

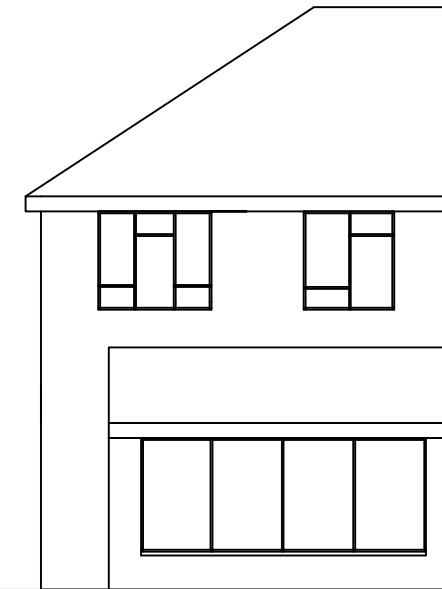


Existing rear elevation

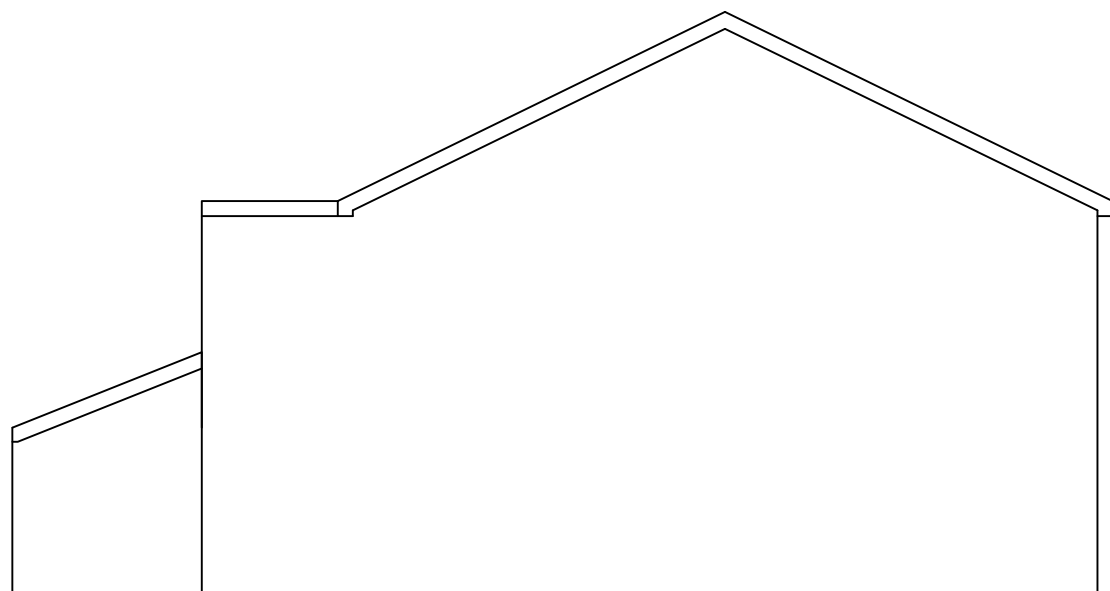

Existing side elevation

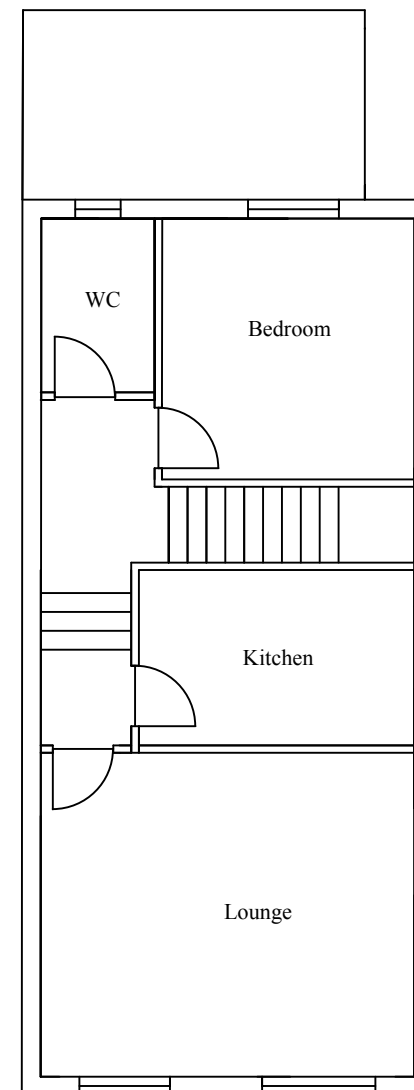

Existing first floor plan

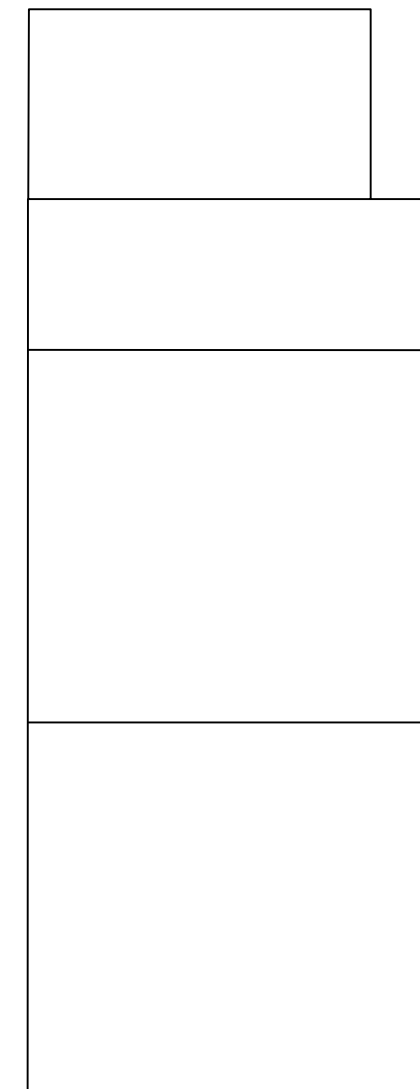

Existing Roof plan

General Note :

No.	Revision/Issue	Date

Designed By K Designs
07740873066

Title : Prior Approval Part
Change of use of part A1
shop to C3 Flat

at
365 Sipson Road,
West drayton

DWG no. 365/Sip/03

20/07/20

1:100 @ A3

