




Scale bar scale 1: 100

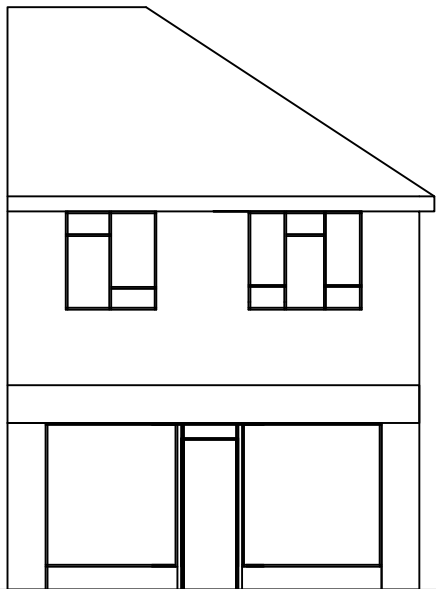


proposed front elevation

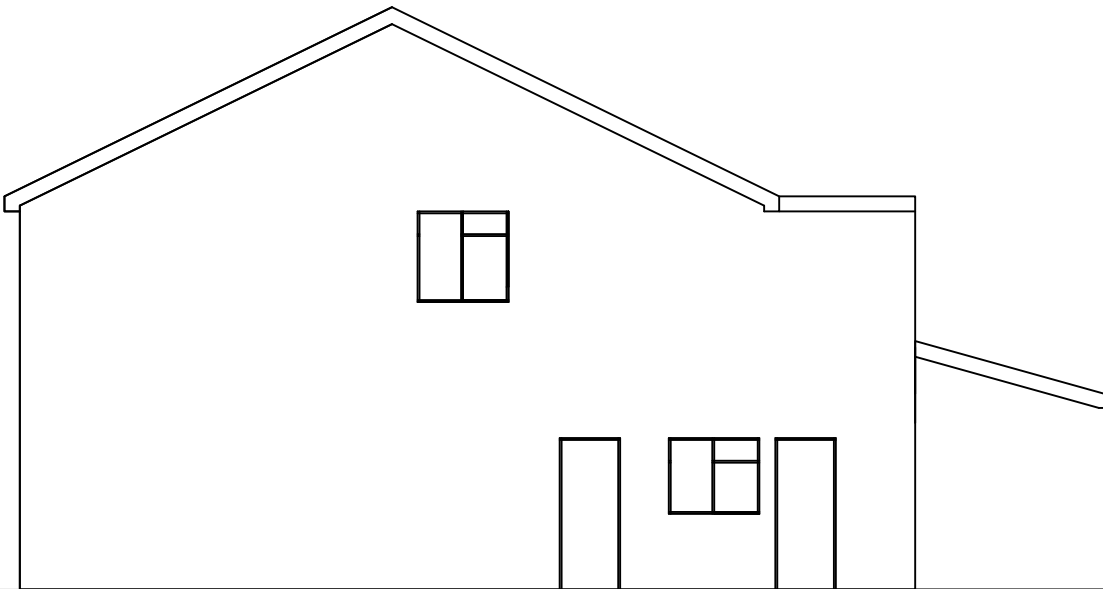


Proposed side elevation

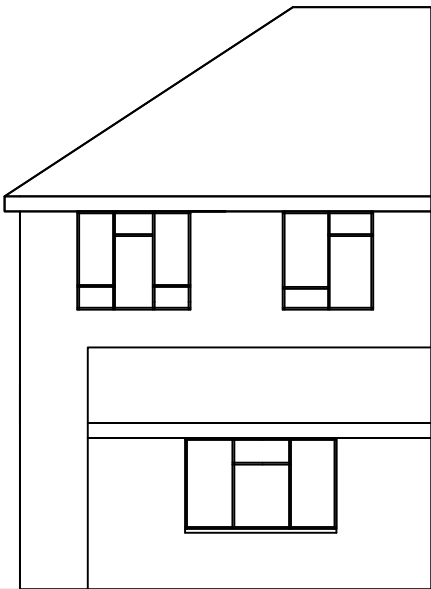


proposed Rear Elevation

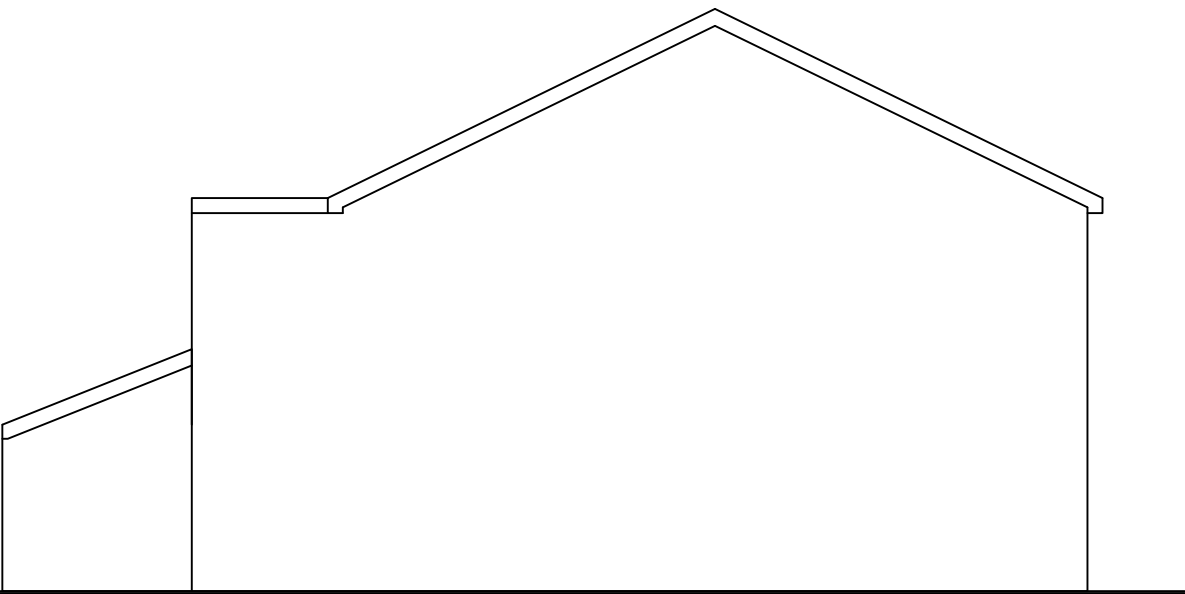

Proposed side elevation

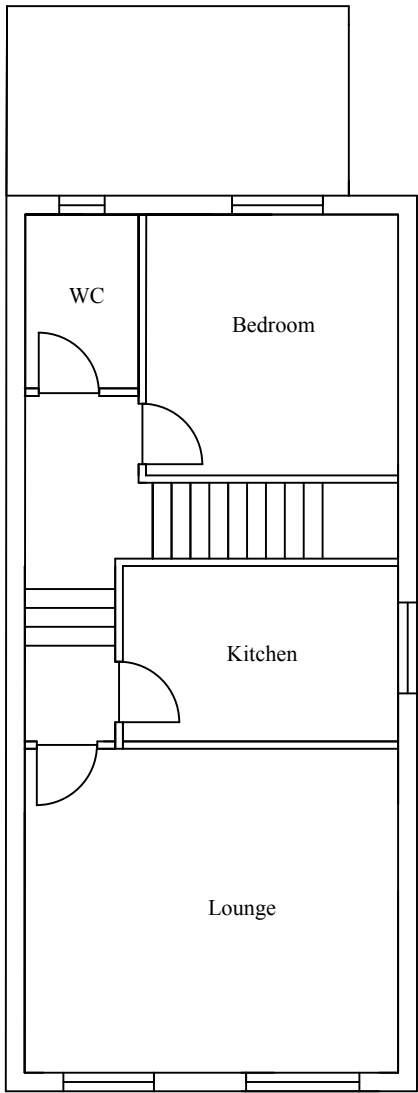

Proposed first floor plan

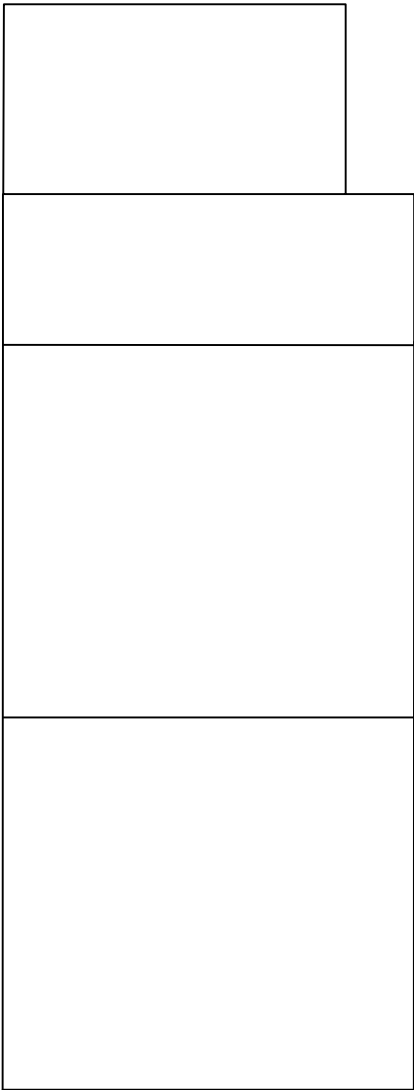

Proposed Roof plan

General Note :

No.	Revision/Issue	Date

Designed By K Designs
07740873066

Title : Prior Approval Part
Change of use of part A1
shop to C3 Flat

at
365 Sipson Road,
West drayton

DWG no. 365/Sip/04
20/07/20
1:100 @ A3

