



NOTES:

All construction to comply with all relevant and current building regulations.
For building regulation compliance please refer building regulation/ structural engineers drawing.
All Dimensions to be measured by contractor on site prior to construction. Not for construction.

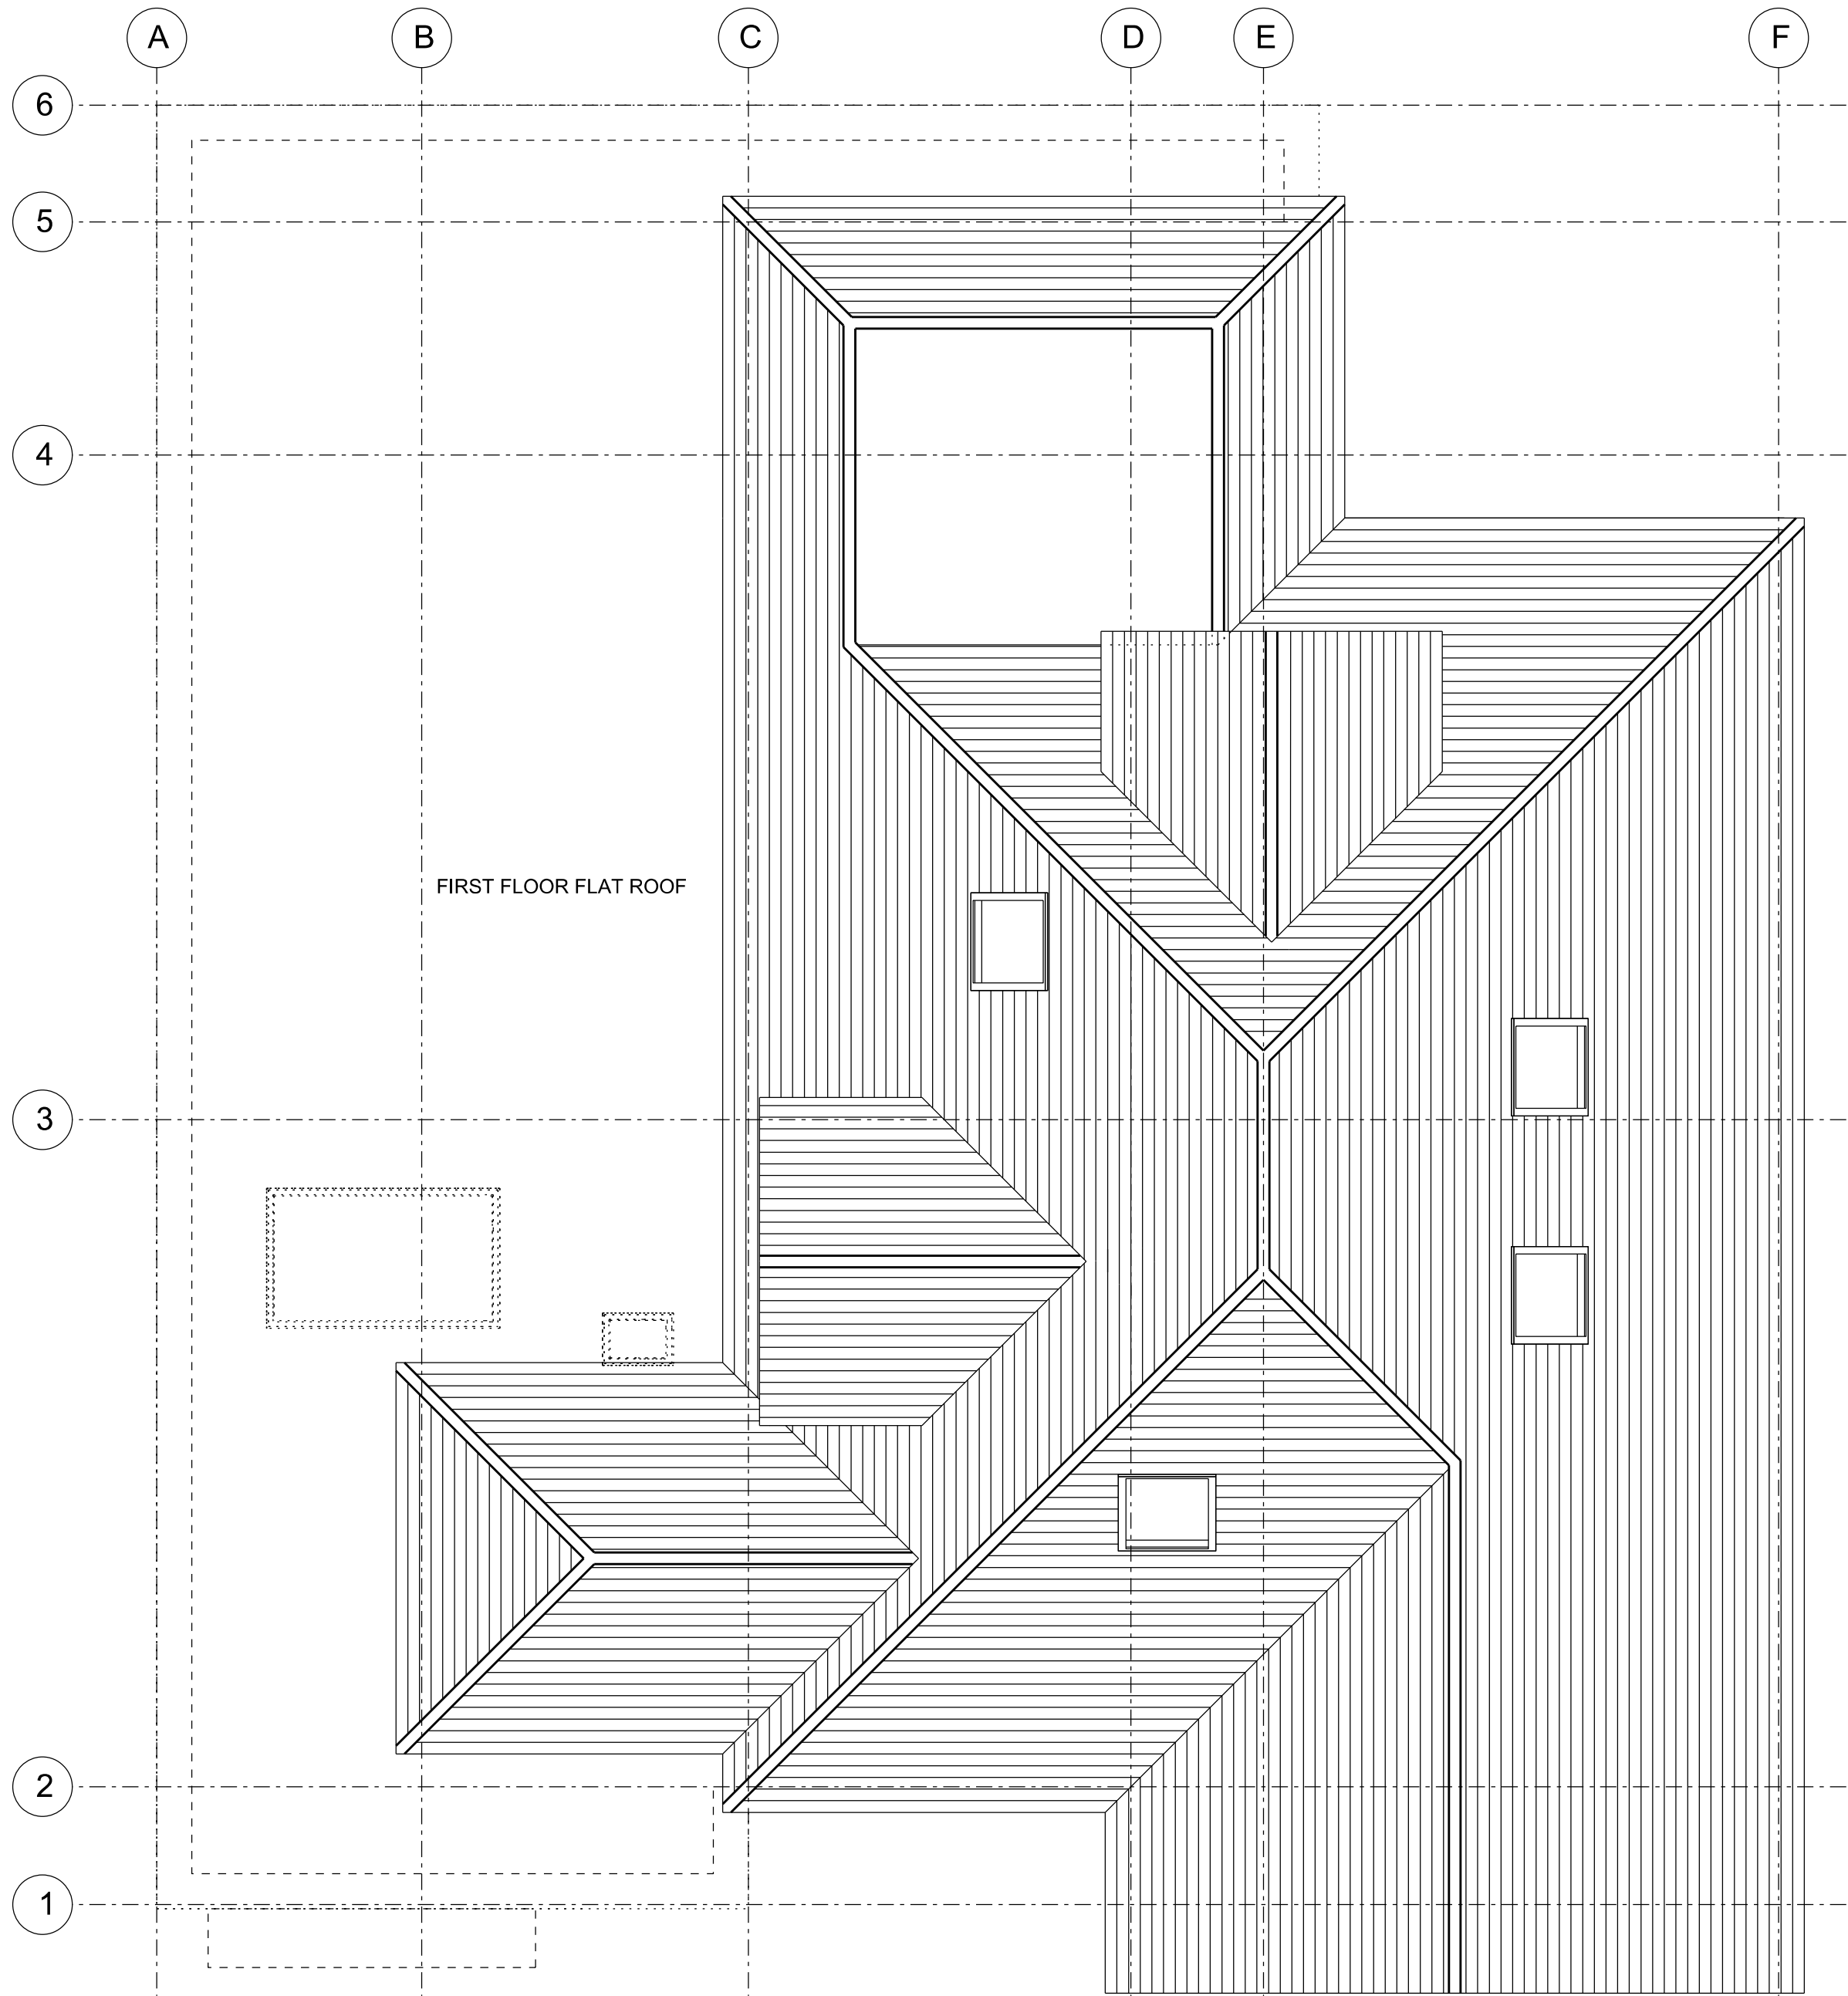

01 PROPOSED ROOF PLAN

SCALE 1:50

 

A	17/08/2018	Planning
D1	03/05/2018	Planning
REV.	DATE	REASON FOR ISSUE
POWELL SKEETE ASSOCIATES ARCHITECTS & DEVELOPMENT CONSULTANTS		
Stanmore - BIC Stanmore Place Howard Road Stanmore HA7 1GB		
Project Address: 45 Kewferry Road		
NORTHWOOD		
HA6 2PE		
Project Number: PSA 1853		
Description: Two storey side and rear extension.		
SCALE: 1:50@A2		
KEW1008 A		