


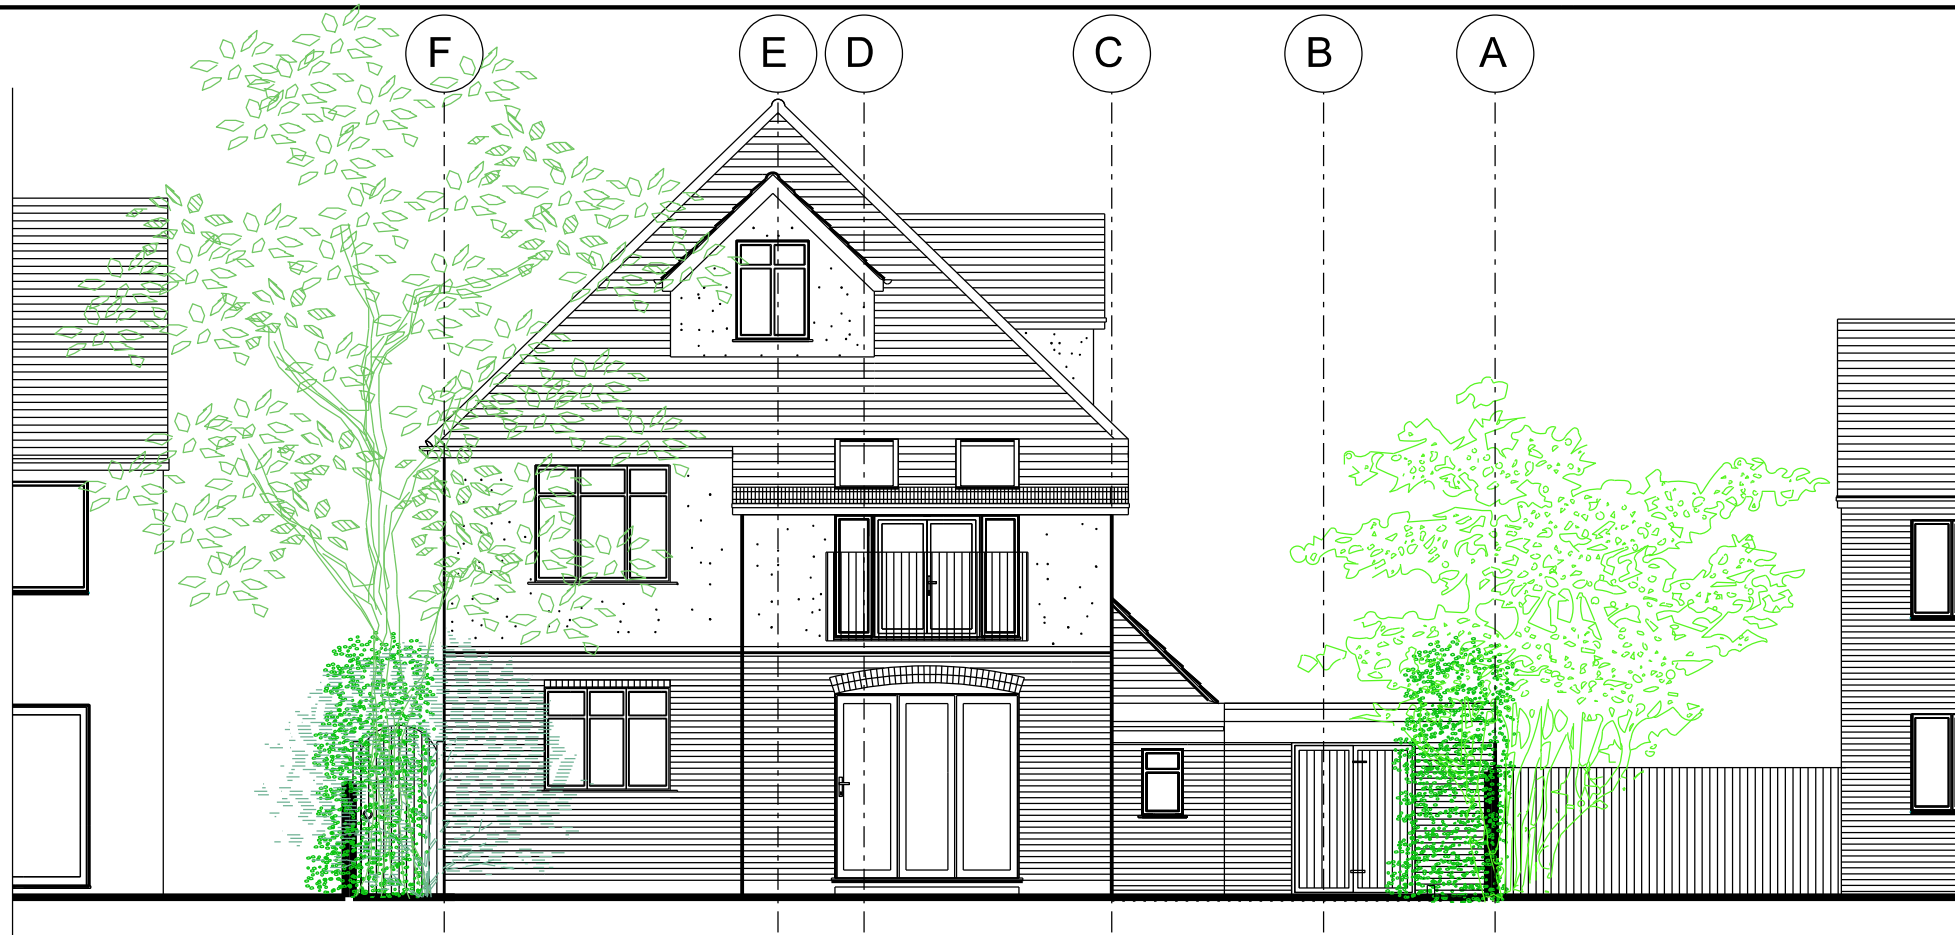

NOTES:

All construction to comply with all relevant and current building regulations.

For building regulation compliance please refer building regulation/ structural engineers drawing.

All Dimensions to be measured by contractor on site prior to construction. Not for construction.

01

EXISTING REAR ELEVATION


SCALE 1:100



02

PROPOSED REAR ELEVATION

SCALE 1:100

 

D	23/11/2018	Planning
C	05/11/2018	Planning
D1	03/05/2018	Planning
REV.	DATE	REASON FOR ISSUE
POWELL SKEETE ASSOCIATES		
ARCHITECTS & DEVELOPMENT CONSULTANTS		
Stanmore - BIC Stanmore Place Howard Road Stanmore HA7 1GB		
Project Address: 45 Kewferry Road		
NORTHWOOD		
HA6 2PE		
Project Number: PSA 1853		
Description: Two storey side and rear extension.		
SCALE:	1:100@A3	
KEW1010 D		