




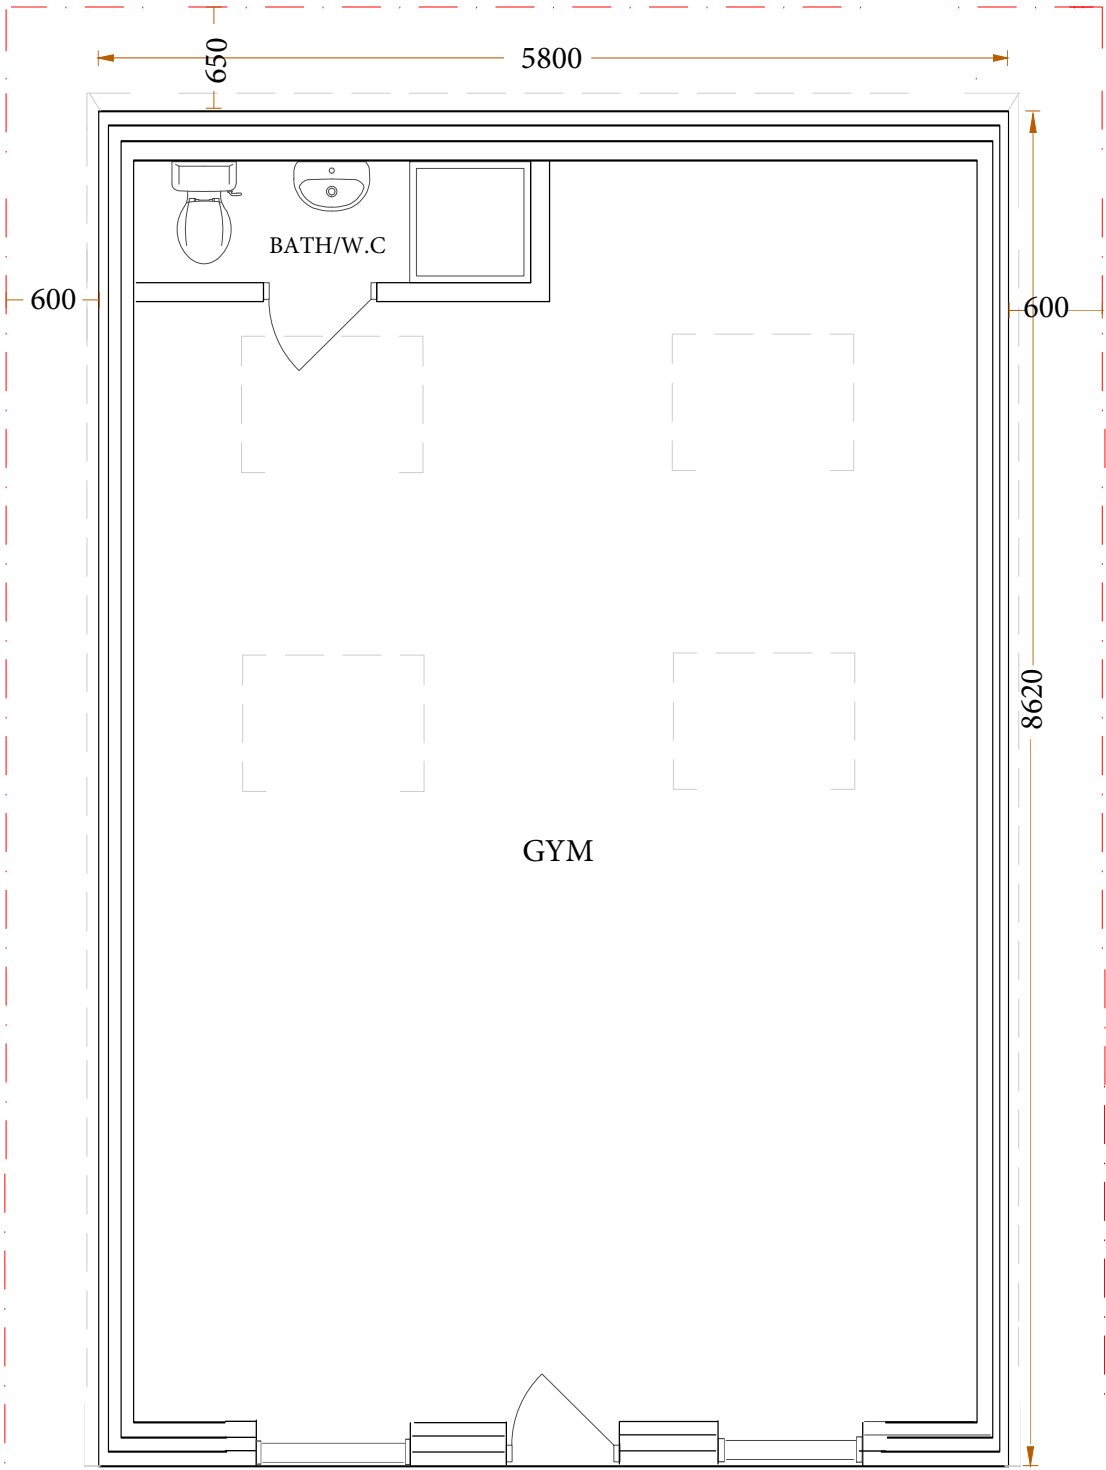

PROPOSED PLAN

 

PROPOSED ROOF PLAN

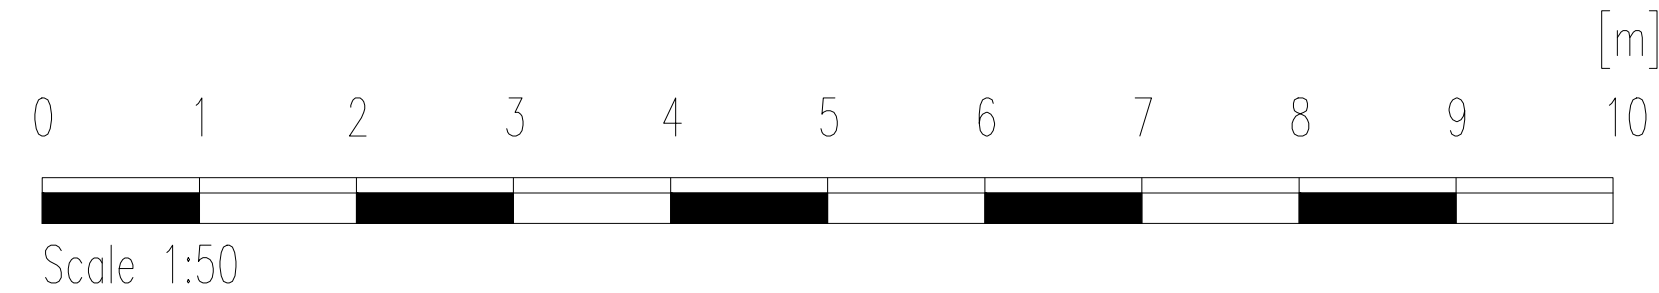

PROPOSED OUTBUILDING PLANS	
DRAWING NO: 49SW07	REVISION: 01
CLIENT: MR Johal	DRAWING BY: MS
SCALE: 1:50	Print @A3 LANDSCAPE
ADDRESS: 49, Swanage Way, UB4 0NY	