


Appendix B Existing Site and Proposed Plans


SITE LOCATION PLAN
 AREA 2 HA
 SCALE 1:1250 on A4
 CENTRE COORDINATES: 511188, 182143

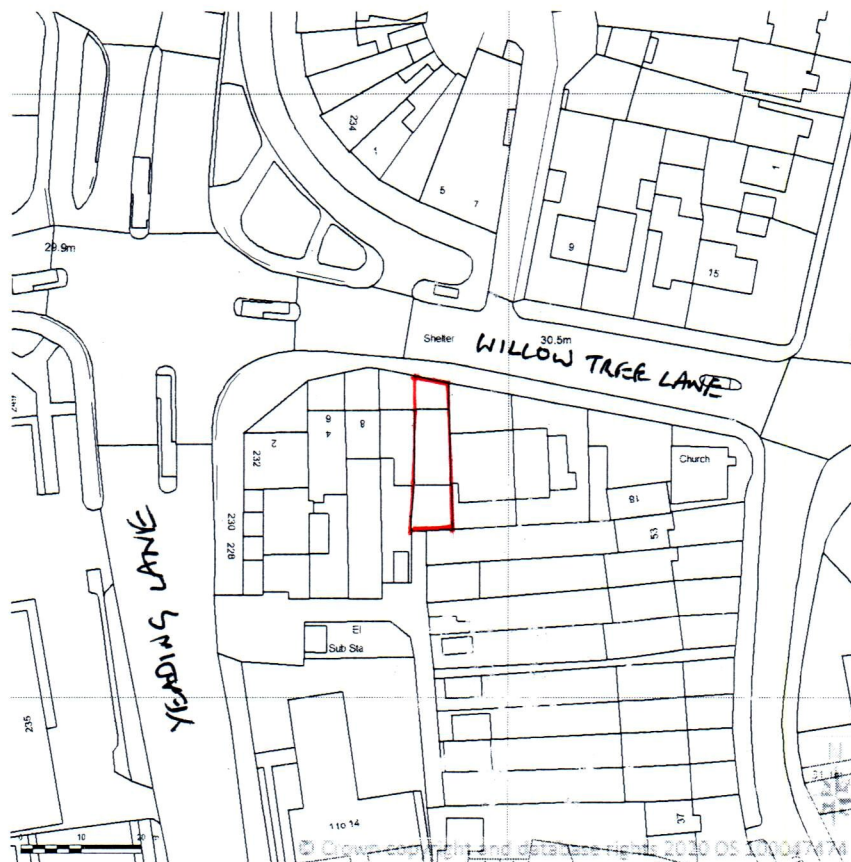


**SITE: 12 WILLOW TREE LANE,
 HAYES, UB4 9BB.**



SCALE - 1 : 100.

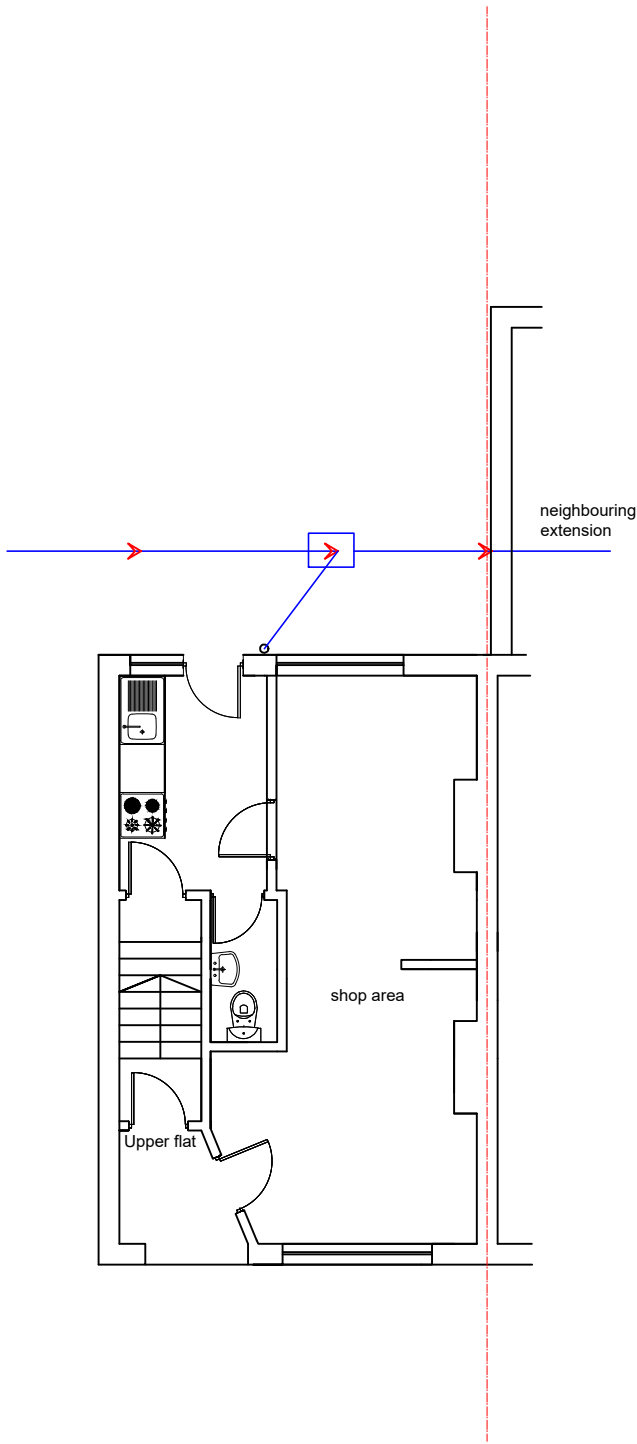

EXISTING GROUND FLOOR PLAN

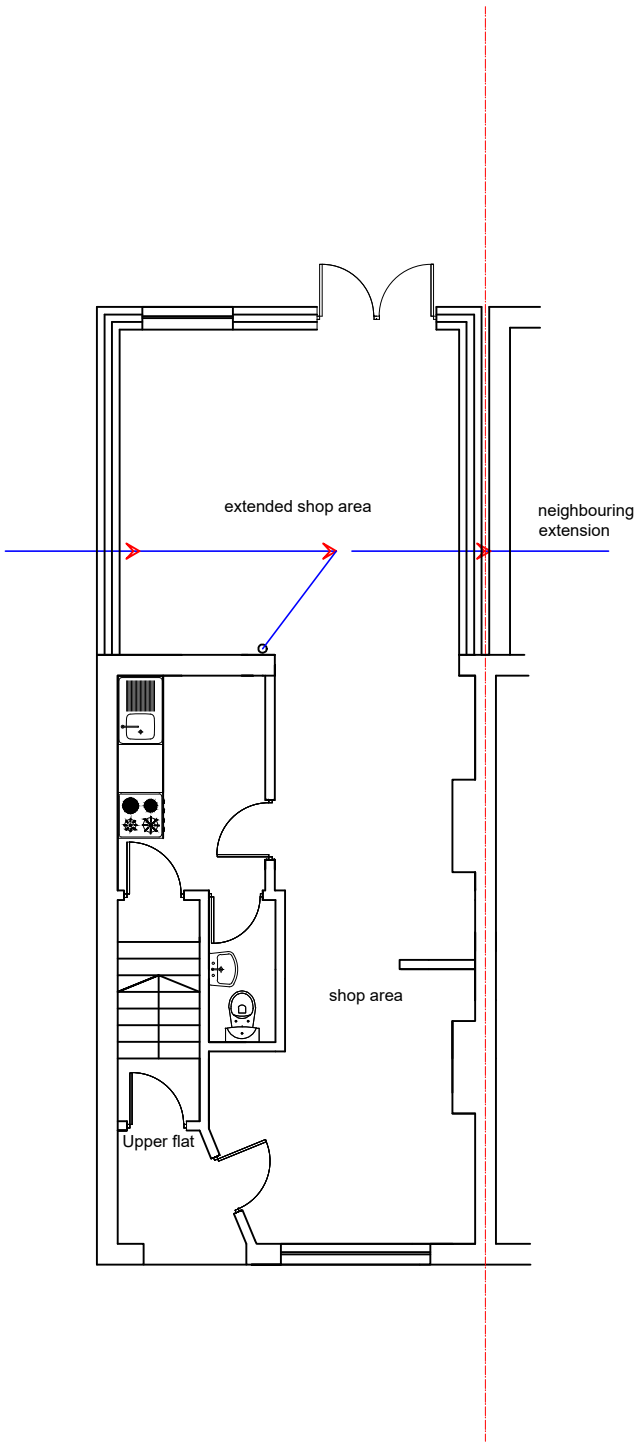

PROPOSED GROUND FLOOR PLAN

M C S DESIGNArchitectural Services Millennium Creative Services Design 53 Westmead, Windsor, SL4 3NN	
mob: 07989319224 tel: 01753 869117 fax: 01753 869117 www.mcsdesignservices.co.uk email: info@mcsdesignservices.co.uk	
client	MR. AMJAD SHEIKH
site	12 WILLOW TREE LANE, HAYES, UB4 9BB.
project	SINGLE STOREY REAR EXTENSION WITH FLAT ROOF AND REPLACEMENT OF GROUND FLOOR FRONT WINDOW
title	EXISTING AND PROPOSED GROUND FLOOR PLANS
status	HOUSEHOLDER APPLICATION
drawing number: AMJAD/PLAN/003	
scale	drawn
1:100 @ A3	Kaleem Janjua B.Arch.
date	revision
29th January 2020	