


Appendix B Existing Site and Proposed Plans


SITE LOCATION PLAN
 AREA 2 HA
 SCALE 1:1250 on A4
 CENTRE COORDINATES: 511188, 182143

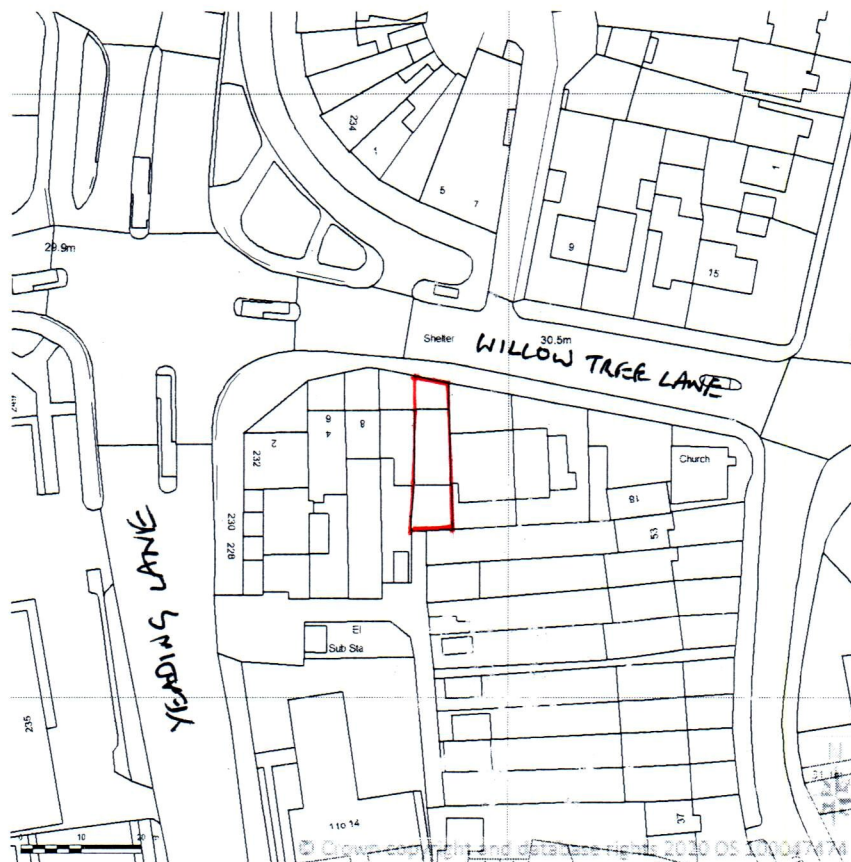


**SITE: 12 WILLOW TREE LANE,
 HAYES, UB4 9BB.**



SCALE - 1 : 100.

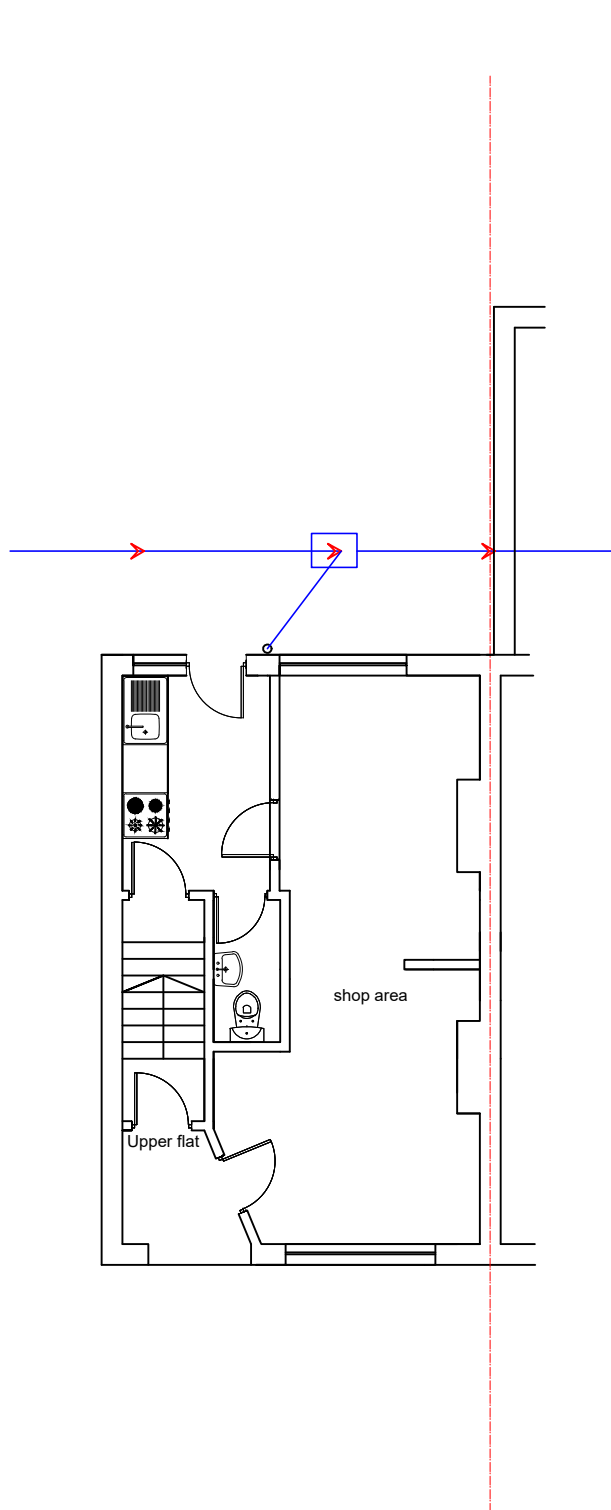

EXISTING GROUND FLOOR PLAN

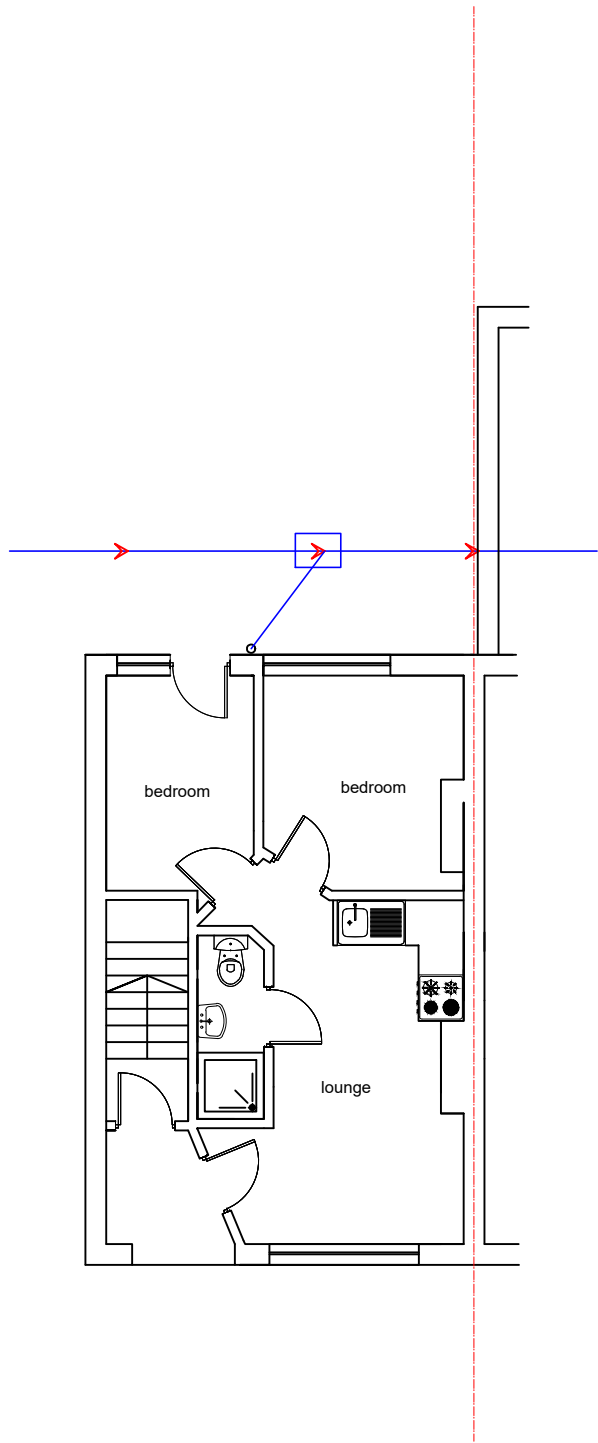

PROPOSED GROUND FLOOR PLAN

M C S DESIGNArchitectural Services Millennium Creative Services Design 53 Westmead, Windsor, SL4 3NN	
mob: 07989319224 tel: 01753 869117 fax: 01753 869117 www.mcsdesignservices.co.uk email: info@mcsdesignservices.co.uk	
client	MR. AMJAD SHEIKH
site	12 WILLOW TREE LANE, HAYES, UB4 9BB.
project	CHANGE OF USE FROM SHOP (CLASS USE A1) TO 2 BEDROOM FLAT (CLASS USE C3)
title	EXISTING AND PROPOSED GROUND FLOOR PLANS
status	PRIOR APPROVAL APPLICATION
drawing number	SHEIKH/PLAN/001
scale	drawn
1:100 @ A3	Kaleem Janjua B.Arch.
date	revision
29th January 2020	