


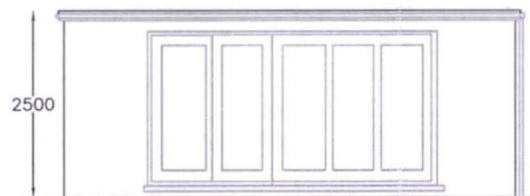


Rear Elevation 1:100



Front Elevation 1:100




Side Elevation 1:100

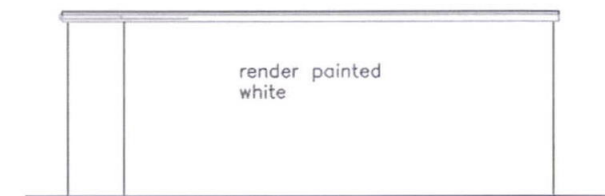

Side Elevation 1:100

20 APR 2021

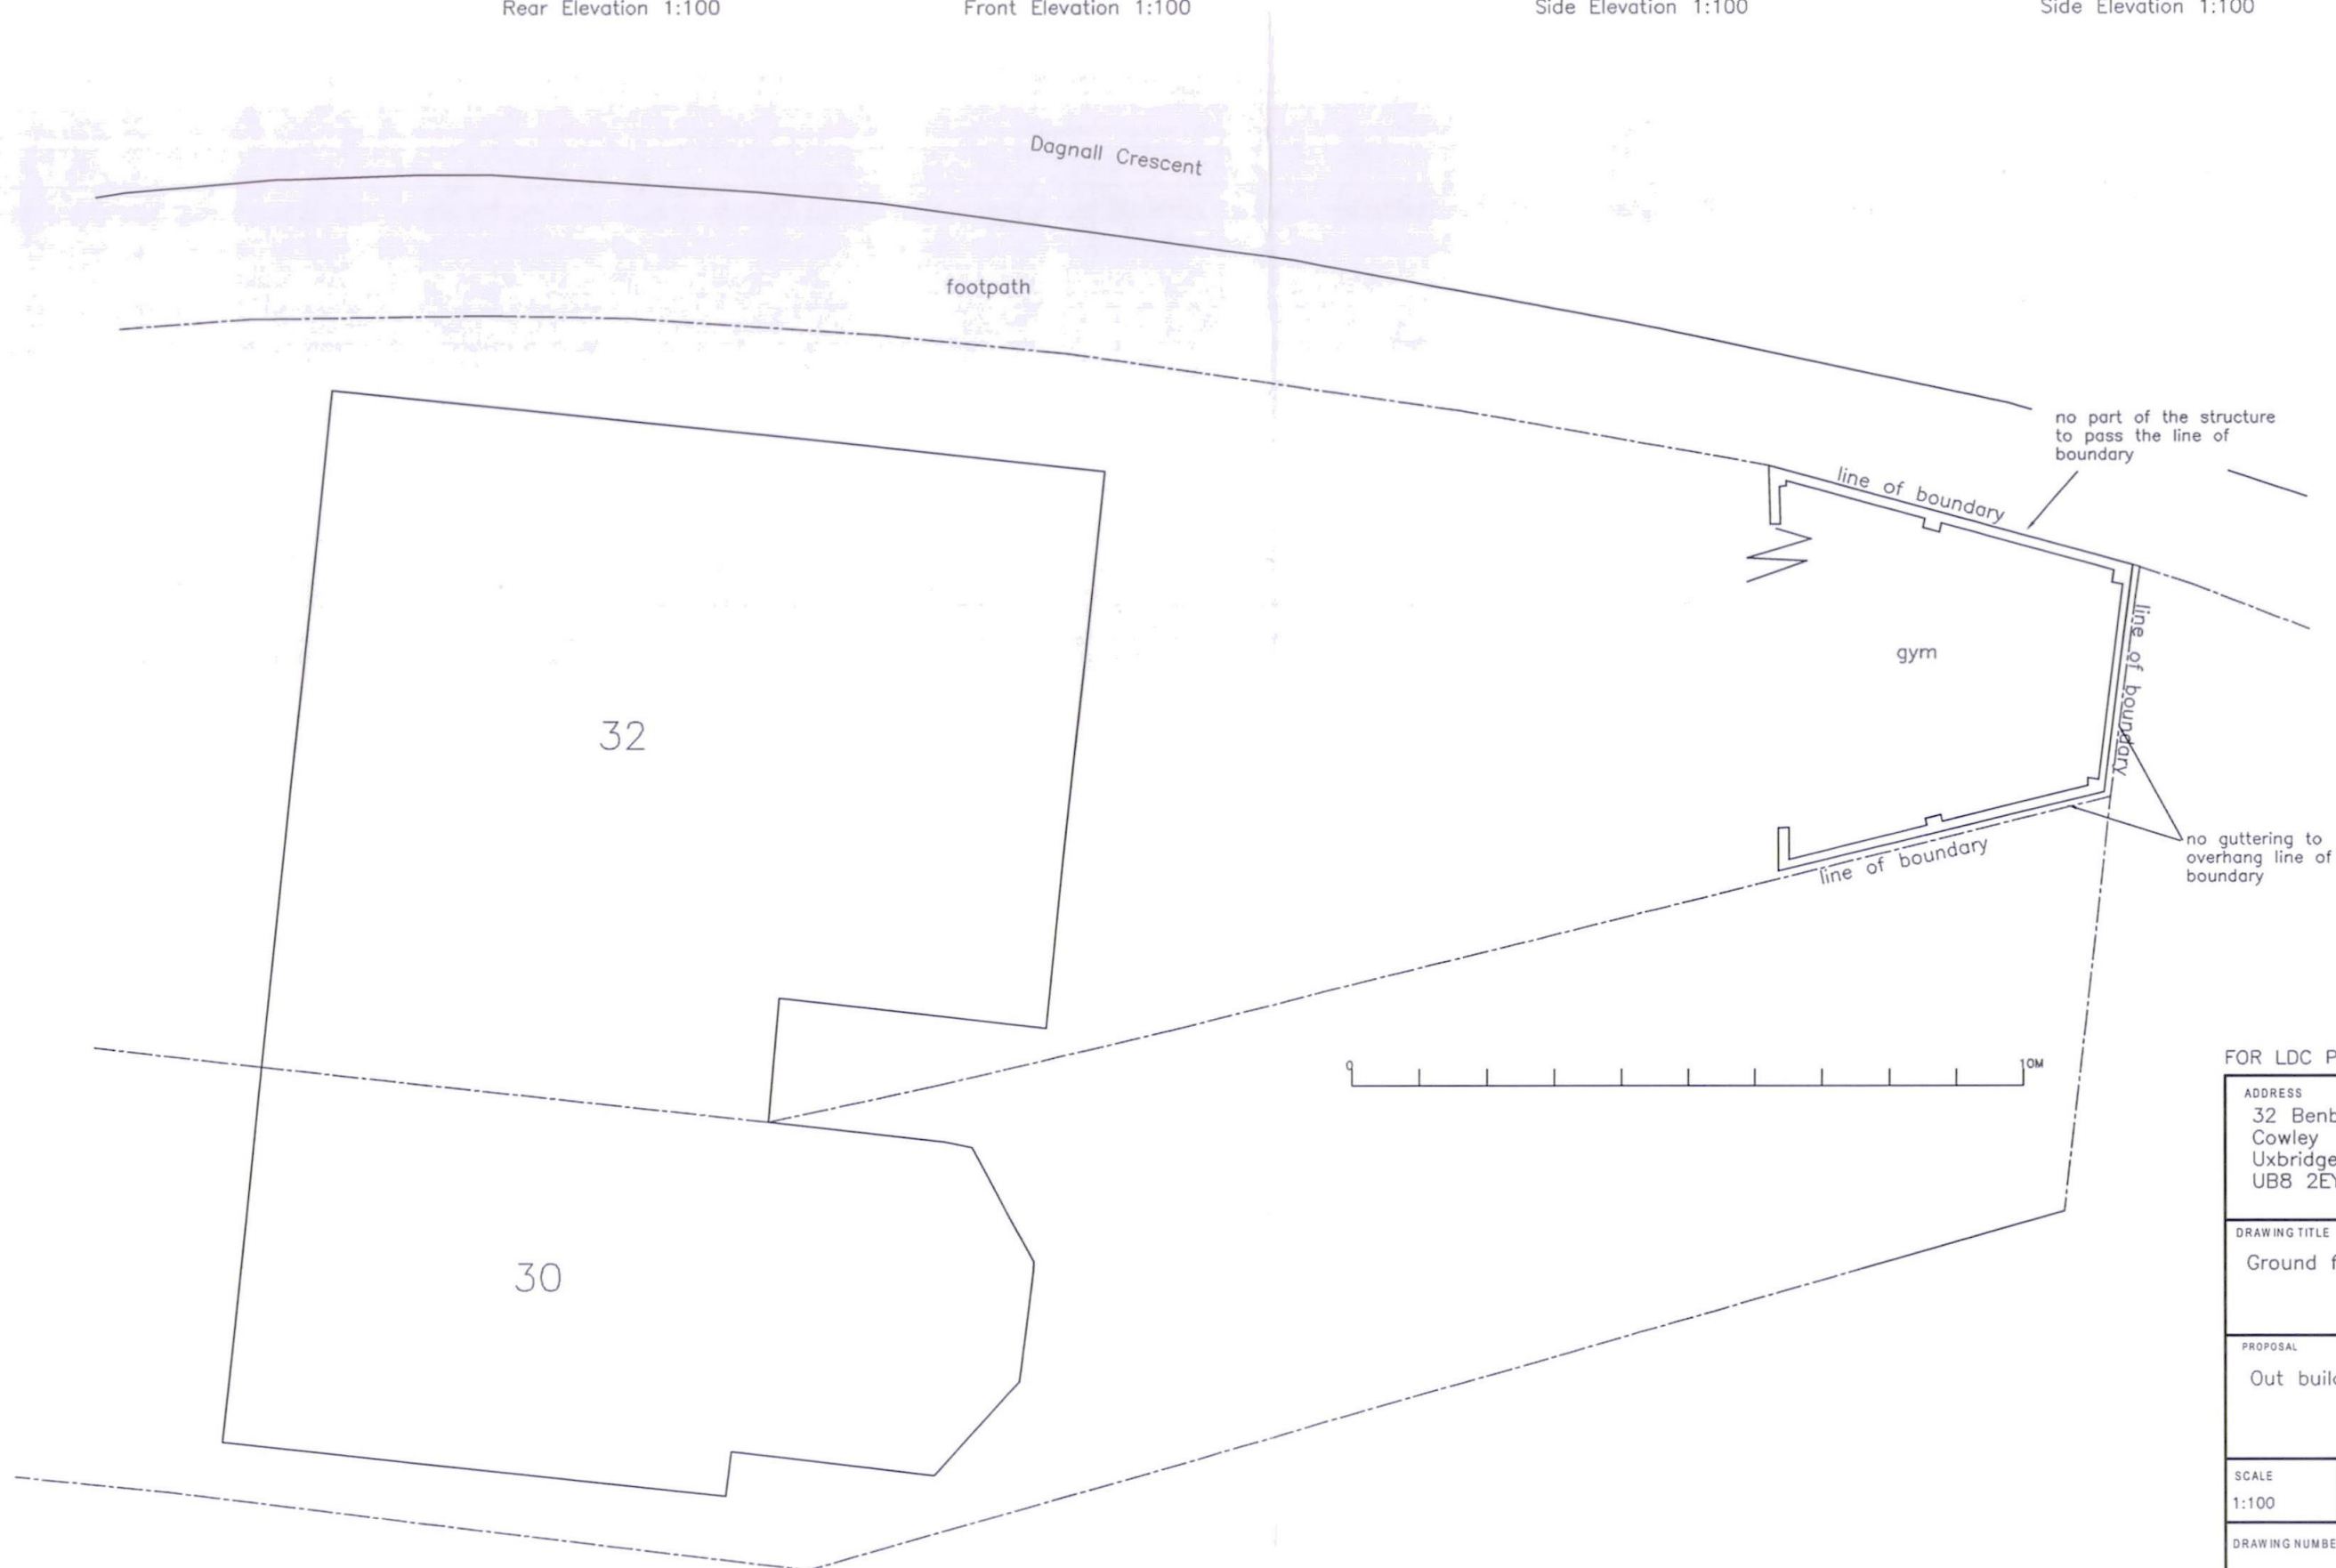

FOR LDC PURPOSES ONLY

ADDRESS 32 Benbow Way Cowley Uxbridge UB8 2EY		
DRAWING TITLE Ground floor plan		
PROPOSAL Out building		
SCALE 1:100	DATE Mar 21	REV
DRAWING NUMBER L.01		