



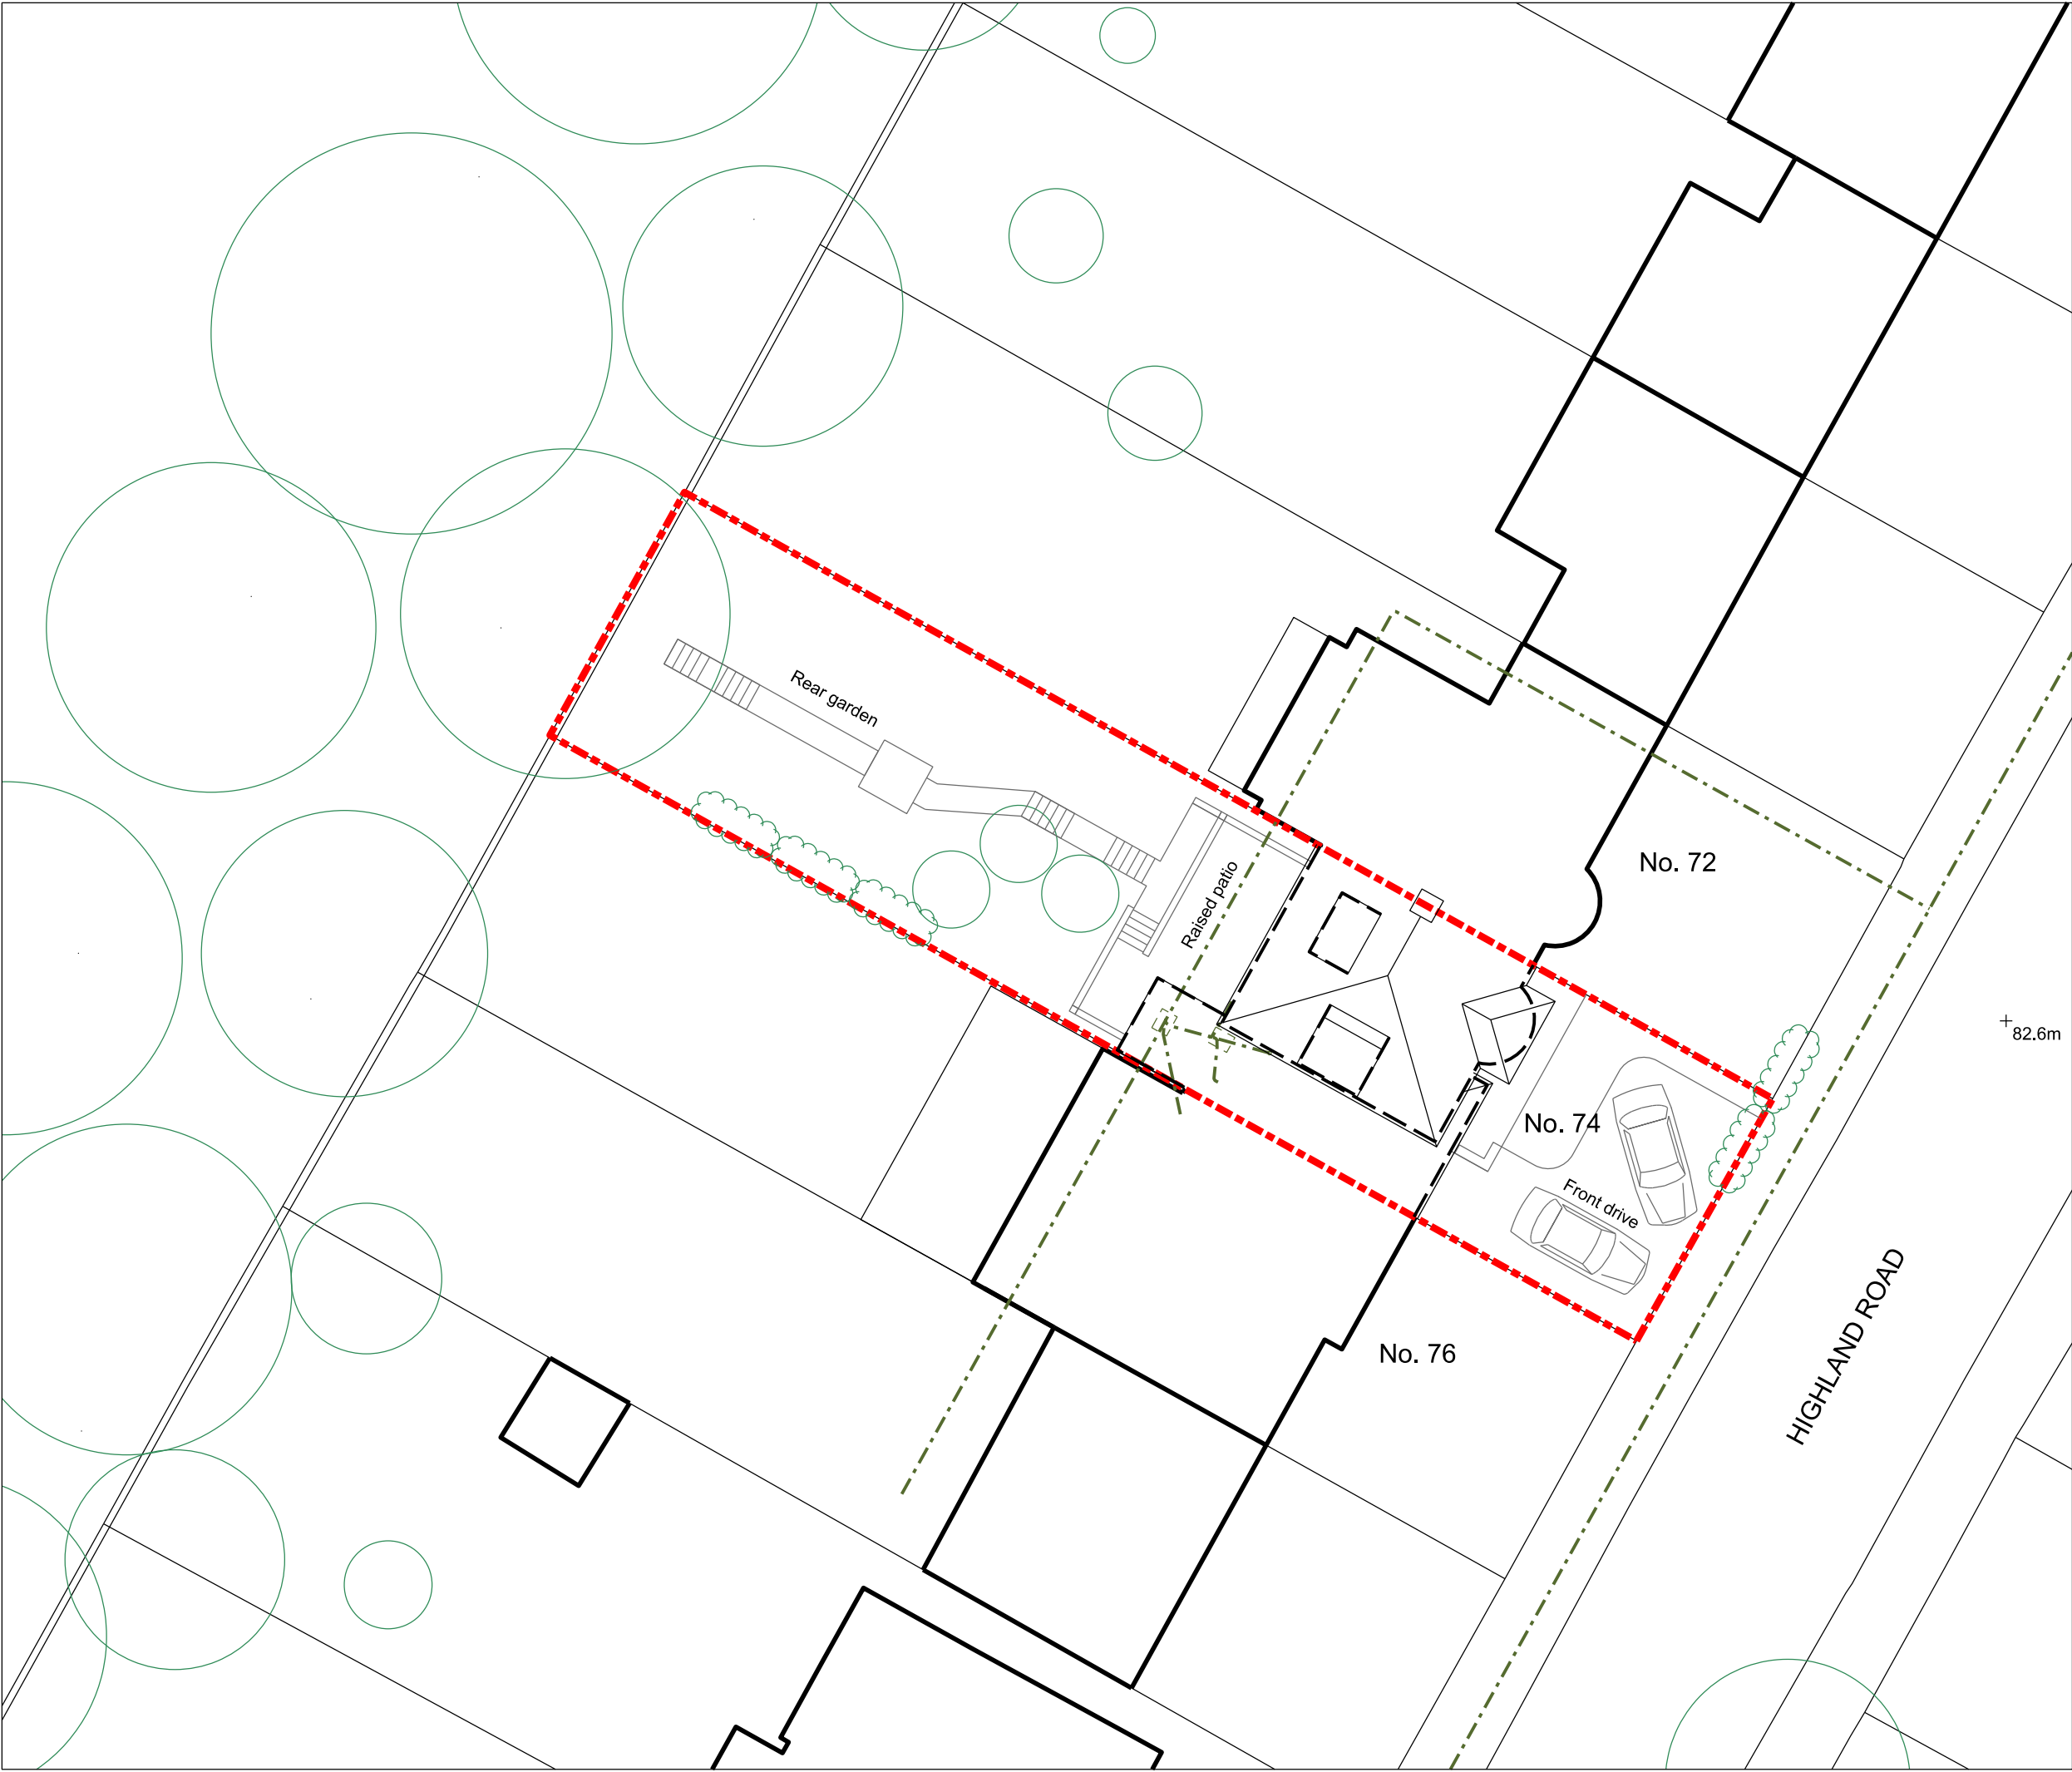

NOTES

ORIGINAL A3

ALL DIMENSIONS TO BE CHECKED ON SITE.
COPYRIGHT RESERVED.

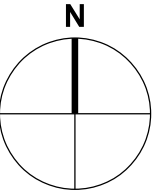

REVISIONS			
SCALE	DATE	DRAWN	CHECKED
1:200	25.02.19	CDG	

PROJECT

74 Highland Road
Northwood

DRAWING

Site plan
existing


Director:
Christopher Gregory RIBA

2 Oakleigh Drive
Croxley Green, Rickmansworth
Hertfordshire WD3 3EF
T: 01923 202166
E: enquiries@tec-architecture.com
Company No: 05450812



DRAWING No.


182026 - D - 02

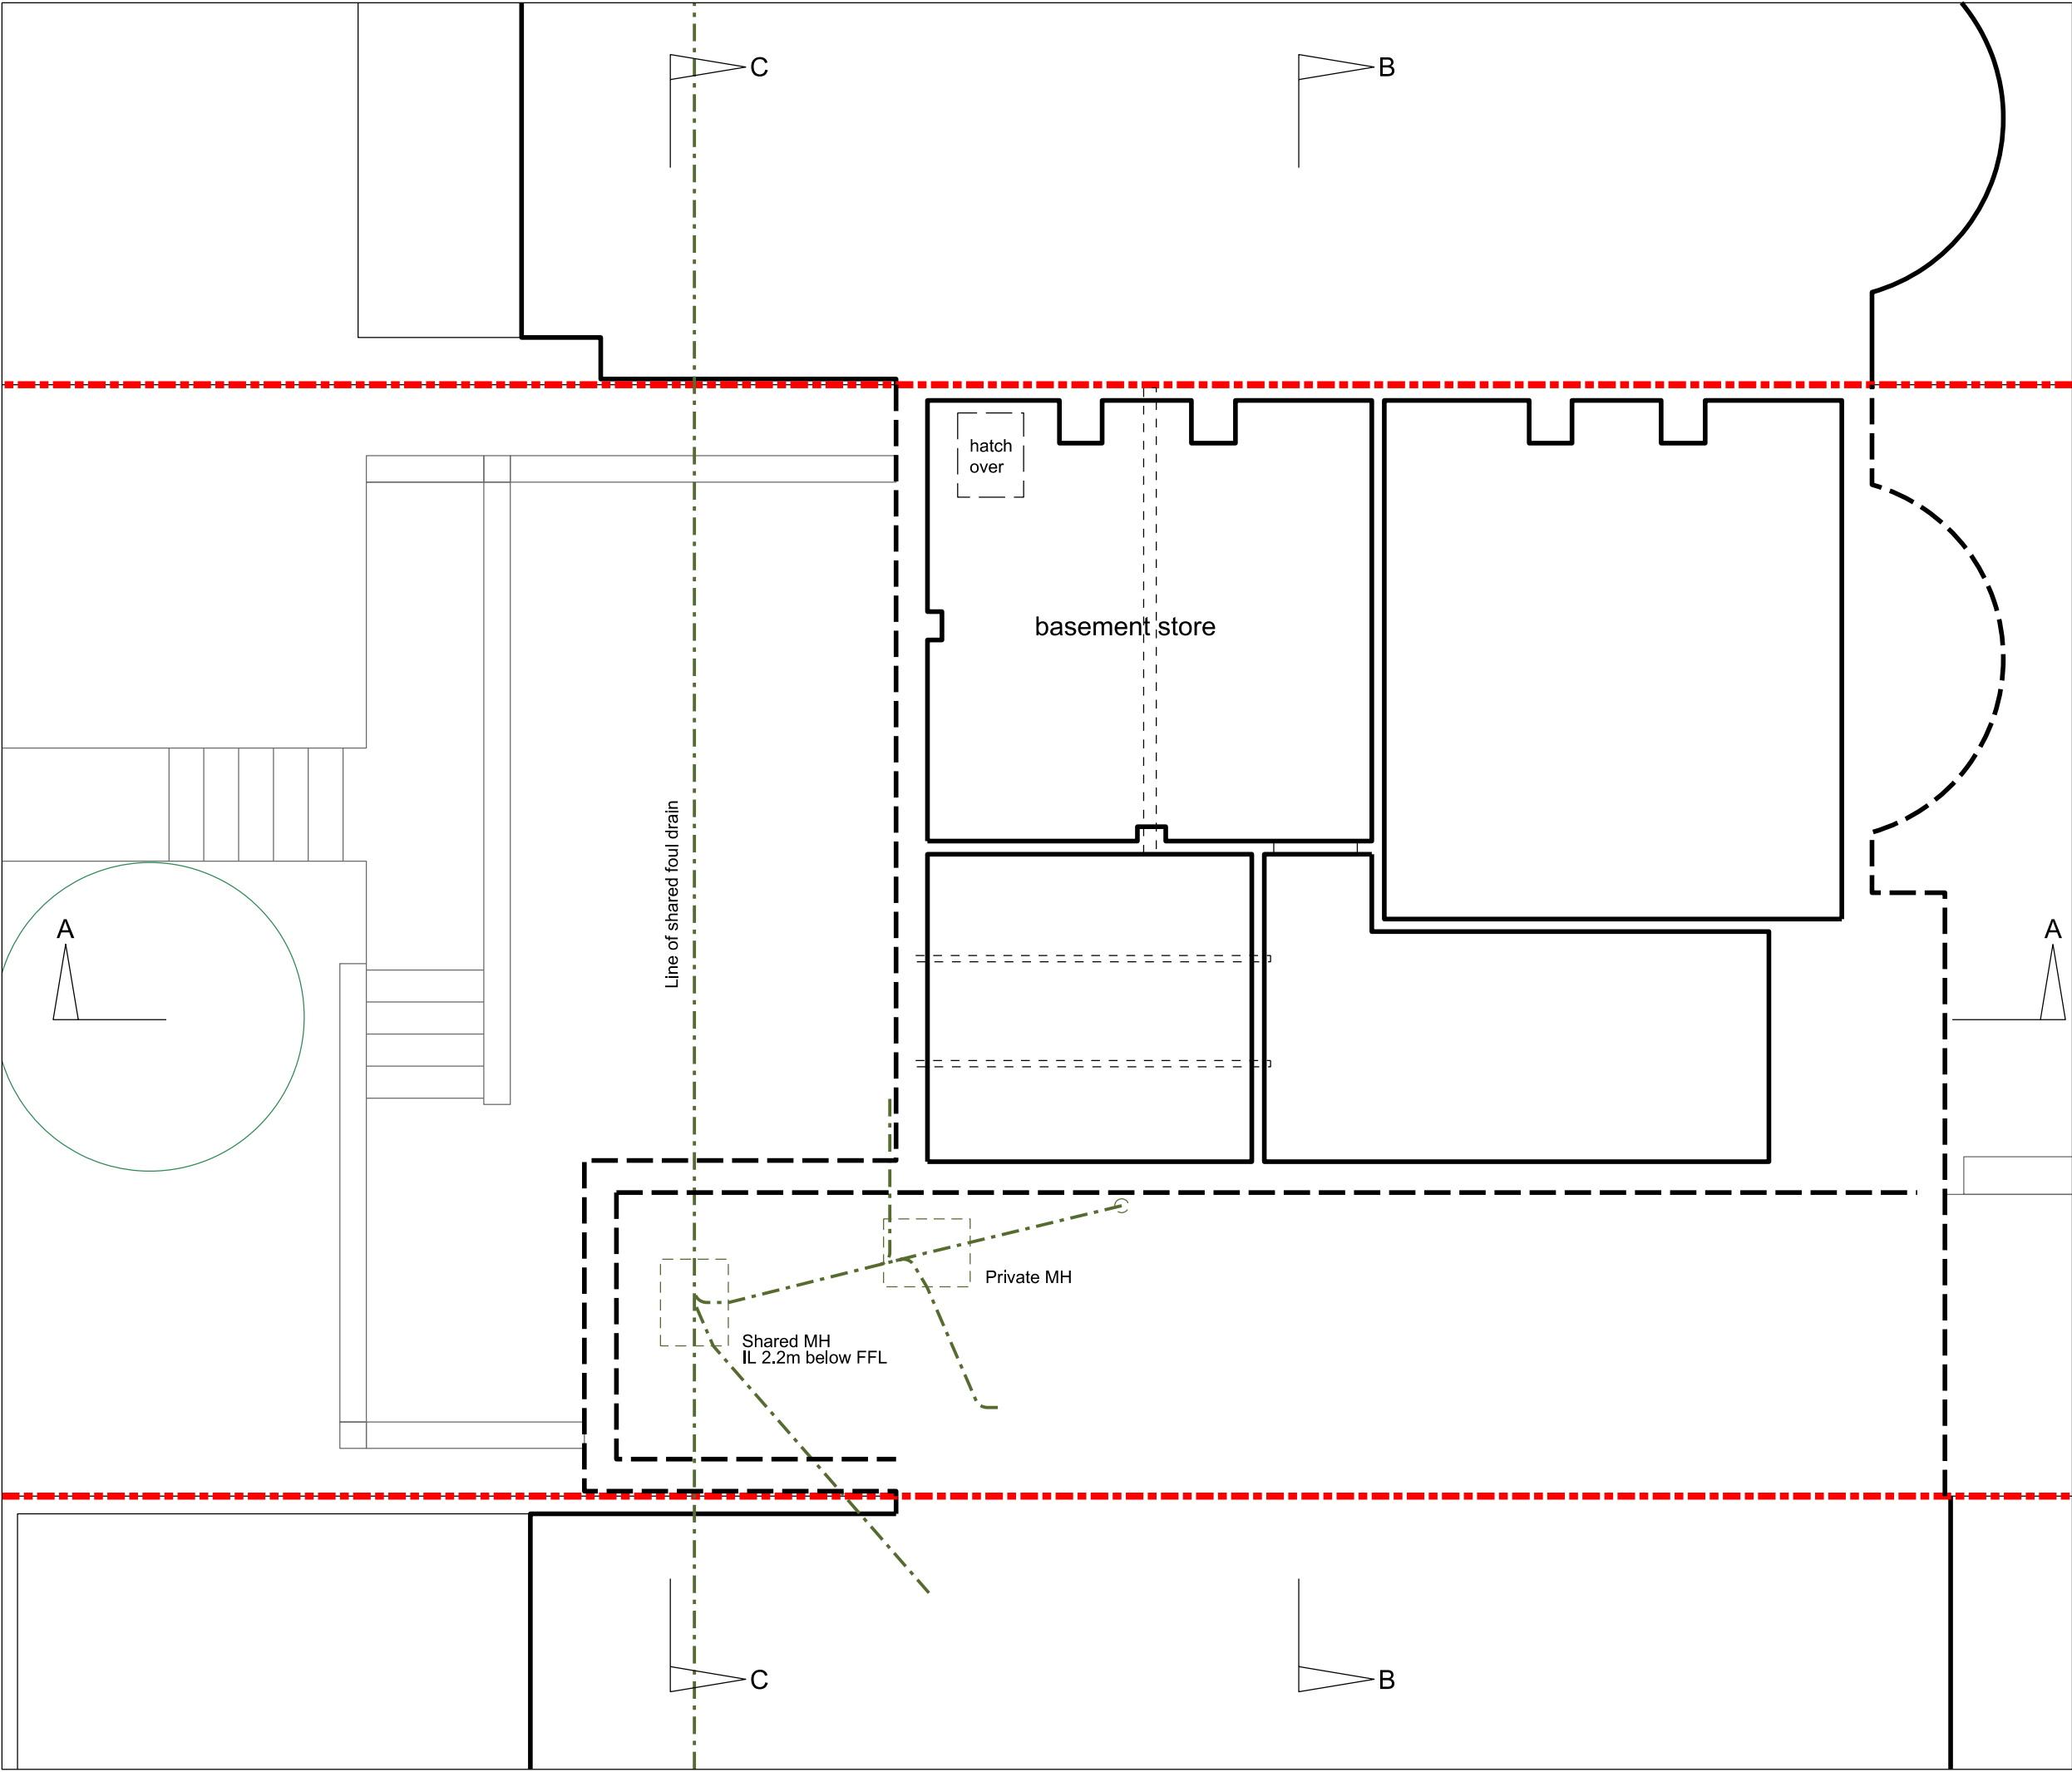

NOTES

ORIGINAL A3

ALL DIMENSIONS TO BE CHECKED ON SITE.
COPYRIGHT RESERVED.

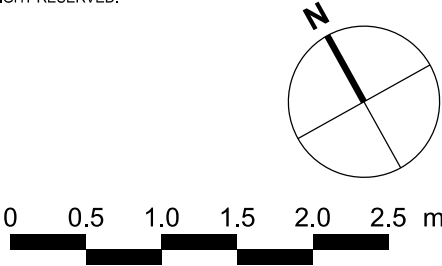

REVISIONS			
SCALE	DATE	DRAWN	CHECKED
1:50	26.02.19	CDG	

PROJECT

74 Highland Road
Northwood

DRAWING

Basement/lower ground floor plan
existing


Director:
Christopher Gregory RIBA

2 Oakleigh Drive
Croxley Green, Rickmansworth
Hertfordshire WD3 3EF
T: 01923 202166
E: enquiries@tec-architecture.com
Company No: 05450812



DRAWING No.


182026 - D - 03

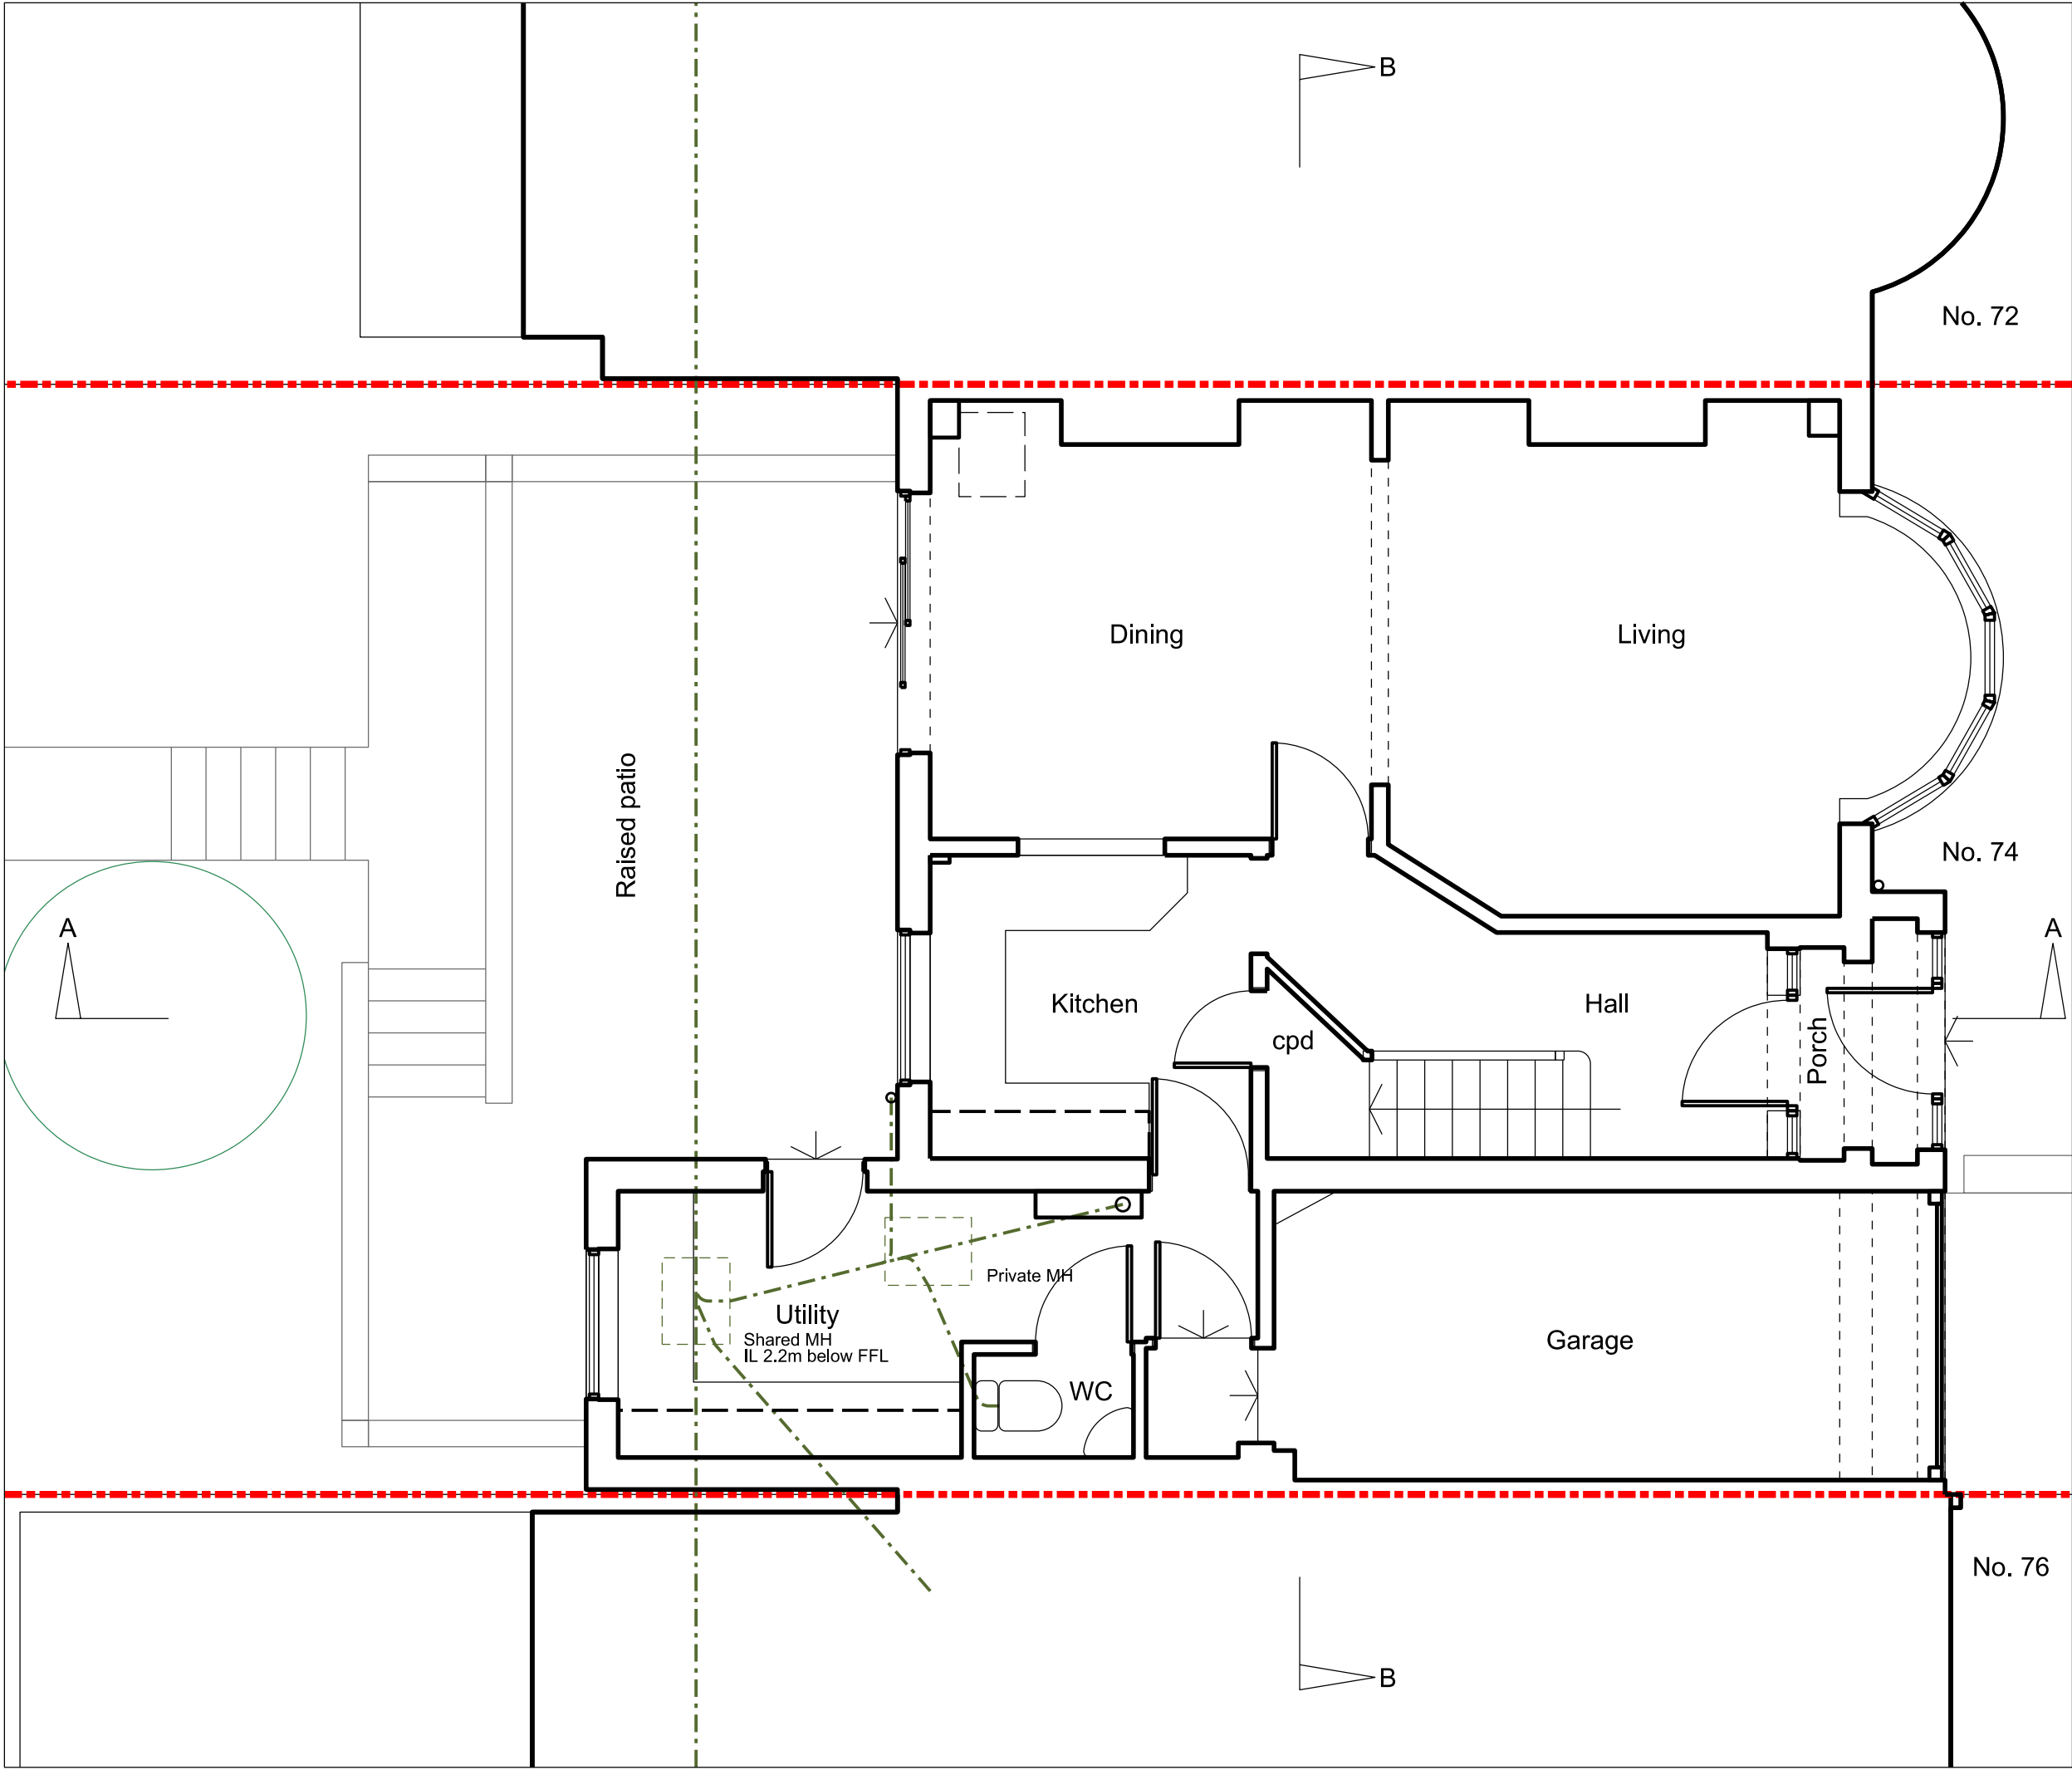

NOTES

ORIGINAL A3

ALL DIMENSIONS TO BE CHECKED ON SITE.
COPYRIGHT RESERVED.

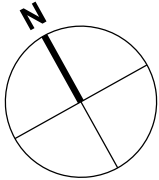

REVISIONS			
SCALE	DATE	DRAWN	CHECKED
1:50	27.02.19	CDG	

PROJECT

74 Highland Road
Northwood

DRAWING

Ground floor plan
existing


Director:
Christopher Gregory RIBA

2 Oakleigh Drive
Croxley Green, Rickmansworth
Hertfordshire WD3 3EF
T: 01923 202166
E: enquiries@tec-architecture.com
Company No: 05450812




DRAWING No.

182026 - D - 04

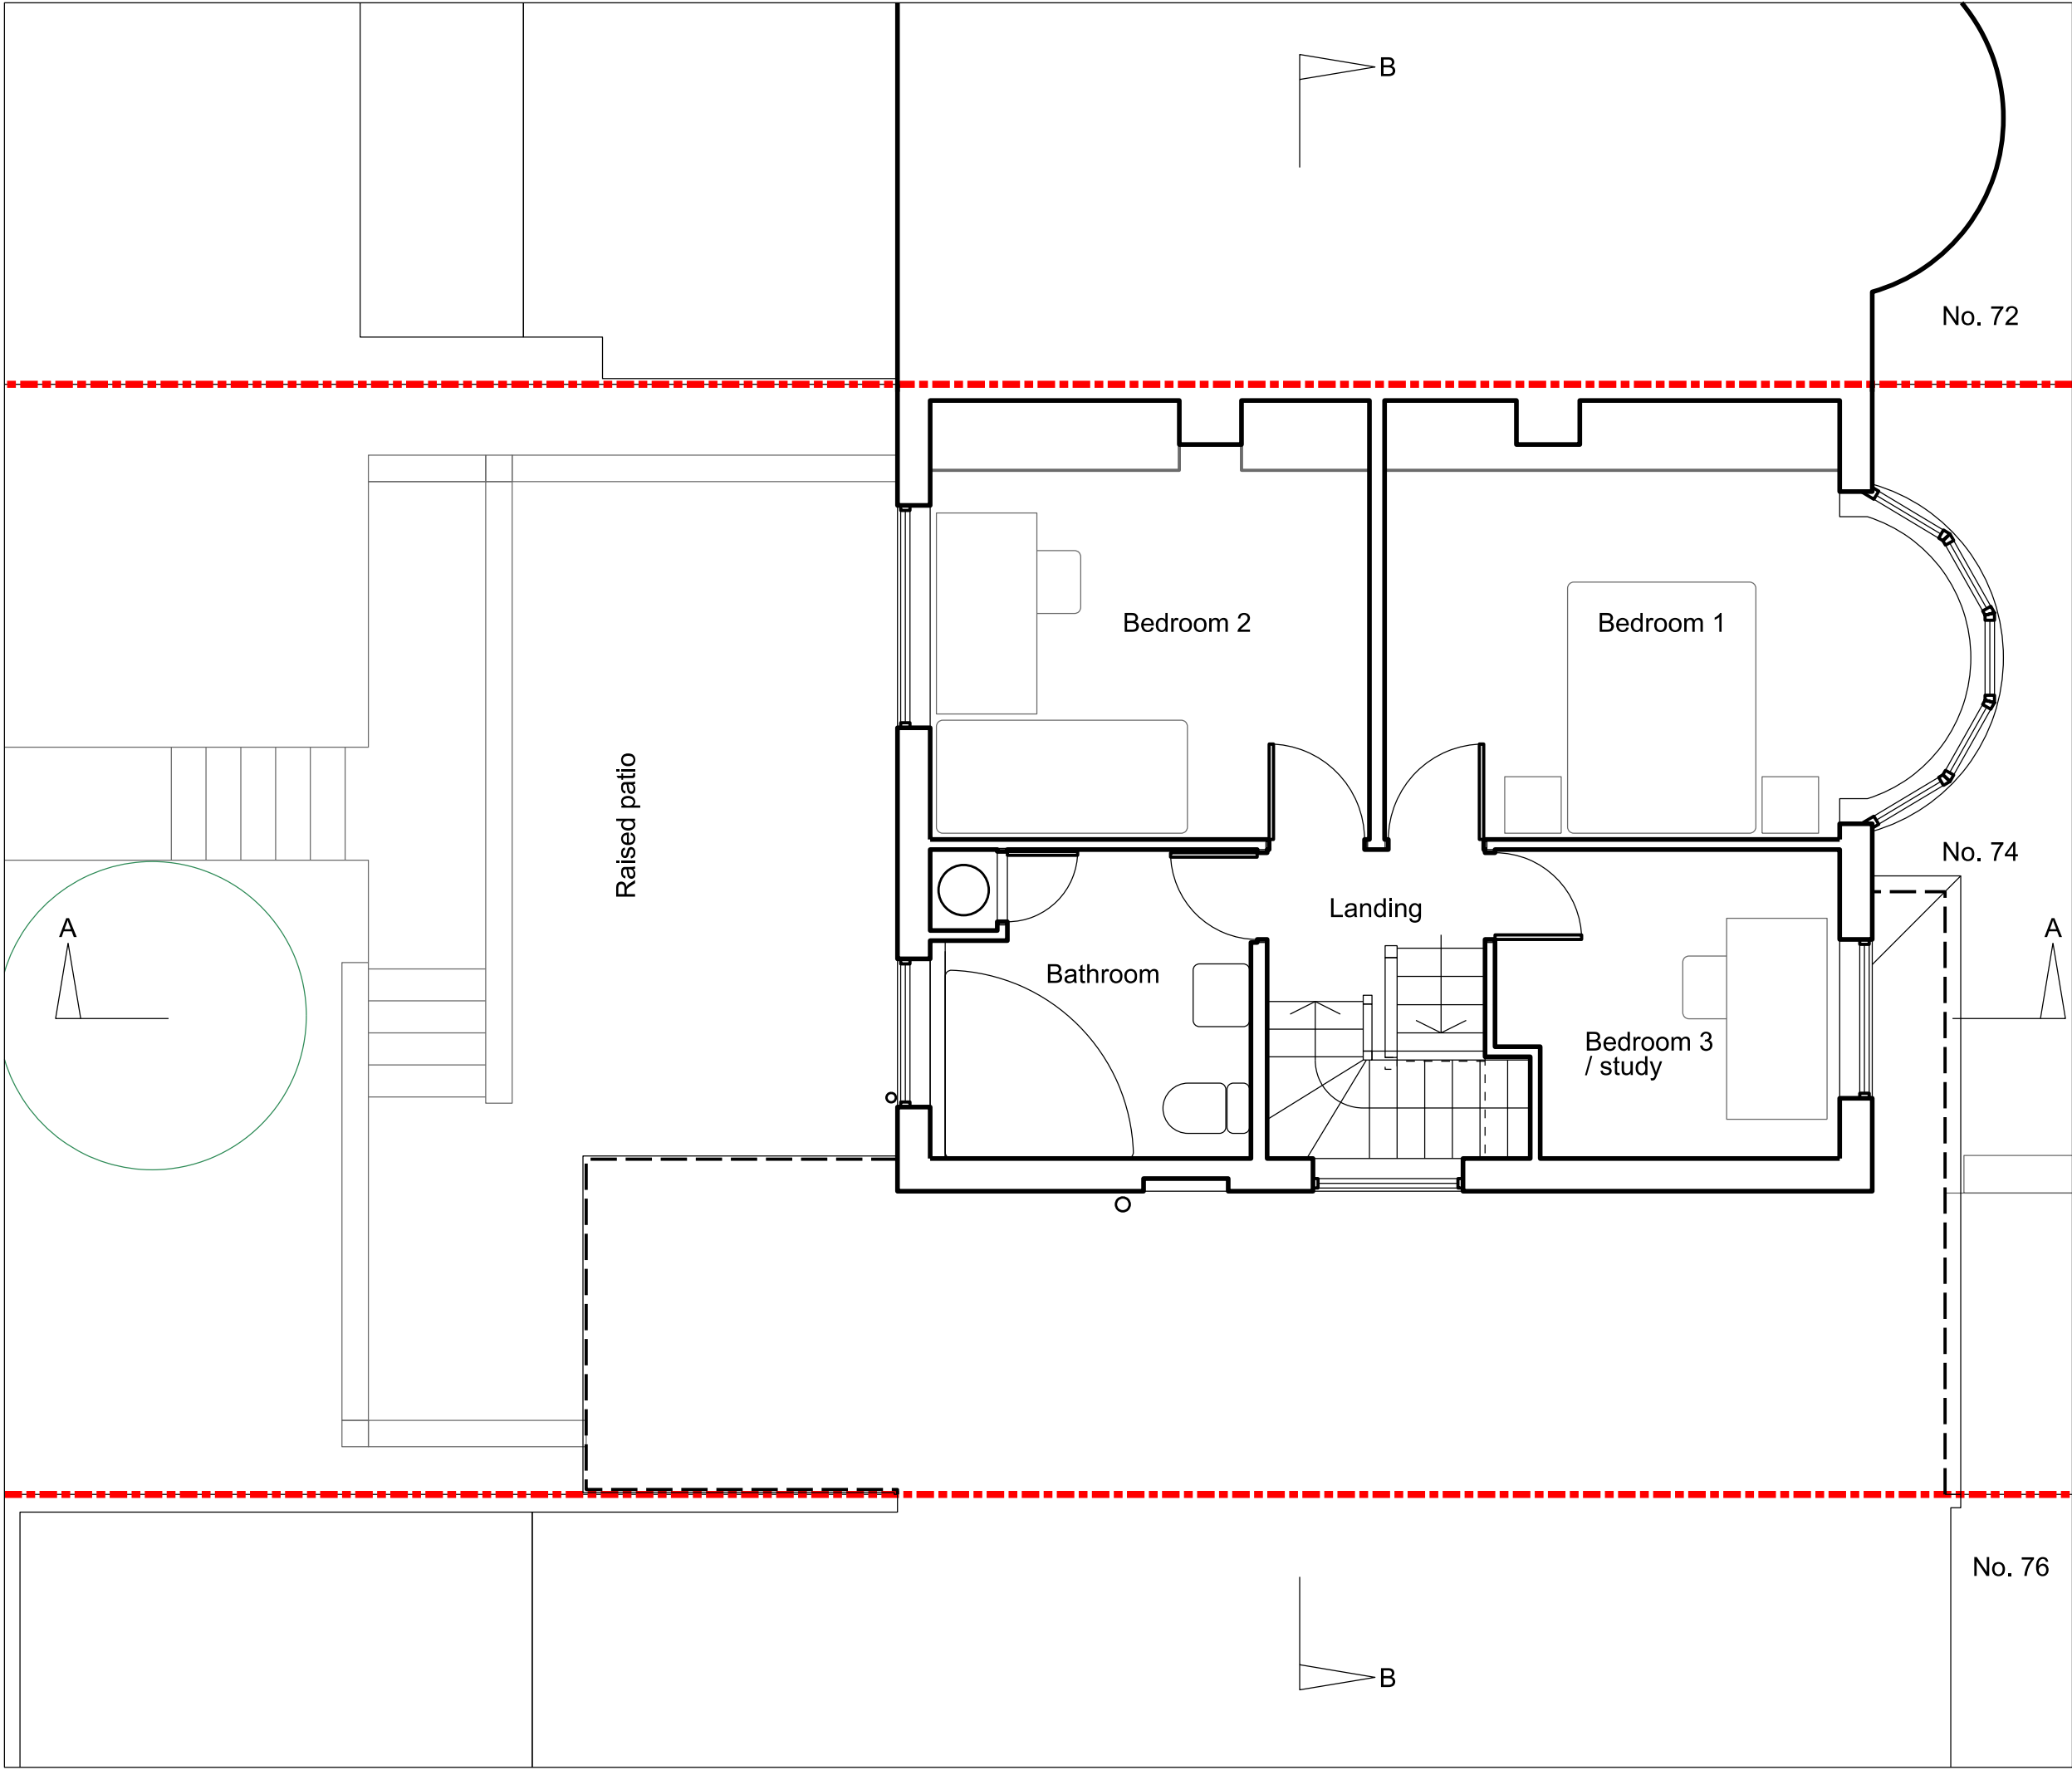

NOTES

ALL DIMENSIONS TO BE CHECKED ON SITE.
COPYRIGHT RESERVED.

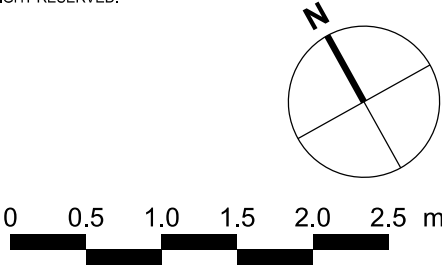

REVISIONS			
SCALE	DATE	DRAWN	CHECKED
1:50	28.02.19	CDG	

PROJECT

74 Highland Road
Northwood

DRAWING

First floor plan
existing


Director:
Christopher Gregory RIBA

2 Oakleigh Drive
Croxley Green, Rickmansworth
Hertfordshire WD3 3EF
T: 01923 202166
E: enquiries@tec-architecture.com
Company No: 05450812



DRAWING No.


182026 - D - 05

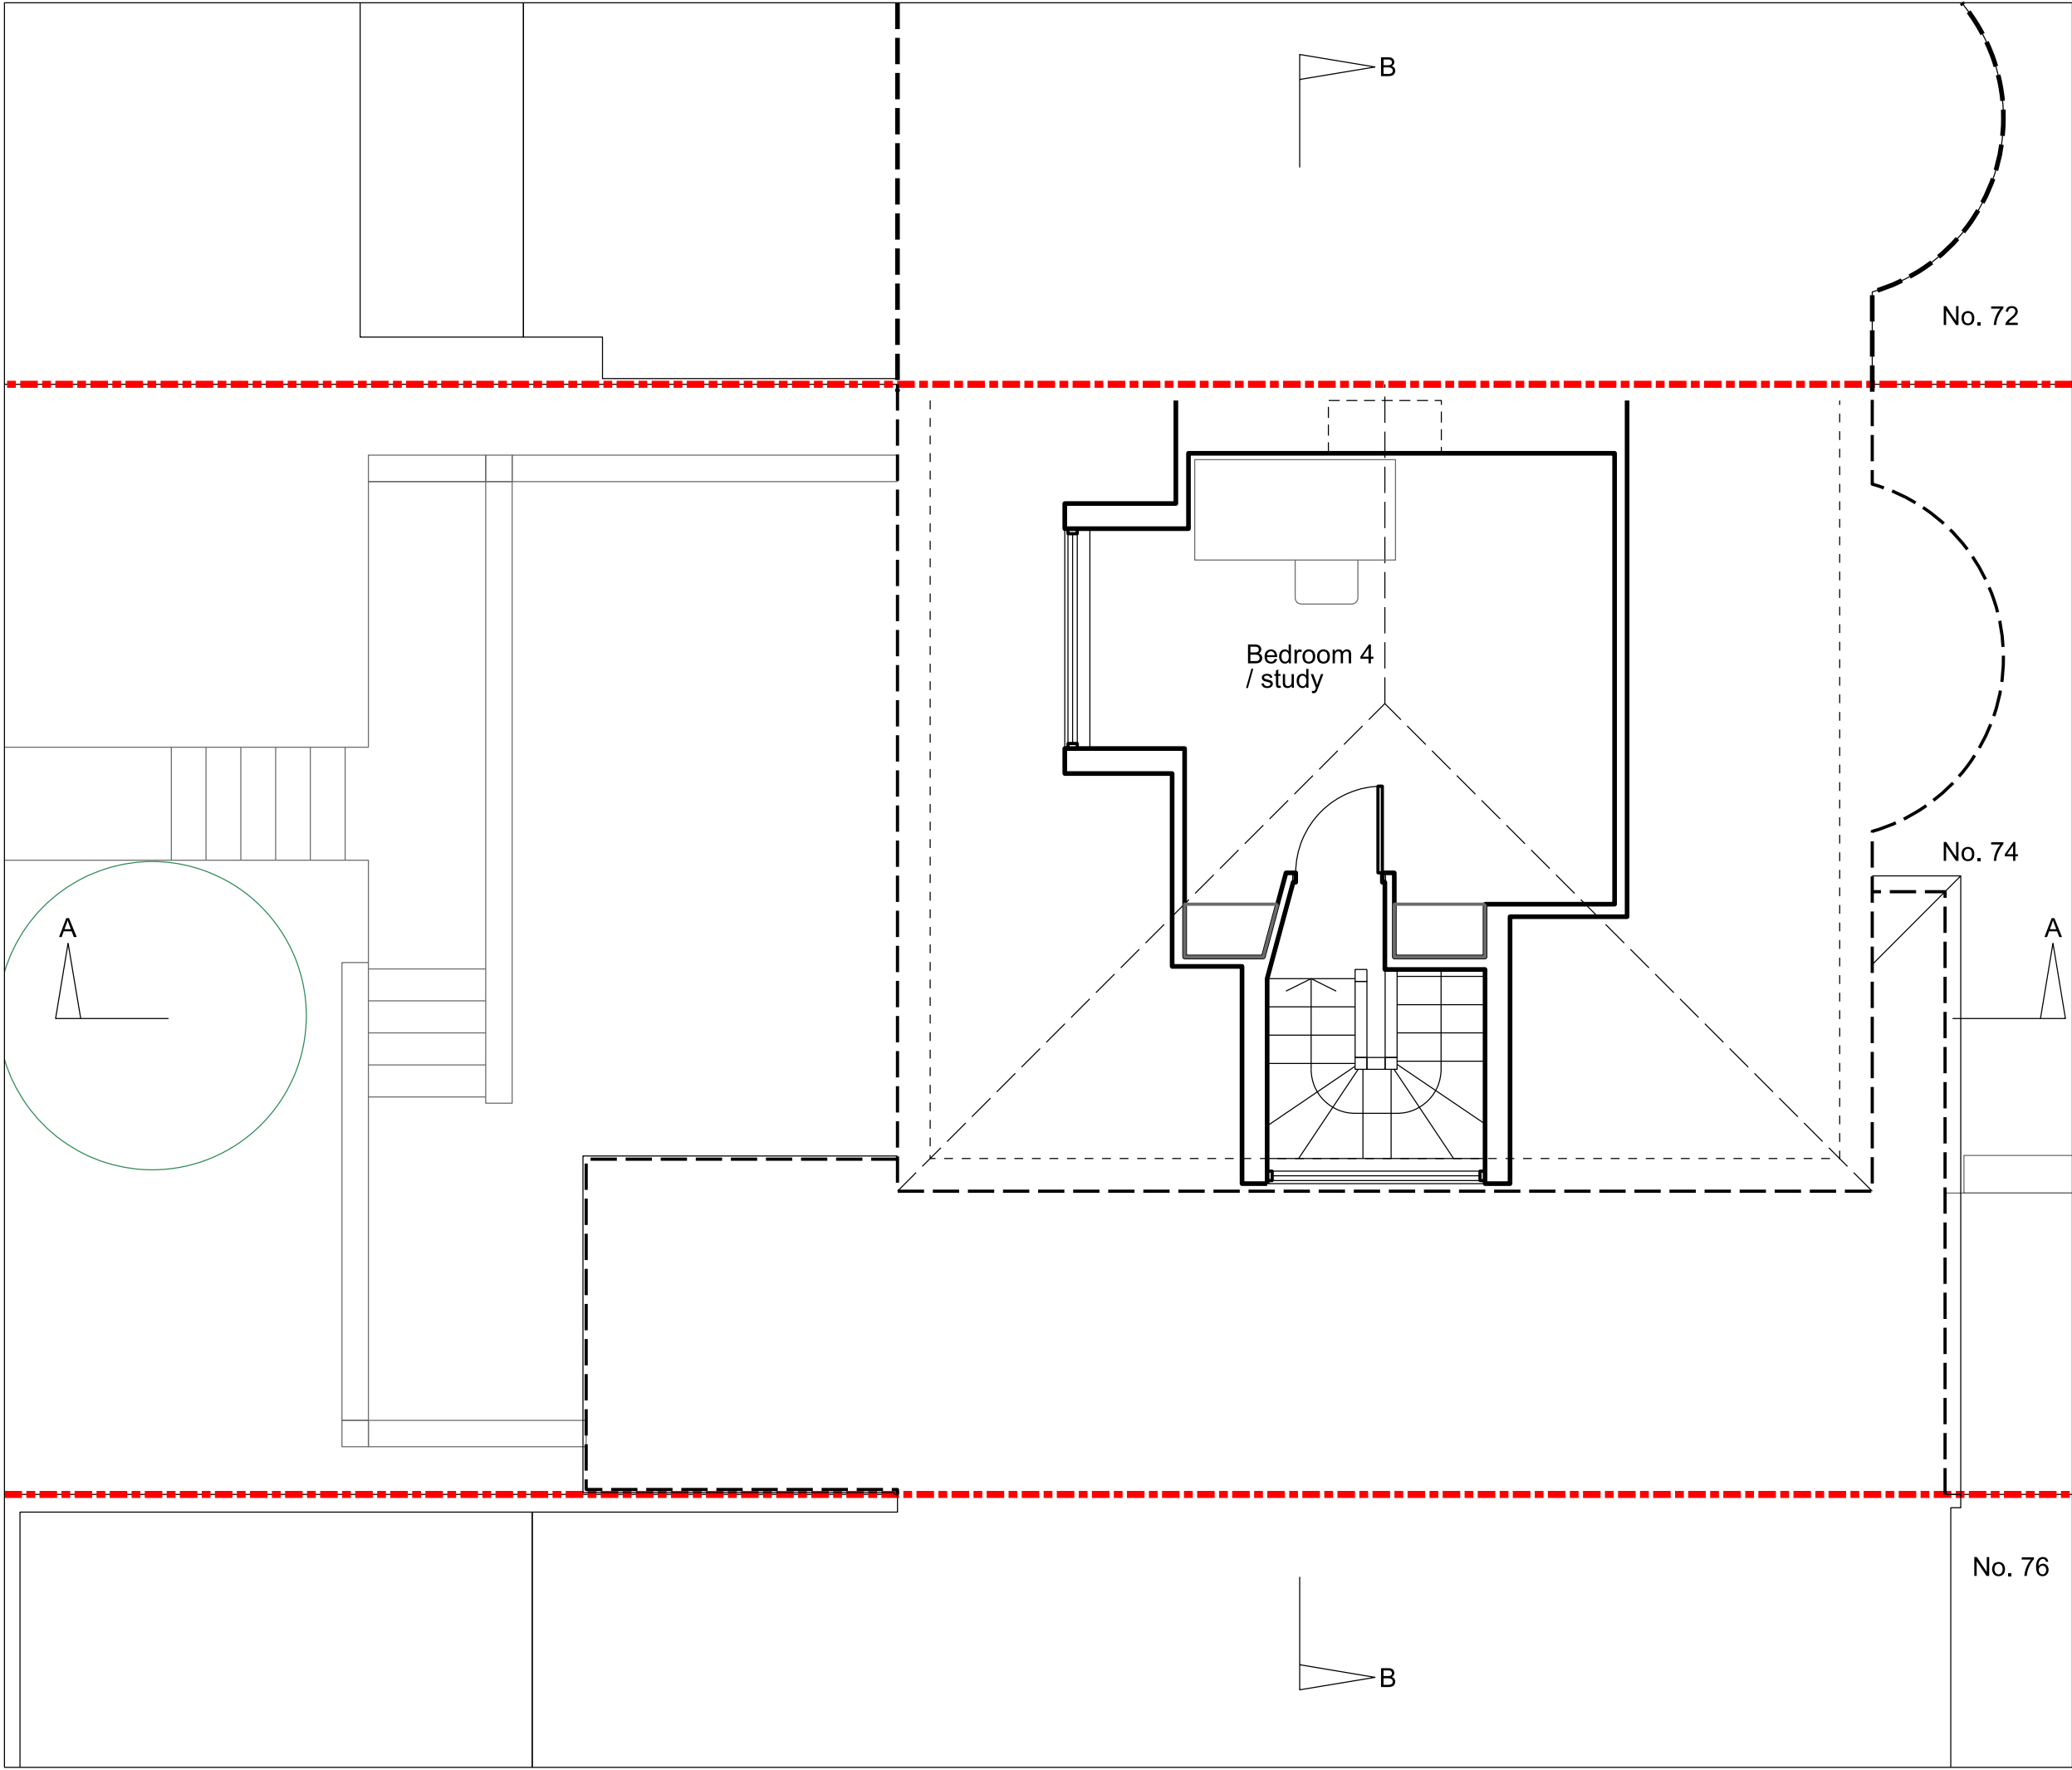

NOTES

ORIGINAL A3

ALL DIMENSIONS TO BE CHECKED ON SITE.
COPYRIGHT RESERVED.

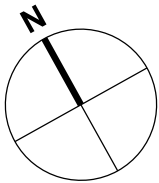

REVISIONS			
SCALE	DATE	DRAWN	CHECKED
1:50	01.03.19	CDG	

PROJECT

74 Highland Road
Northwood

DRAWING

Loft floor plan
existing

Director:
Christopher Gregory RIBA


2 Oakleigh Drive
Croxley Green, Rickmansworth
Hertfordshire WD3 3EF
T: 01923 202166
E: enquiries@tec-architecture.com
Company No: 05450812



DRAWING No.

182026 - D - 06



Section AA

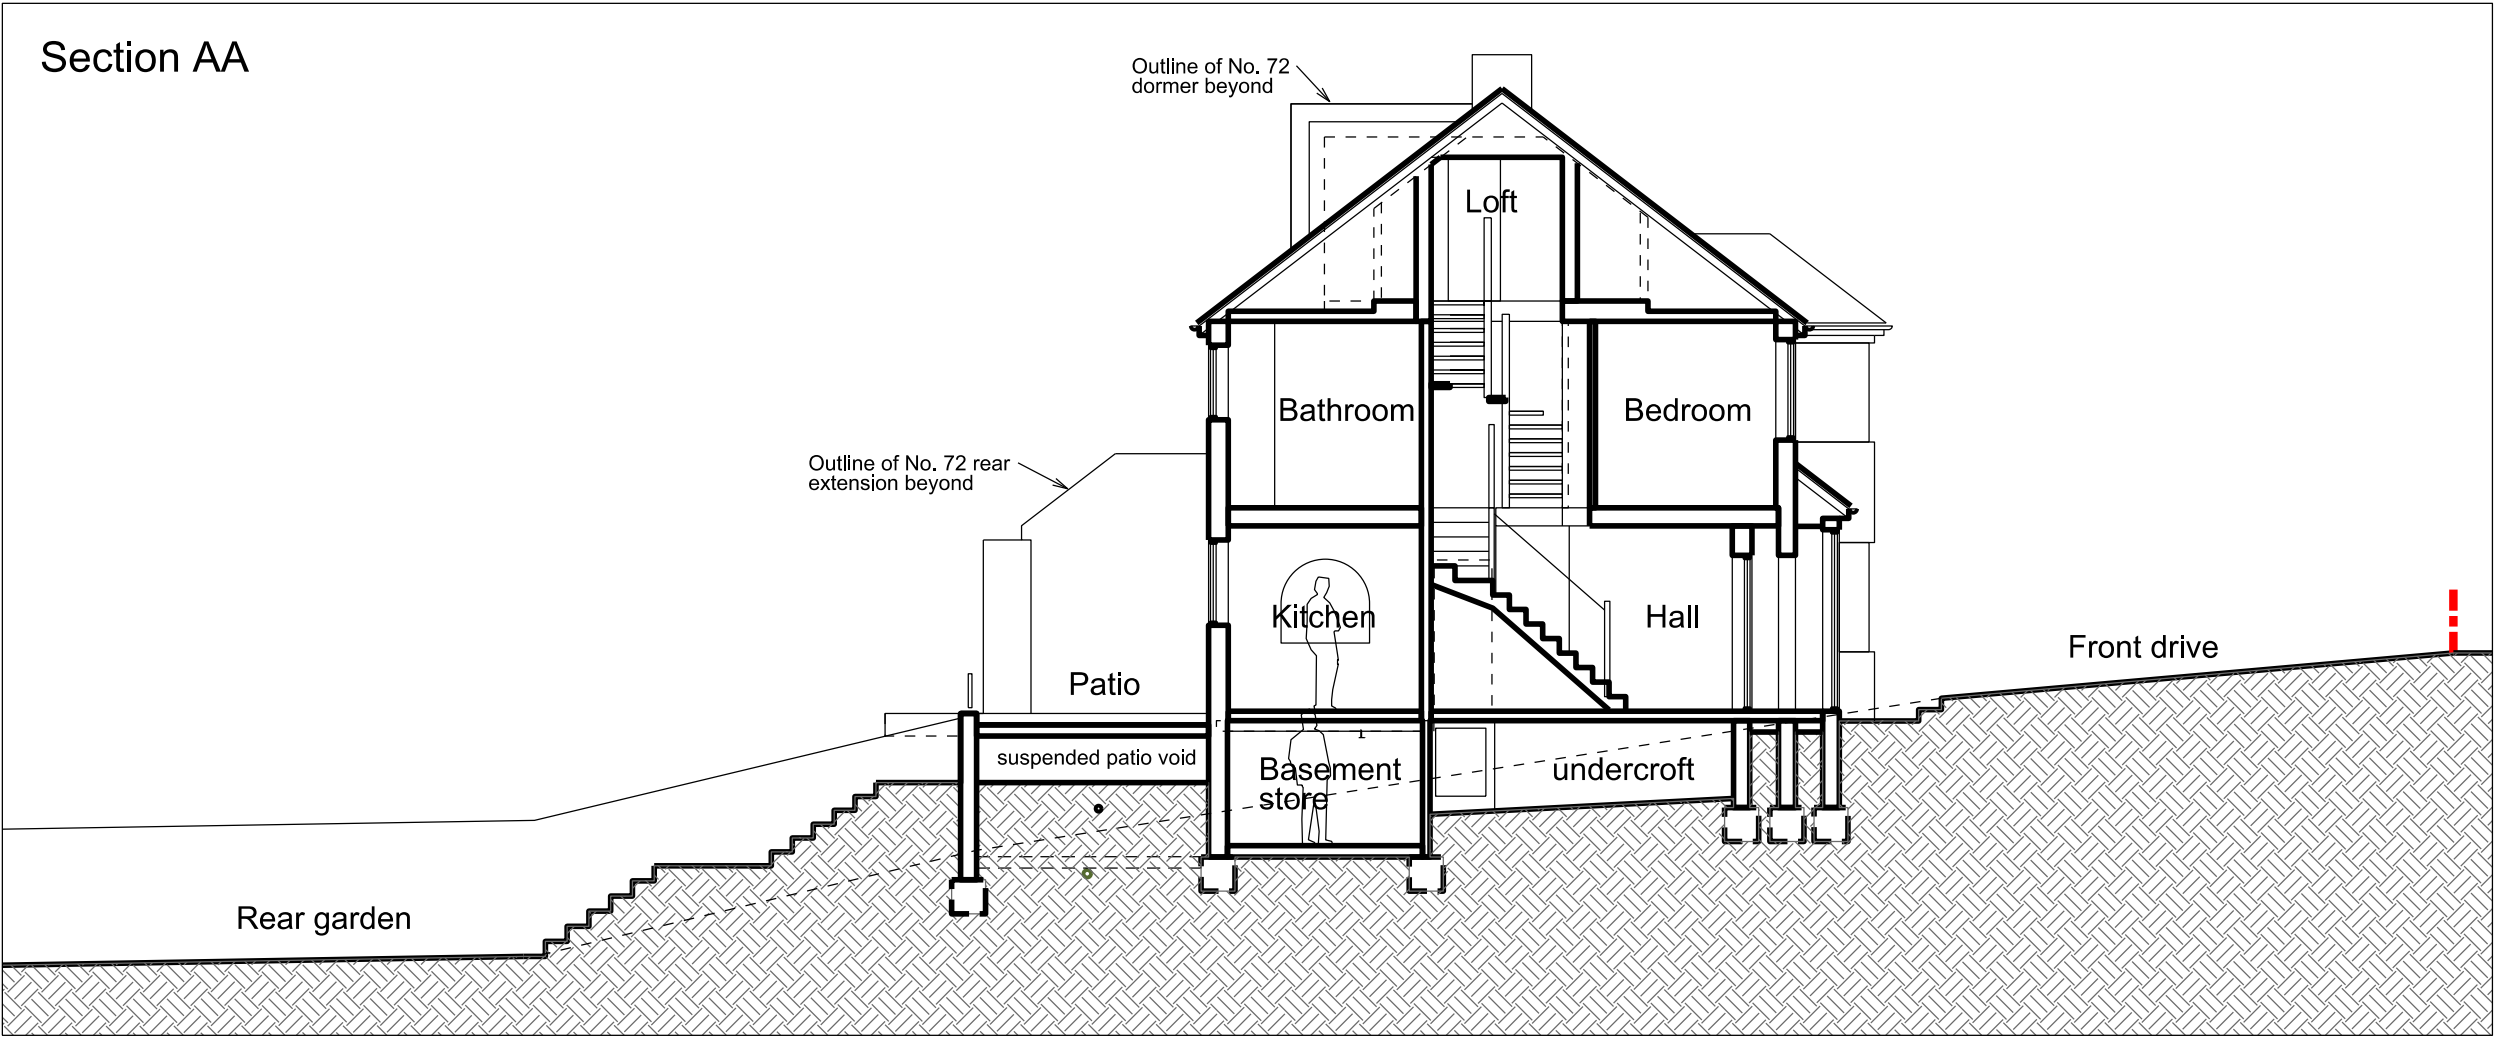

NOTES

ORIGINAL A3

ALL DIMENSIONS TO BE CHECKED ON SITE.
COPYRIGHT RESERVED.

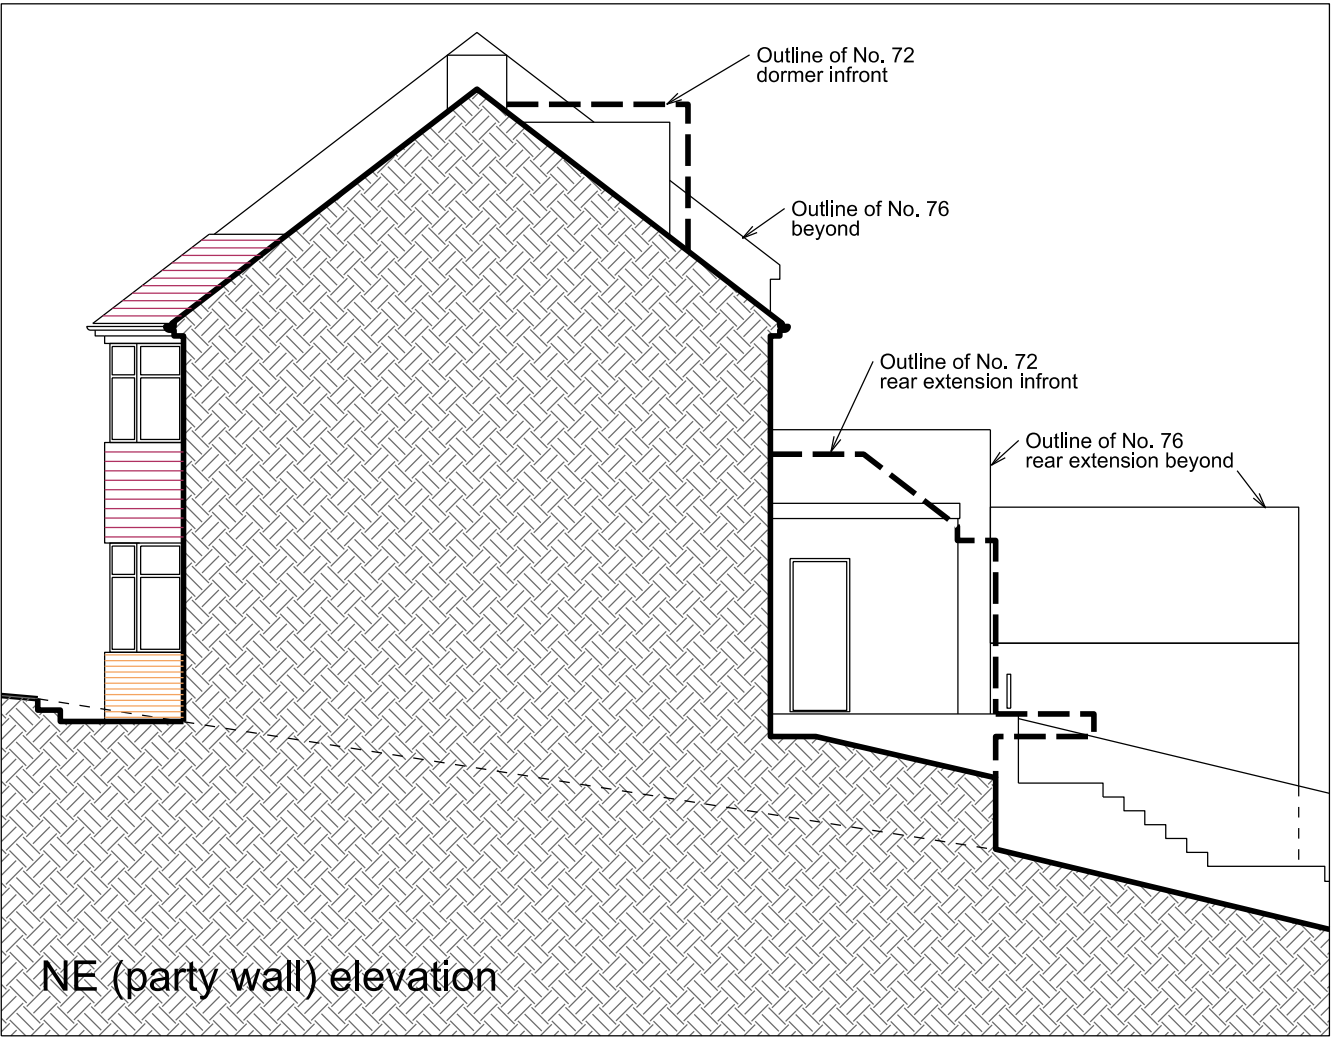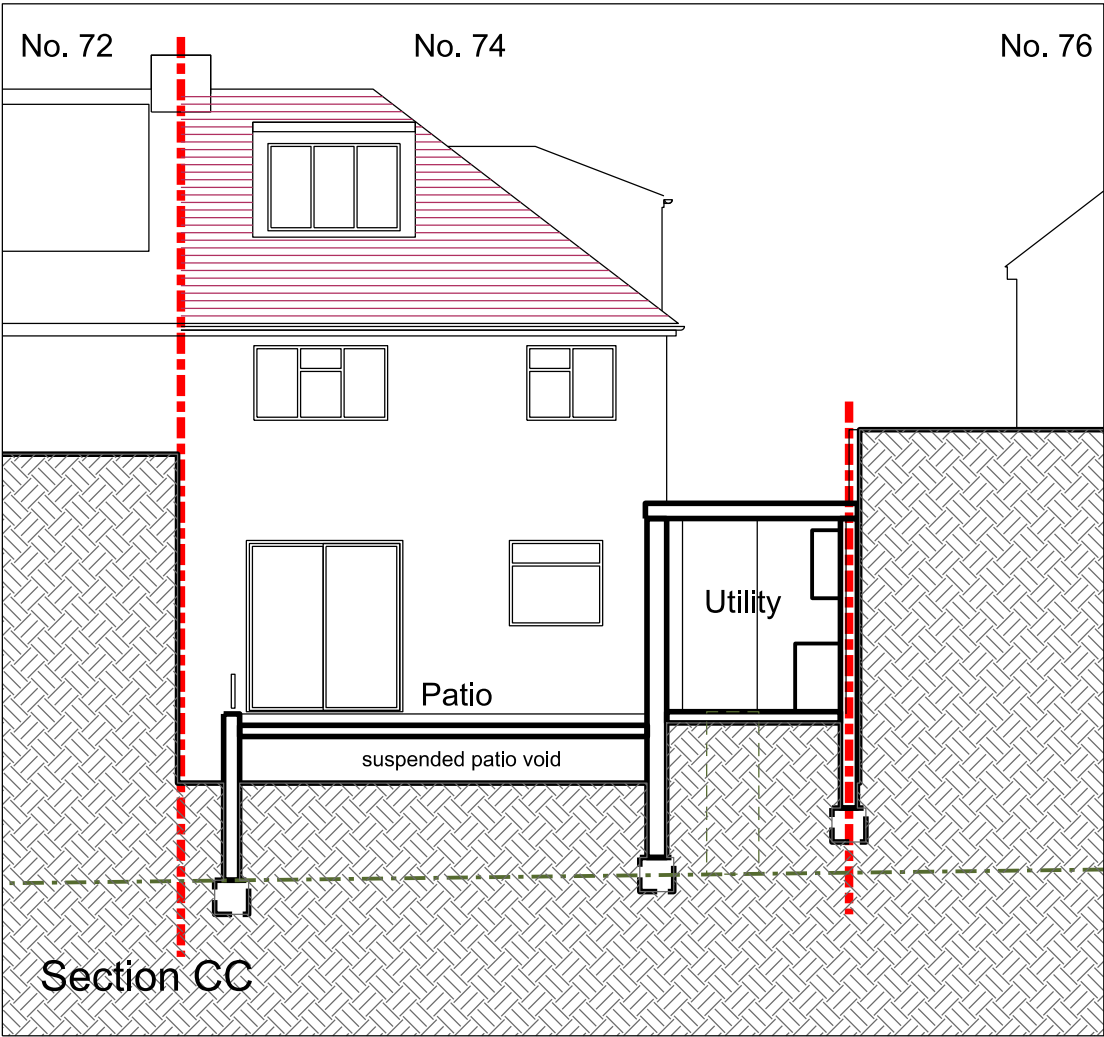

REVISIONS			
SCALE	DATE	DRAWN	CHECKED
1:100	01.03.19	CDG	

PROJECT

74 Highland Road
Northwood

DRAWING

Sections & elevation 01
existing

Director:
Christopher Gregory RIBA


2 Oakleigh Drive
Croxley Green, Rickmansworth
Hertfordshire WD3 3EF
T: 01923 202166
E: enquiries@tec-architecture.com
Company No: 05450812



DRAWING No.

182026 - D - 07

SW (side) elevation

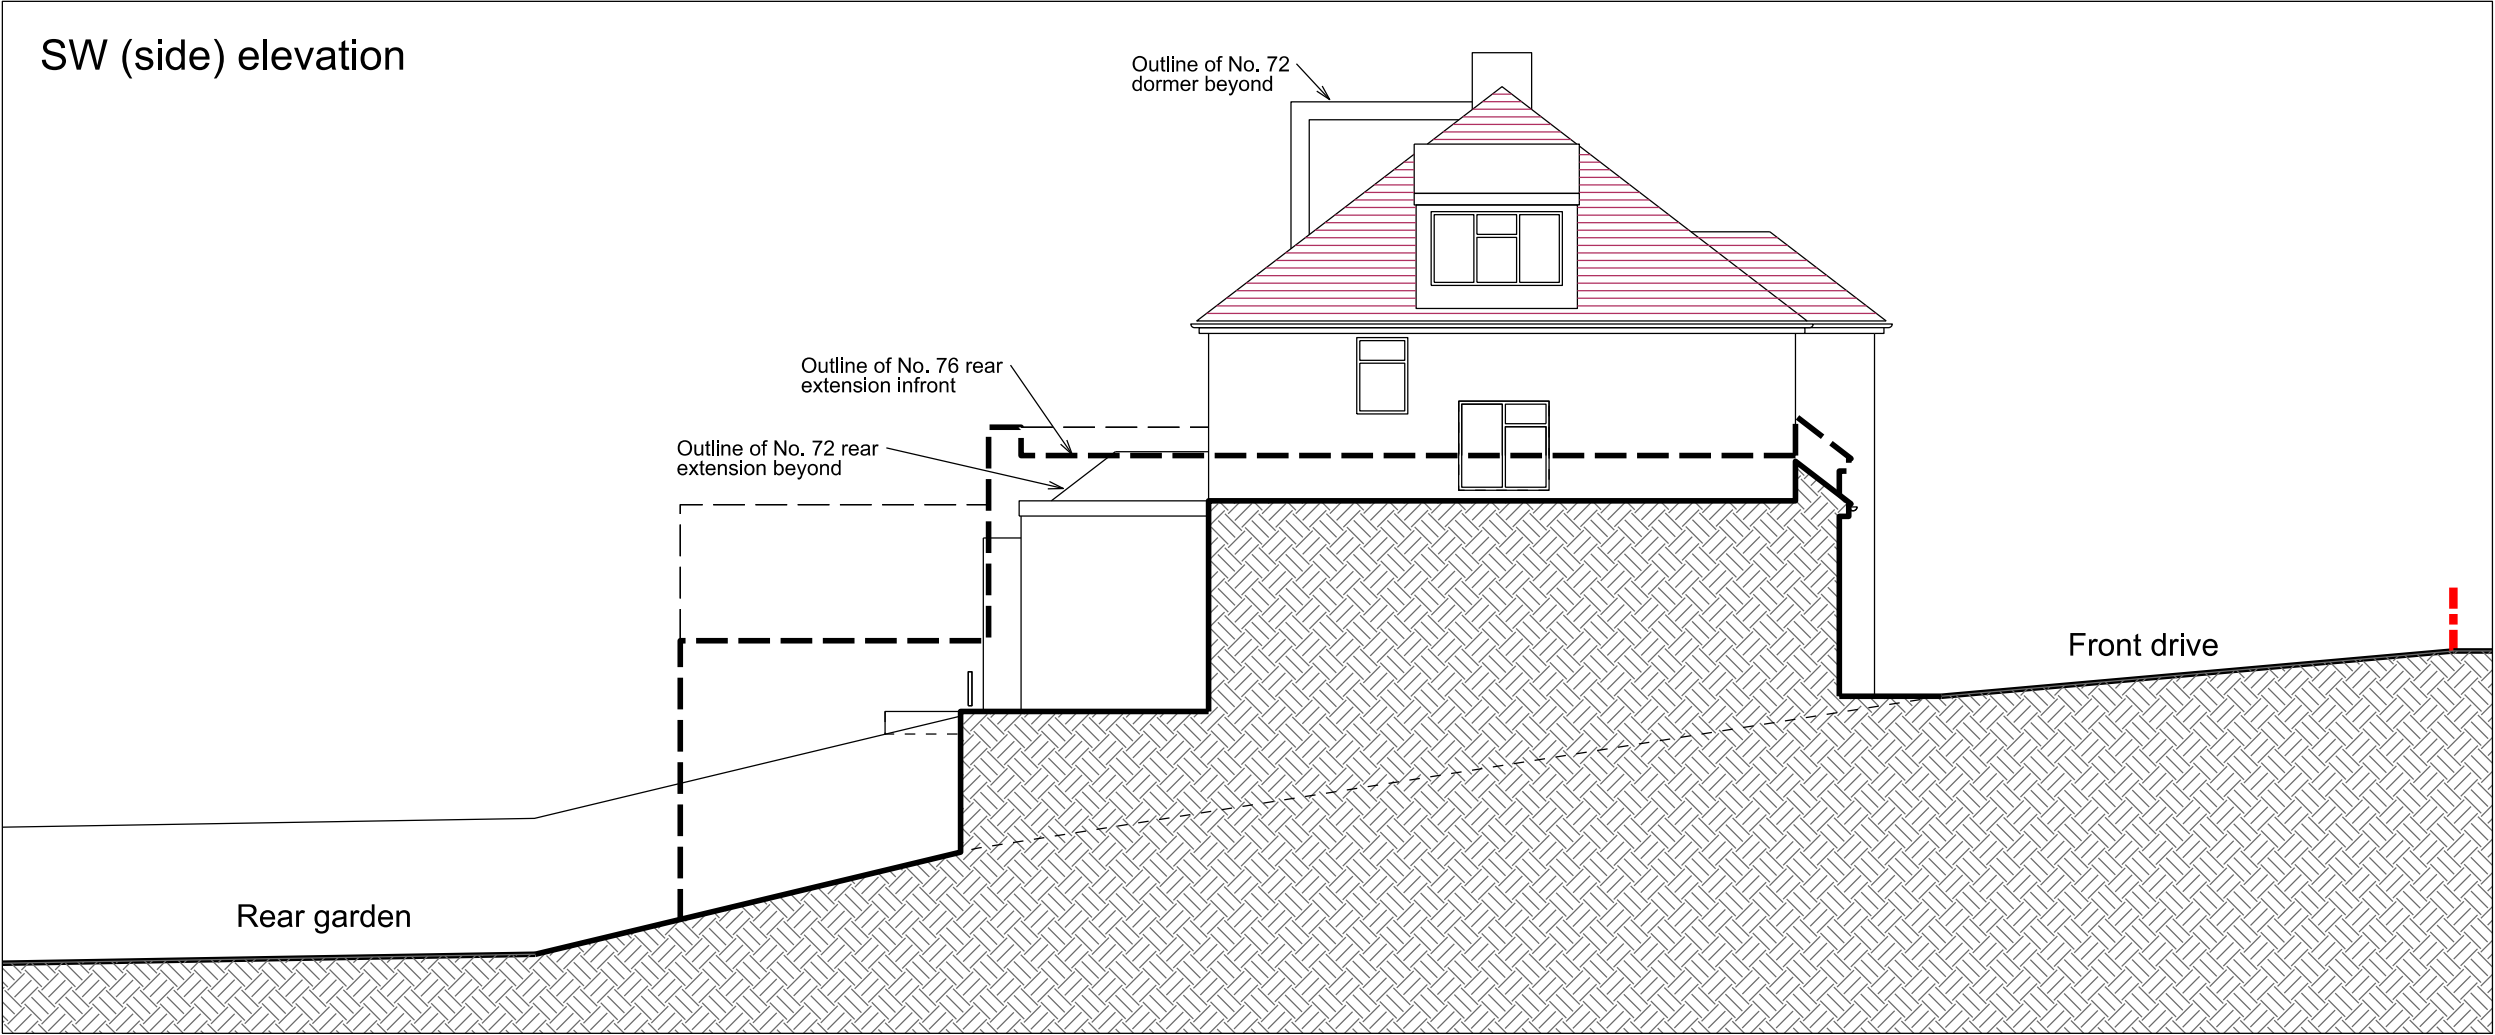


NOTES

ORIGINAL A3

ALL DIMENSIONS TO BE CHECKED ON SITE.
COPYRIGHT RESERVED.




No. 72 No. 74 No. 76

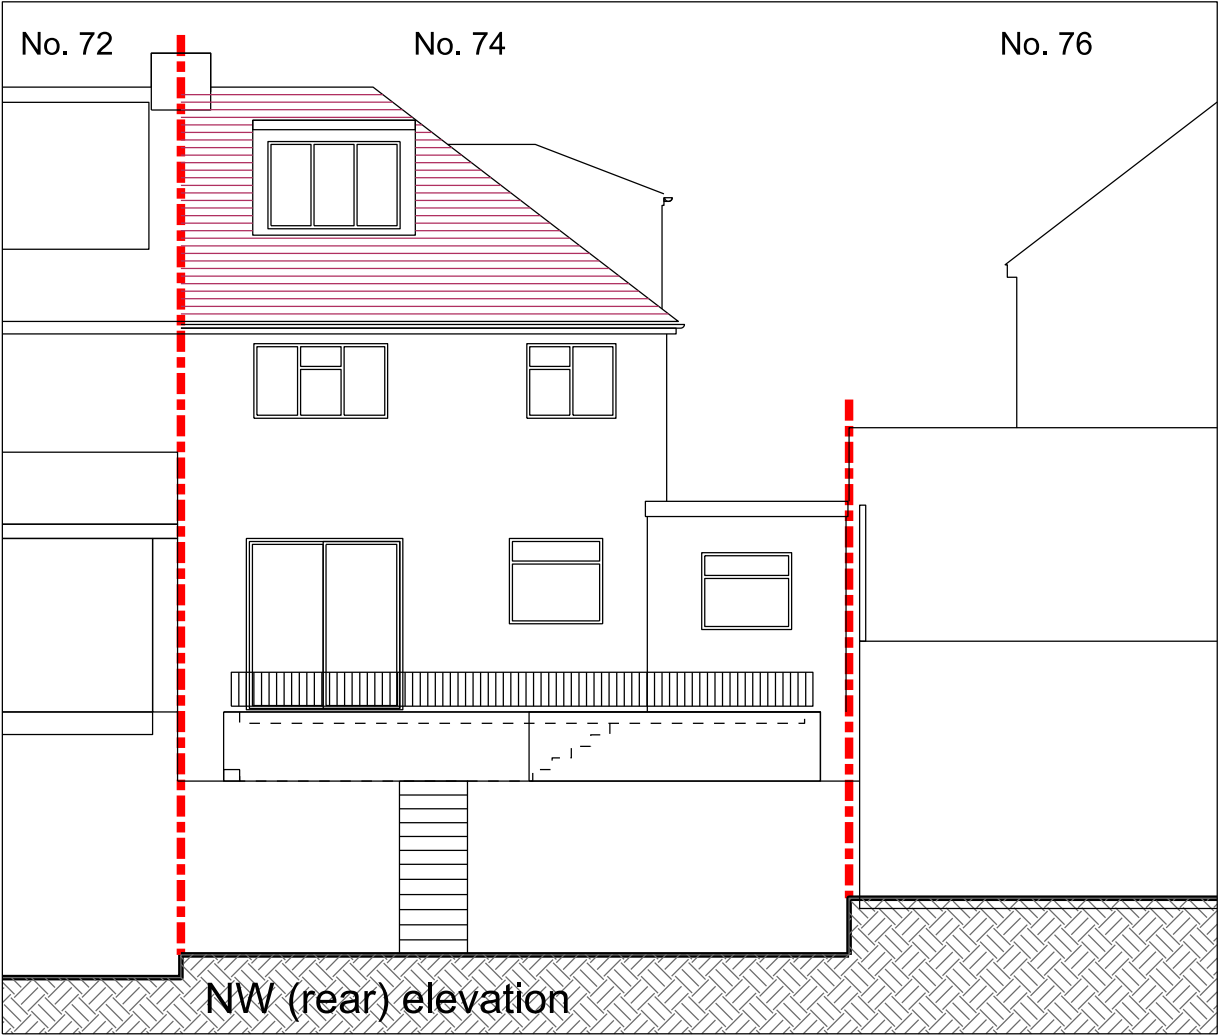

NW (rear) elevation

No. 76 No. 74 No. 72

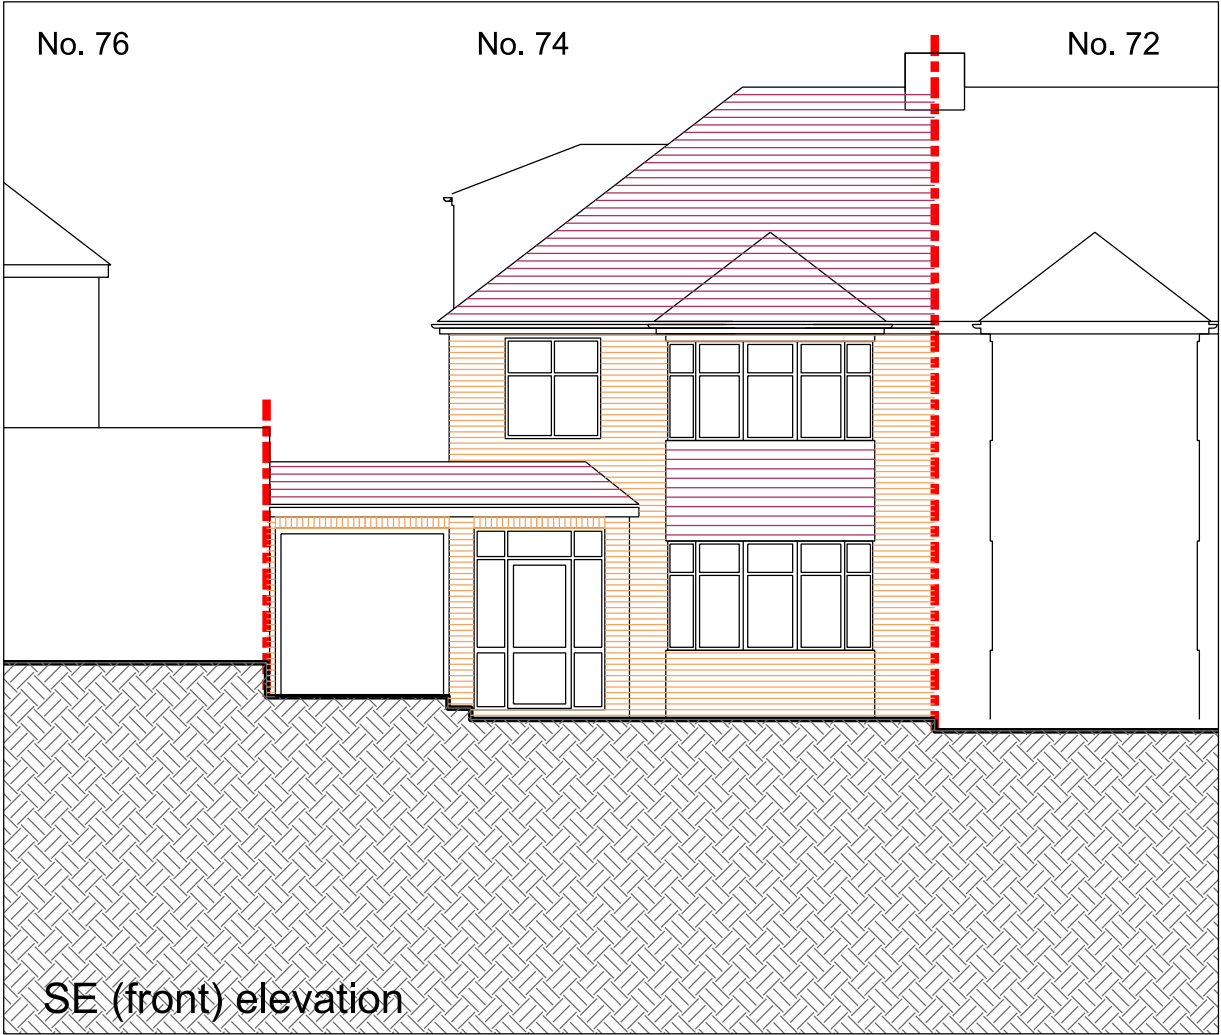

SE (front) elevation

REVISIONS			
SCALE	DATE	DRAWN	CHECKED
1:100	12.03.19	CDG	

PROJECT

74 Highland Road
Northwood

DRAWING

Elevations 02
existing

Director:
Christopher Gregory RIBA

2 Oakleigh Drive
Croxley Green, Rickmansworth
Hertfordshire WD3 3EF
T: 01923 202166
E: enquiries@tec-architecture.com
Company No: 05450812



DRAWING No.

182026 - D - 08