


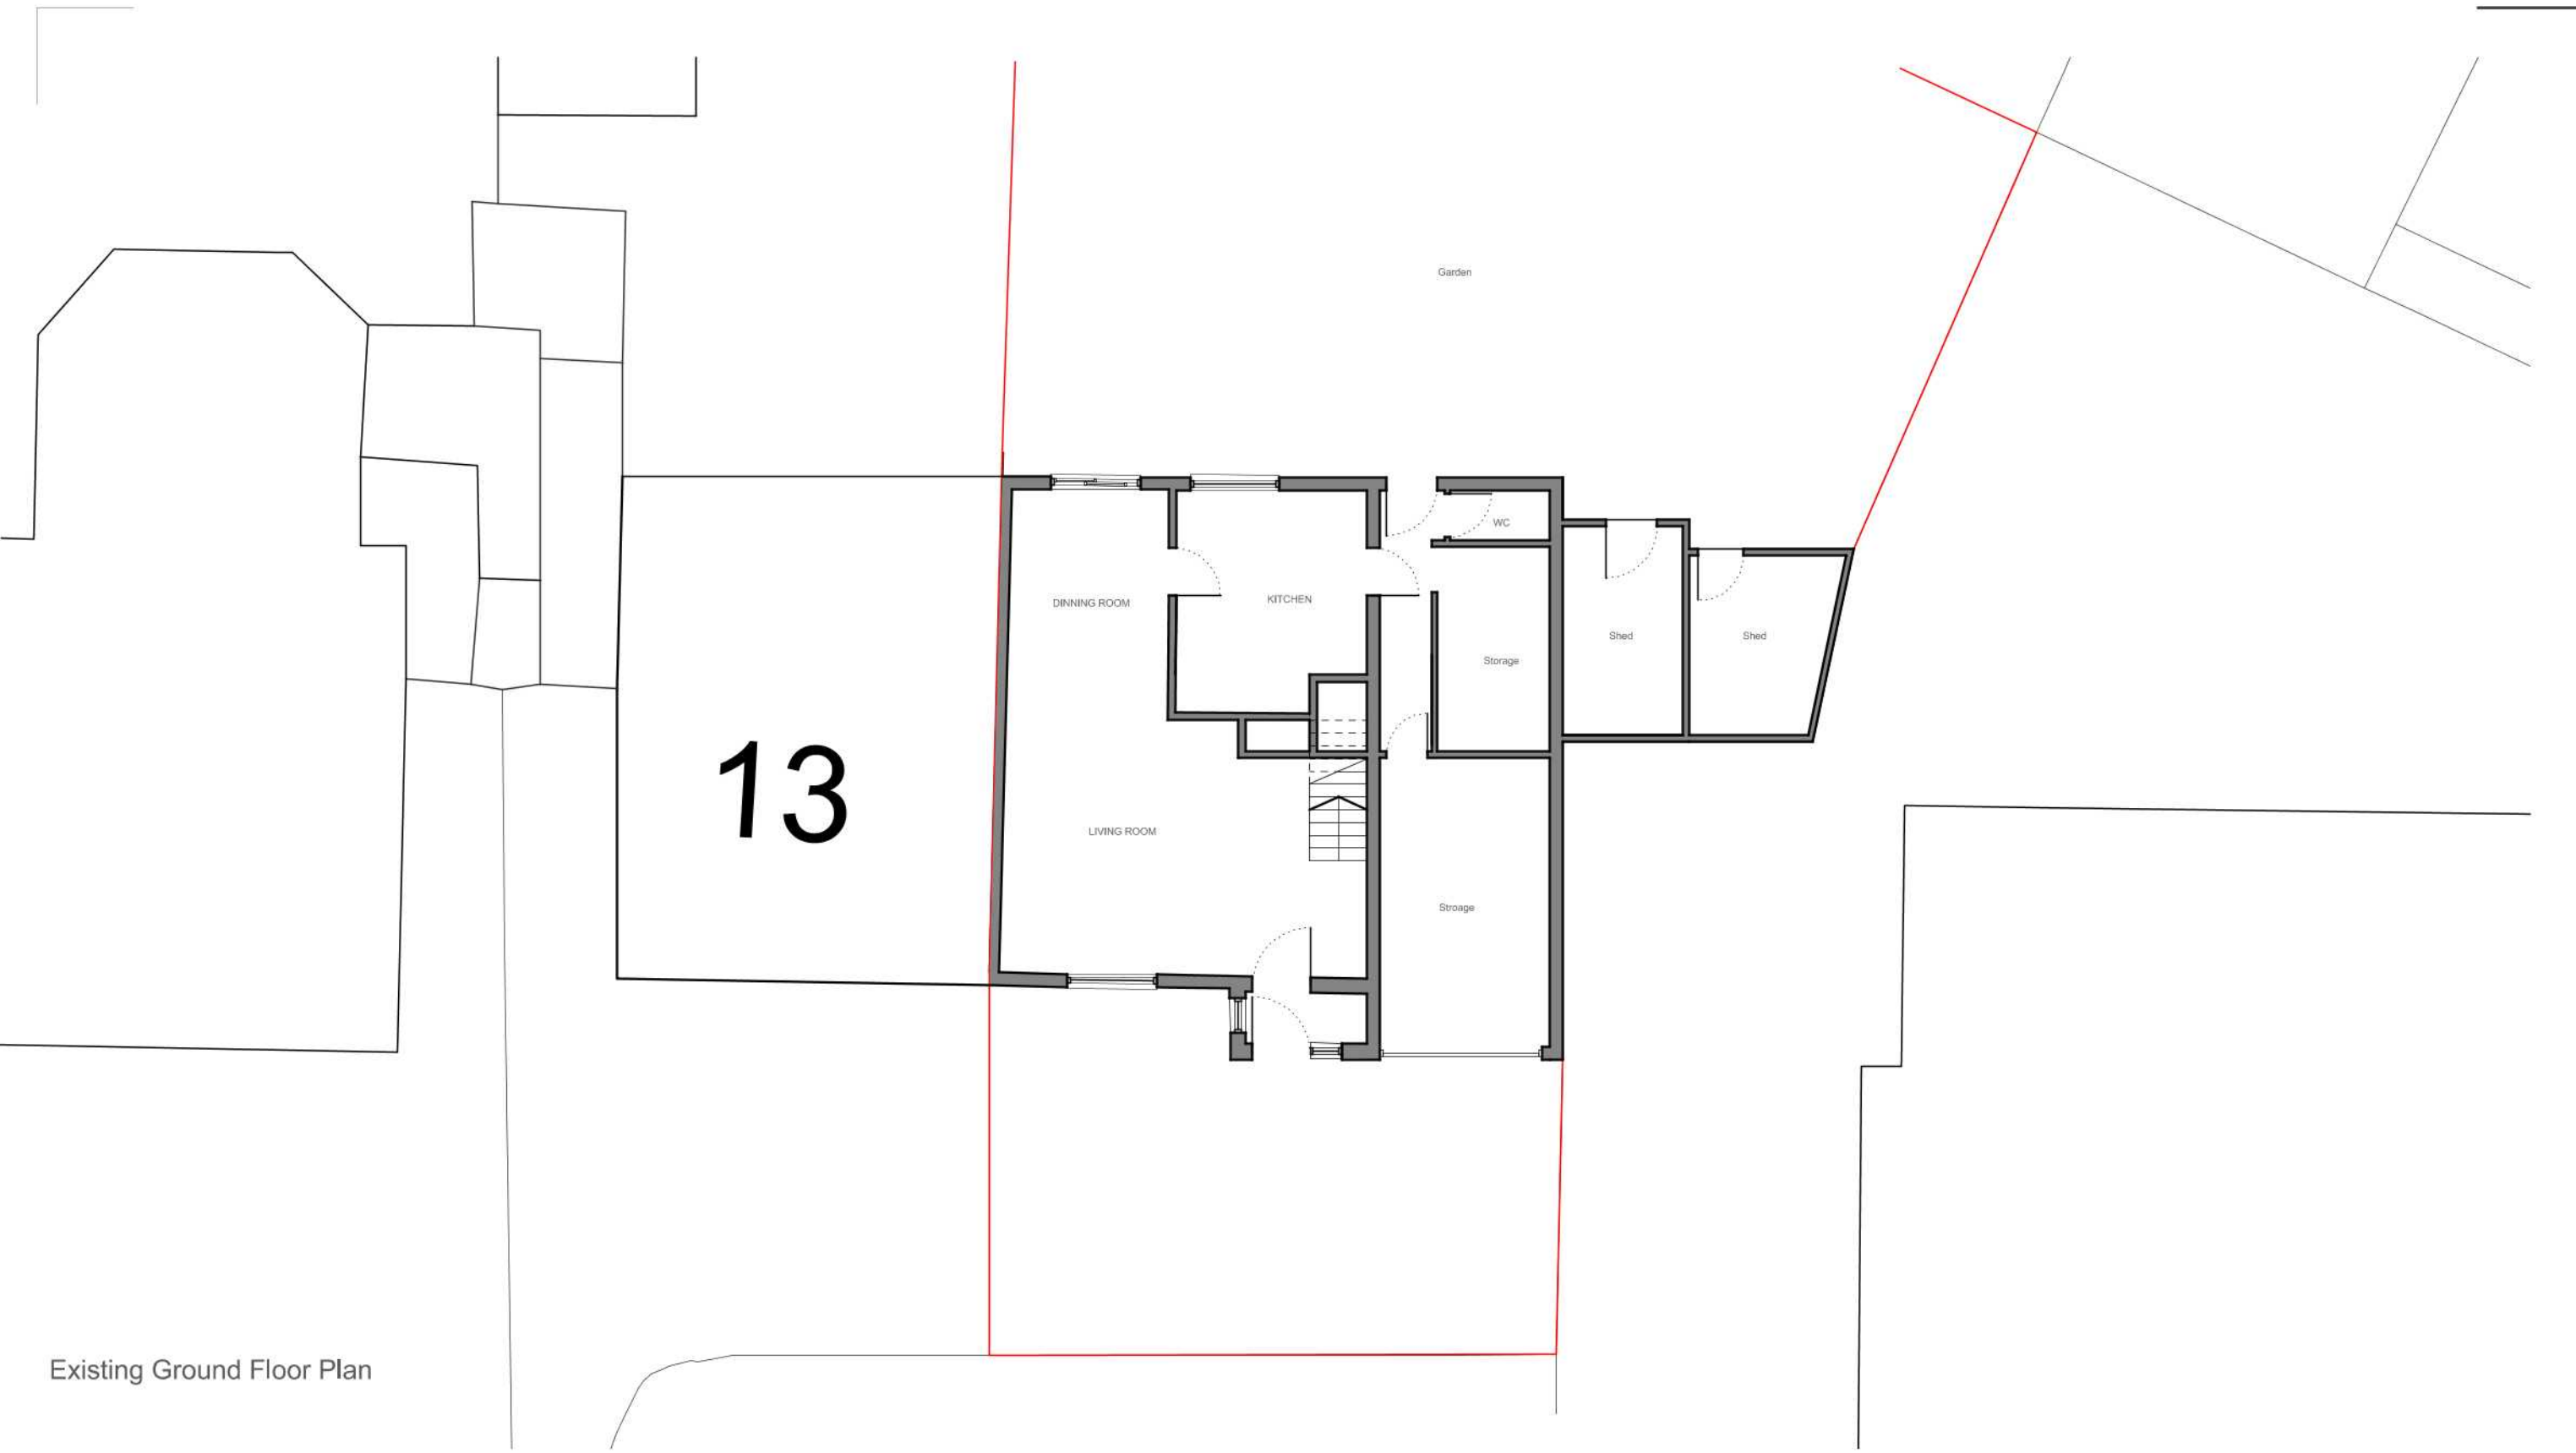

Existing Ground Floor Plan

General Notes:

Do not scale from this drawing. Use marked dimensions.

Should any discrepancies be noted, please inform this office.

This drawing is copyright of Afraz Naqvi Design Studio Ltd.

North - Indicative Only

Scale bar

0 1m 2m 3m 4m 5m

P01
Rev:

Issued for planning
Description:

02.06.20
Date:

Client
Anita Gohel & Parkash Gohel

Project Name
15 Evelyn's Close, Uxbridge UB83LR

Drawing Title
Existing Floor Plans

Project No: 2003	Drawing No: E_002	Revision P_001	Date: March 2020
Scale: 1:100@A3	Drawn By: AN	Status Planning	

W: www.an-ds.com
E: Afraz@an-ds.com
T: +44 (0) 7946208232