


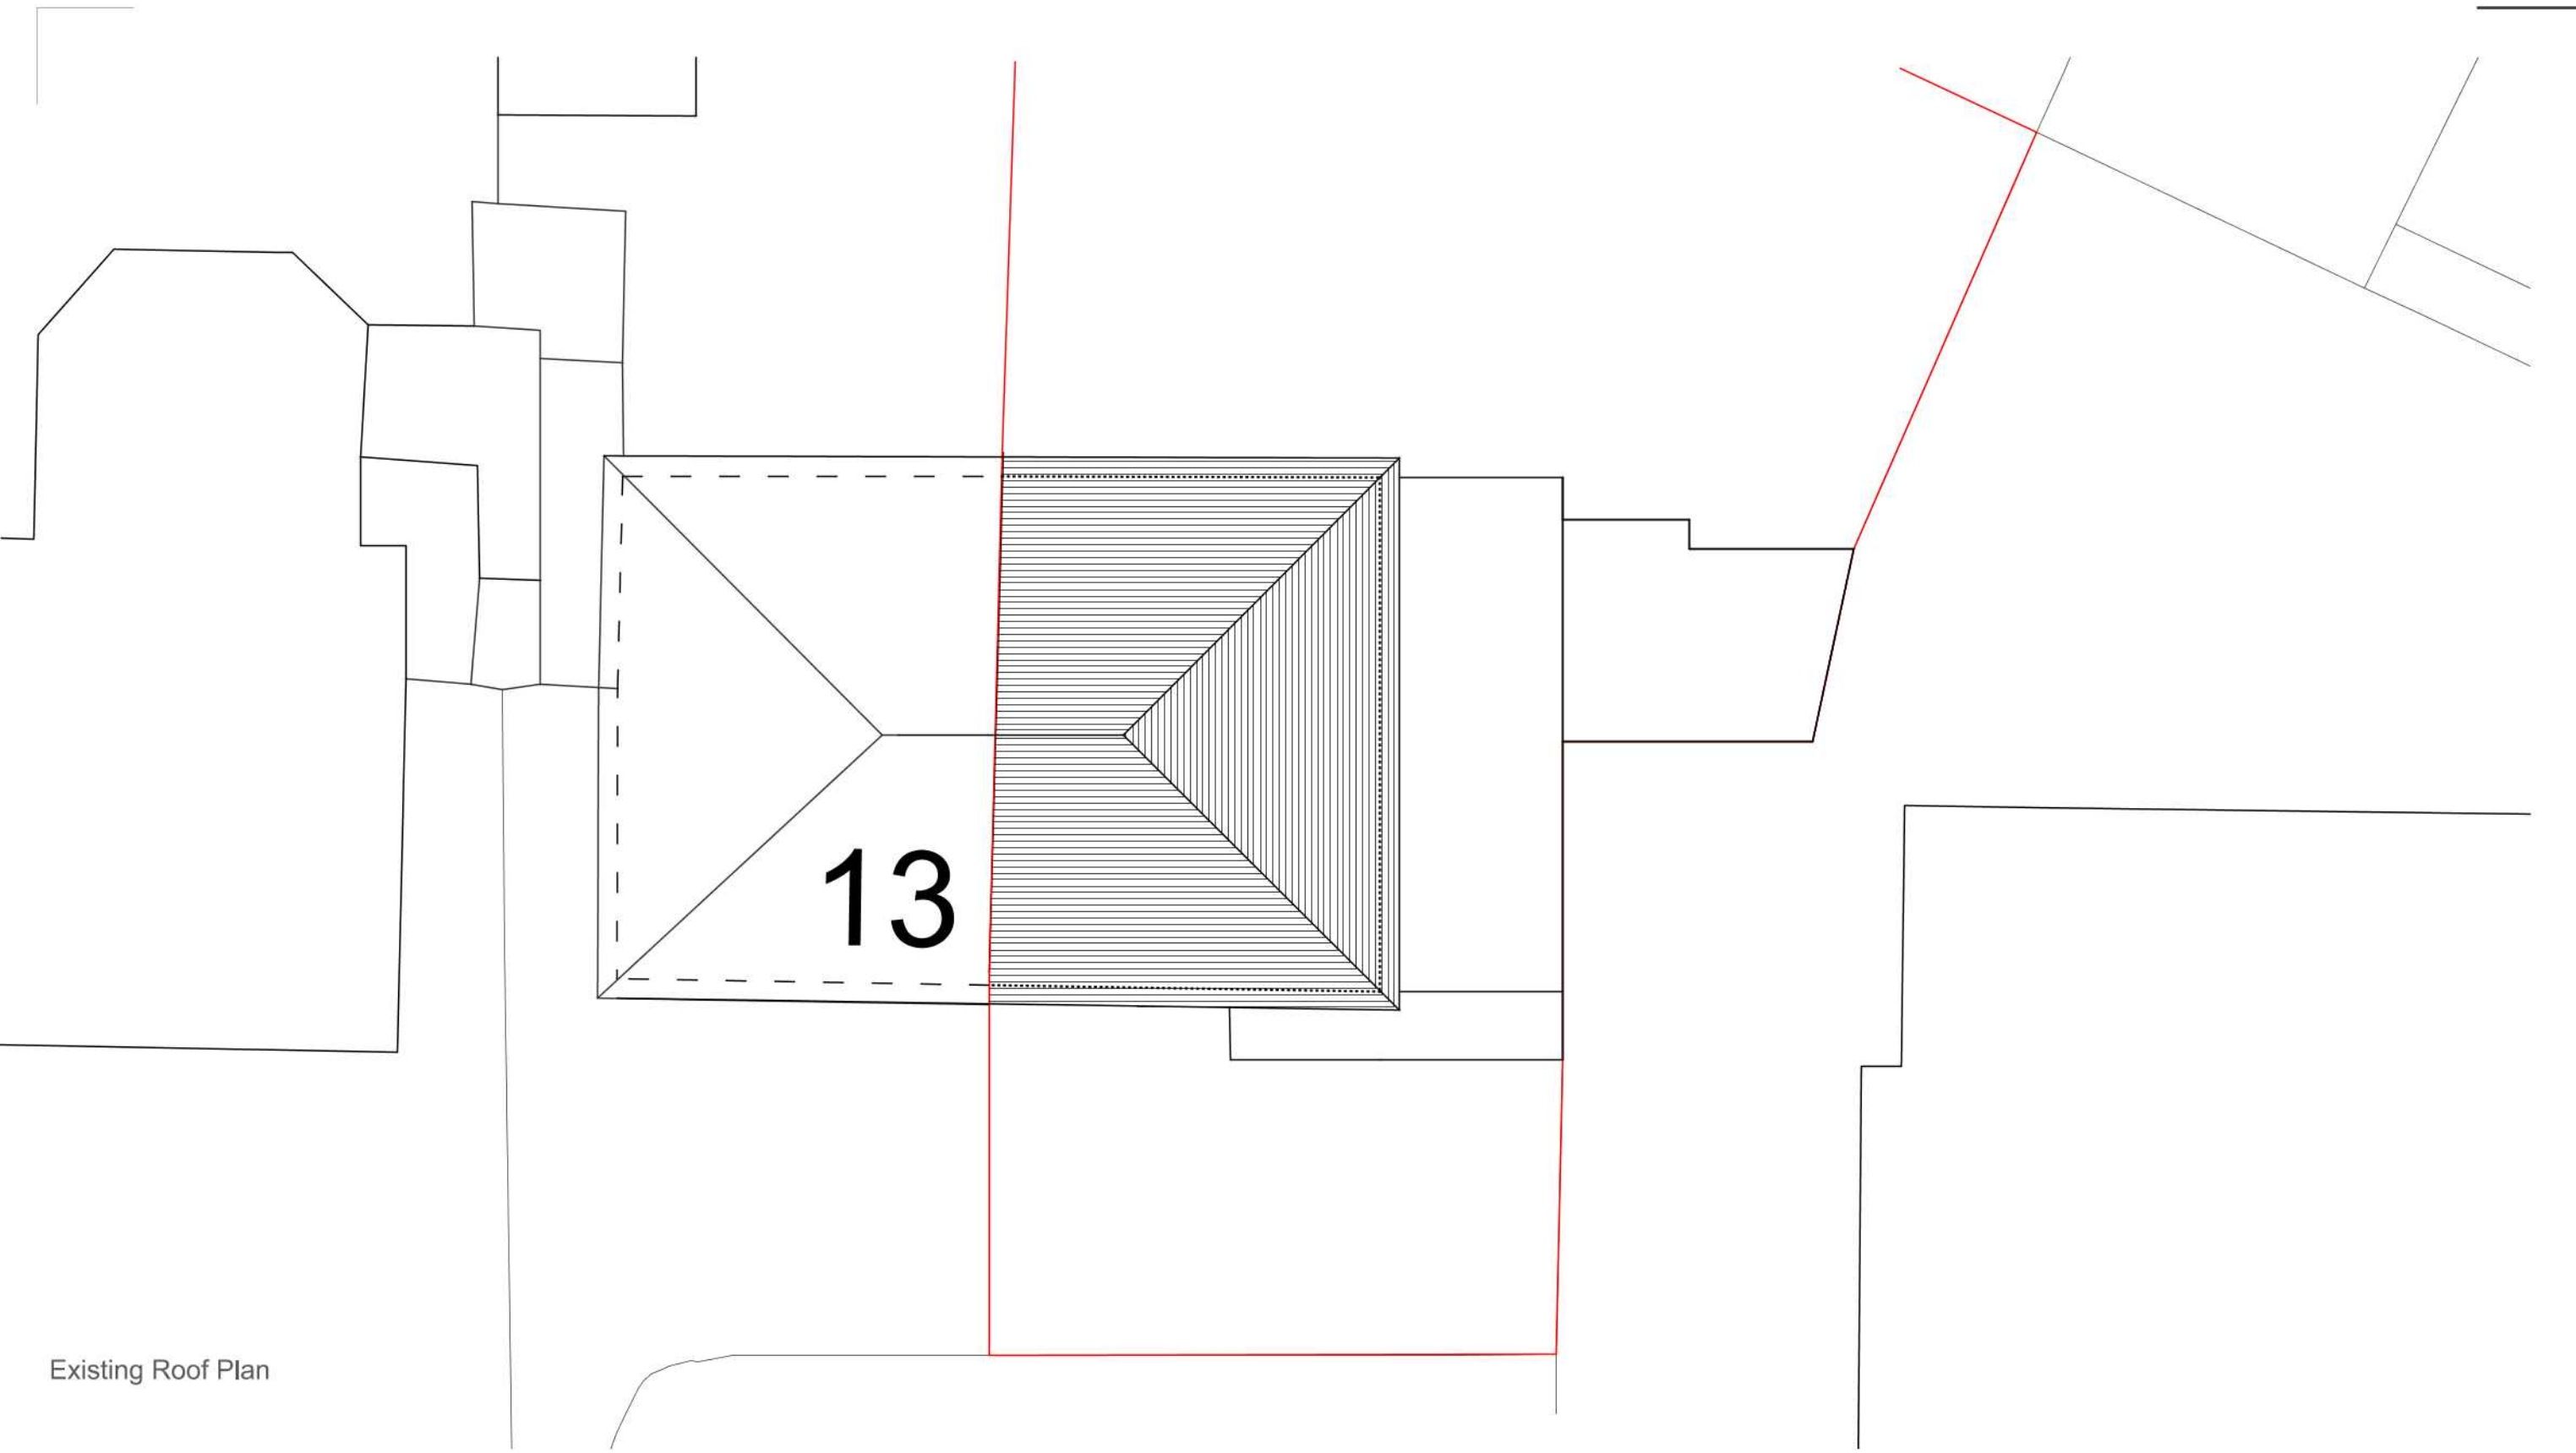

Existing Roof Plan

General Notes:

Do not scale from this drawing. Use marked dimensions.

Should any discrepancies be noted, please inform this office.

This drawing is copyright of Afraz Naqvi Design Studio Ltd.

North - Indicative Only

Scale bar

0 1m 2m 3m 4m 5m

P01  
Rev:

Issued for planning  
Description:

02.06.20  
Date:

Client  
Anita Gohel & Parkash Gohel

Project Name  
15 Evelyn's Close, Uxbridge UB83LR

Drawing Title  
Existing Floor Plans

|                     |                      |                    |                     |
|---------------------|----------------------|--------------------|---------------------|
| Project No:<br>2003 | Drawing No:<br>E_004 | Revision<br>P_001  | Date:<br>March 2020 |
| Scale:<br>1:100@A3  | Drawn By:<br>AN      | Status<br>Planning |                     |

W: [www.an-ds.com](http://www.an-ds.com)  
E: [Afraz@an-ds.com](mailto:Afraz@an-ds.com)  
T: +44 (0) 7946208232