




- Existing walls to be demolished
- New proposed walls
- Existing walls

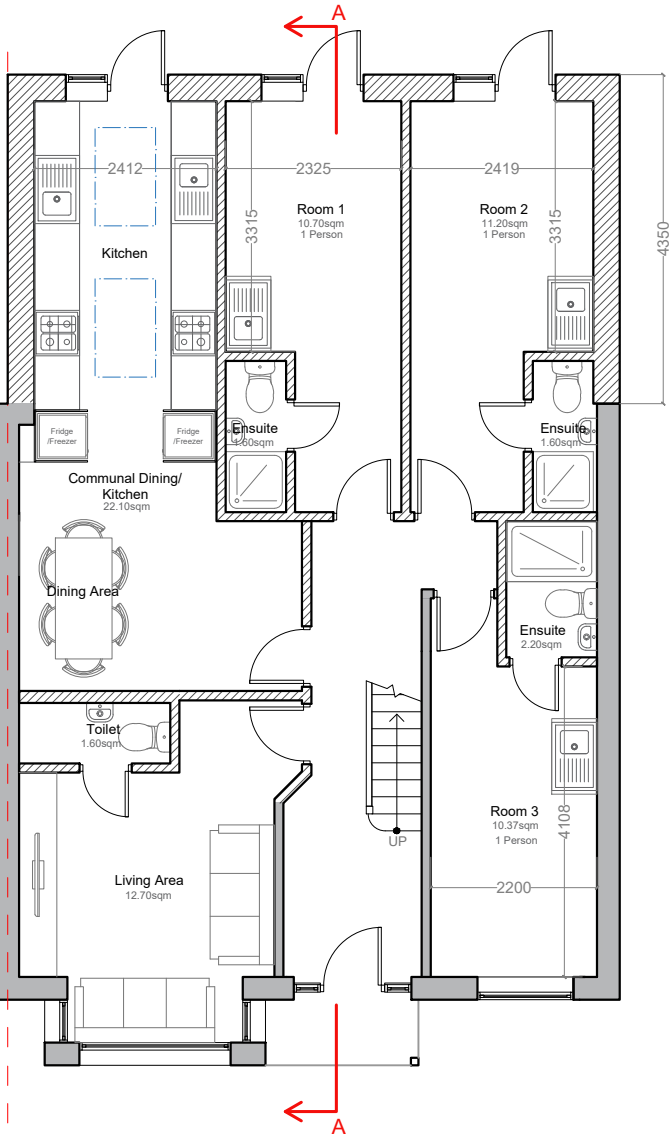


GROUND FLOOR
GIA: 89.52 sqm

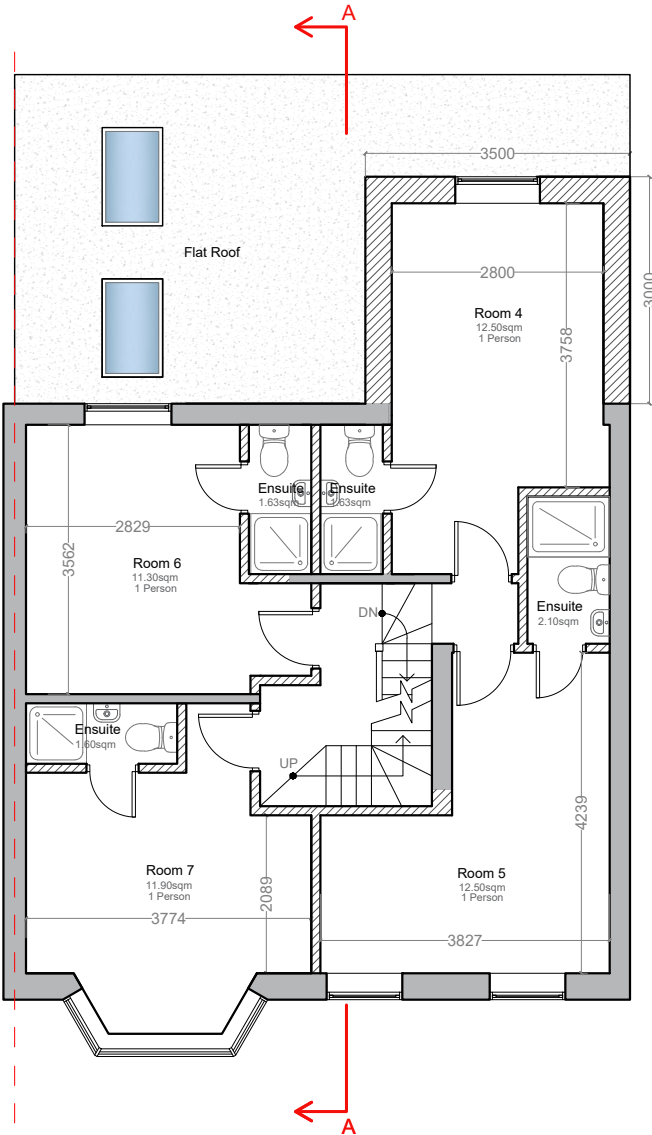

FIRST FLOOR
GIA: 65.77 sqm

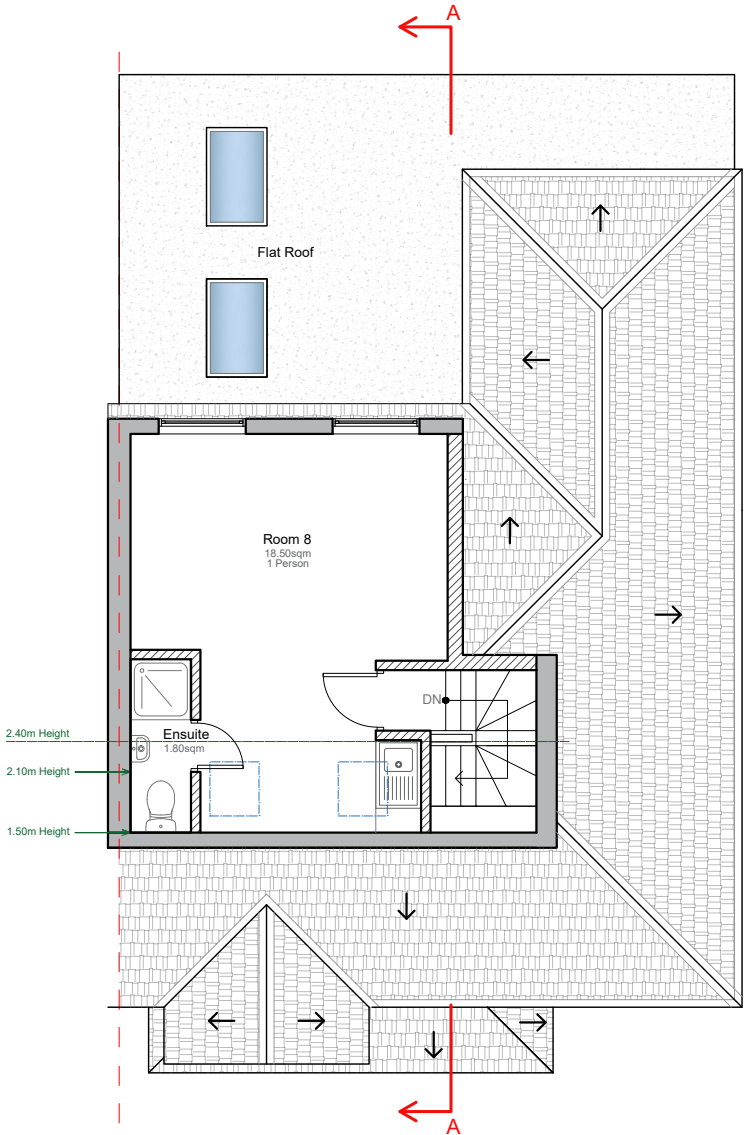

LOFT PLAN
GIA: 28.31 sqm

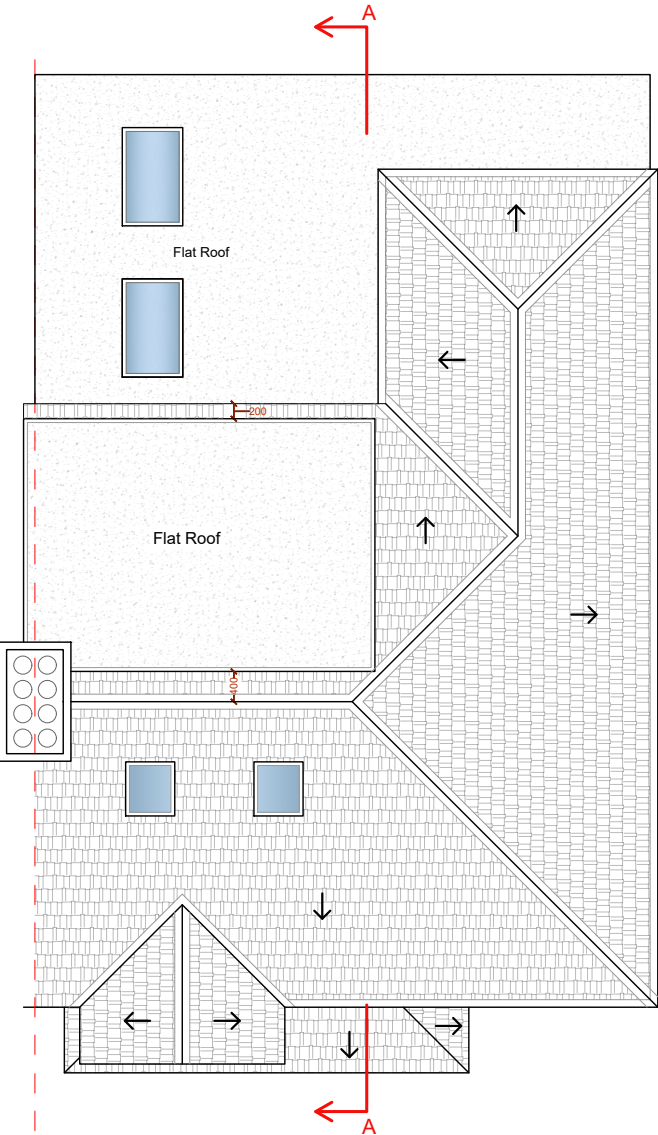

ROOF PLAN

TOTAL PROPOSED GIA: 183.6 sqm



Tel: 020 3576 0996
Email: office@excelplanning.co.uk
Address: 22 Braydon Rd., London N16 6QB

Revision	Revision Date

ADDRESS
105 Hayes End Rd, Hayes UB4 8EL




SHEET NUMBER:
P001


DRAWING TITLE:
Proposed Floor Plans

DATE: 23/07/2026
SCALE: 1:100 @ A3

Copyright in the design and this drawing is the property of Excel Planning Ltd. Reproduction in whole or in part is forbidden without written permission of Excel Planning Ltd. This drawing must be read in conjunction with all other relevant documentation and drawings.
Excel Planning Ltd accepts no liability for any expense, loss or damage of whatsoever nature and however arising from any variation which has not been referred to them and their approval obtained.
All dimensions to be cross-checked on-site prior to manufacture and construction. Any discrepancies to be reported to Excel Planning Ltd immediately.

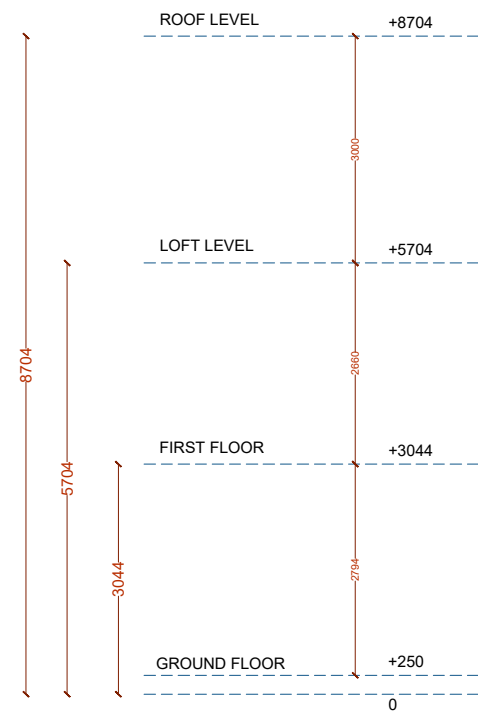


FRONT ELEVATION

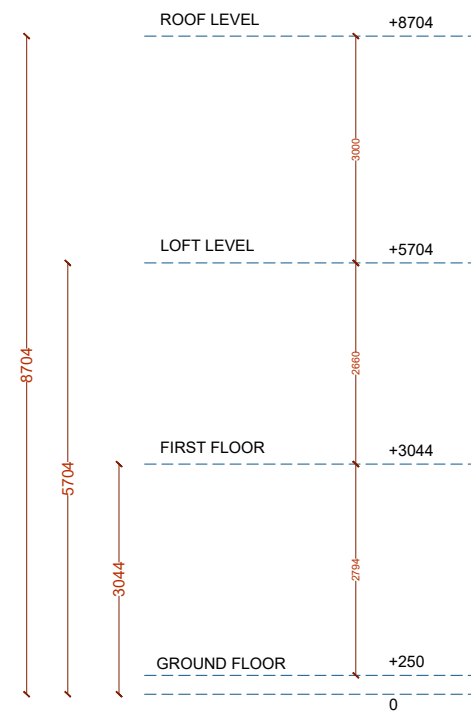


REAR ELEVATION

Revision	Revision Date



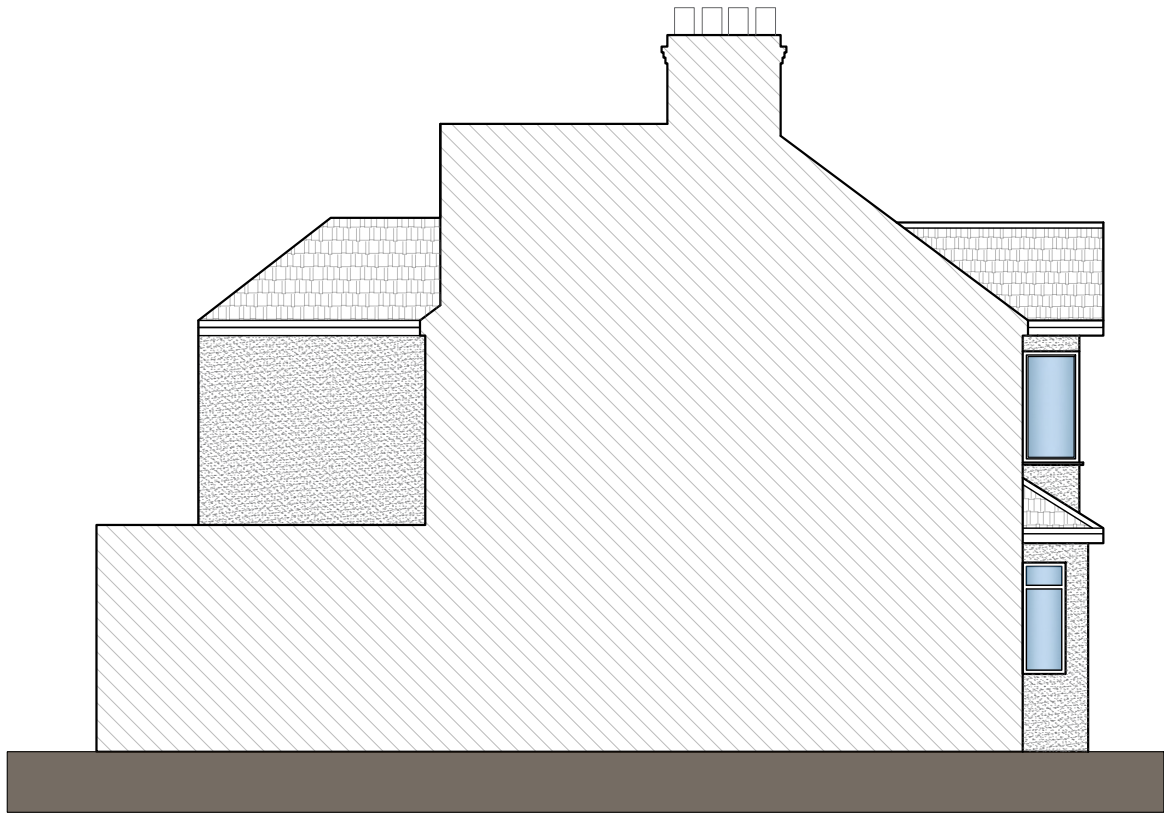

LEFT SIDE ELEVATION

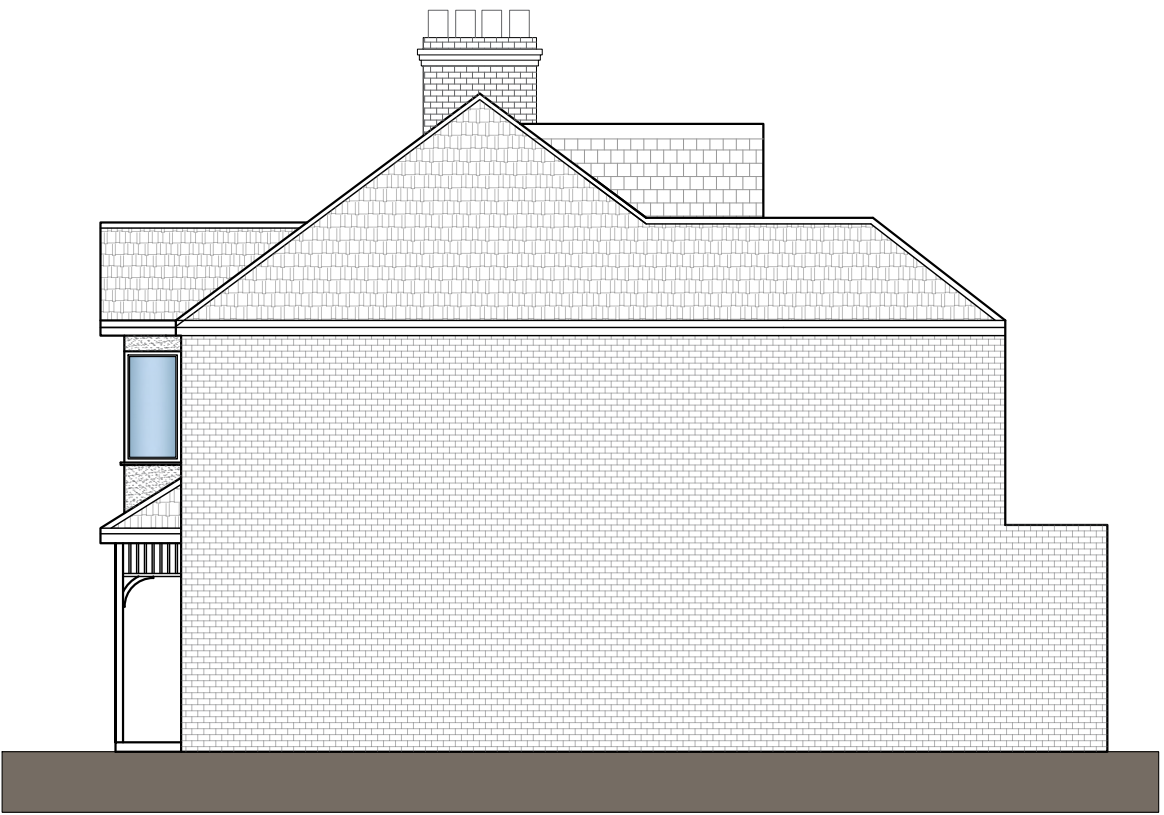

RIGHT SIDE ELEVATION

Revision	Revision Date





SECTION AA

Revision	Revision Date

ADDRESS

105 Hayes End Rd, Hayes UB4 8EL



SHEET NUMBER:
P004

DRAWING TITLE:
Proposed Section

DATE:
23/07/2026

SCALE:
1:100 @ A3

Copyright in the design and this drawing is the property of Excel Planning Ltd. Reproduction in whole or in part is forbidden without written permission of Excel Planning Ltd. This drawing must be read in conjunction with all other relevant documentation and drawings.

Excel Planning Ltd accepts no liability for any expense, loss or damage of whatsoever nature and however arising from any variation which has not been referred to them and their approval obtained.

All dimensions to be cross-checked on-site prior to manufacture and construction. Any discrepancies to be reported to Excel Planning Ltd immediately.