



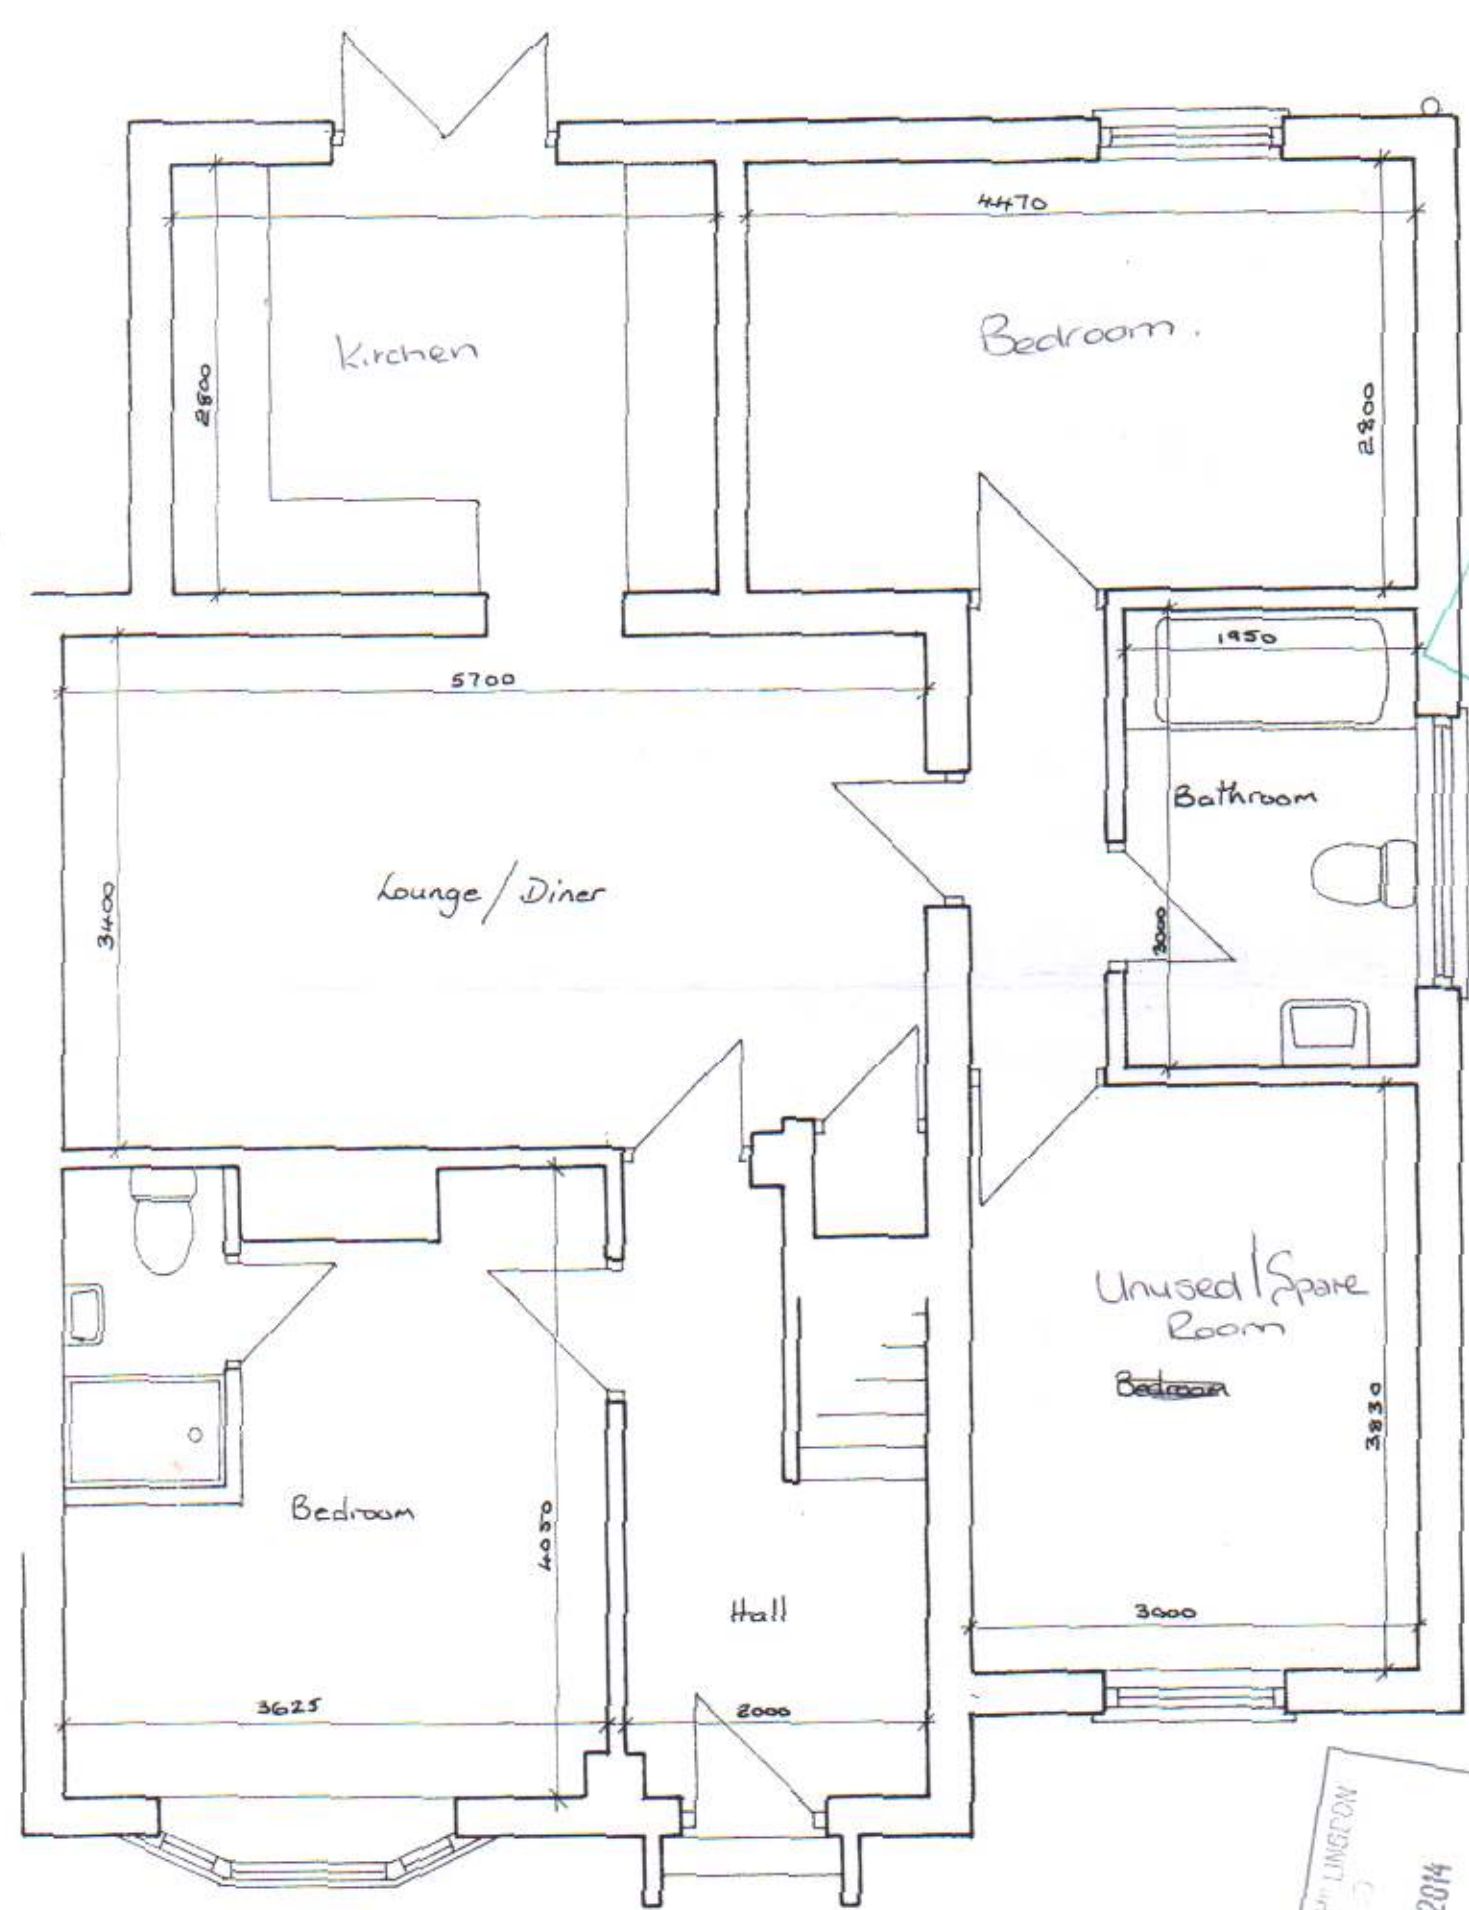

Ground Floor Plan

LON BORO OF HILLINGDON
REC'D
17 APR 2014
PLANNING & TRANSPORTATION
GROUP

LON BORO OF HILLINGDON
REC'D
8 APR 2014
PLANNING & TRANSPORTATION
GROUP

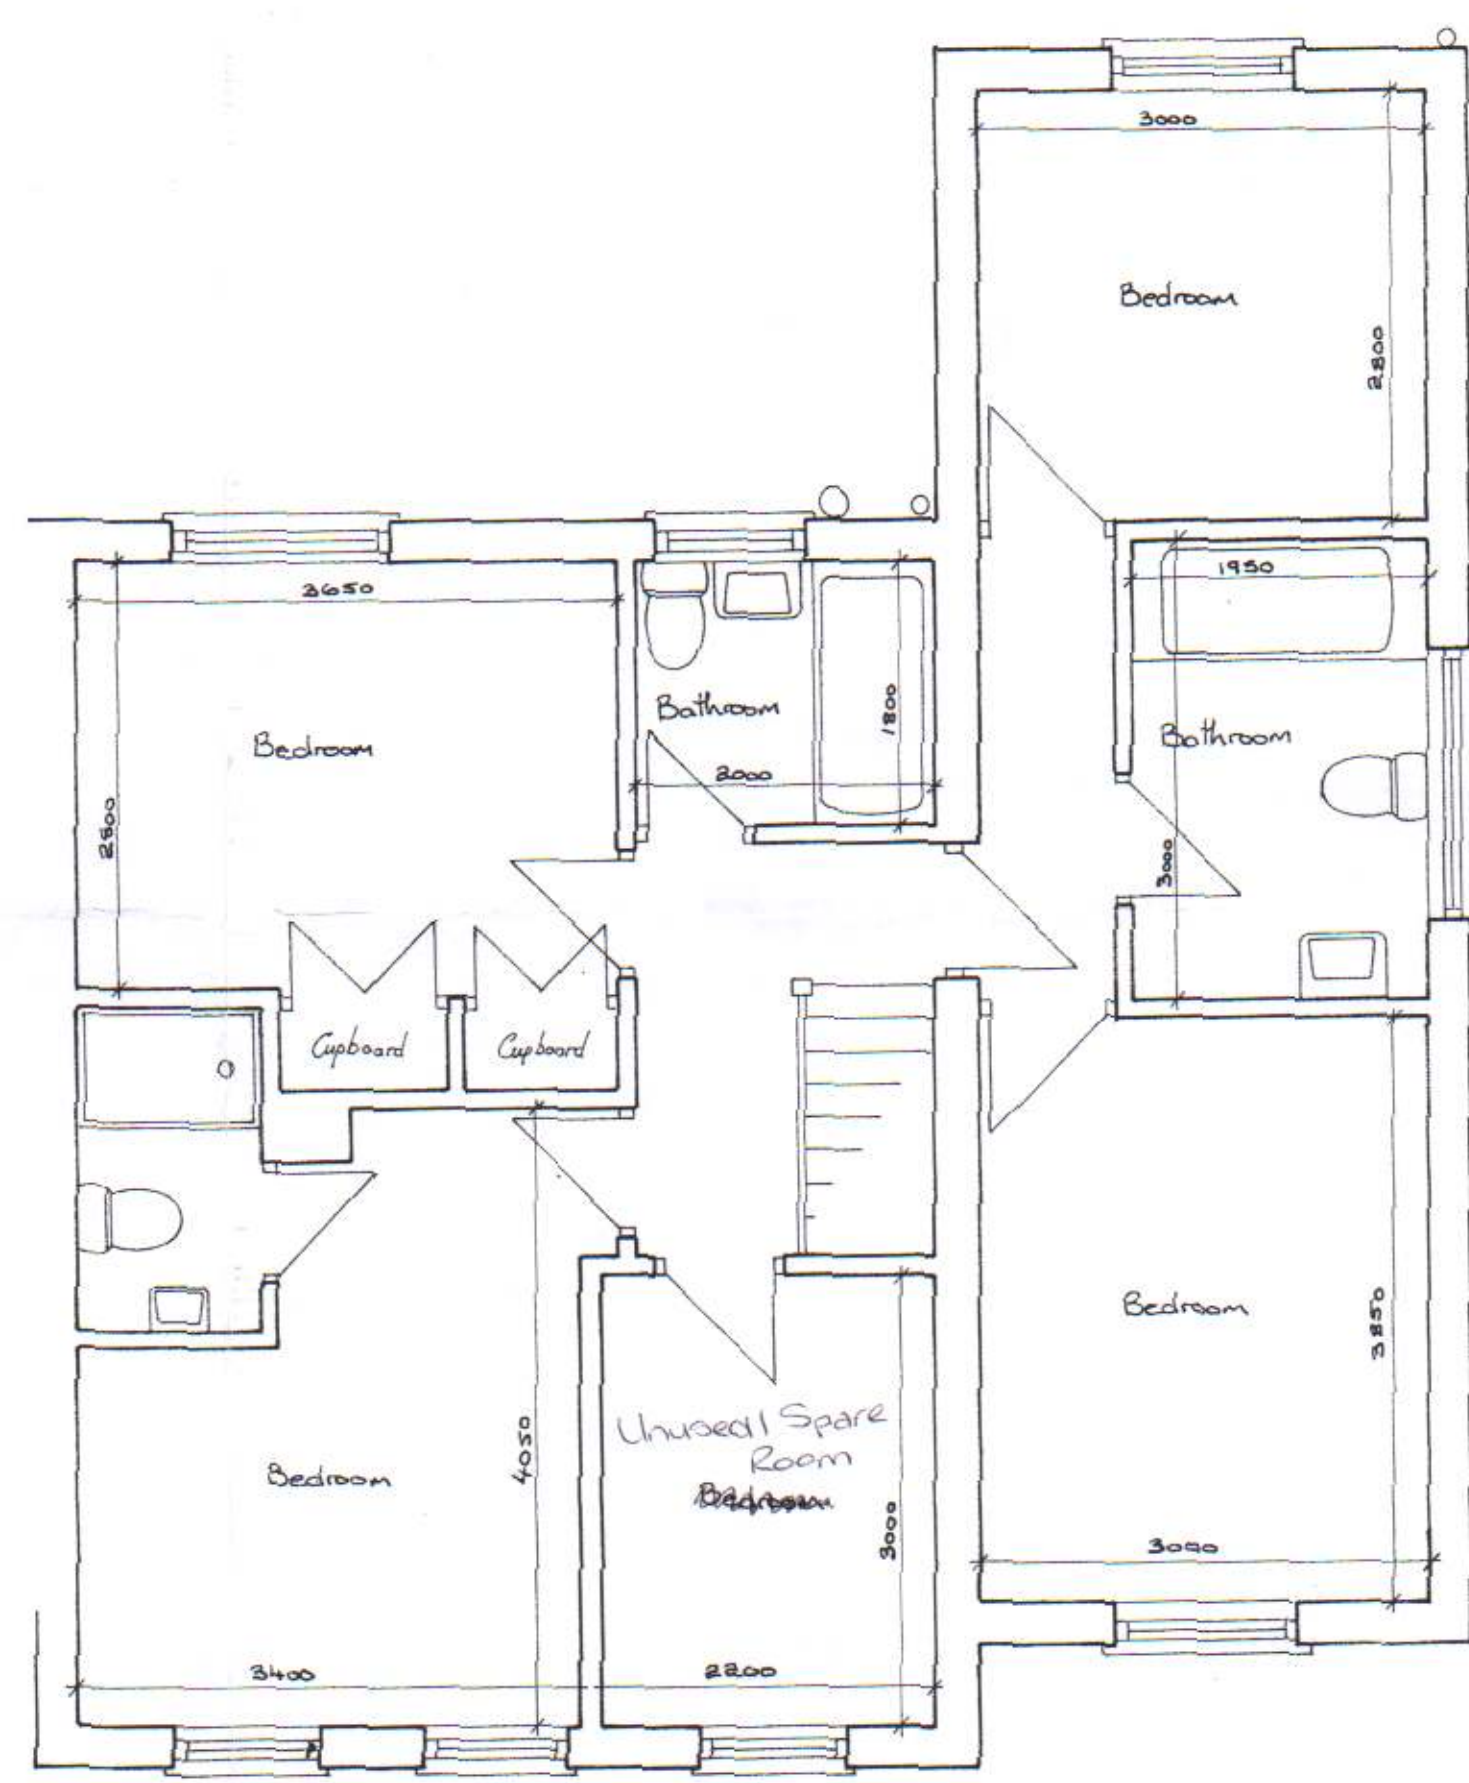

First Floor Plan

REVISIONS	
SITE 22 Broadwater Gardens, Harefield, Middx.	
CLIENT Mrs Plant	
DETAIL EXISTING Ground and first floor plans.	
SCALE 1/50	DRAWING NUMBER
DATE 21 June 06	2608/3
DRAWN BY JAS	
F.J. Thompson & Co. Tel: 01923 720277 Fax: 01923 722910 email: surveys@fjthompson.co.uk Old Kings Arms 30 Church Street Rickmansworth Hertfordshire WD3 1DJ	