



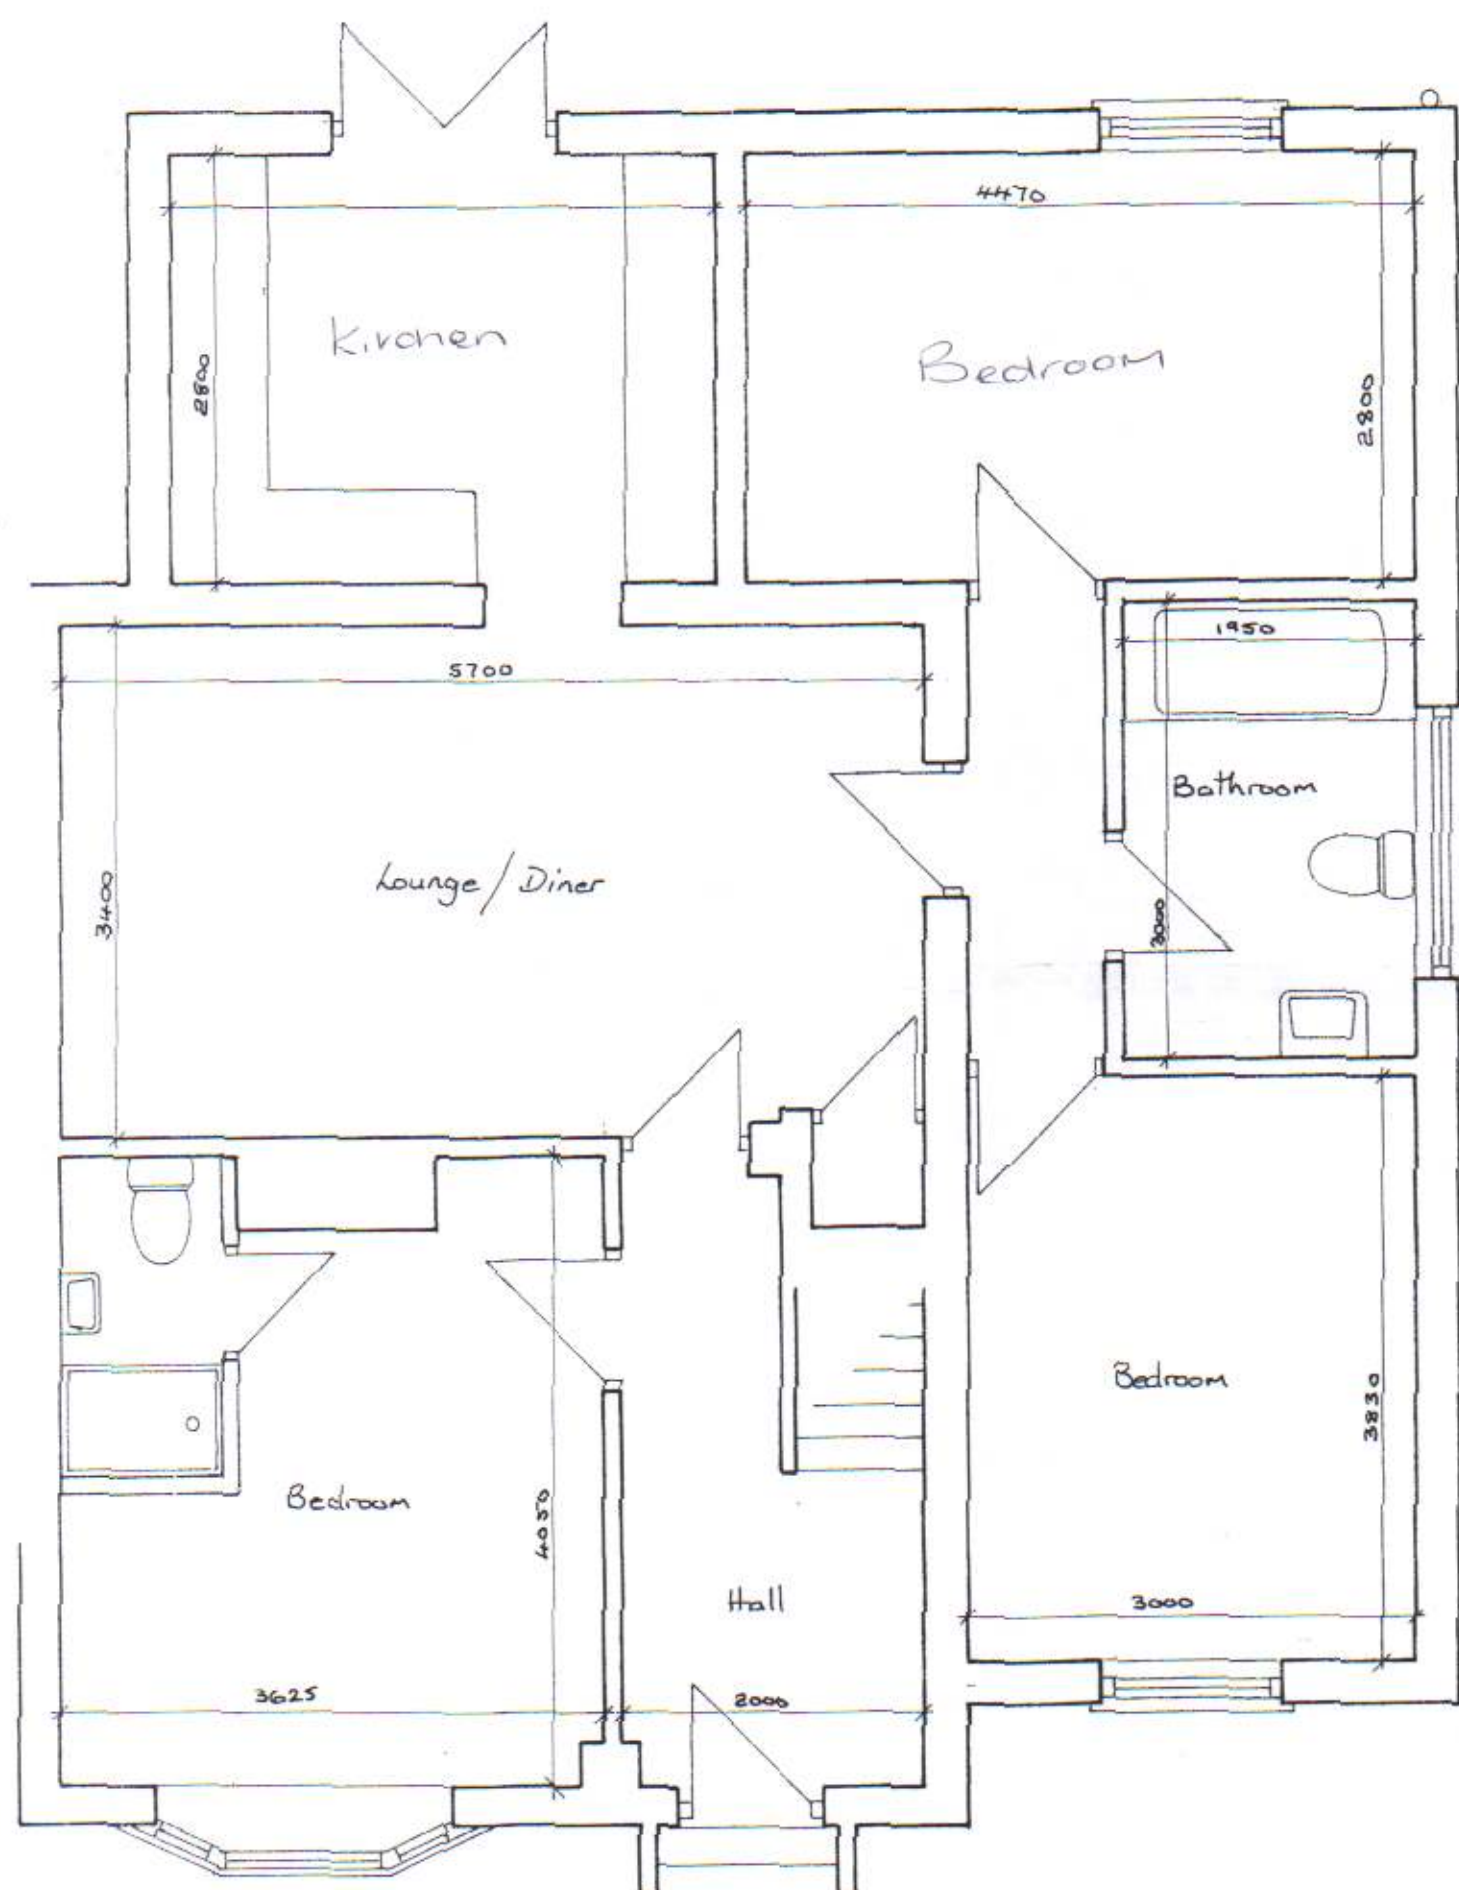

Ground Floor Plan

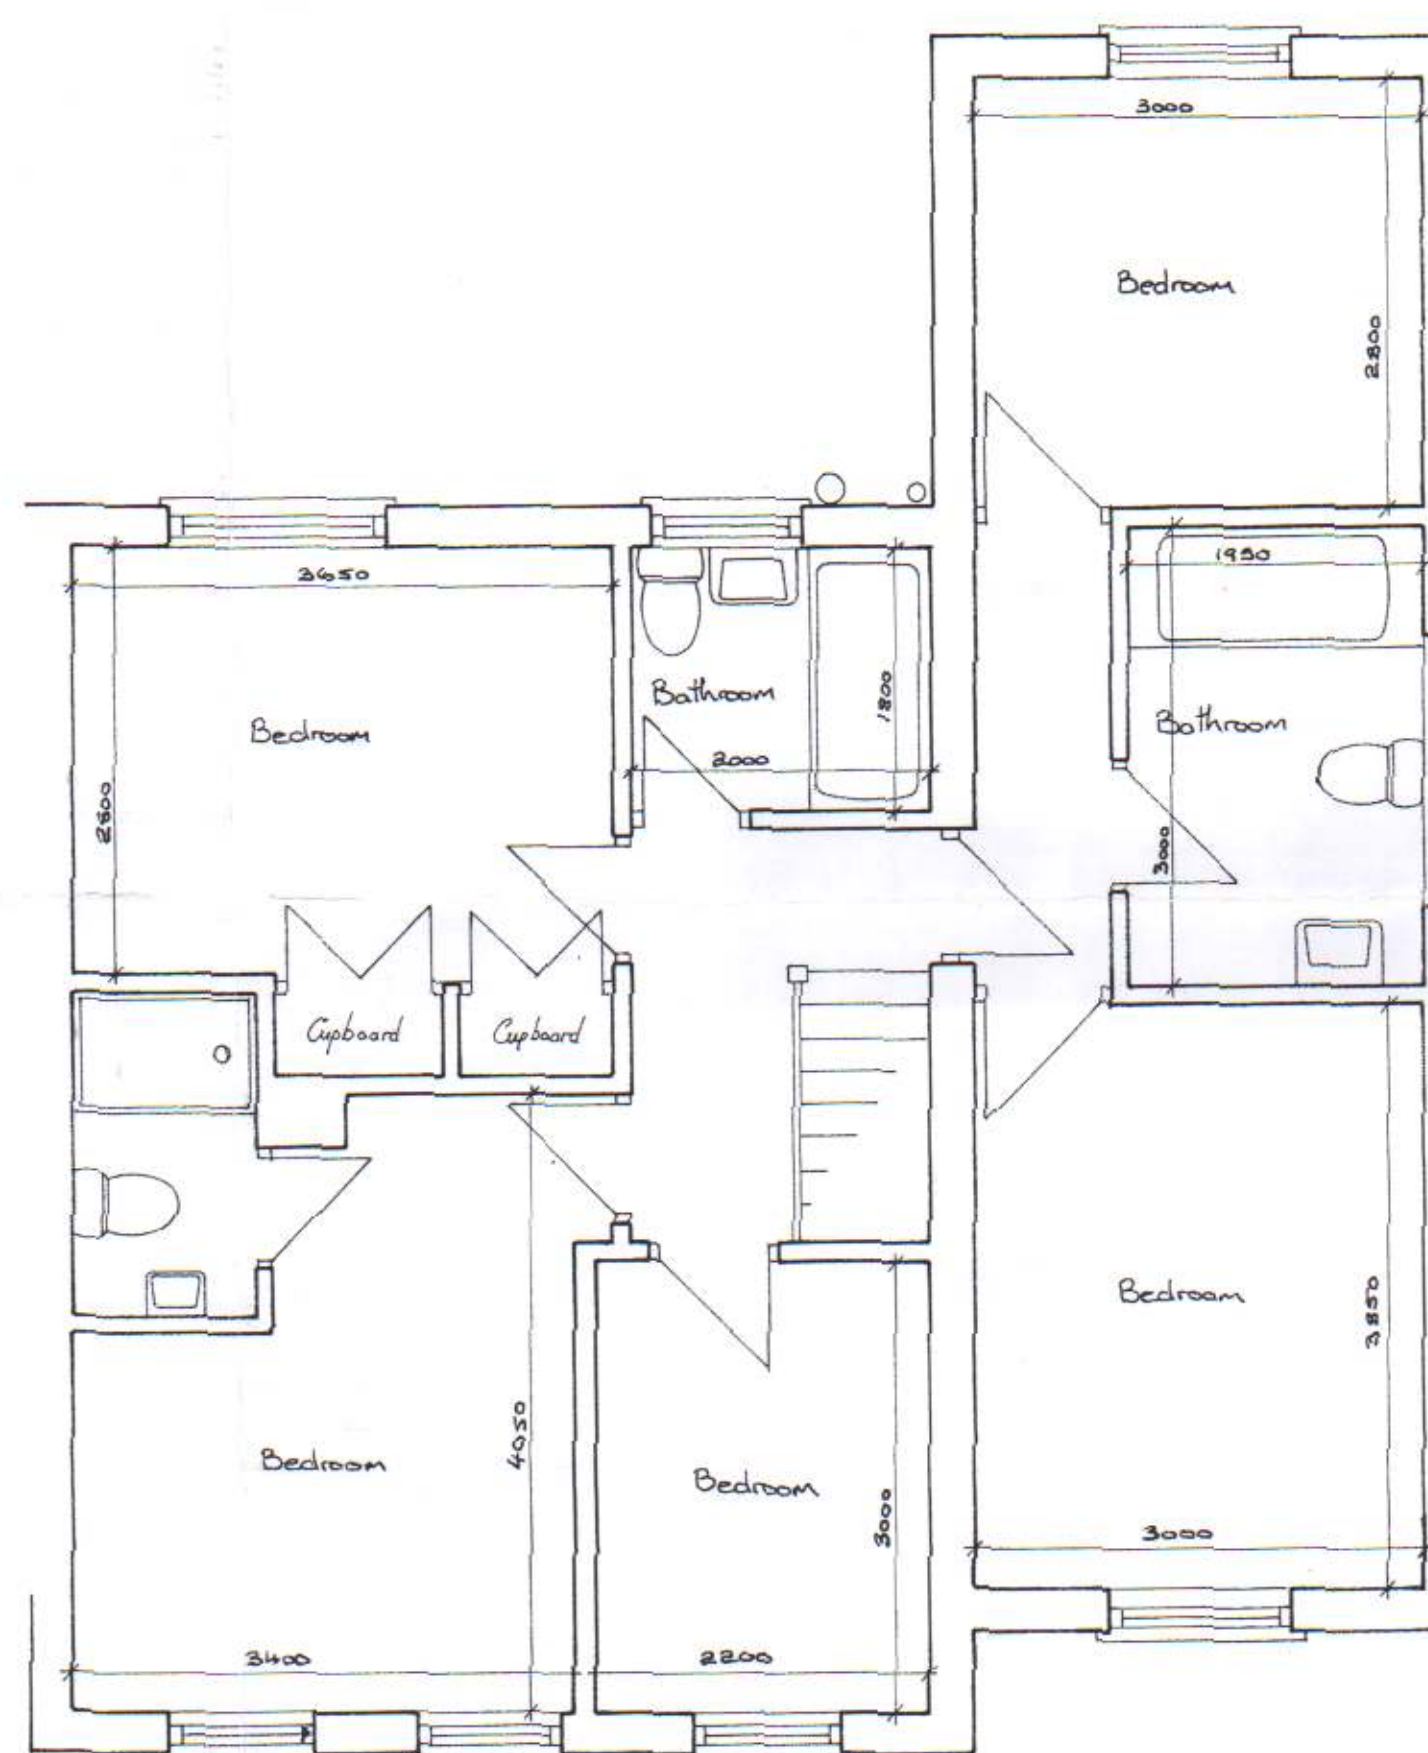

First, ~~Ground~~ Floor Plan

LON. BOARD OF MGMT. LMSGDW
 17 APR 2014
 PLANNING & TRANSFORMATION
 GROUP

REVISIONS SITE 22 Broadwater Gardens, Harefield, Middx.	
CLIENT Mrs Plant	
DETAIL PROPOSED Ground and first floor plans.	
SCALE 1/50	DRAWING NUMBER 2608/3
DATE 21 June 06	
DRAWN BY JAS	
 F.J. Thompson & Co. Tel. 01923 720277 Fax. 01923 772910 email. survey@fjthompson.co.uk Old Kings Arms 40 Church Street Rickmansworth Hertfordshire WD3 1DU	
	