


Base Scale

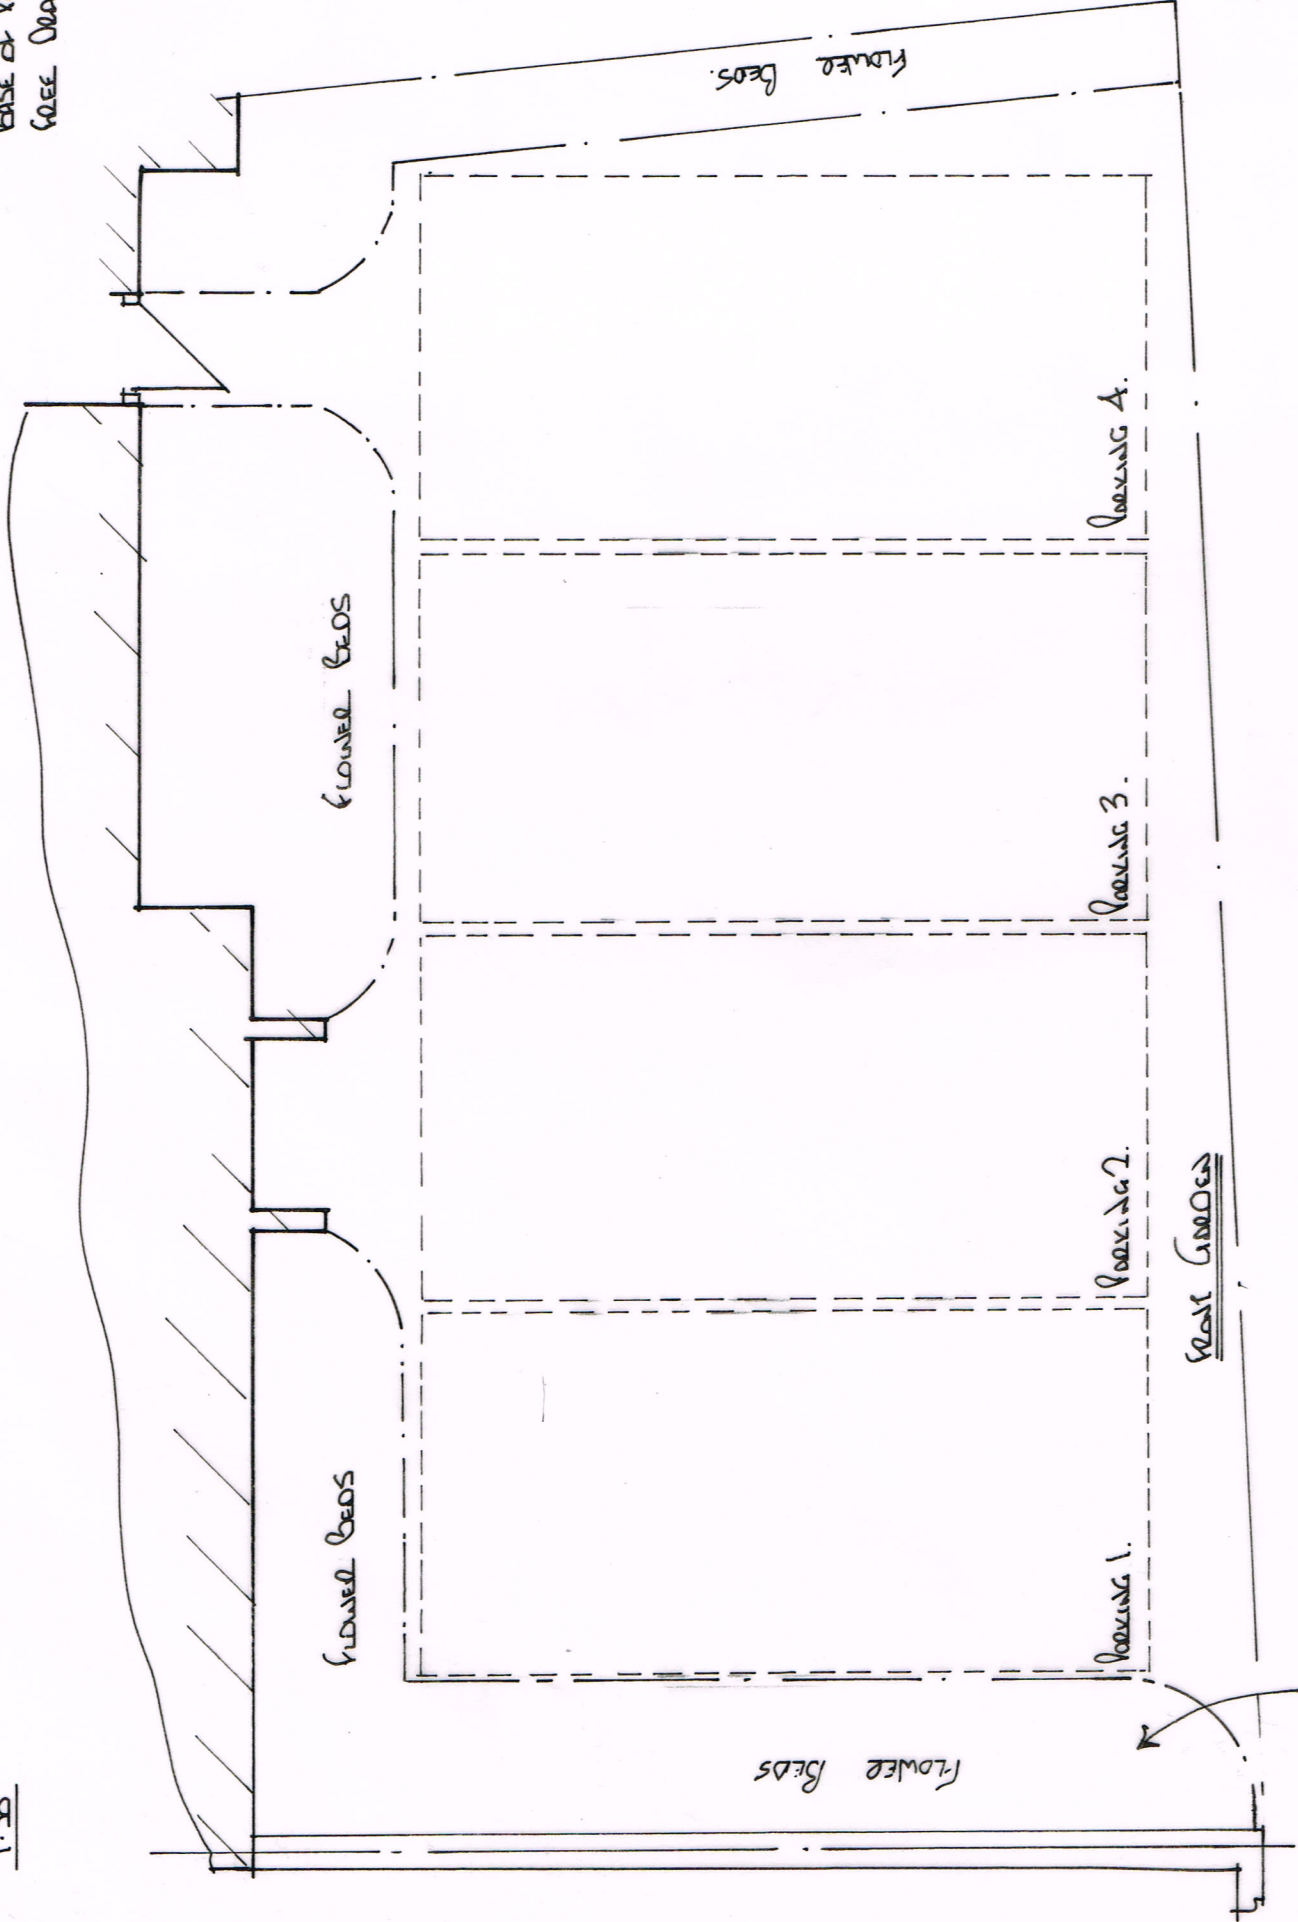

1:50

Excavations for planting areas must 400mm deep with provisions for verb stands to retain beds. Base of planting beds to be decompacted to allow free drainage lead to installing top soil.



Area of Planting Areas
= $73.57 m^2$
Area of Sedice Landscaping
(flower beds).
= $18.6 m^2$

are planting to be covered
out within 1st planting
season available from time
of consent

Details of planting to be
covered by conditions

Plant flower beds to be filled
with an appropriate growing media
to maintain ground coverage.
Provide hypericum violaceum or similar,
planting density 2 beds max &
maintain max height of 900mm

Existing pavement
crossings to remain.

Planting

Side boundary planting to be of a hedge
with height & spread controlled by annual
trimming.
To be Portugal Lavender (Lavandula lusitanica).
or similar species to ensure consistent
density then plant at 1.0m x max & max
height above ground level maintained at 900mm.

Scale 1:50

G.E. LITTLE & CO
Suite B.
128 Market Way
Letchworth
Herts SG4 8UL

Tel: 01895 622800
Mob: 01860 188707

NOTES:

A - Refer to Site Plan.

All dimensions must be checked on site and
not scaled from this drawing.

Client
Mr & Mrs Little

Job Title
12 Bedded Garden
Horsfield Moor

Scale

1:50

Drawn by
GEL

Date
Sept 2014

Drawing Title
GARDEN LANDSCAPING DETAIL

Drg No.
3426101

Rev
A