


Excavations for planting areas may occur over
with foundations for steps & stairs to retain beds.
Base of planting beds to be demarcated to avoid
face drainage level to installing top soil.

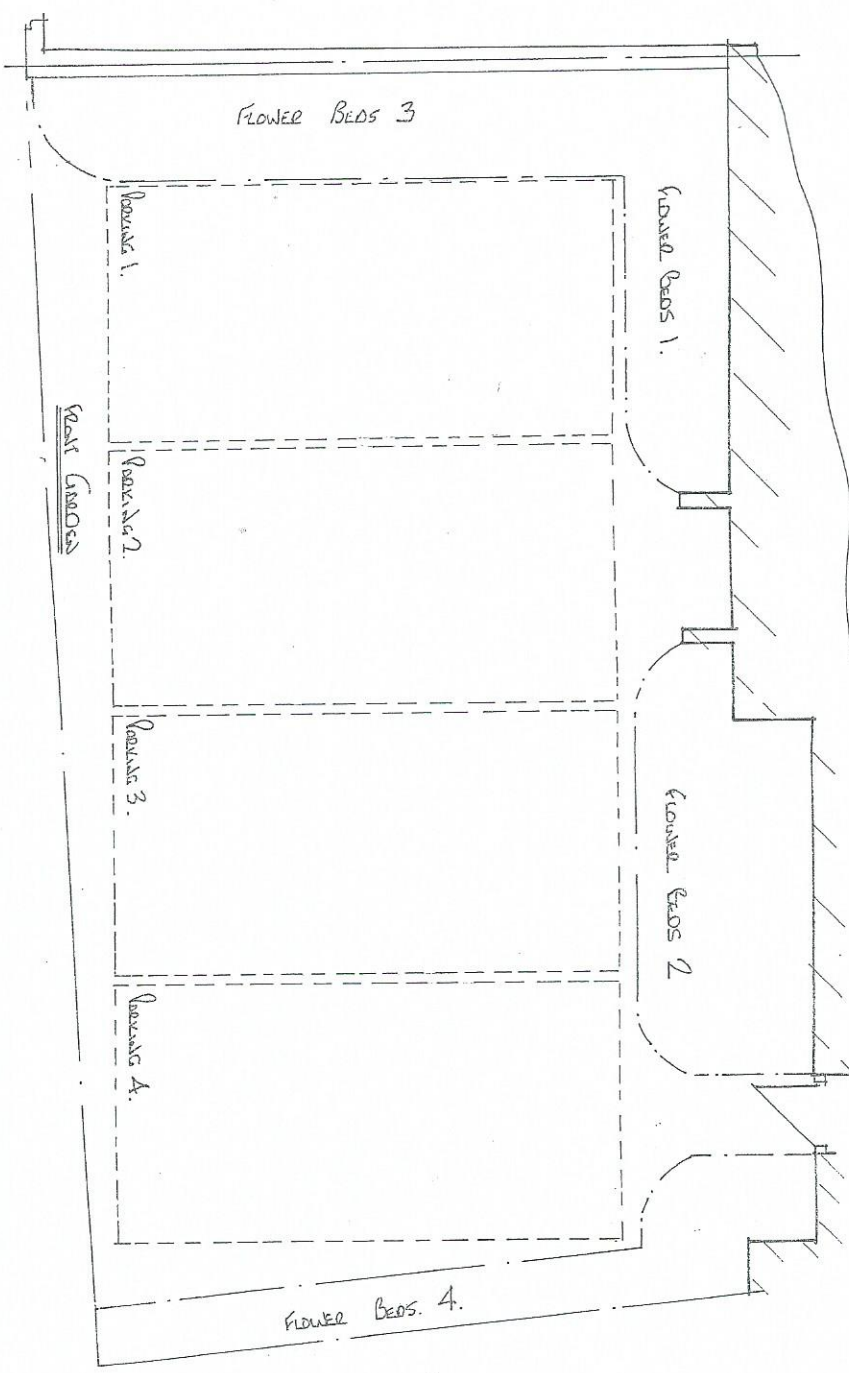

Area of Planting Area
= $73.57 m^2$
Area of Soil Landscaping
(Flower Beds)
= $18.6 m^2$

all planting to be carried
out within 1st planting
season available from Trade
of Consultant

- Flower Bed 1.
to do Yellowish White - Max 1/1 - 200mm
Max 1/2 - 600mm
- Flower Bed 2.
to do Yellowish White - Max 1/1 - 200mm
Max 1/2 - 600mm
- Flower Bed 3.
to do Yellowish White - Max 1/1 - 200mm
Max 1/2 - 600mm
- Flower Bed 4.
to do Yellowish White - Max 1/1 - 200mm
Max 1/2 - 600mm
- Flower Bed 5.
to do Yellowish White - Max 1/1 - 200mm
Max 1/2 - 600mm
- Flower Bed 6.
to do Yellowish White - Max 1/1 - 200mm
Max 1/2 - 600mm
- Flower Bed 7.
to do Yellowish White - Max 1/1 - 200mm
Max 1/2 - 600mm

Scale 1:50.

G.L. Design & Co
Suite 8,
128 Maple Way
Melbourne
VIC 3000
Tel: 01895 672200
Mob: 01895 188767

NOTES:
1. Refer to Site Plan.
2. Refer to Soil Analysis.
3. All dimensions are to be checked on site and
noted from this drawing.

Client
Mr & Mrs Bell
12 Redwood Street, Glenview
Melbourne 3000

Scale 1:50.
Drawing No. 3420101
Rev 1
Date 2014