


0.5 0 0.5 1 1.5 2 2.5  
SCALE 1:50  
m

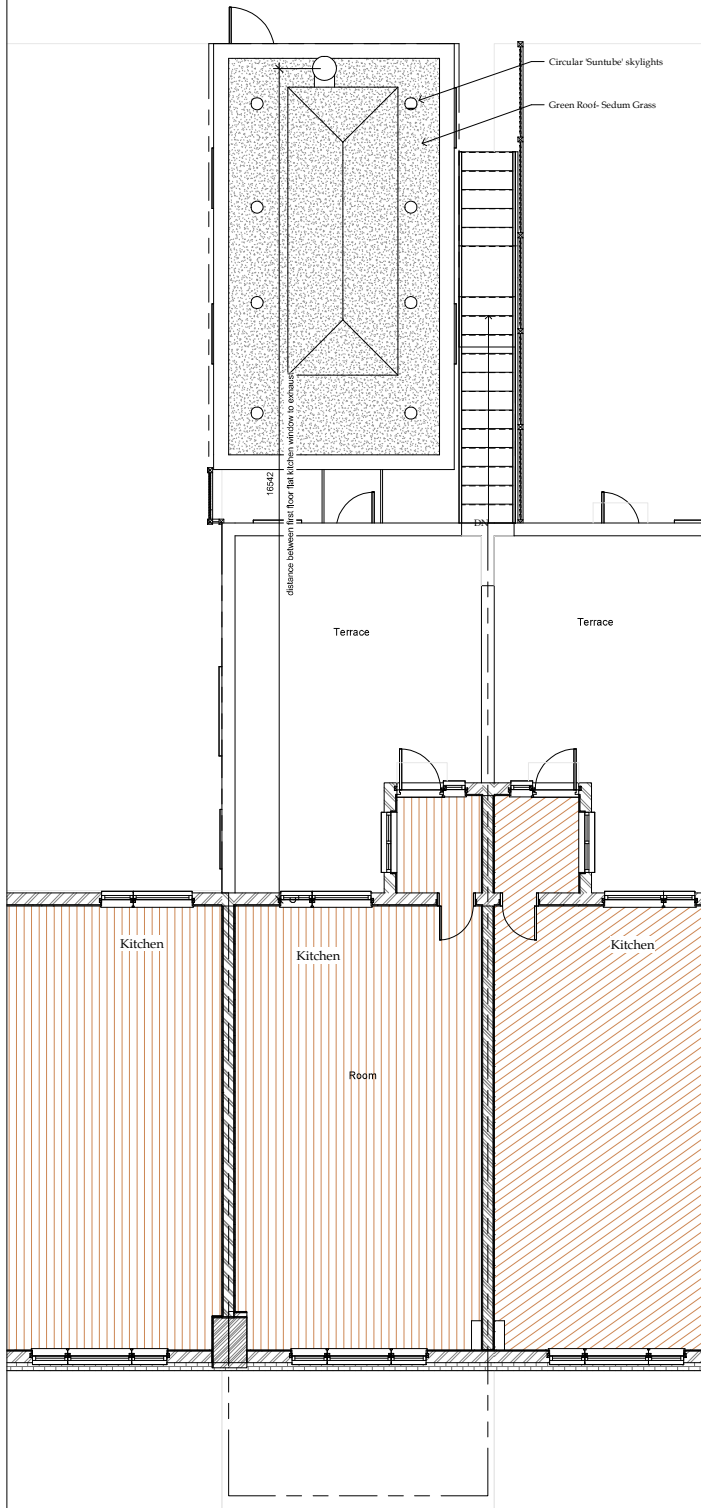

# 1.2 Proposed First Floor

1:50

Client : Casey Farquharson

Project : 214 Whitby Road, South  
Ruislip, HA4 9DY

Drawing : Proposed First Floor Plan

Scale : 1:50

Status : Planning

Date : 10/29/20

Dwg No : PL-FB-PS-01-02



**DESIGNLABS LONDON**  
ARCHITECTURE / INTERIOR / MANAGEMENT / PLANNING  
T: 07870661614 / 07888831314  
E: info@designlabslondon.com W: www.designlabslondon.com

© THIS DRAWING IS THE COPYRIGHT OF DESIGNLABS LONDON LTD. It shall not be in any way used or reproduced or connected without their prior written consent. All dimensions are to be checked on site by client or contractor prior to commencing any work. Work only to agreed dimensions. Any discrepancies are to be reported to the DLI as written and DLI shall not take responsibility for site failing to inform discrepancies.