


0.5 0 0.5 1 1.5 2 2.5  
SCALE 1:50  
m

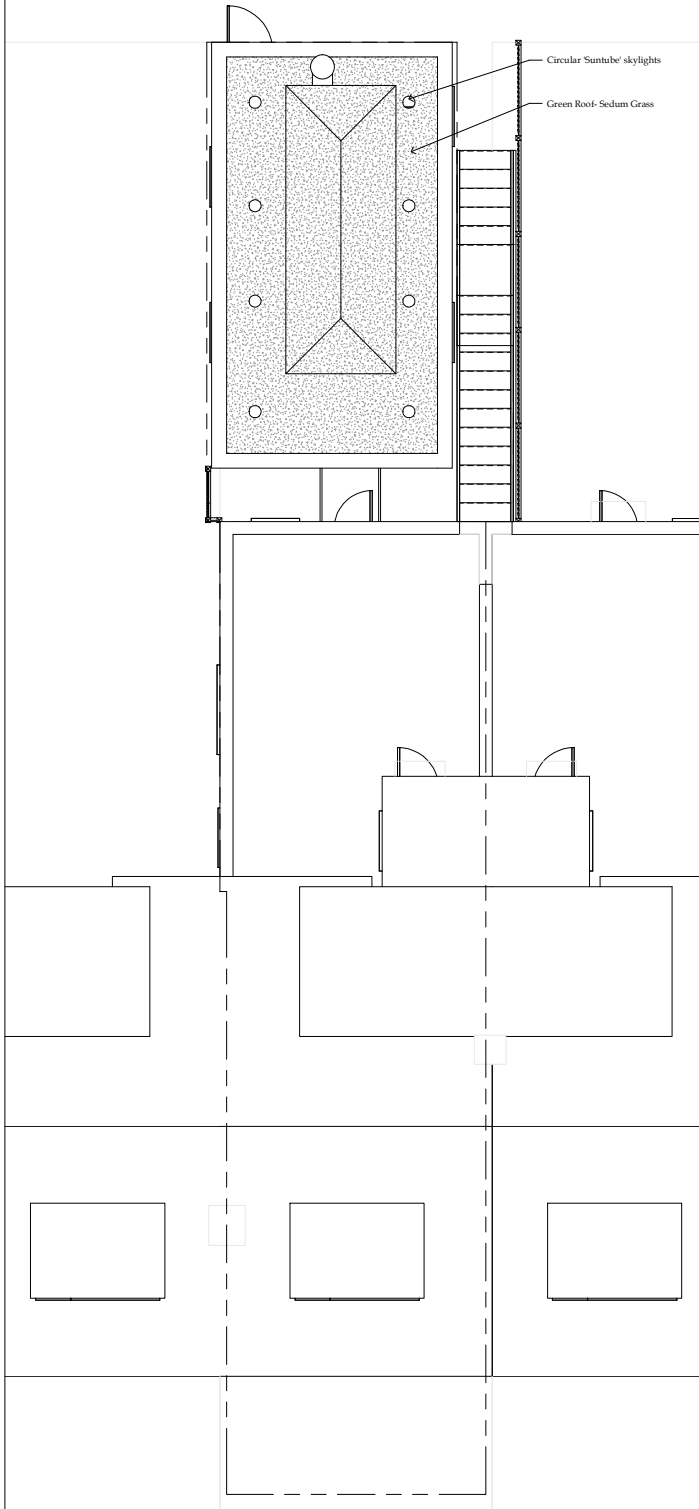

# 1.4 Proposed Roof Plan

1:50

|                                                   |                         |       |
|---------------------------------------------------|-------------------------|-------|
| Client : Casey Farquharson                        |                         |       |
| Project : 214 Whitby Road, South Ruislip, HA4 9DY |                         |       |
| Drawing : Proposed Roof Plan                      |                         |       |
| Scale : 1:50                                      | Status : Planning       | Rev : |
| Date : 16/10/20                                   | Dwg No : PL-FR-PS-RE-14 |       |



**DESIGNLABS LONDON**  
ARCHITECTURE / INTERIOR / MANAGEMENT / PLANNING  
T: 07870661614 / 07888831314  
E: info@designlabslondon.com W: www.designlabslondon.com

© THIS DRAWING IS THE COPYRIGHT OF DESIGNLABS LONDON LTD. It shall not be in any way used or reproduced or construct without their prior written consent. All dimensions are to be checked on site by client or contractor prior to commencing any work. Work only to agreed dimensions. Any discrepancies are to be reported to the DLI in writing and DLI shall not take responsibility for site failing to inform discrepancies.