



2 PL.E.00 Existing Site Plan
1 : 1250



1 PL.E.00 Existing Block Plan
(Scale 1/500)

Client : Casey Farquharson		
Project : 214 Whitby Road, South Ruislip, HA4 9DY		
Drawing : Site & Block Plans		
Scale : As indicated	Status : Planning	Rev :
Date : 10/21/20	Dwg No : PL-DR-00-00	



DESIGNLABS LONDON
ARCHITECTURE / INTERIOR / MANAGEMENT / PLANNING
T: 07870661614 / 07888831314
E: info@designlabslondon.com W: www.designlabslondon.com

© THIS DRAWING IS THE COPYRIGHT OF DESIGNLABS LONDON LTD. It shall not be in any way used or reproduced or construct without their prior written consent. All dimensions are to be checked on site by client or contractor prior to commencing any work. Work only to figured dimensions. Any discrepancies are to be reported to the DLL in writing and DLL shall not take responsibility for site failing to inform discrepancies.



EXISTING DRAWINGS SET

Client : Casey Farquharson		
Project : 214 Whitby Road, South Ruislip, HA4 9DY		
Drawing : Existing Drawing Title		
Scale :	Status : Planning	Rev :
Date : 10/31/20	Dwg No : PL-DR-P1	



DESIGNLABS LONDON
ARCHITECTURE / INTERIOR / MANAGEMENT / PLANNING
T: 07870661614 / 07888831314
E: info@designlabslondon.com W: www.designlabslondon.com

© THIS DRAWING IS THE COPYRIGHT OF DESIGNLABS LONDON LTD. It shall not be in any way used or reproduced or construct without their prior written consent. All dimensions are to be checked on site by client or contractor prior to commencing any work. Work only to figured dimensions. Any discrepancies are to be reported to the DLL in writing and DLL shall not take responsibility for site failing to inform discrepancies.

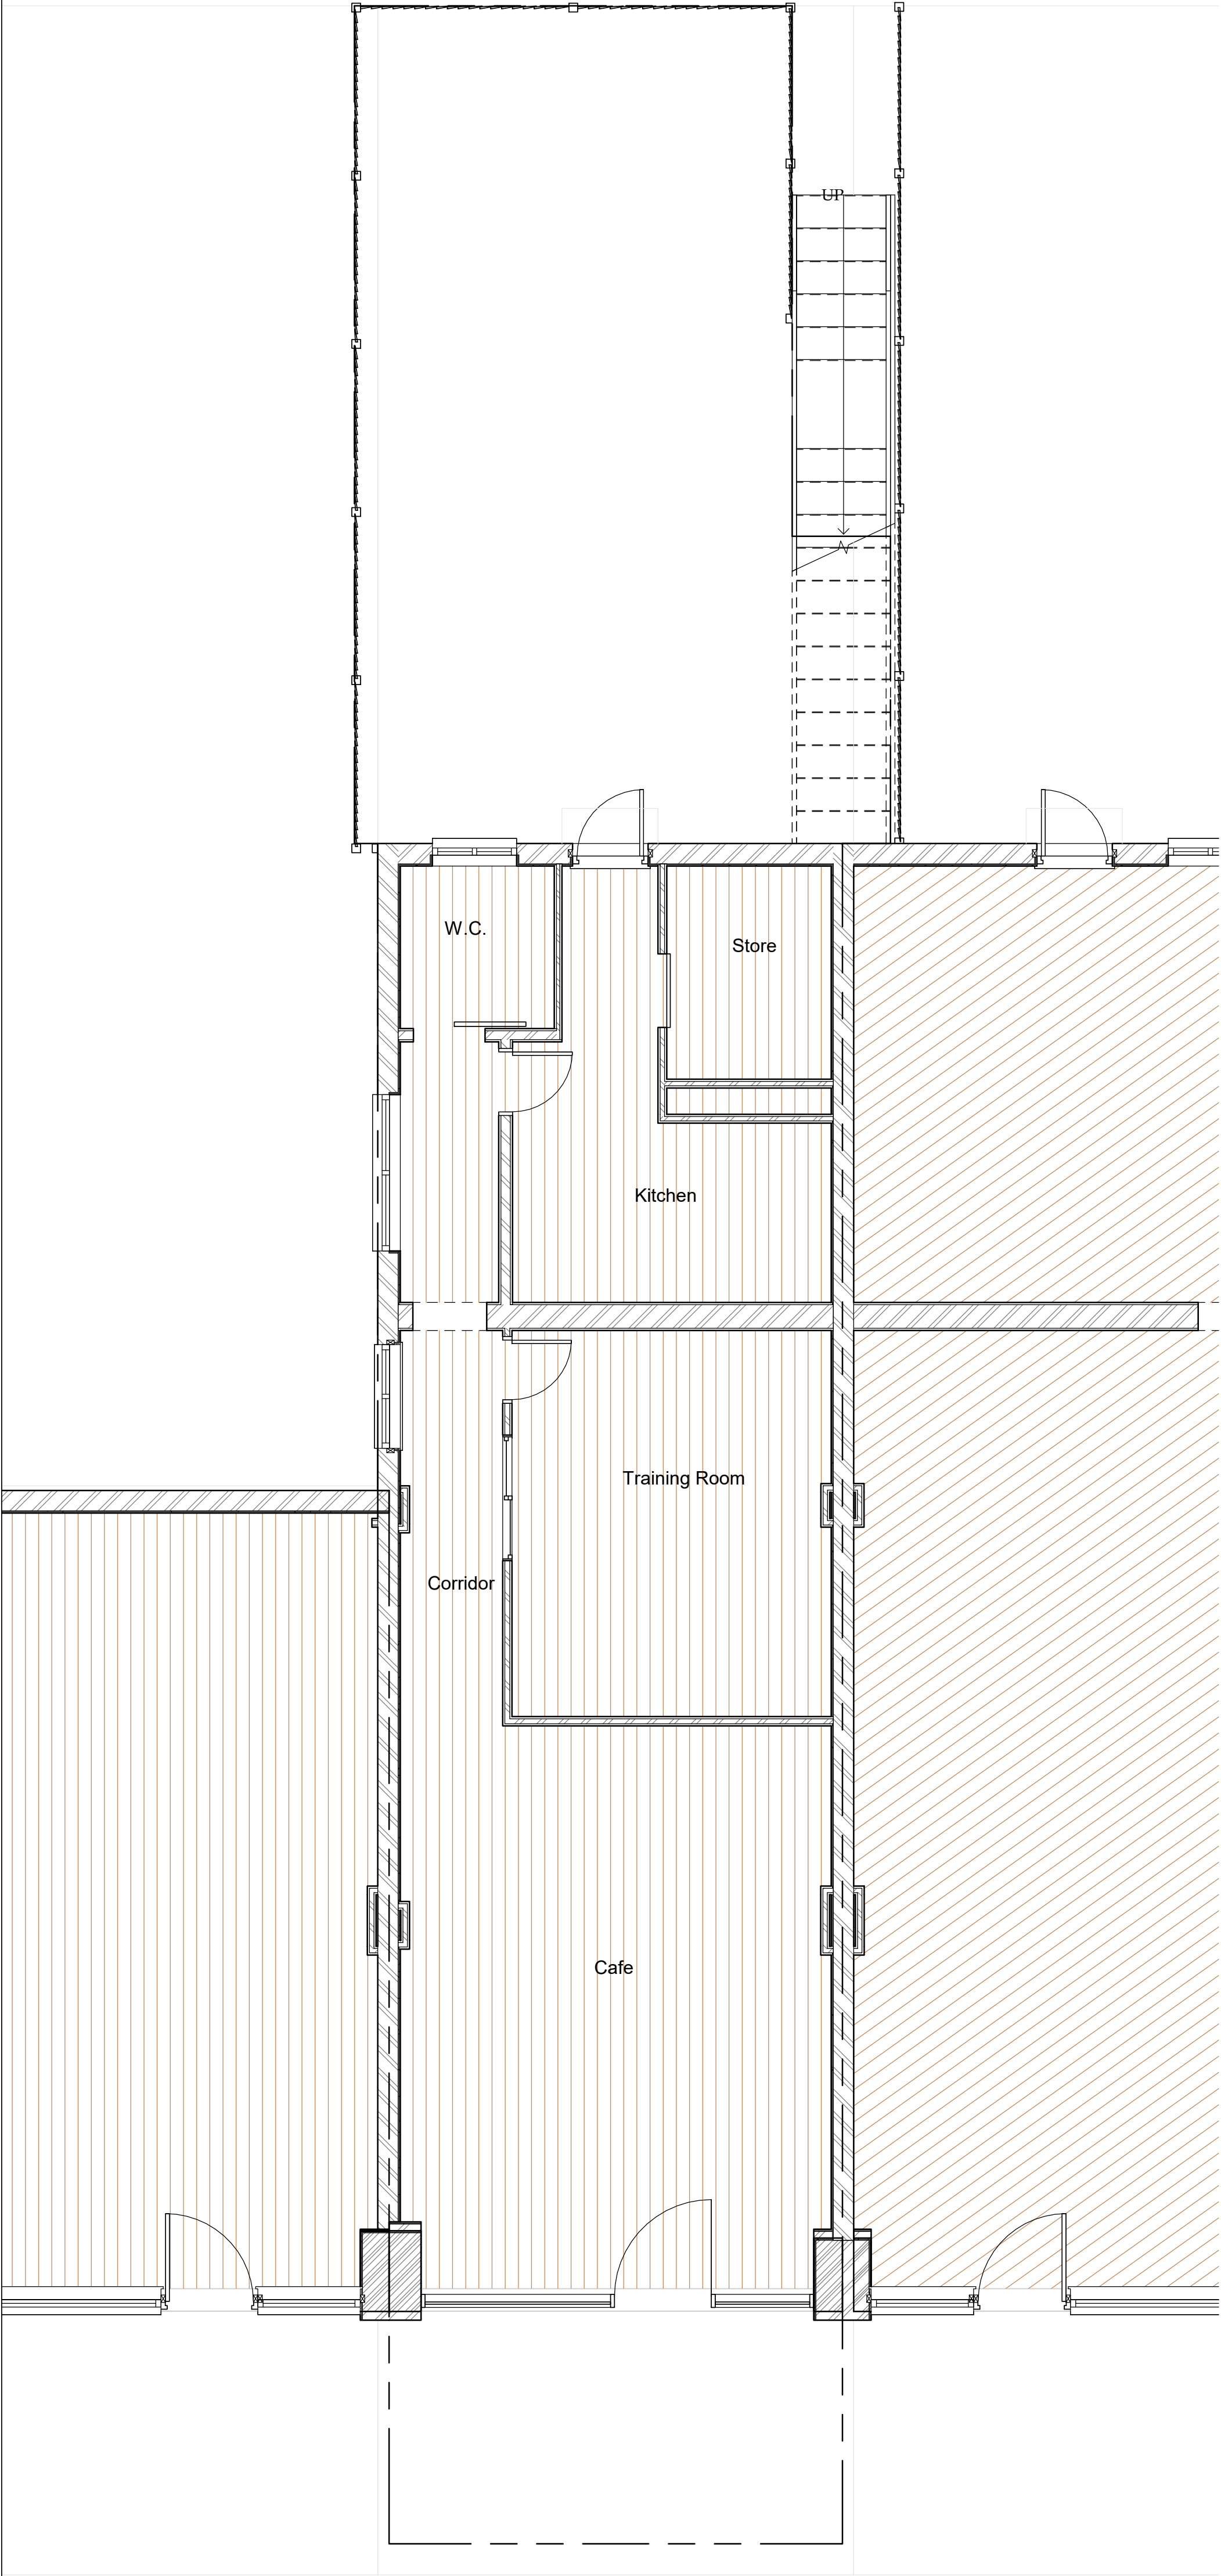 

1 0.1 Existing Ground Floor
1 : 50

Client : Casey Farquharson

Project : 214 Whitby Road, South
Ruislip, HA4 9DY



Drawing : Existing Ground Floor Plan

Scale : 1 : 50	Status : Planning	Rev :
Date : 10/21/20	Dwg No : PL-DR-PI-00-01	



DESIGNLABS LONDON
ARCHITECTURE / INTERIOR / MANAGEMENT / PLANNING
T: 07870661614 / 07888831314
E: info@designlabslondon.com W: www.designlabslondon.com

© THIS DRAWING IS THE COPYRIGHT OF DESIGNLABS LONDON LTD. It shall not be in any way used or reproduced or construct without their prior written consent. All dimensions are to be checked on site by client or contractor prior to commencing any work. Work only to figured dimensions. Any discrepancies are to be reported to the DLL in writing and DLL shall not take responsibility for site failing to inform discrepancies.

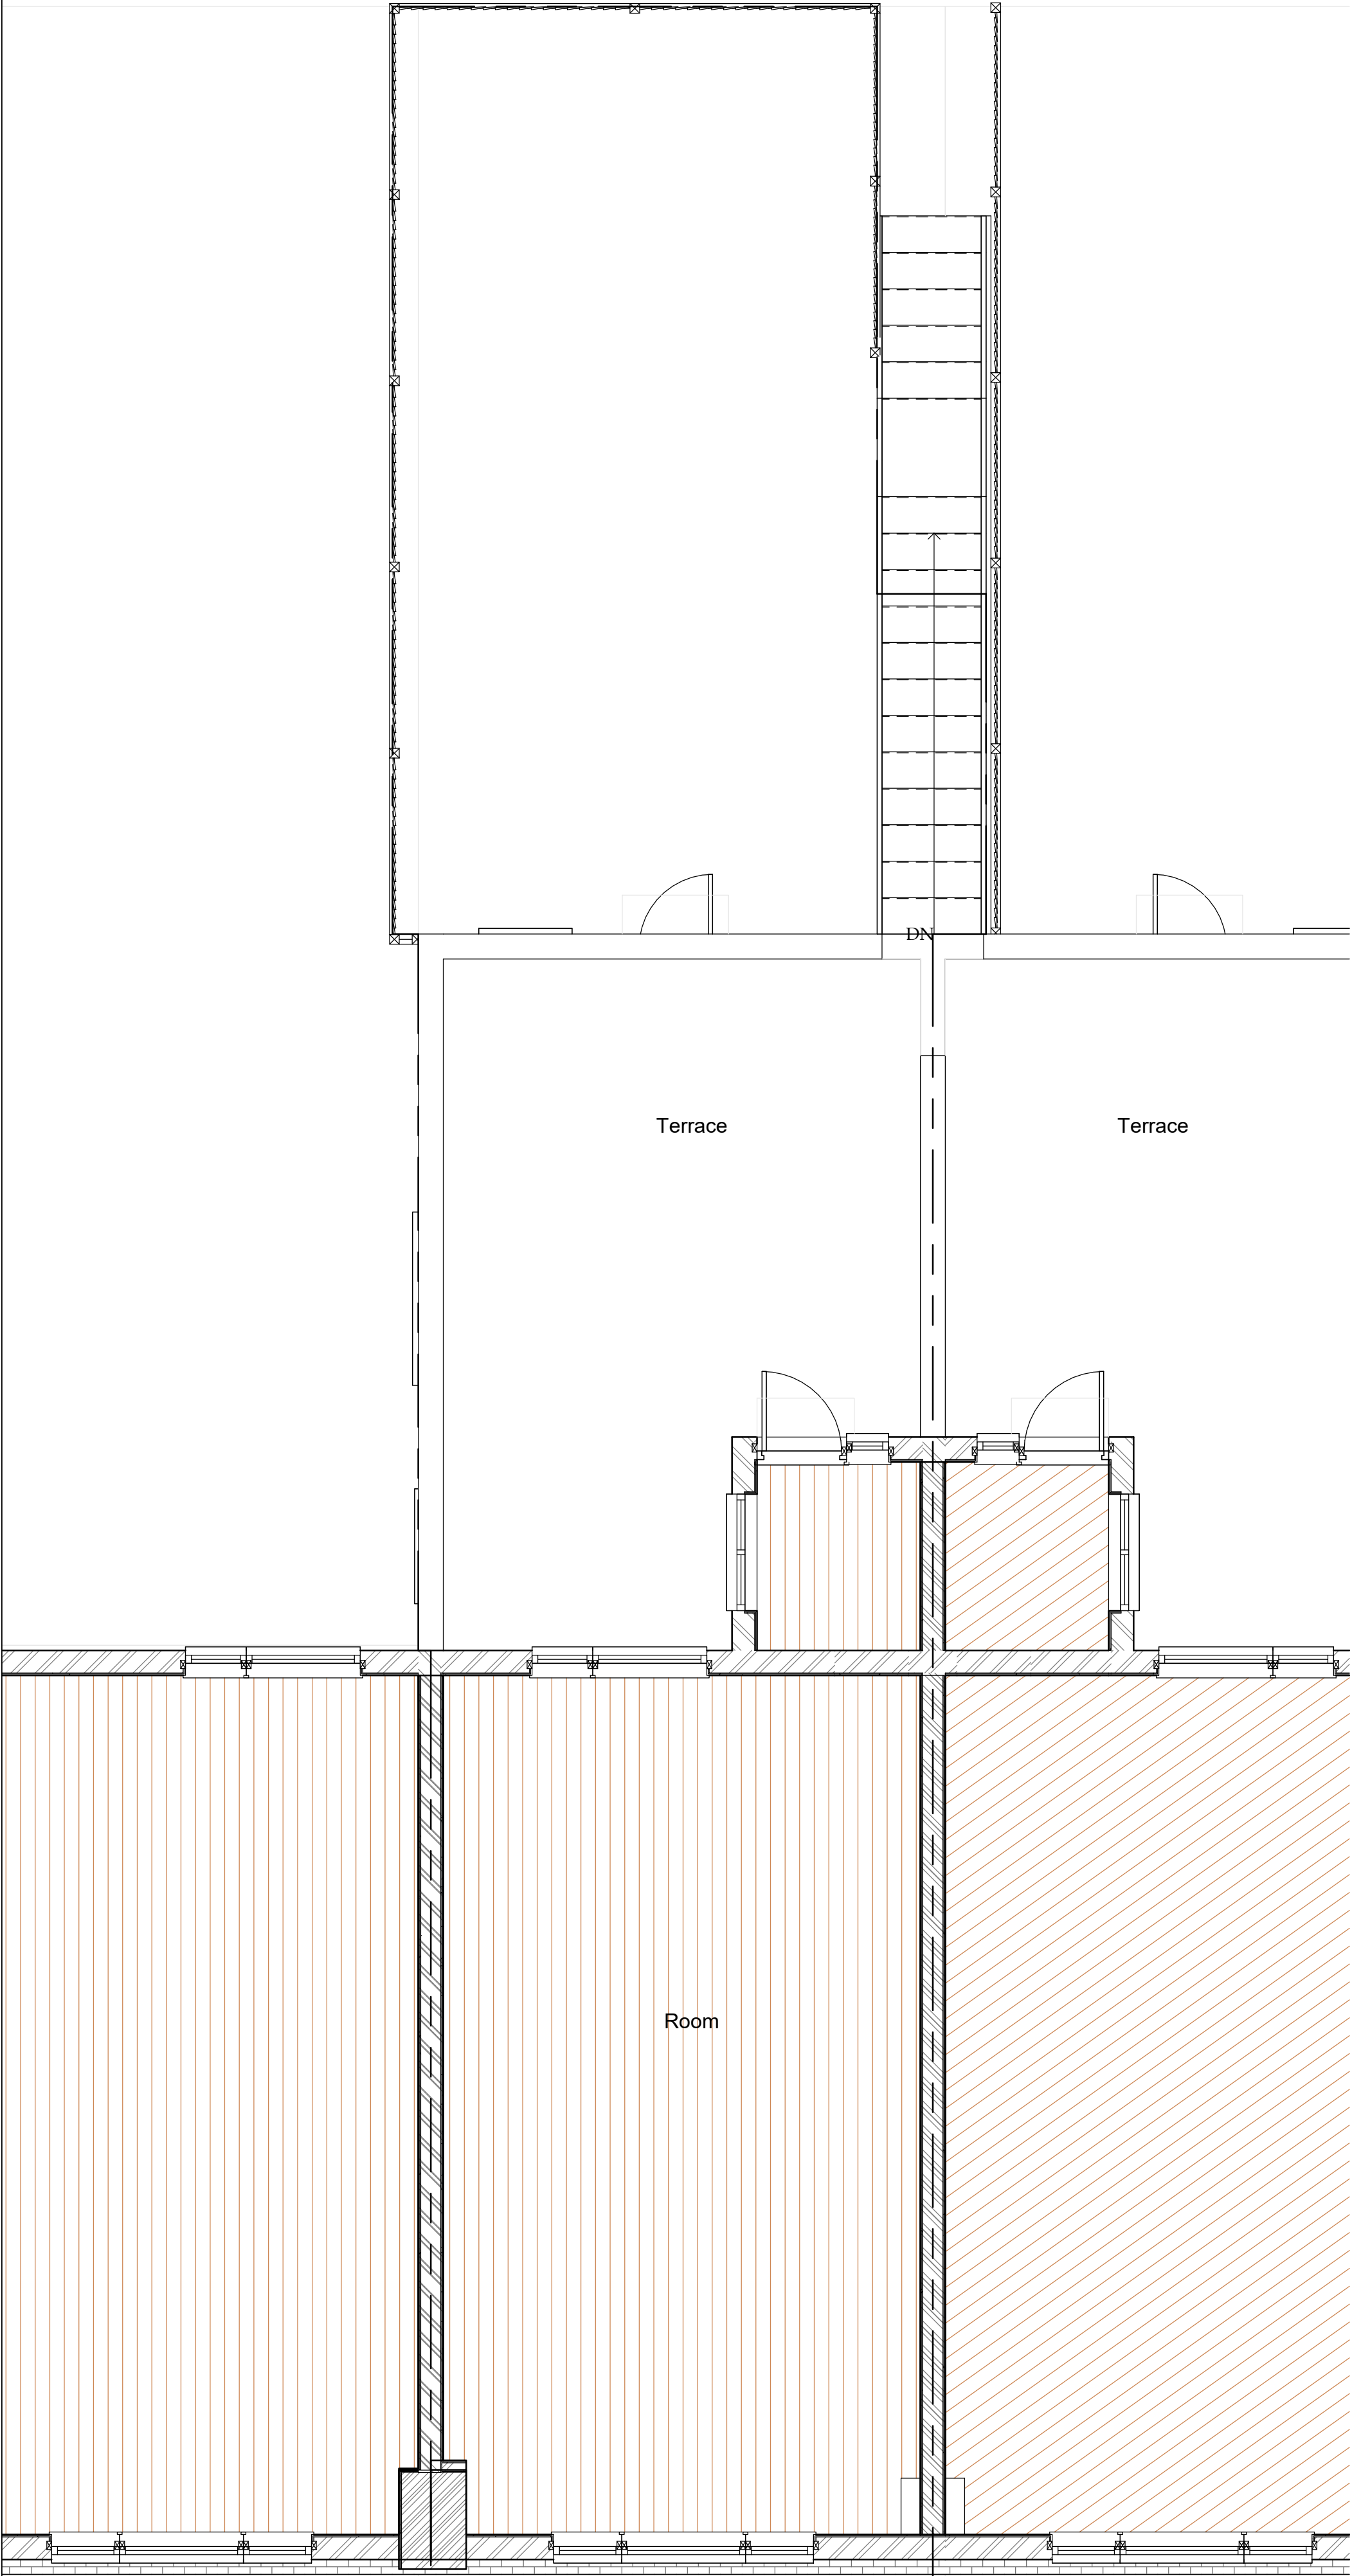 

1 0.2 Existing First Floor
1 : 50

Client : Casey Farquharson

Project : 214 Whitby Road, South
Ruislip, HA4 9DY



Drawing : Existing First Floor

Scale : 1 : 50	Status : Planning	Rev :
Date : 10/21/20	Dwg No : PL-DR-PI-01-02	



DESIGNLABS LONDON
ARCHITECTURE / INTERIOR / MANAGEMENT / PLANNING
T: 07870661614 / 07888831314
E: info@designlabslondon.com W: www.designlabslondon.com

© THIS DRAWING IS THE COPYRIGHT OF DESIGNLABS LONDON LTD. It shall not be in any way used or reproduced or construct without their prior written consent. All dimensions are to be checked on site by client or contractor prior to commencing any work. Work only to figured dimensions. Any discrepancies are to be reported to the DLL in writing and DLL shall not take responsibility for site failing to inform discrepancies.

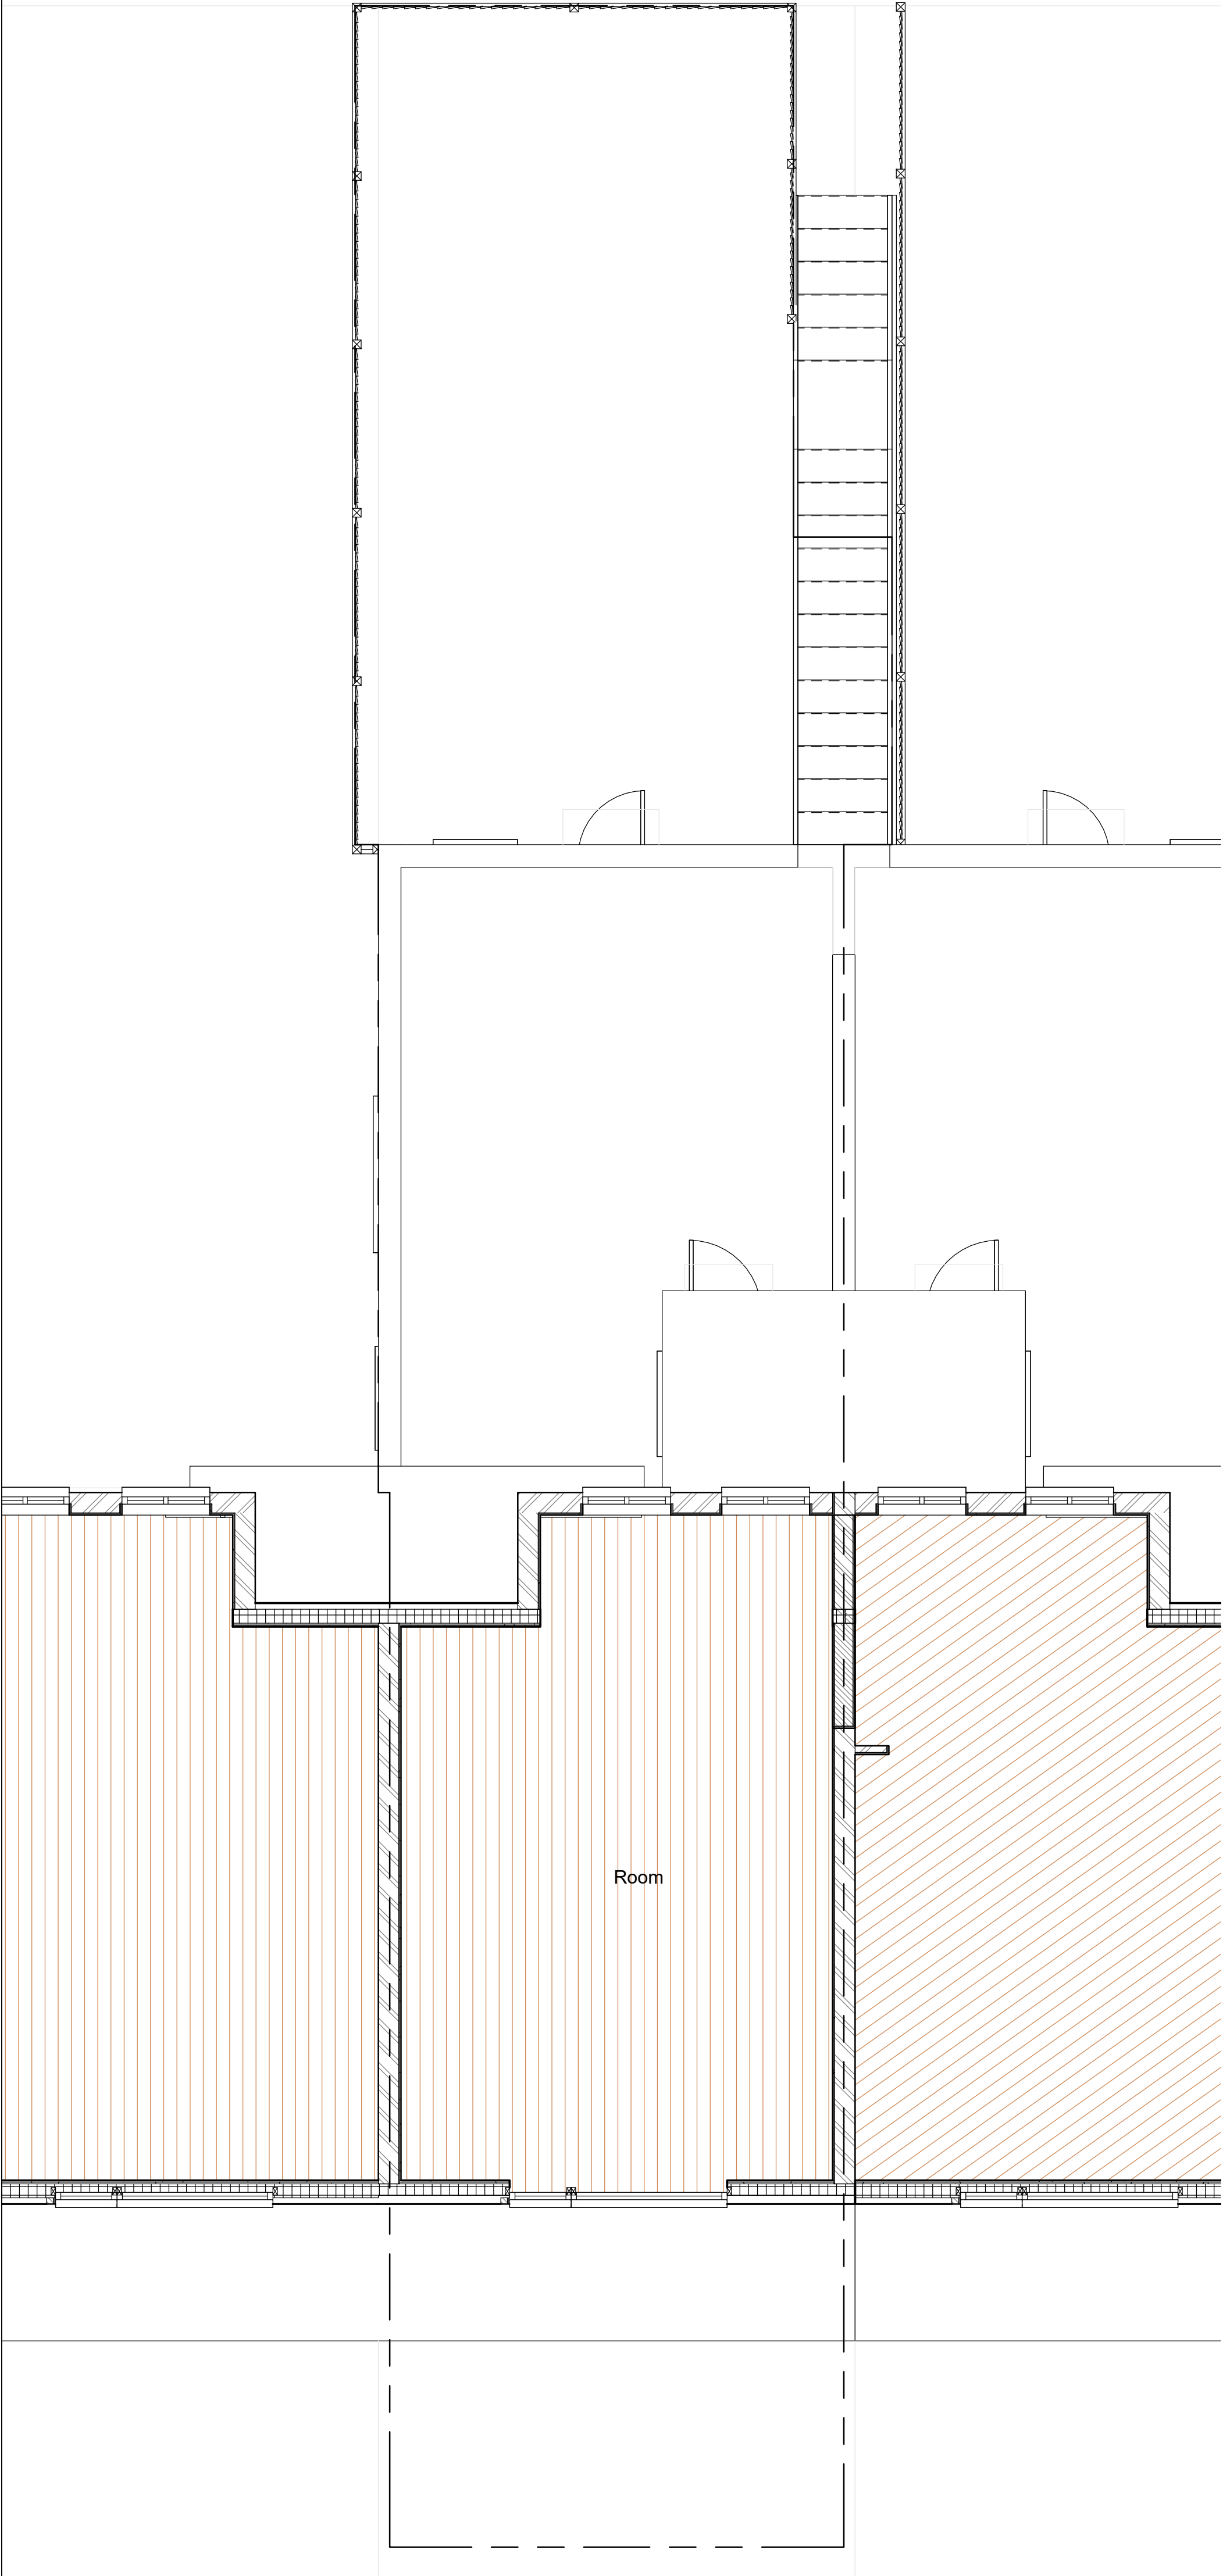 

1 0.3 Existing Loft Plan

1 : 50

Client : Casey Farquharson

Project : 214 Whitby Road, South
Ruislip, HA4 9DY


Drawing: Existing Loft Plan

Scale : 1 : 50	Status : Planning	Rev :
Date : 10/30/20	Dwg No : PL-DR-PI-02-03	



DESIGNLABS LONDON
ARCHITECTURE / INTERIOR / MANAGEMENT / PLANNING
T: 07870661614 / 07888831314
E: info@designlabslondon.com W: www.designlabslondon.com

© THIS DRAWING IS THE COPYRIGHT OF DESIGNLABS LONDON LTD. It shall not be in any way used or reproduced or construct without their prior written consent. All dimensions are to be checked on site by client or contractor prior to commencing any work. Work only to figured dimensions. Any discrepancies are to be reported to the DLL in writing and DLL shall not take responsibility for site failing to inform discrepancies.

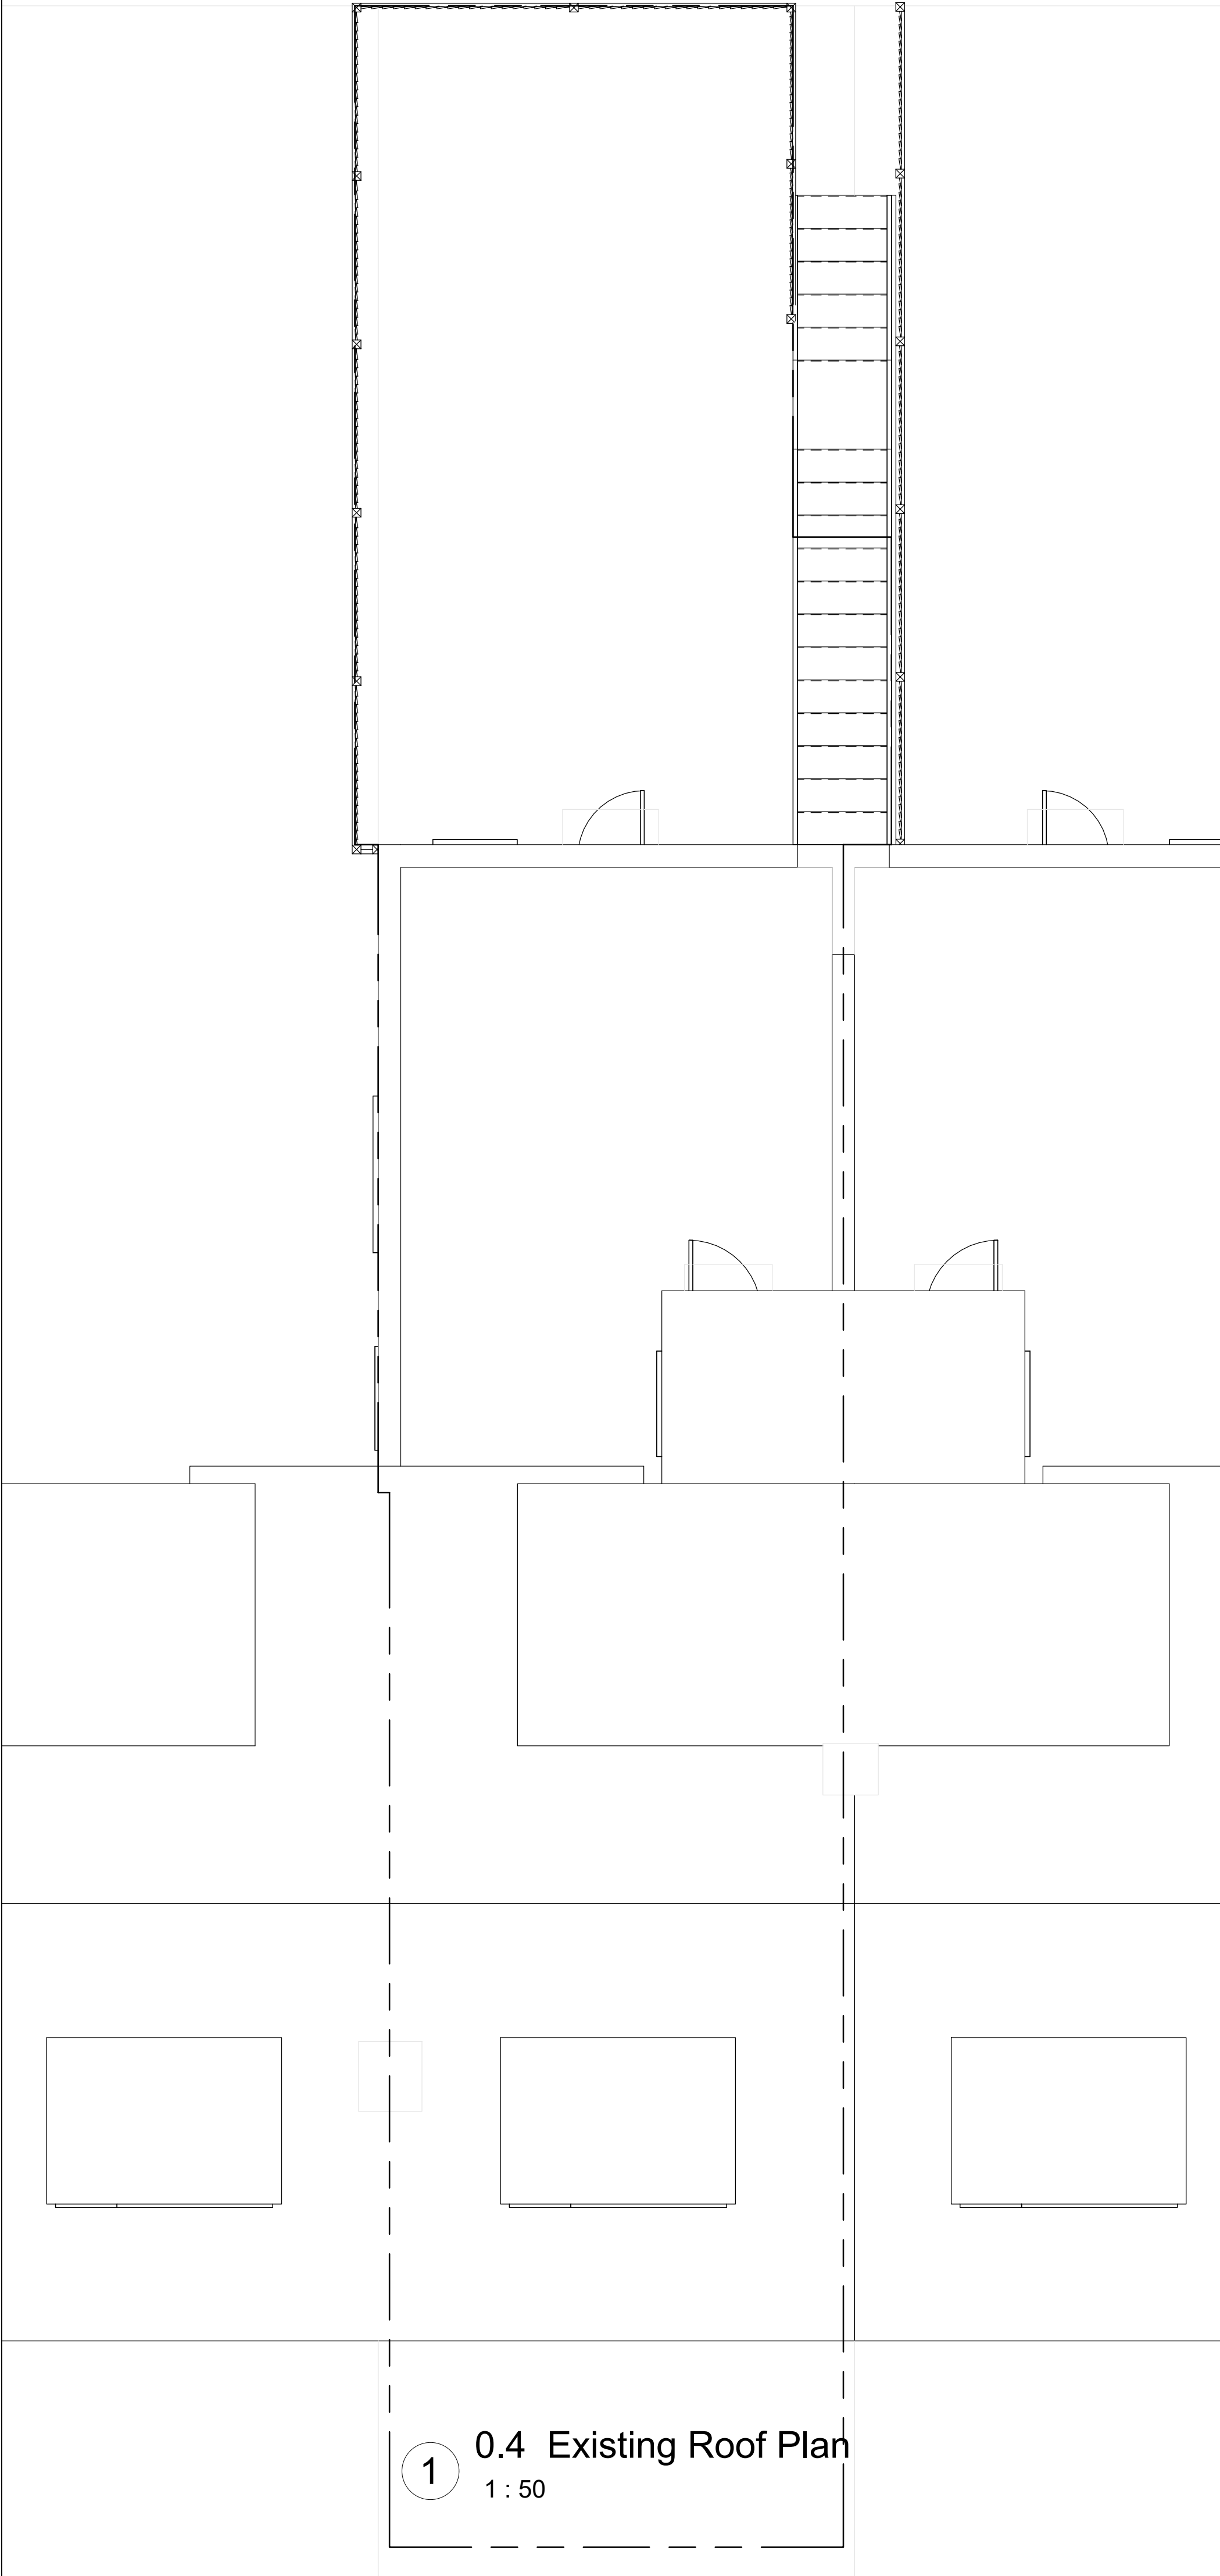


Client : Casey Farquharson		
Project : 214 Whitby Road, South Ruislip, HA4 9DY		
Drawing : Existing Roof Plan		
Scale : 1 : 50	Status : Planning	Rev :
Date : 10/21/20	Dwg No : PL-DR-PI-RL-04	



DESIGNLABS LONDON
ARCHITECTURE / INTERIOR / MANAGEMENT / PLANNING
T: 07870661614 / 07888831314
E: info@designlabslondon.com W: www.designlabslondon.com

© THIS DRAWING IS THE COPYRIGHT OF DESIGNLABS LONDON LTD. It shall not be in any way used or reproduced or construct without their prior written consent. All dimensions are to be checked on site by client or contractor prior to commencing any work. Work only to figured dimensions. Any discrepancies are to be reported to the DLL in writing and DLL shall not take responsibility for site failing to inform discrepancies.

 

1 Existing Front Elevation
1 : 50



2 Existing Rear Elevation
1 : 50

Client : Casey Farquharson

Project : 214 Whitby Road, South
Ruislip, HA4 9DY

Drawing : Existing Front & Rear
Elevations

Scale : 1 : 50

Status : Planning

Rev :

Date : 10/21/20

Dwg No : PL-DR-PI-XX-50





DESIGNLABS LONDON

ARCHITECTURE / INTERIOR / MANAGEMENT / PLANNING

T: 07870661614 / 07888831314

E: info@designlabslondon.com W: www.designlabslondon.com

© THIS DRAWING IS THE COPYRIGHT OF DESIGNLABS LONDON LTD. It shall not be in any way used or reproduced or construct without their prior written consent. All dimensions are to be checked on site by client or contractor prior to commencing any work. Work only to figured dimensions. Any discrepancies are to be reported to the DLL in writing and DLL shall not take responsibility for site failing to inform discrepancies.

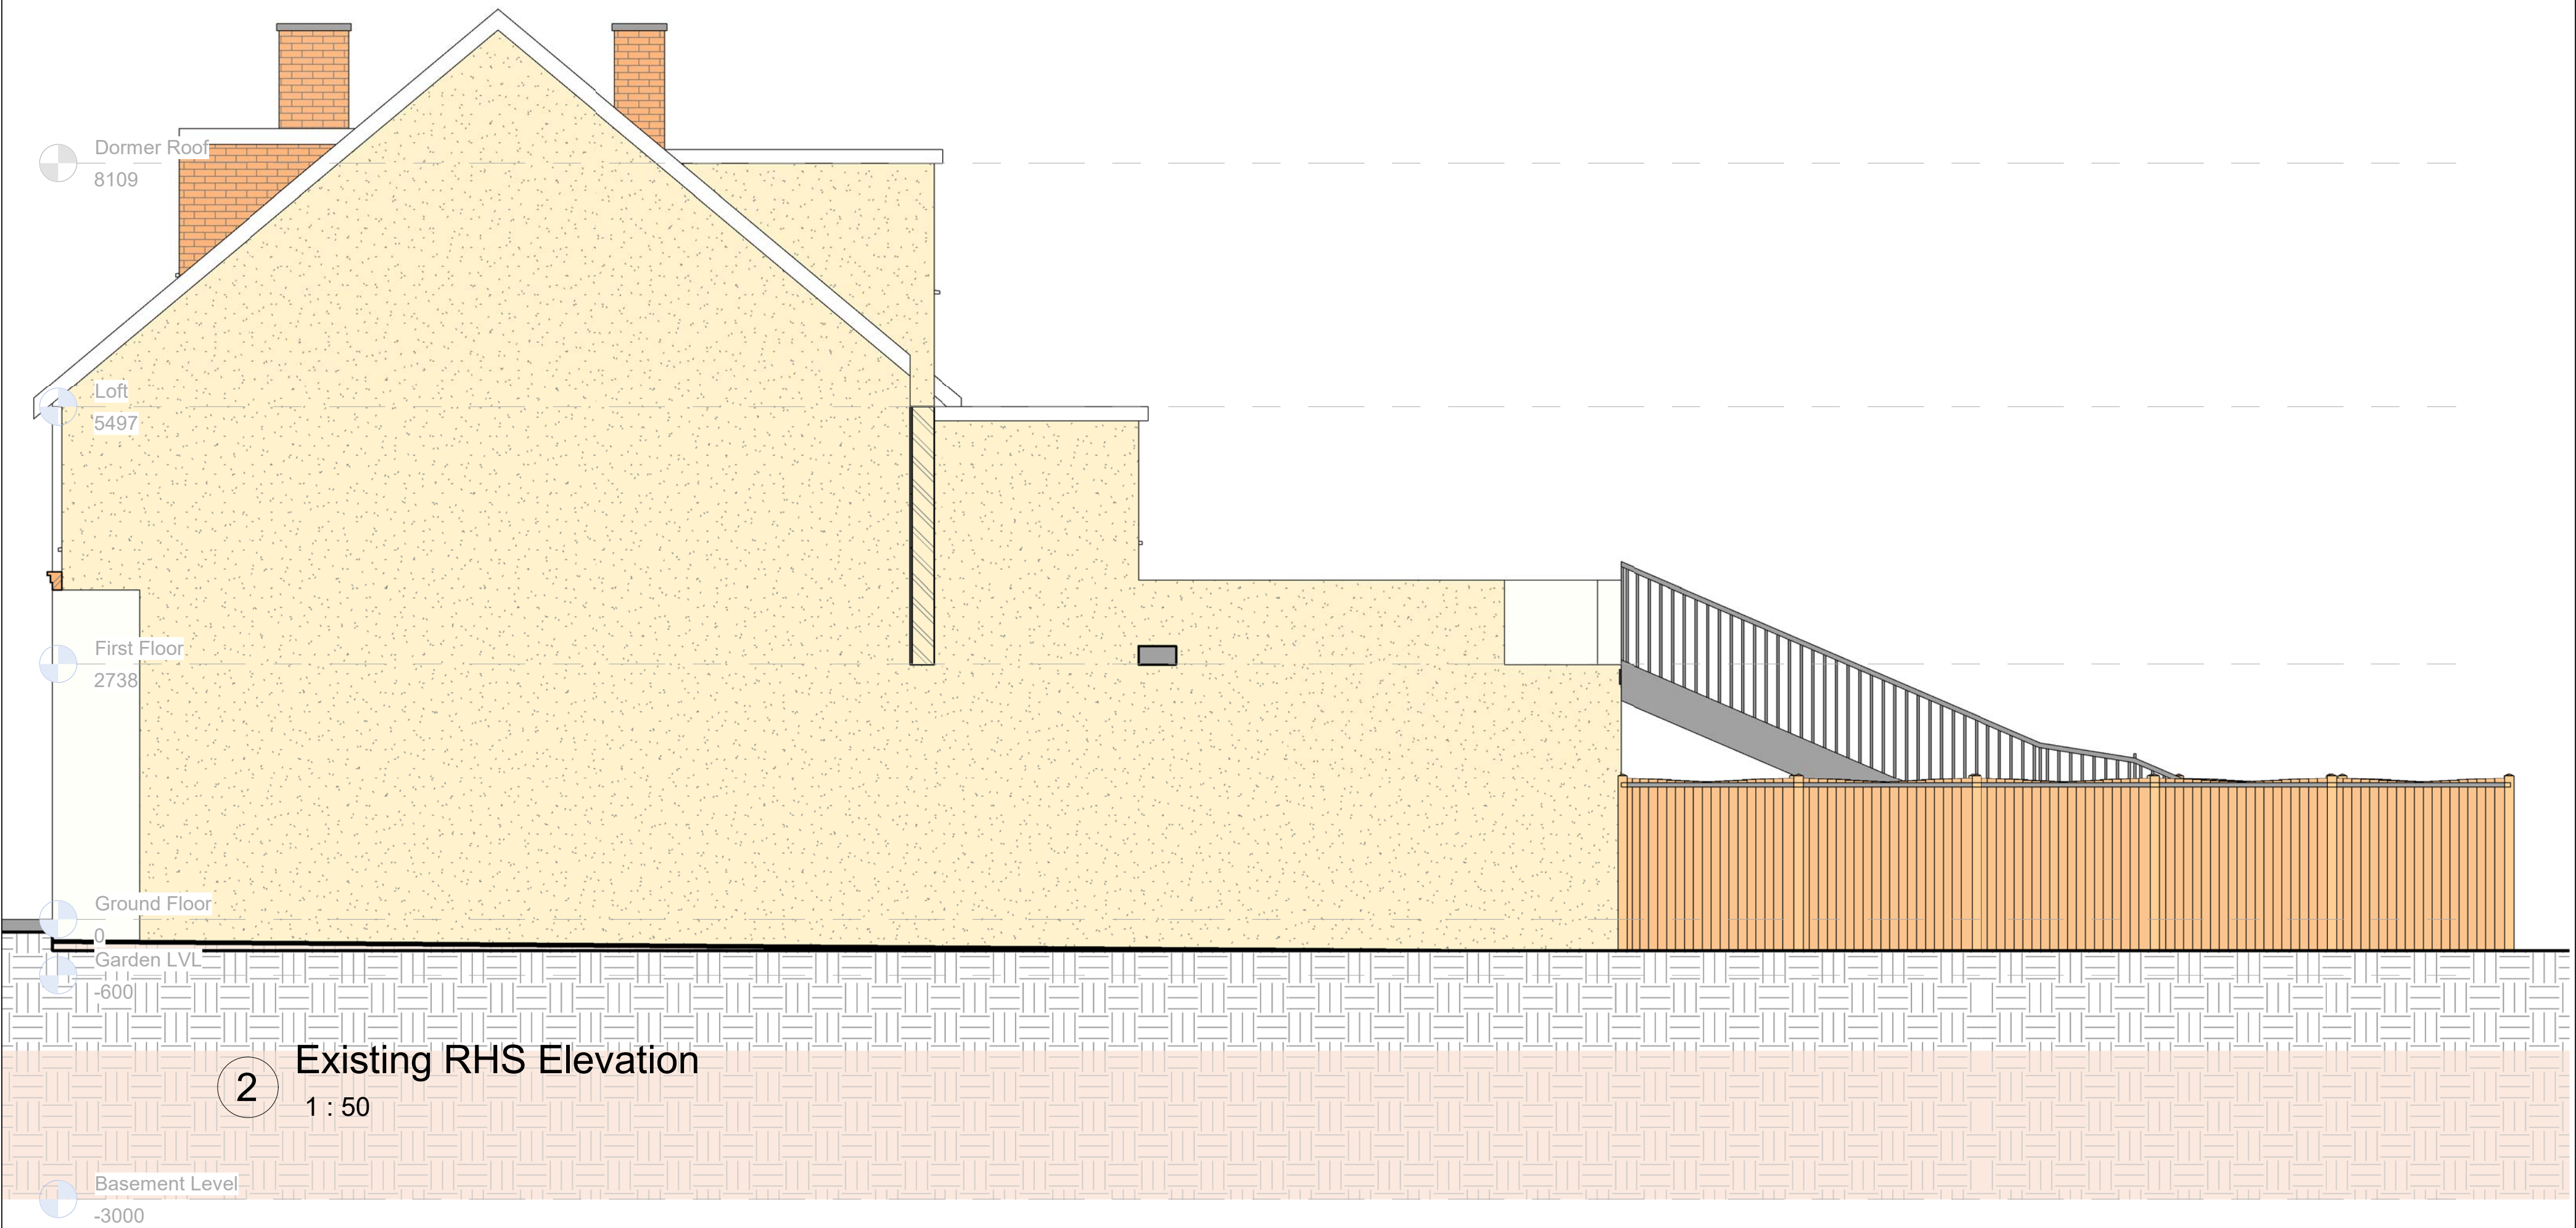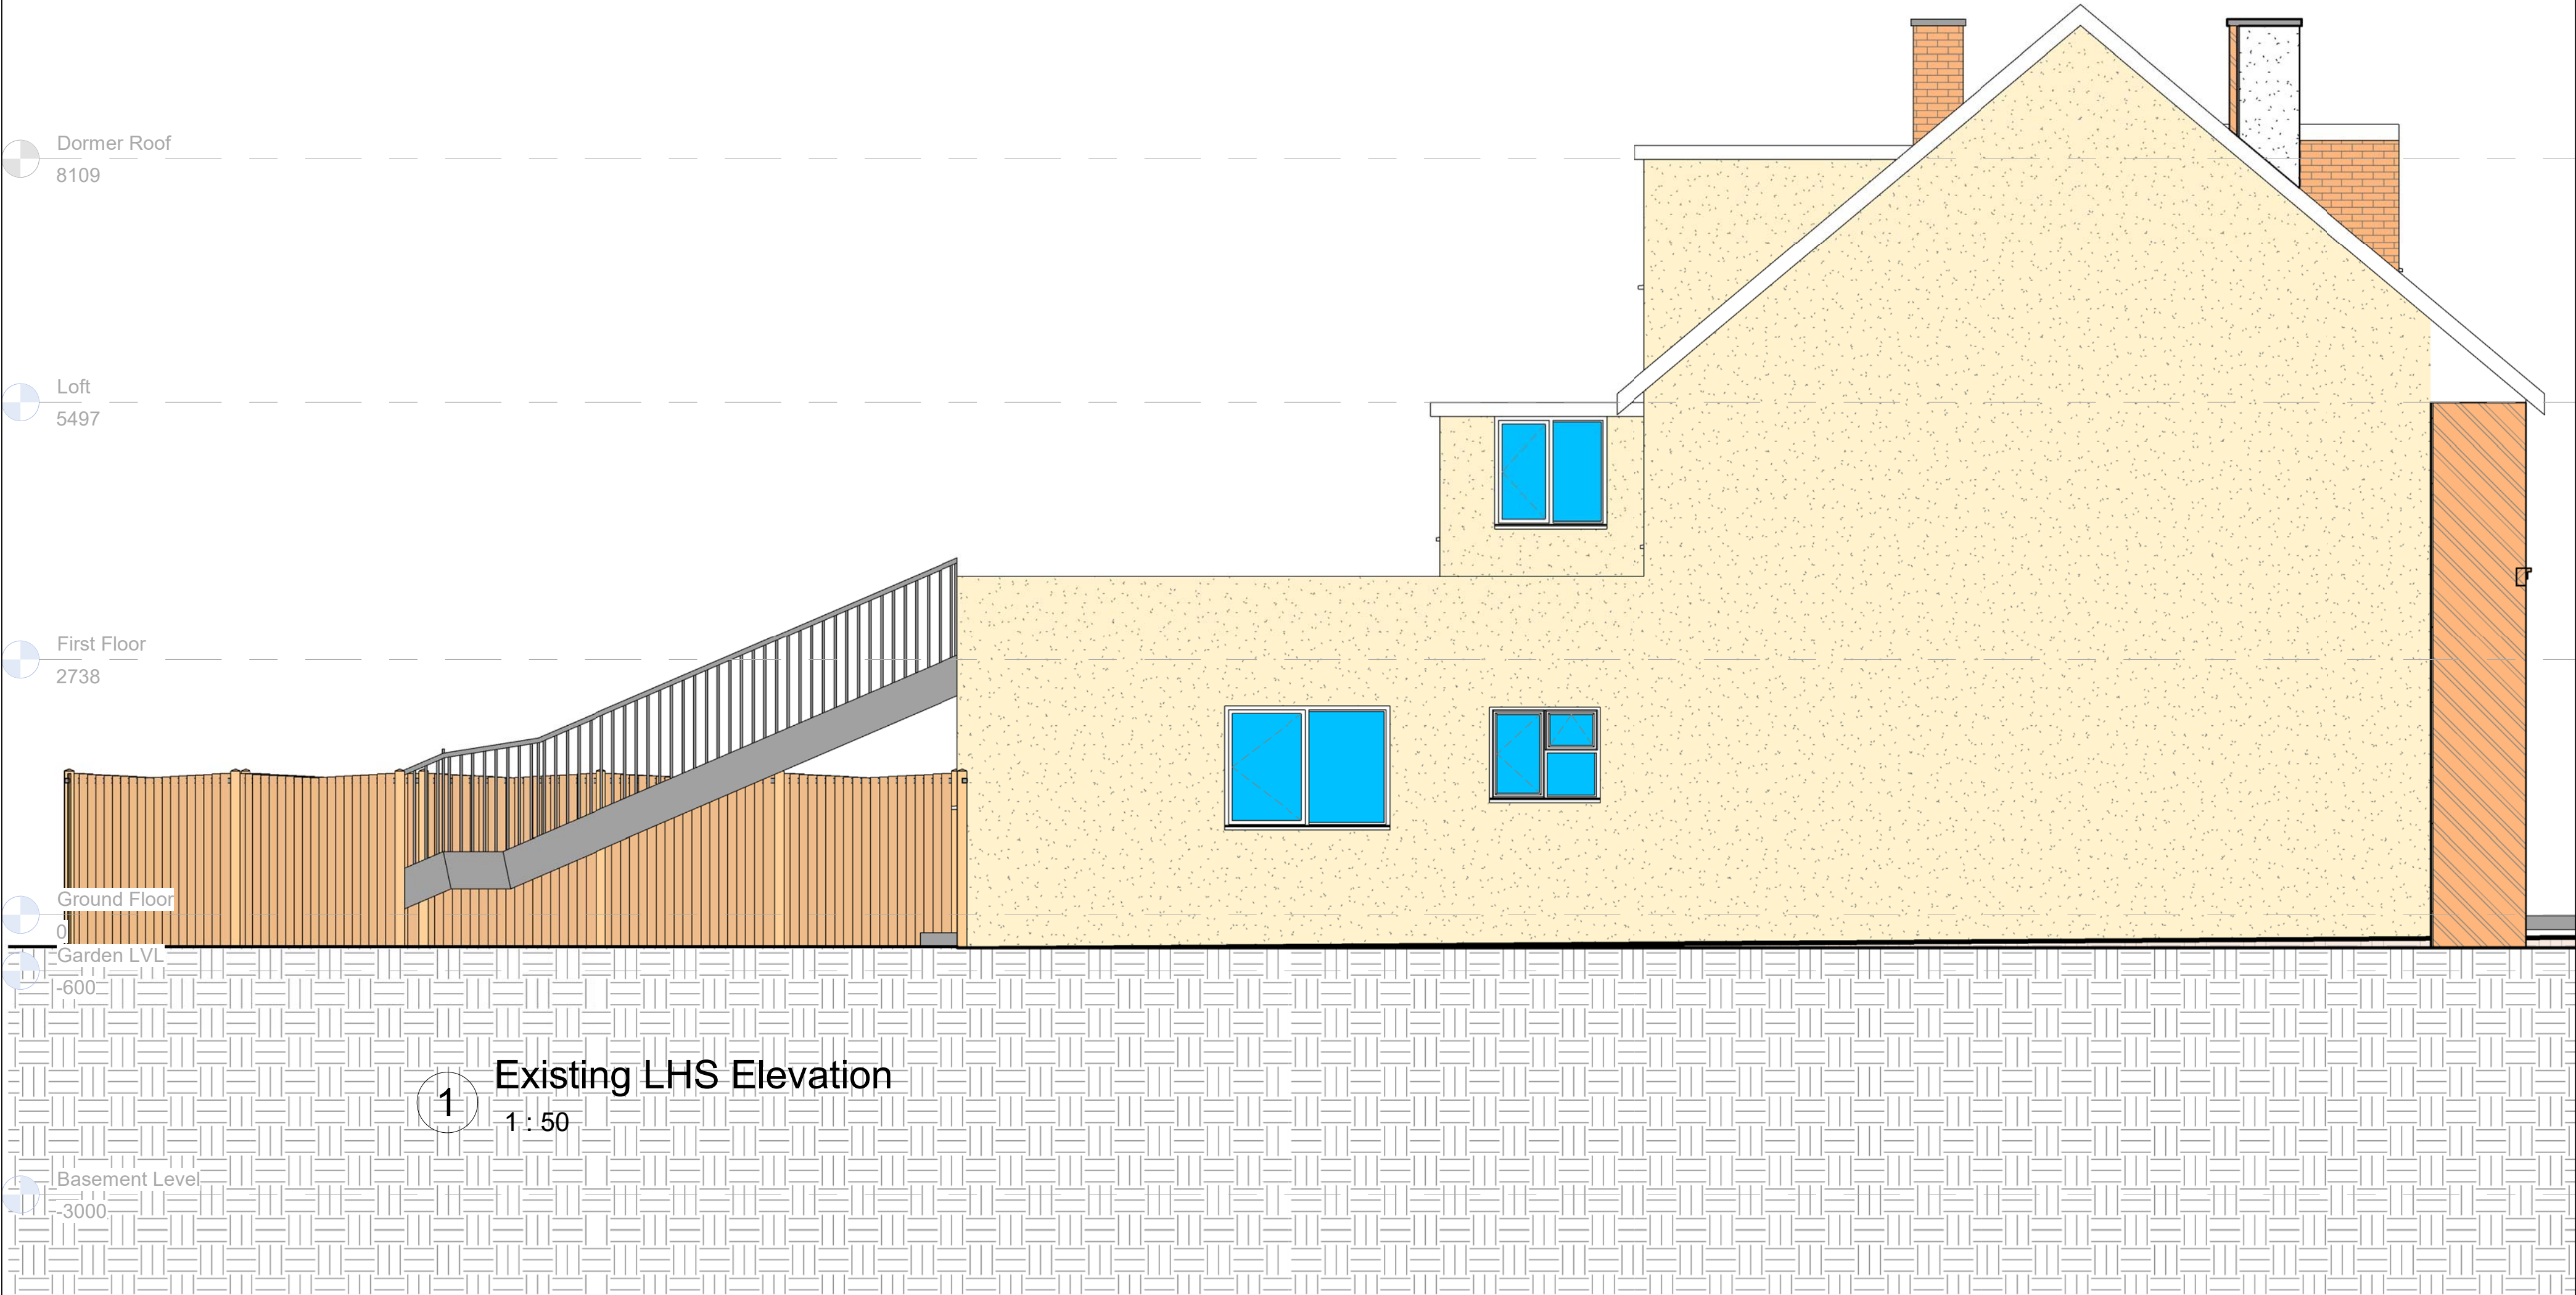

Client : Casey Farquharson

Project : 214 Whitby Road, South
Ruislip, HA4 9DY

Drawing : Existing LHS & RHS
Elevations

Scale : 1 : 50

Status : Planning

Rev :

Date : 10/21/20

Dwg No : PL-DR-PI-XX-51




DESIGNLABS LONDON

ARCHITECTURE / INTERIOR / MANAGEMENT / PLANNING

T: 07870661614 / 07888831314

E: info@designlabslondon.com W: www.designlabslondon.com

© THIS DRAWING IS THE COPYRIGHT OF DESIGNLABS LONDON LTD. It shall not be in any way used or reproduced or construct without their prior written consent. All dimensions are to be checked on site by client or contractor prior to commencing any work. Work only to figured dimensions. Any discrepancies are to be reported to the DLL in writing and DLL shall not take responsibility for site failing to inform discrepancies.

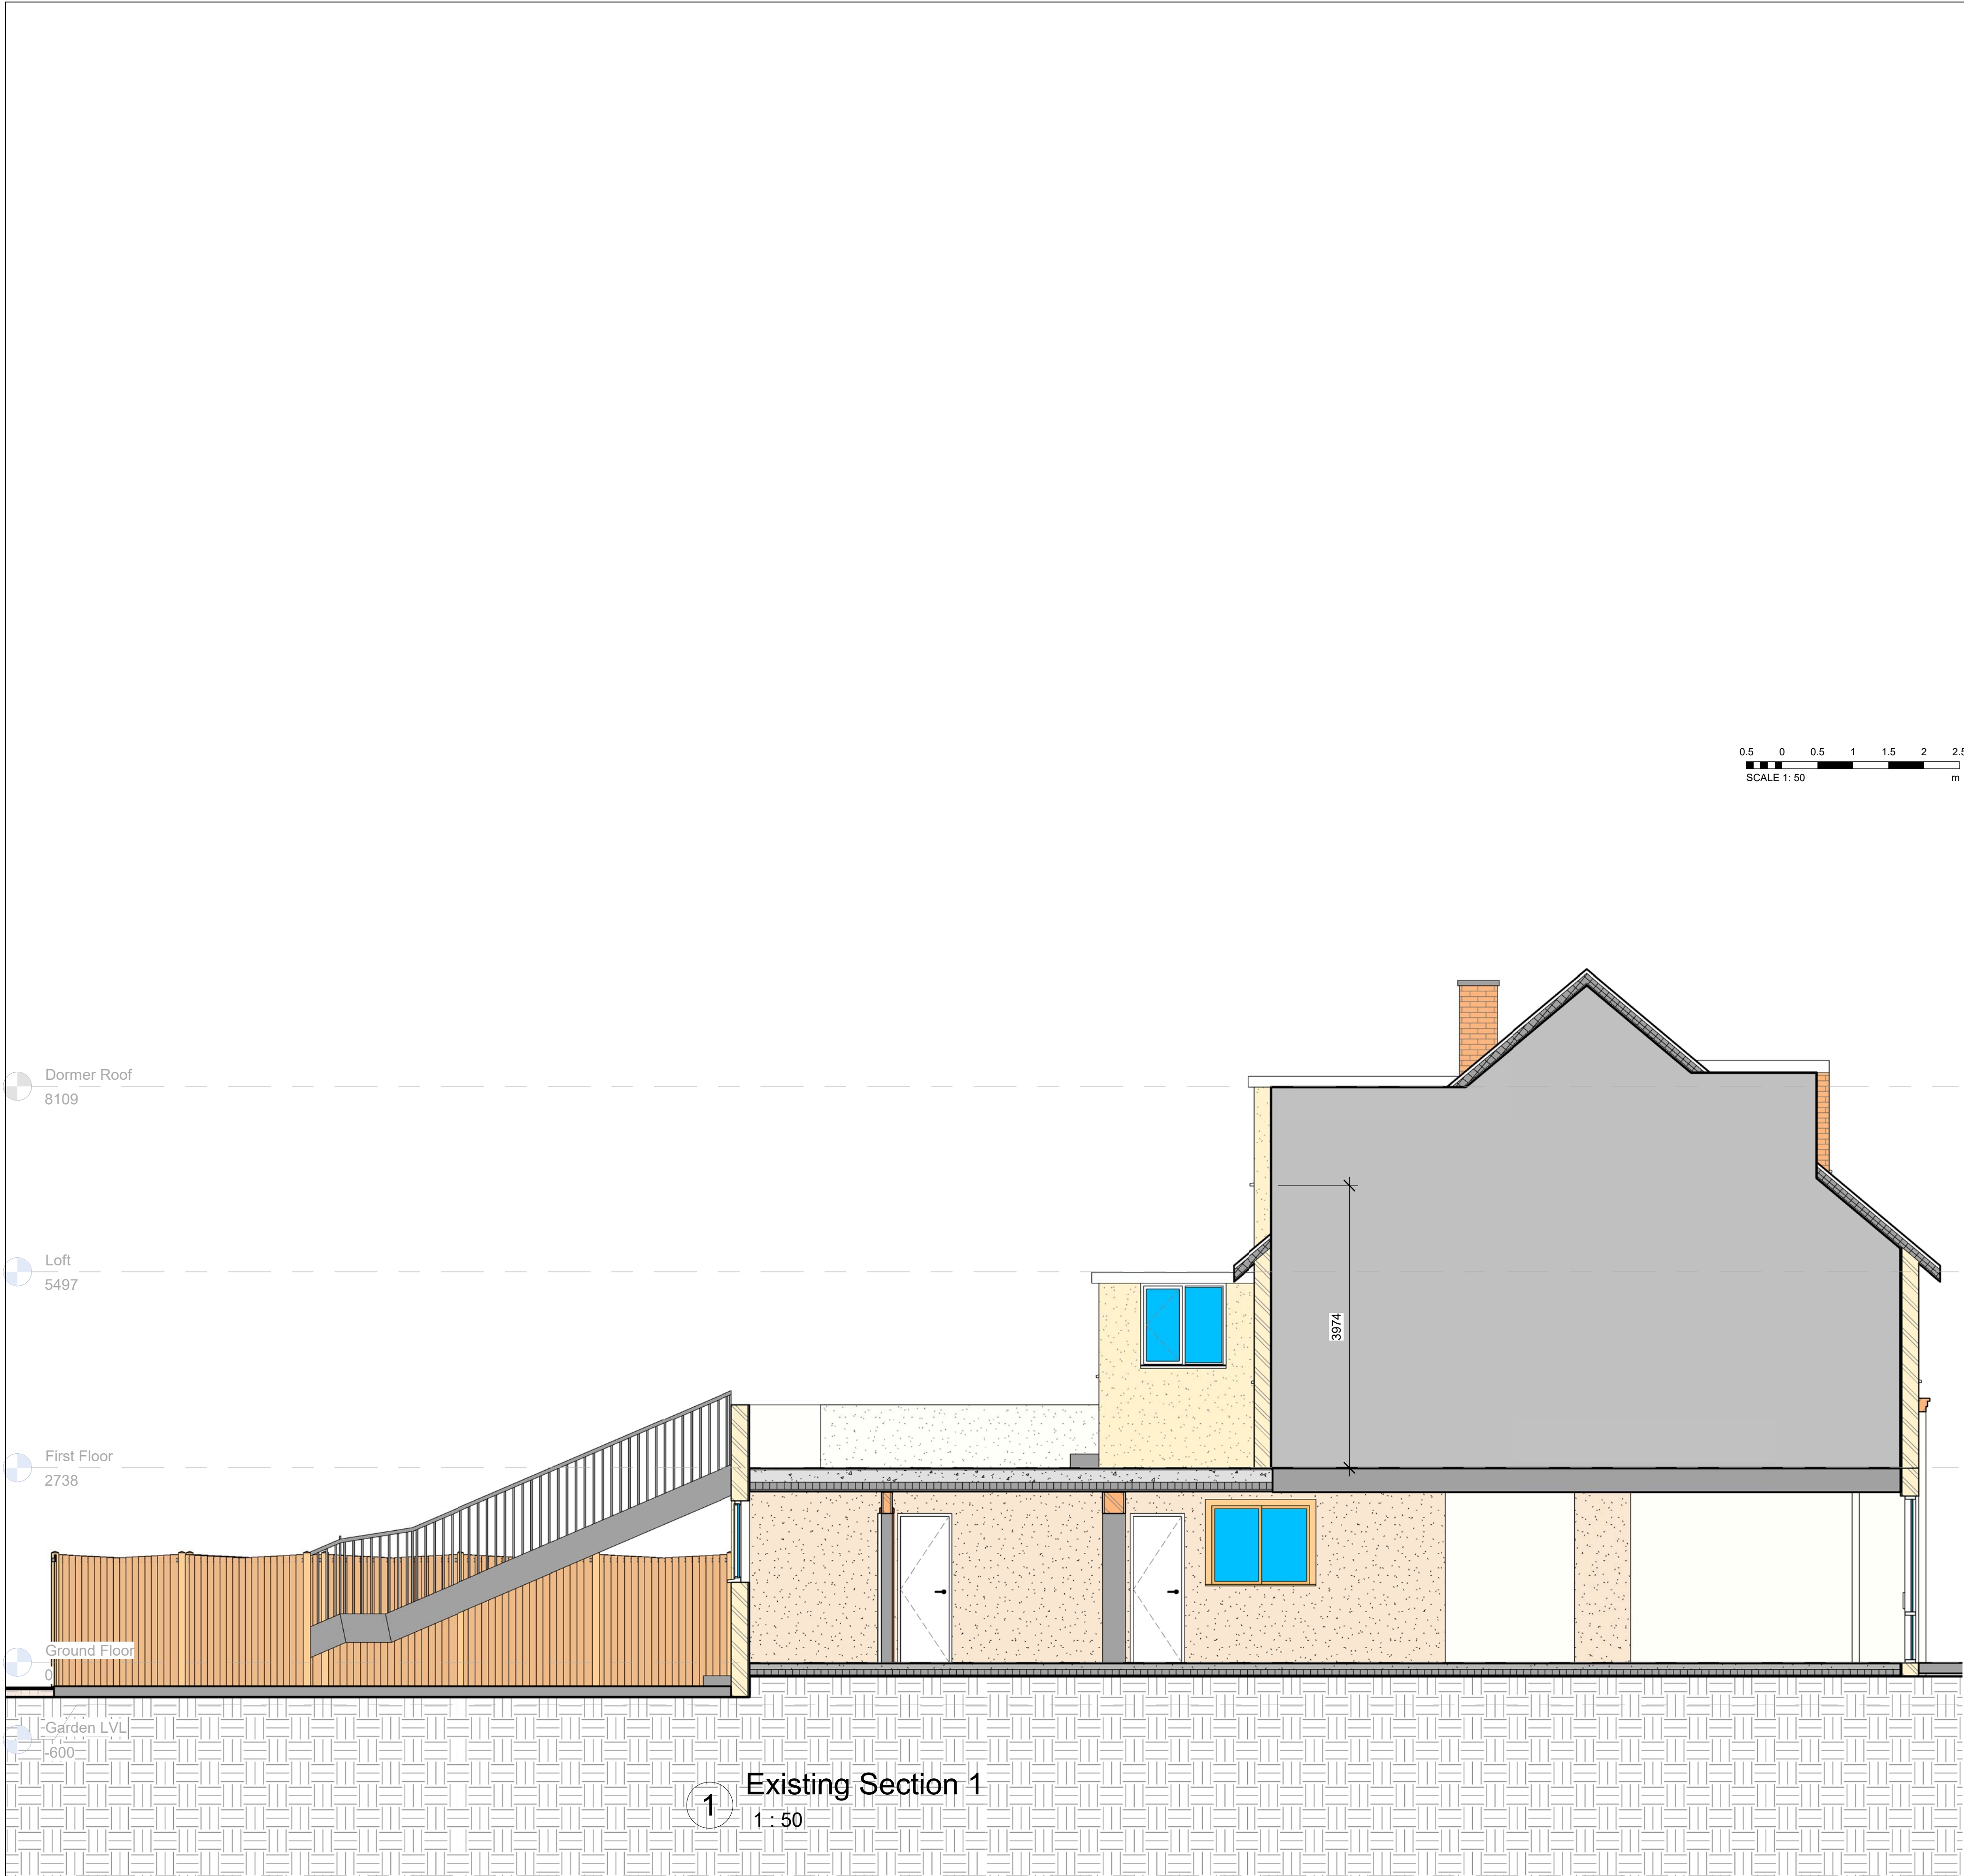

Client : Casey Farquharson

Project : 214 Whitby Road, South
Ruislip, HA4 9DY

Drawing : Existing Section

Scale : 1 : 50

Status : Planning

Rev :

Date : 10/21/20

Dwg No : PL-DR-PI-XX-55



DESIGNLABS LONDON

ARCHITECTURE / INTERIOR / MANAGEMENT / PLANNING

T: 07870661614 / 07888831314

E: info@designlabslondon.com W: www.designlabslondon.com

© THIS DRAWING IS THE COPYRIGHT OF DESIGNLABS LONDON LTD. It shall not be in any way used or reproduced or construct without their prior written consent. All dimensions are to be checked on site by client or contractor prior to commencing any work. Work only to figured dimensions. Any discrepancies are to be reported to the DLL in writing and DLL shall not take responsibility for site failing to inform discrepancies.



1 Existing 3D

Client : Casey Farquharson		
Project : 214 Whitby Road, South Ruislip, HA4 9DY		
Drawing : Existing 3D		
Scale :	Status : Planning	Rev :
Date : 10/21/20	Dwg No : PL-DR-PI-XX-60	



DESIGNLABS LONDON
ARCHITECTURE / INTERIOR / MANAGEMENT / PLANNING
T: 07870661614 / 07888831314
E: info@designlabslondon.com W: www.designlabslondon.com

© THIS DRAWING IS THE COPYRIGHT OF DESIGNLABS LONDON LTD. It shall not be in any way used or reproduced or construct without their prior written consent. All dimensions are to be checked on site by client or contractor prior to commencing any work. Work only to figured dimensions. Any discrepancies are to be reported to the DLL in writing and DLL shall not take responsibility for site failing to inform discrepancies.


PROPOSED DRAWINGS SET

Client : Casey Farquharson		
Project : 214 Whitby Road, South Ruislip, HA4 9DY		
Drawing : Proposed Drawing Set		
Scale :	Status : Planning	Rev :
Date : 10/31/20	Dwg No : PL-DR-P2	



DESIGNLABS LONDON
ARCHITECTURE / INTERIOR / MANAGEMENT / PLANNING
T: 07870661614 / 07888831314
E: info@designlabslondon.com W: www.designlabslondon.com

© THIS DRAWING IS THE COPYRIGHT OF DESIGNLABS LONDON LTD. It shall not be in any way used or reproduced or construct without their prior written consent. All dimensions are to be checked on site by client or contractor prior to commencing any work. Work only to figured dimensions. Any discrepancies are to be reported to the DLL in writing and DLL shall not take responsibility for site failing to inform discrepancies.

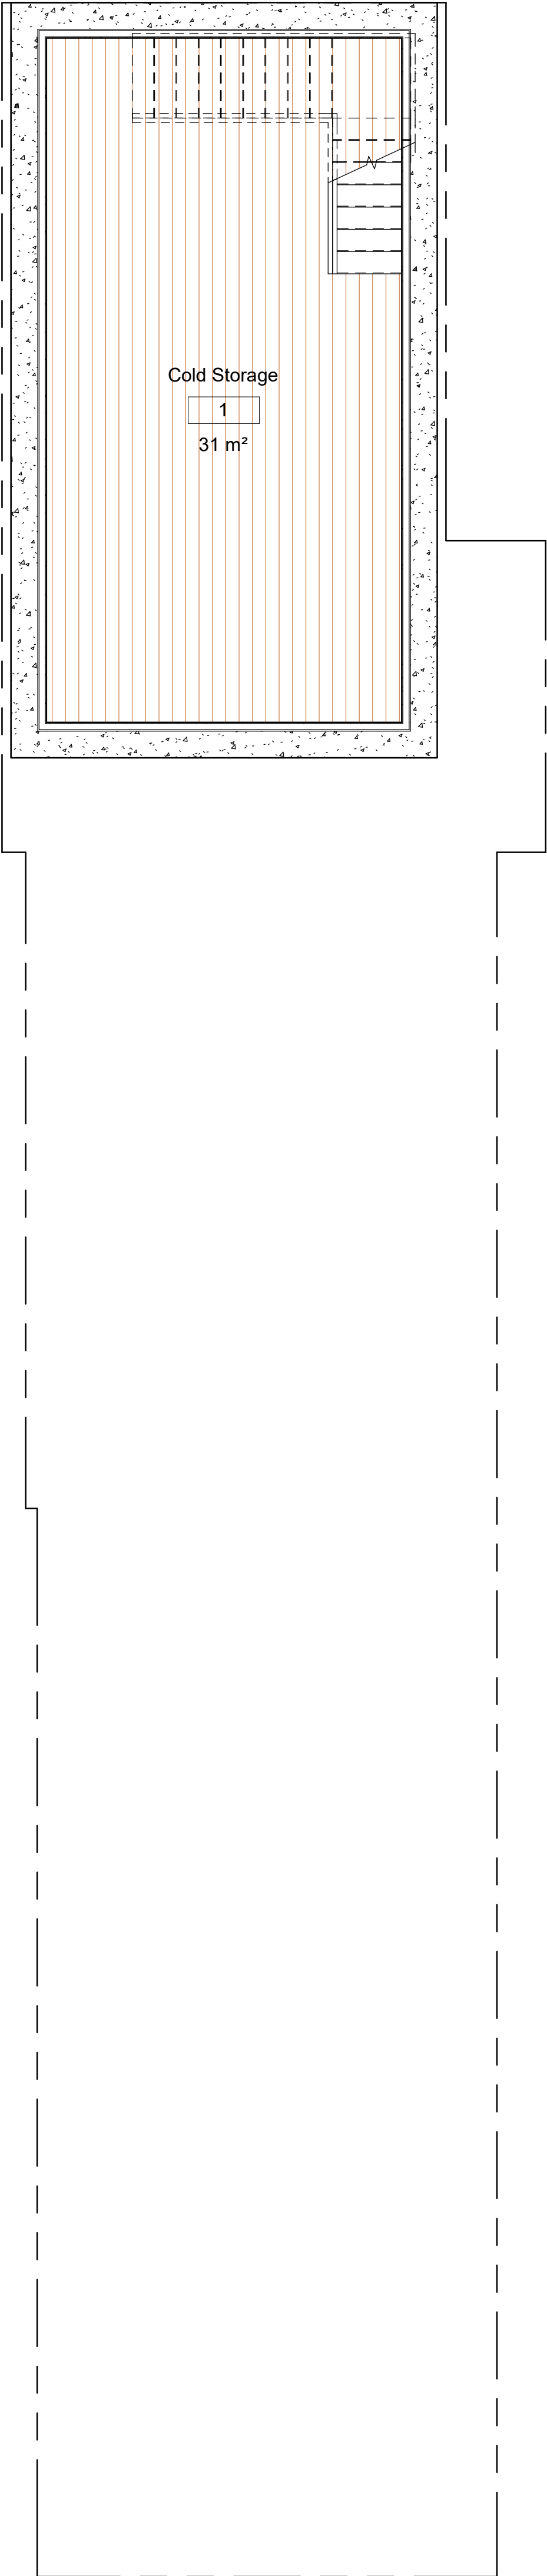


1 1.B1 Proposed Basement Level
1 : 50

Client : Casey Farquharson		
Project : 214 Whitby Road, South Ruislip, HA4 9DY		
Drawing : Proposed Basement		
Scale : 1 : 50	Status : Planning	Rev :
Date : 10/31/20	Dwg No : PL-DR-P2-00-10	




DESIGNLABS LONDON
ARCHITECTURE / INTERIOR / MANAGEMENT / PLANNING
T: 07870661614 / 07888831314
E: info@designlabslondon.com W: www.designlabslondon.com

© THIS DRAWING IS THE COPYRIGHT OF DESIGNLABS LONDON LTD. It shall not be in any way used or reproduced or construct without their prior written consent. All dimensions are to be checked on site by client or contractor prior to commencing any work. Work only to figured dimensions. Any discrepancies are to be reported to the DLL in writing and DLL shall not take responsibility for site failing to inform discrepancies.

 

Private Road at rear

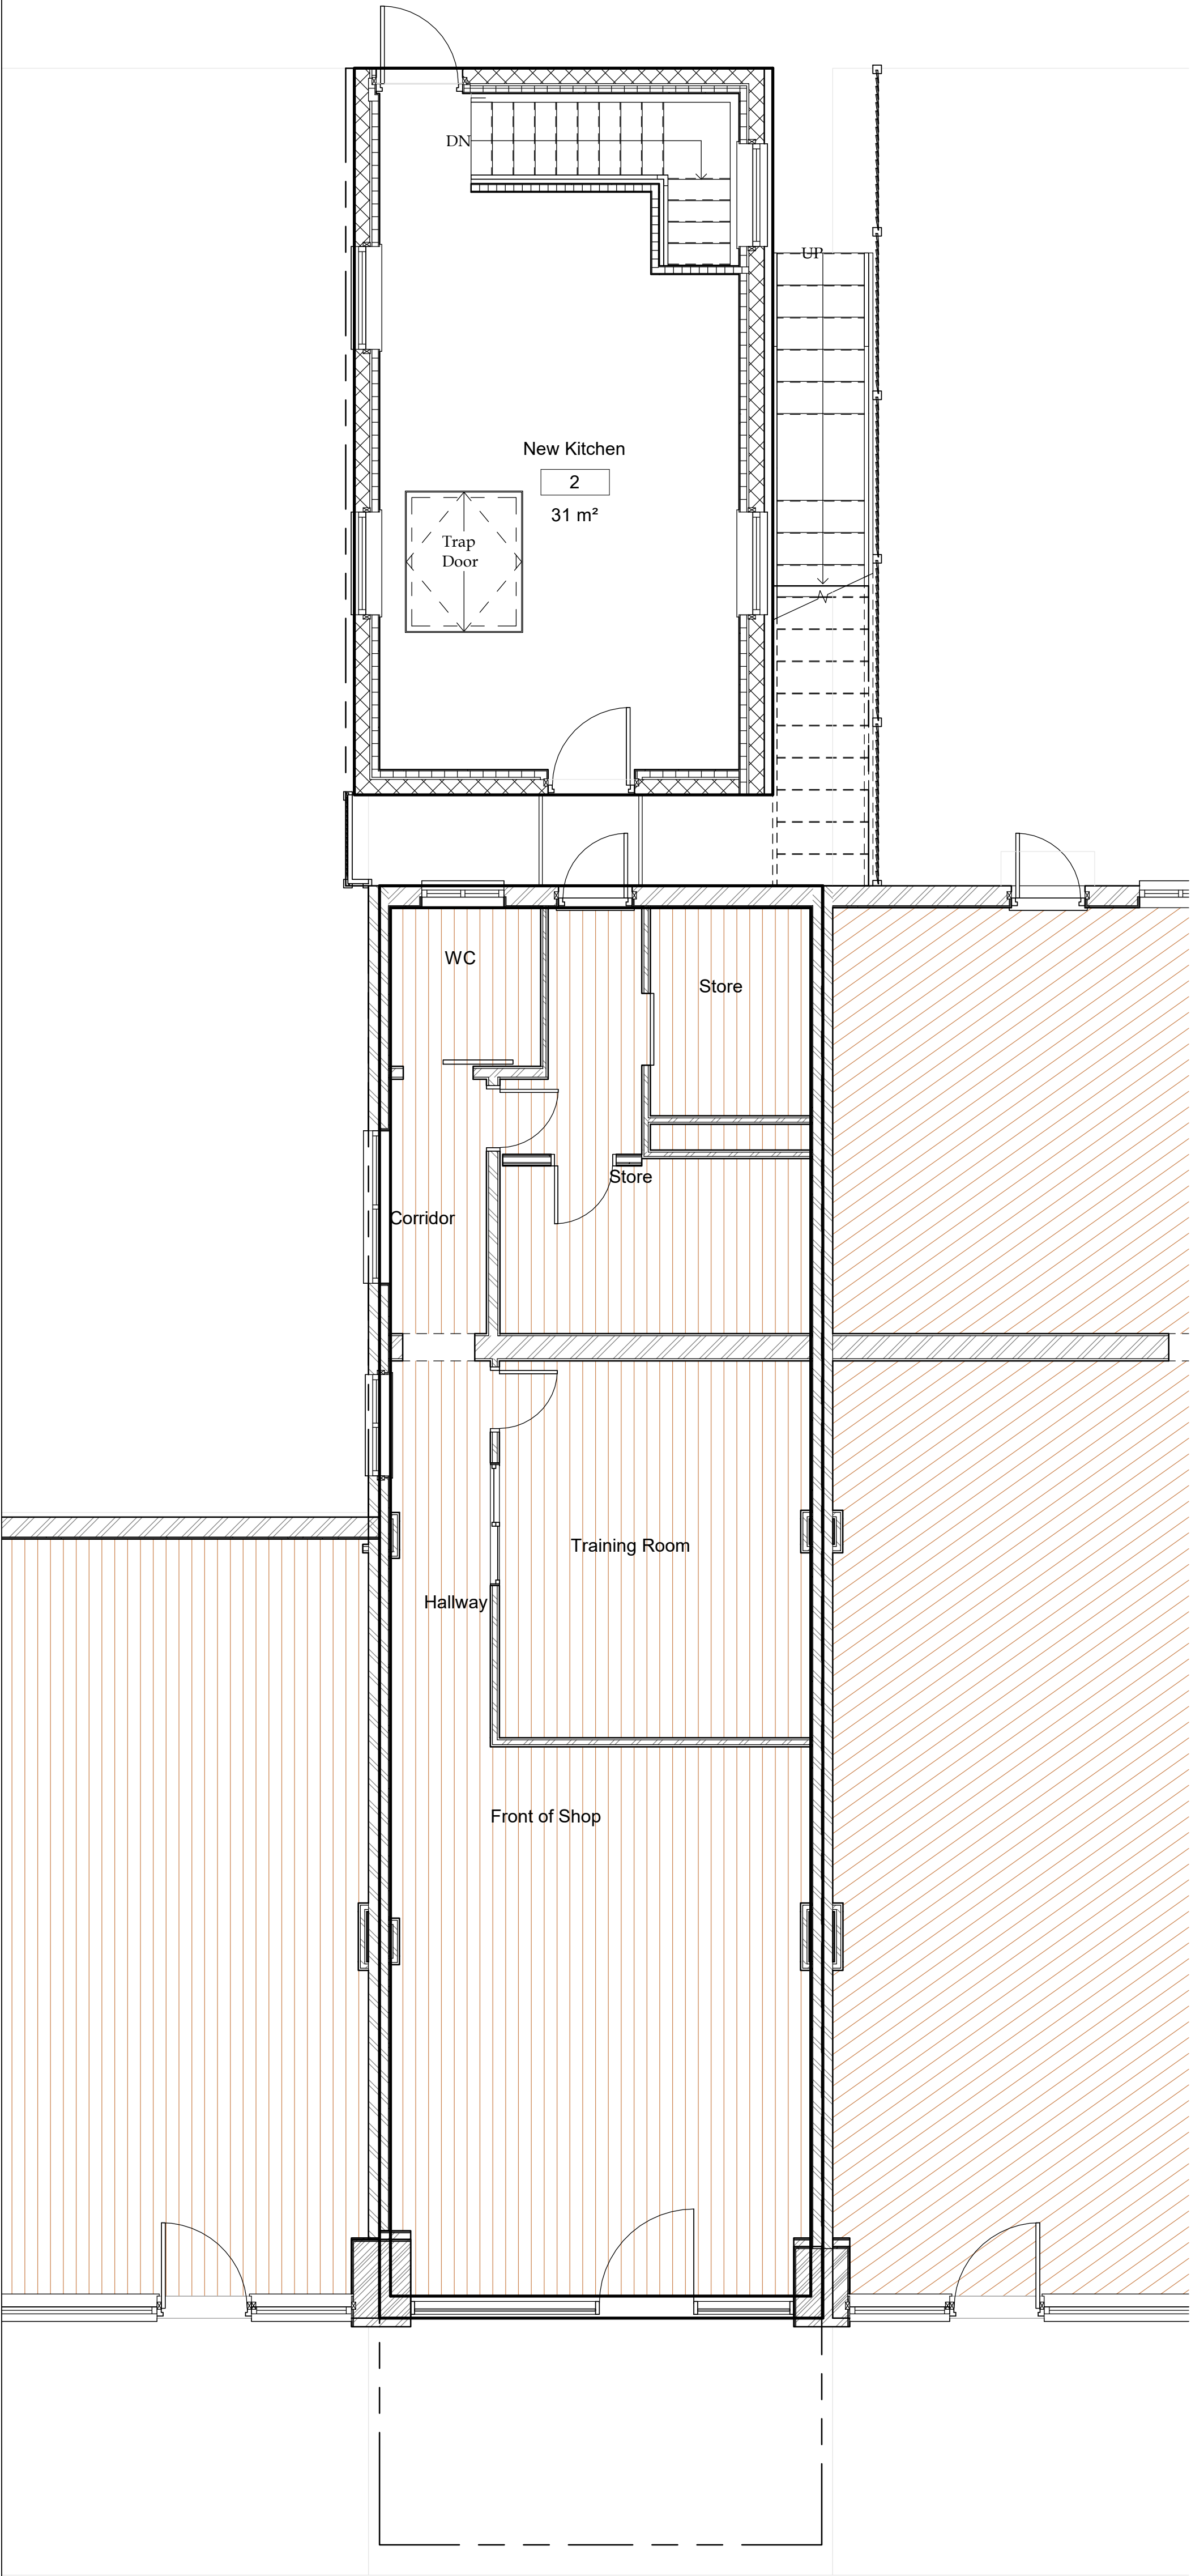

1

1.1 Proposed Ground Floor

1 : 50

Client : Casey Farquharson

Project : 214 Whitby Road, South
Ruislip, HA4 9DY

Drawing : Proposed Ground Floor Plan

Scale : 1 : 50

Status : Planning

Rev :

Date : 10/29/20

Dwg No : PL-DR-P2-00-11





DESIGNLABS LONDON

ARCHITECTURE / INTERIOR / MANAGEMENT / PLANNING

T: 07870661614 / 07888831314

E: info@designlabslondon.com W: www.designlabslondon.com

© THIS DRAWING IS THE COPYRIGHT OF DESIGNLABS LONDON LTD. It shall not be in any way used or reproduced or construct without their prior written consent. All dimensions are to be checked on site by client or contractor prior to commencing any work. Work only to figured dimensions. Any discrepancies are to be reported to the DLL in writing and DLL shall not take responsibility for site failing to inform discrepancies.

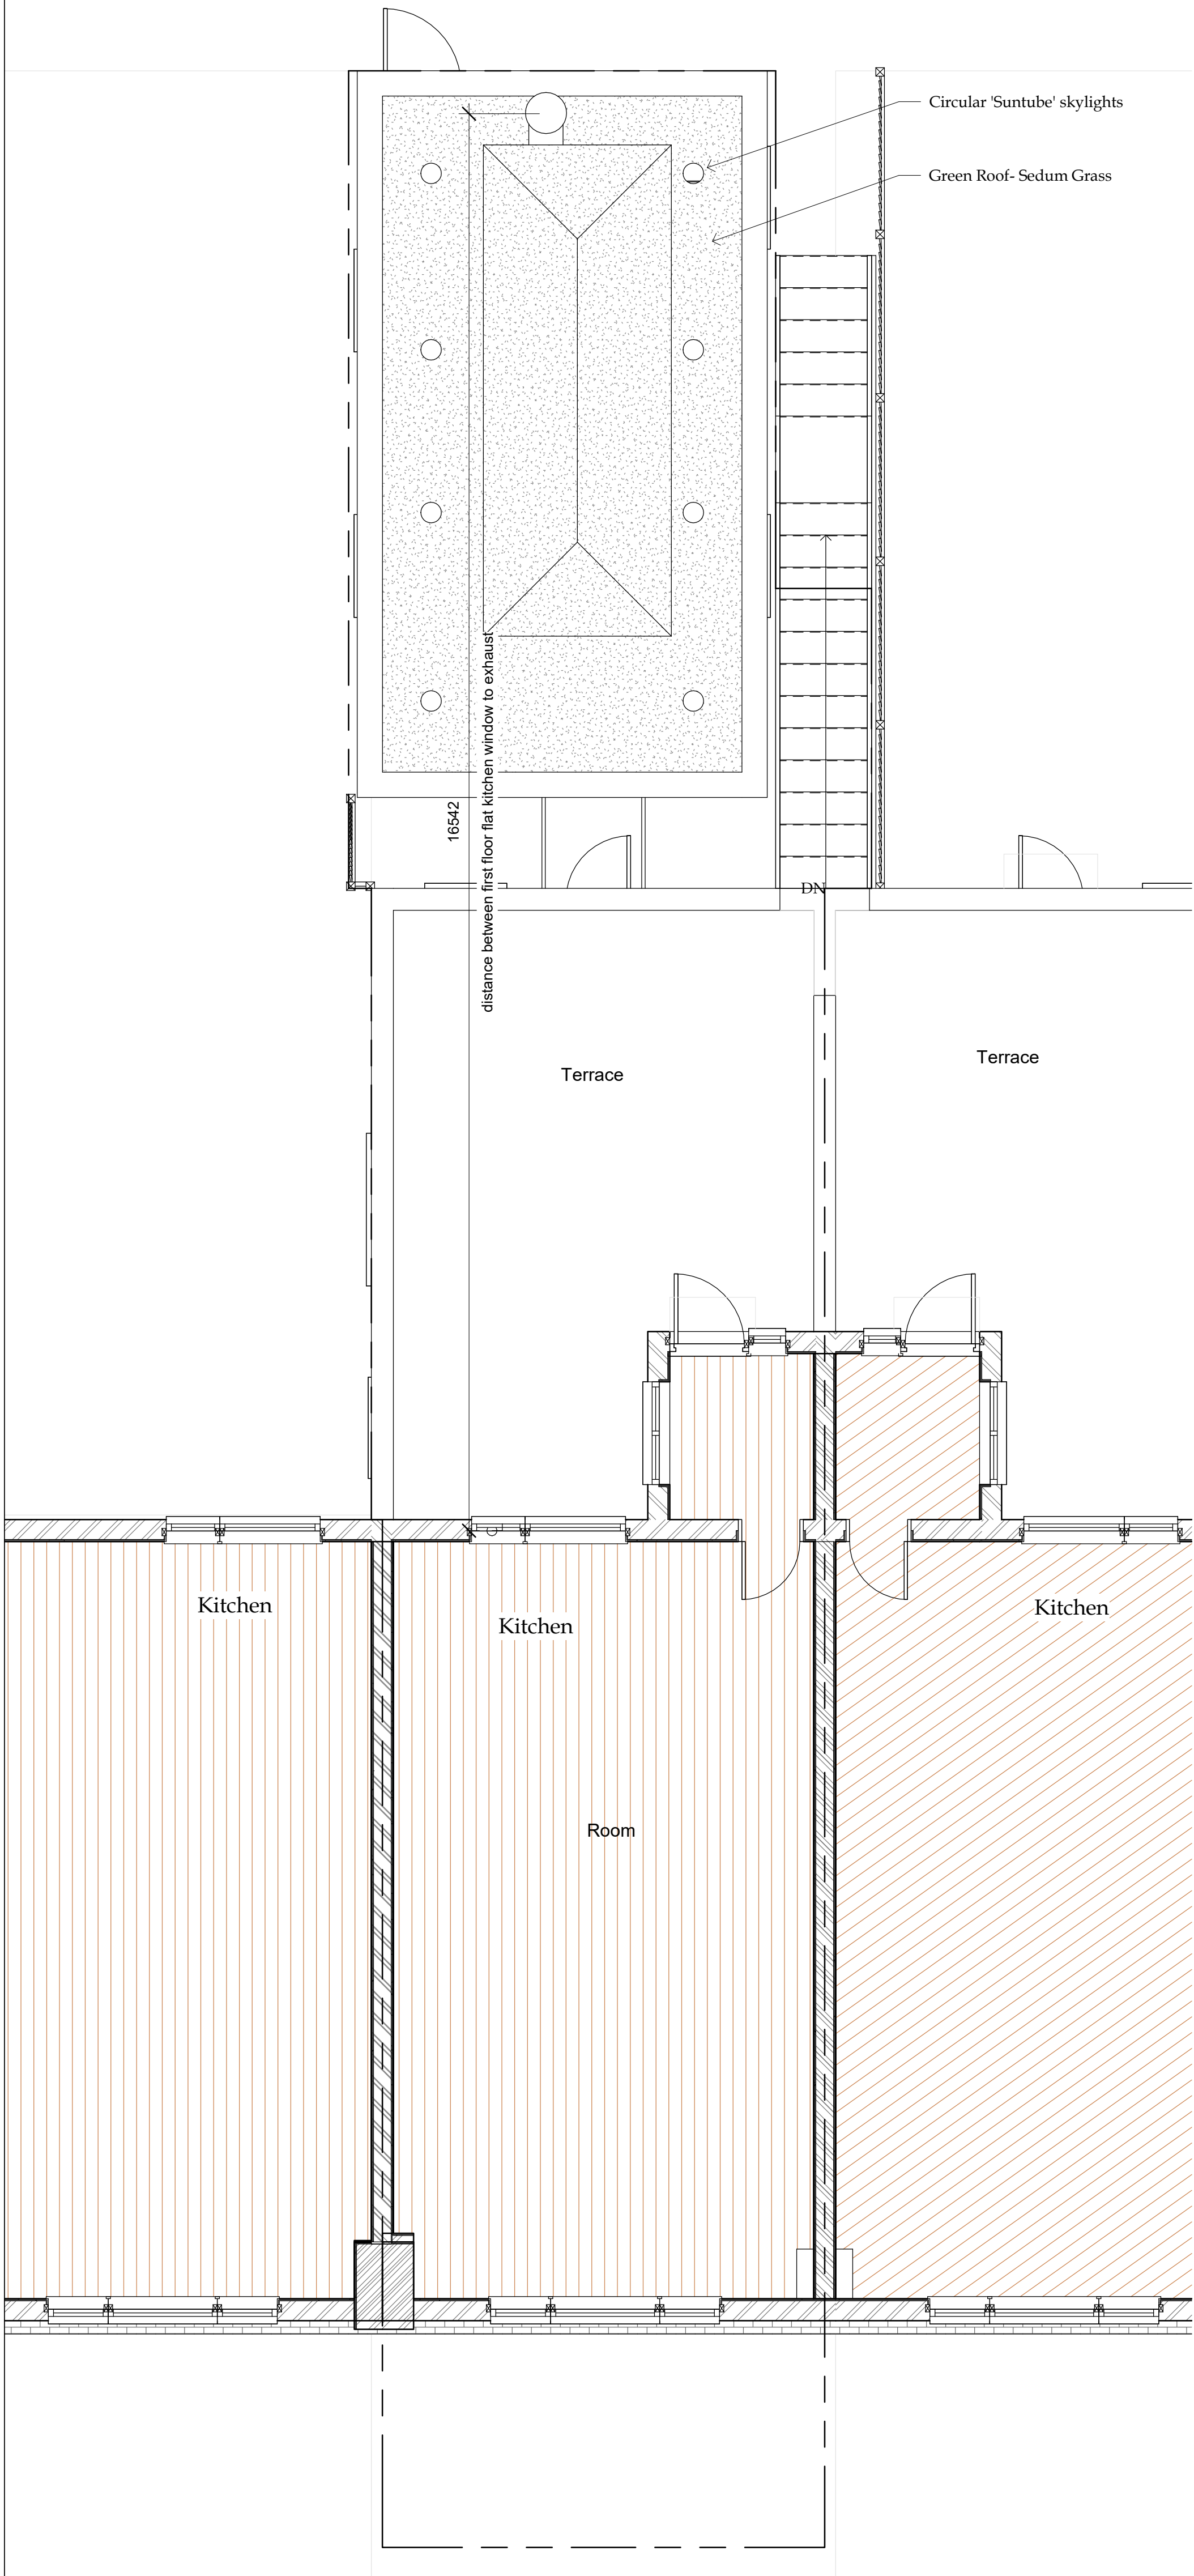 

1 1.2 Proposed First Floor
1 : 50

Client : Casey Farquharson

Project : 214 Whitby Road, South
Ruislip, HA4 9DY



Drawing : Proposed First Floor Plan

Scale : 1 : 50	Status : Planning	Rev :
Date : 10/29/20	Dwg No : PL-DR-F2-01-12	



DESIGNLABS LONDON
ARCHITECTURE / INTERIOR / MANAGEMENT / PLANNING
T: 07870661614 / 07888831314
E: info@designlabslondon.com W: www.designlabslondon.com

© THIS DRAWING IS THE COPYRIGHT OF DESIGNLABS LONDON LTD. It shall not be in any way used or reproduced or construct without their prior written consent. All dimensions are to be checked on site by client or contractor prior to commencing any work. Work only to figured dimensions. Any discrepancies are to be reported to the DLL in writing and DLL shall not take responsibility for site failing to inform discrepancies.

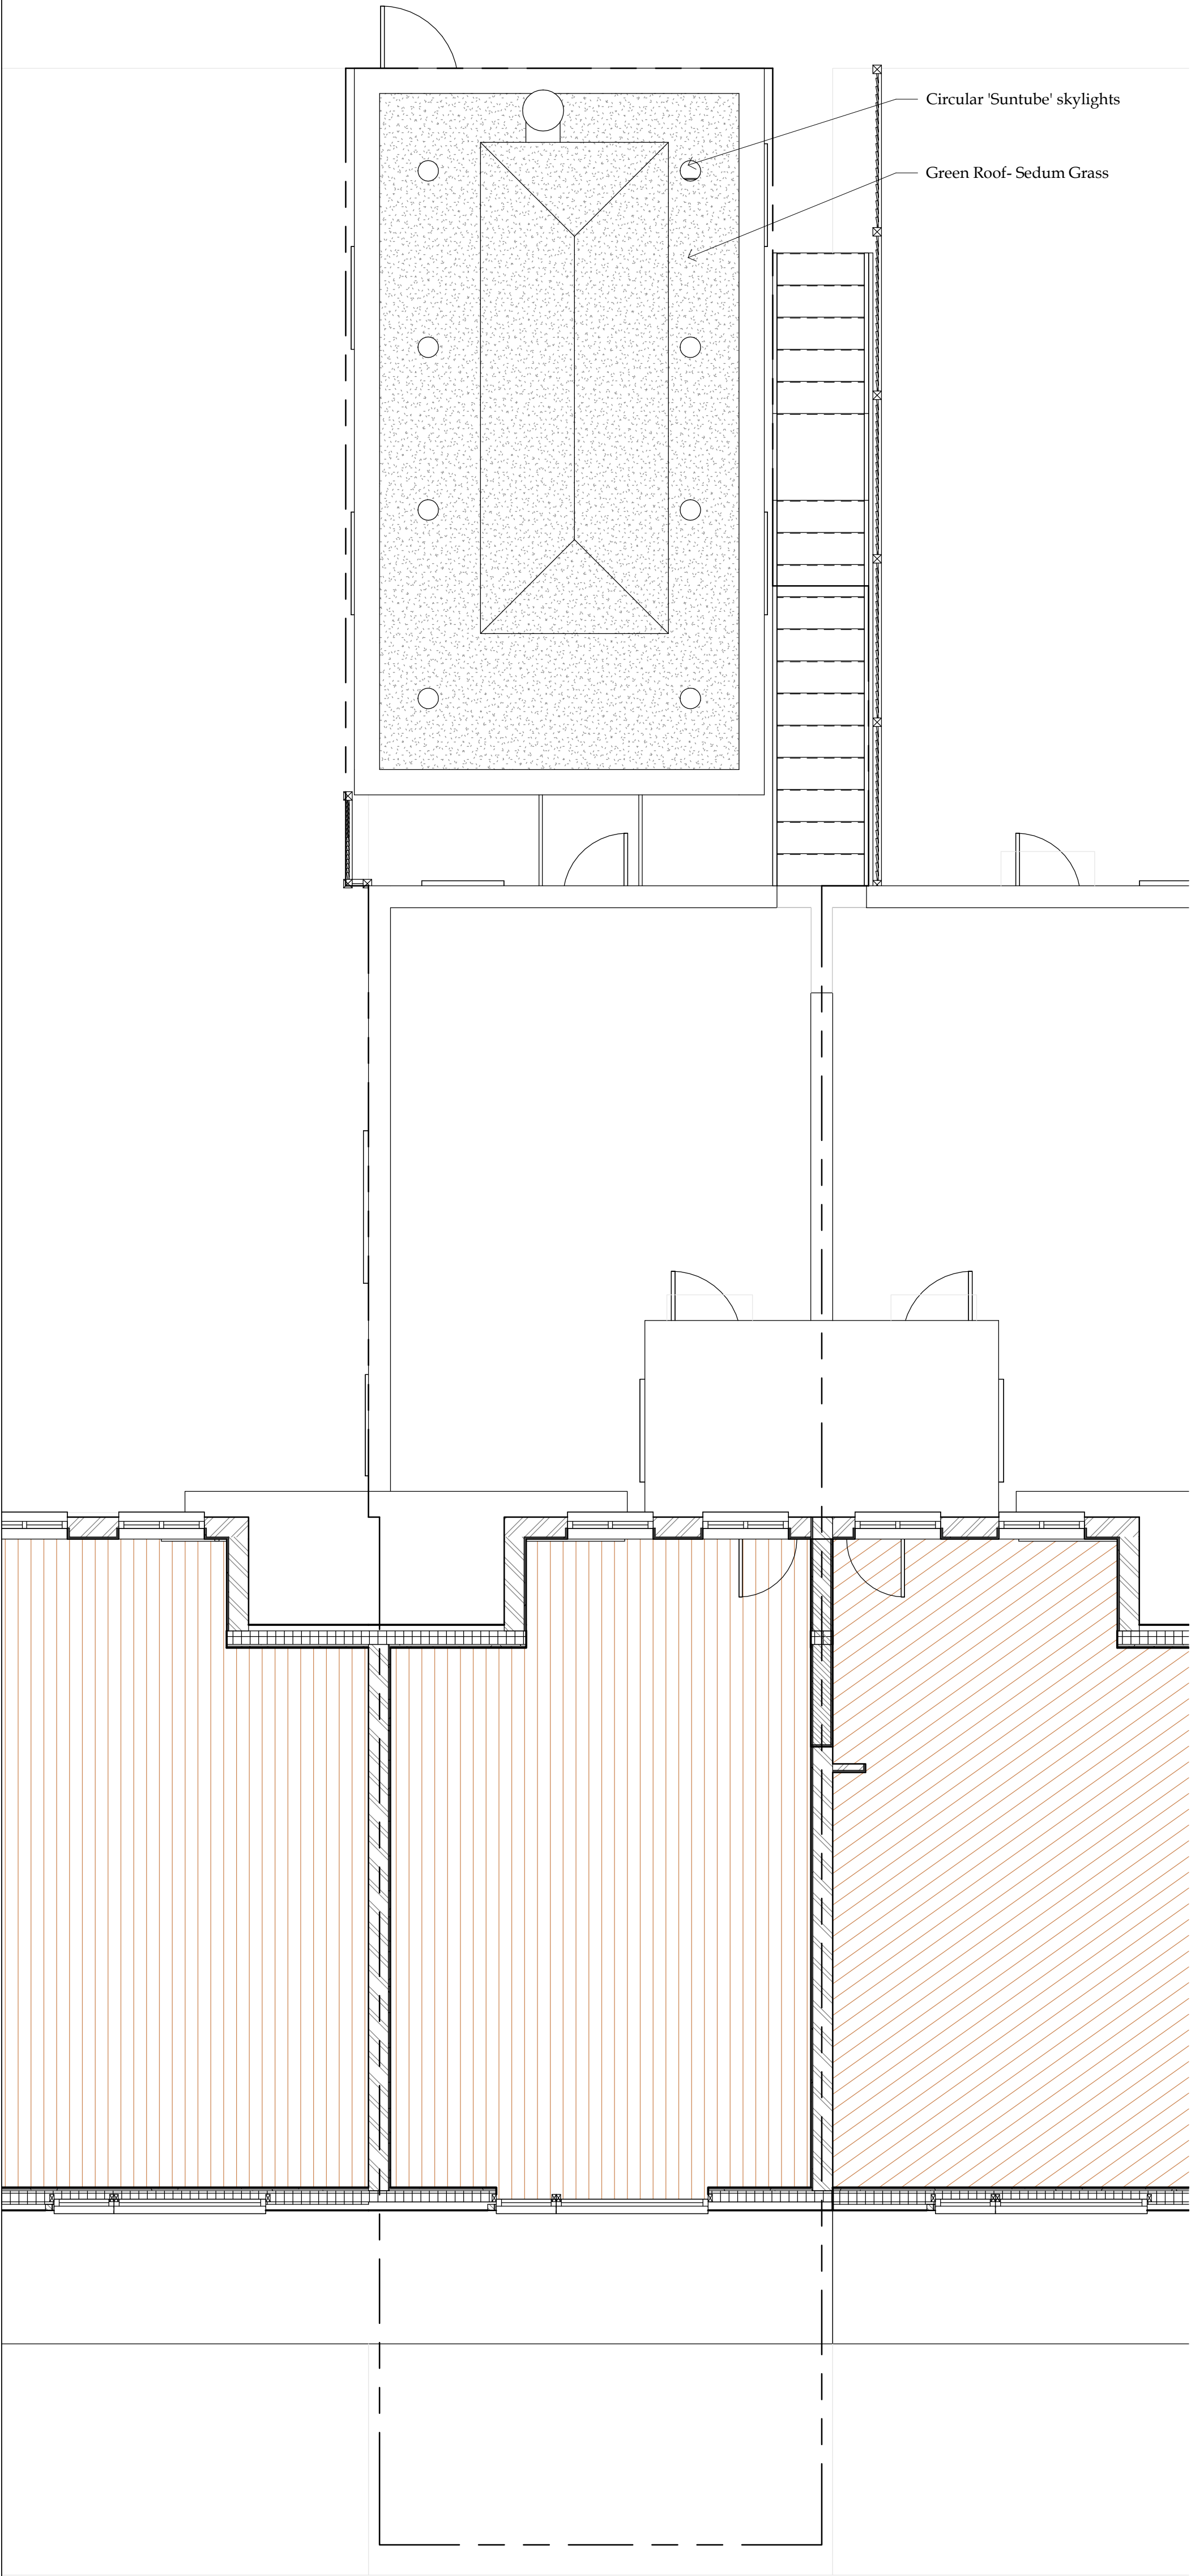 

1 1.3 Proposed Loft Plan
1 : 50

Client : Casey Farquharson

Project : 214 Whitby Road, South
Ruislip, HA4 9DY


Drawing : Proposed Loft Plan

Scale : 1 : 50	Status : Planning	Rev :
Date : 10/30/20	Dwg No : PL-DR-P2-RL-13	



DESIGNLABS LONDON
ARCHITECTURE / INTERIOR / MANAGEMENT / PLANNING
T: 07870661614 / 07888831314
E: info@designlabslondon.com W: www.designlabslondon.com

© THIS DRAWING IS THE COPYRIGHT OF DESIGNLABS LONDON LTD. It shall not be in any way used or reproduced or construct without their prior written consent. All dimensions are to be checked on site by client or contractor prior to commencing any work. Work only to figured dimensions. Any discrepancies are to be reported to the DLL in writing and DLL shall not take responsibility for site failing to inform discrepancies.

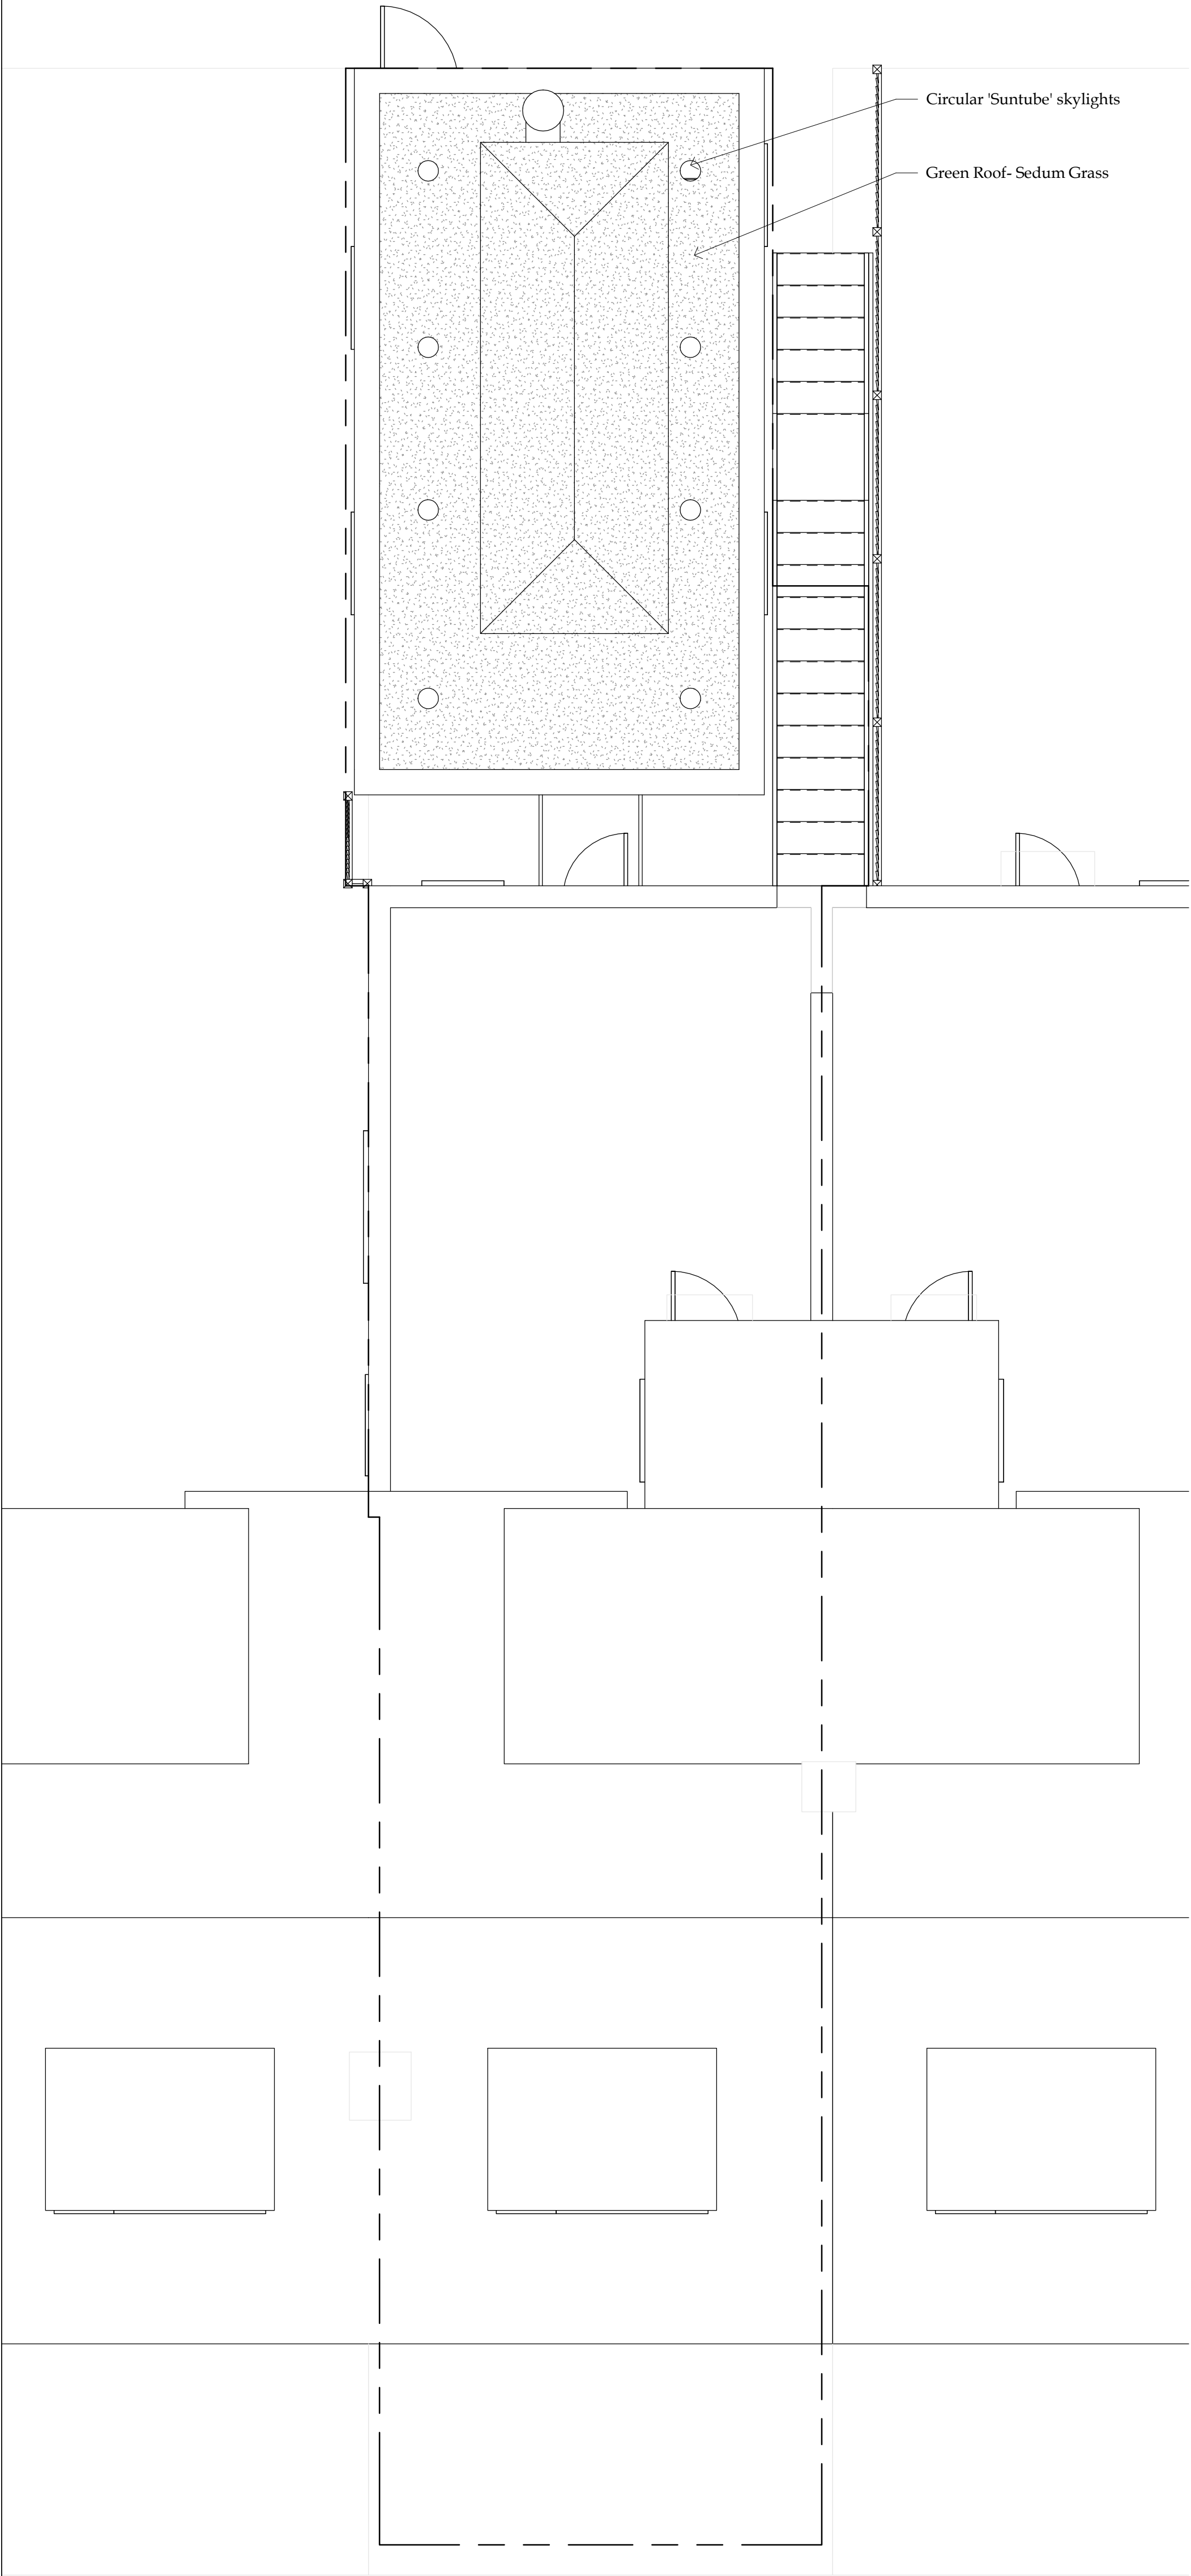

1

1.4 Proposed Roof Plan

1 : 50

Client : Casey Farquharson

Project : 214 Whitby Road, South
Ruislip, HA4 9DY

Drawing : Proposed Roof Plan

Scale : 1 : 50

Status : Planning

Rev :

Date : 10/30/20

Dwg No : PL-DR-P2-RL-14



DESIGNLABS LONDON

ARCHITECTURE / INTERIOR / MANAGEMENT / PLANNING


T: 07870661614 / 07888831314

E: info@designlabslondon.com W: www.designlabslondon.com

© THIS DRAWING IS THE COPYRIGHT OF DESIGNLABS LONDON LTD. It shall not be in any way used or reproduced or construct without their prior written consent. All dimensions are to be checked on site by client or contractor prior to commencing any work. Work only to figured dimensions. Any discrepancies are to be reported to the DLL in writing and DLL shall not take responsibility for site failing to inform discrepancies.



1 Proposed Front Elevation
1 : 50

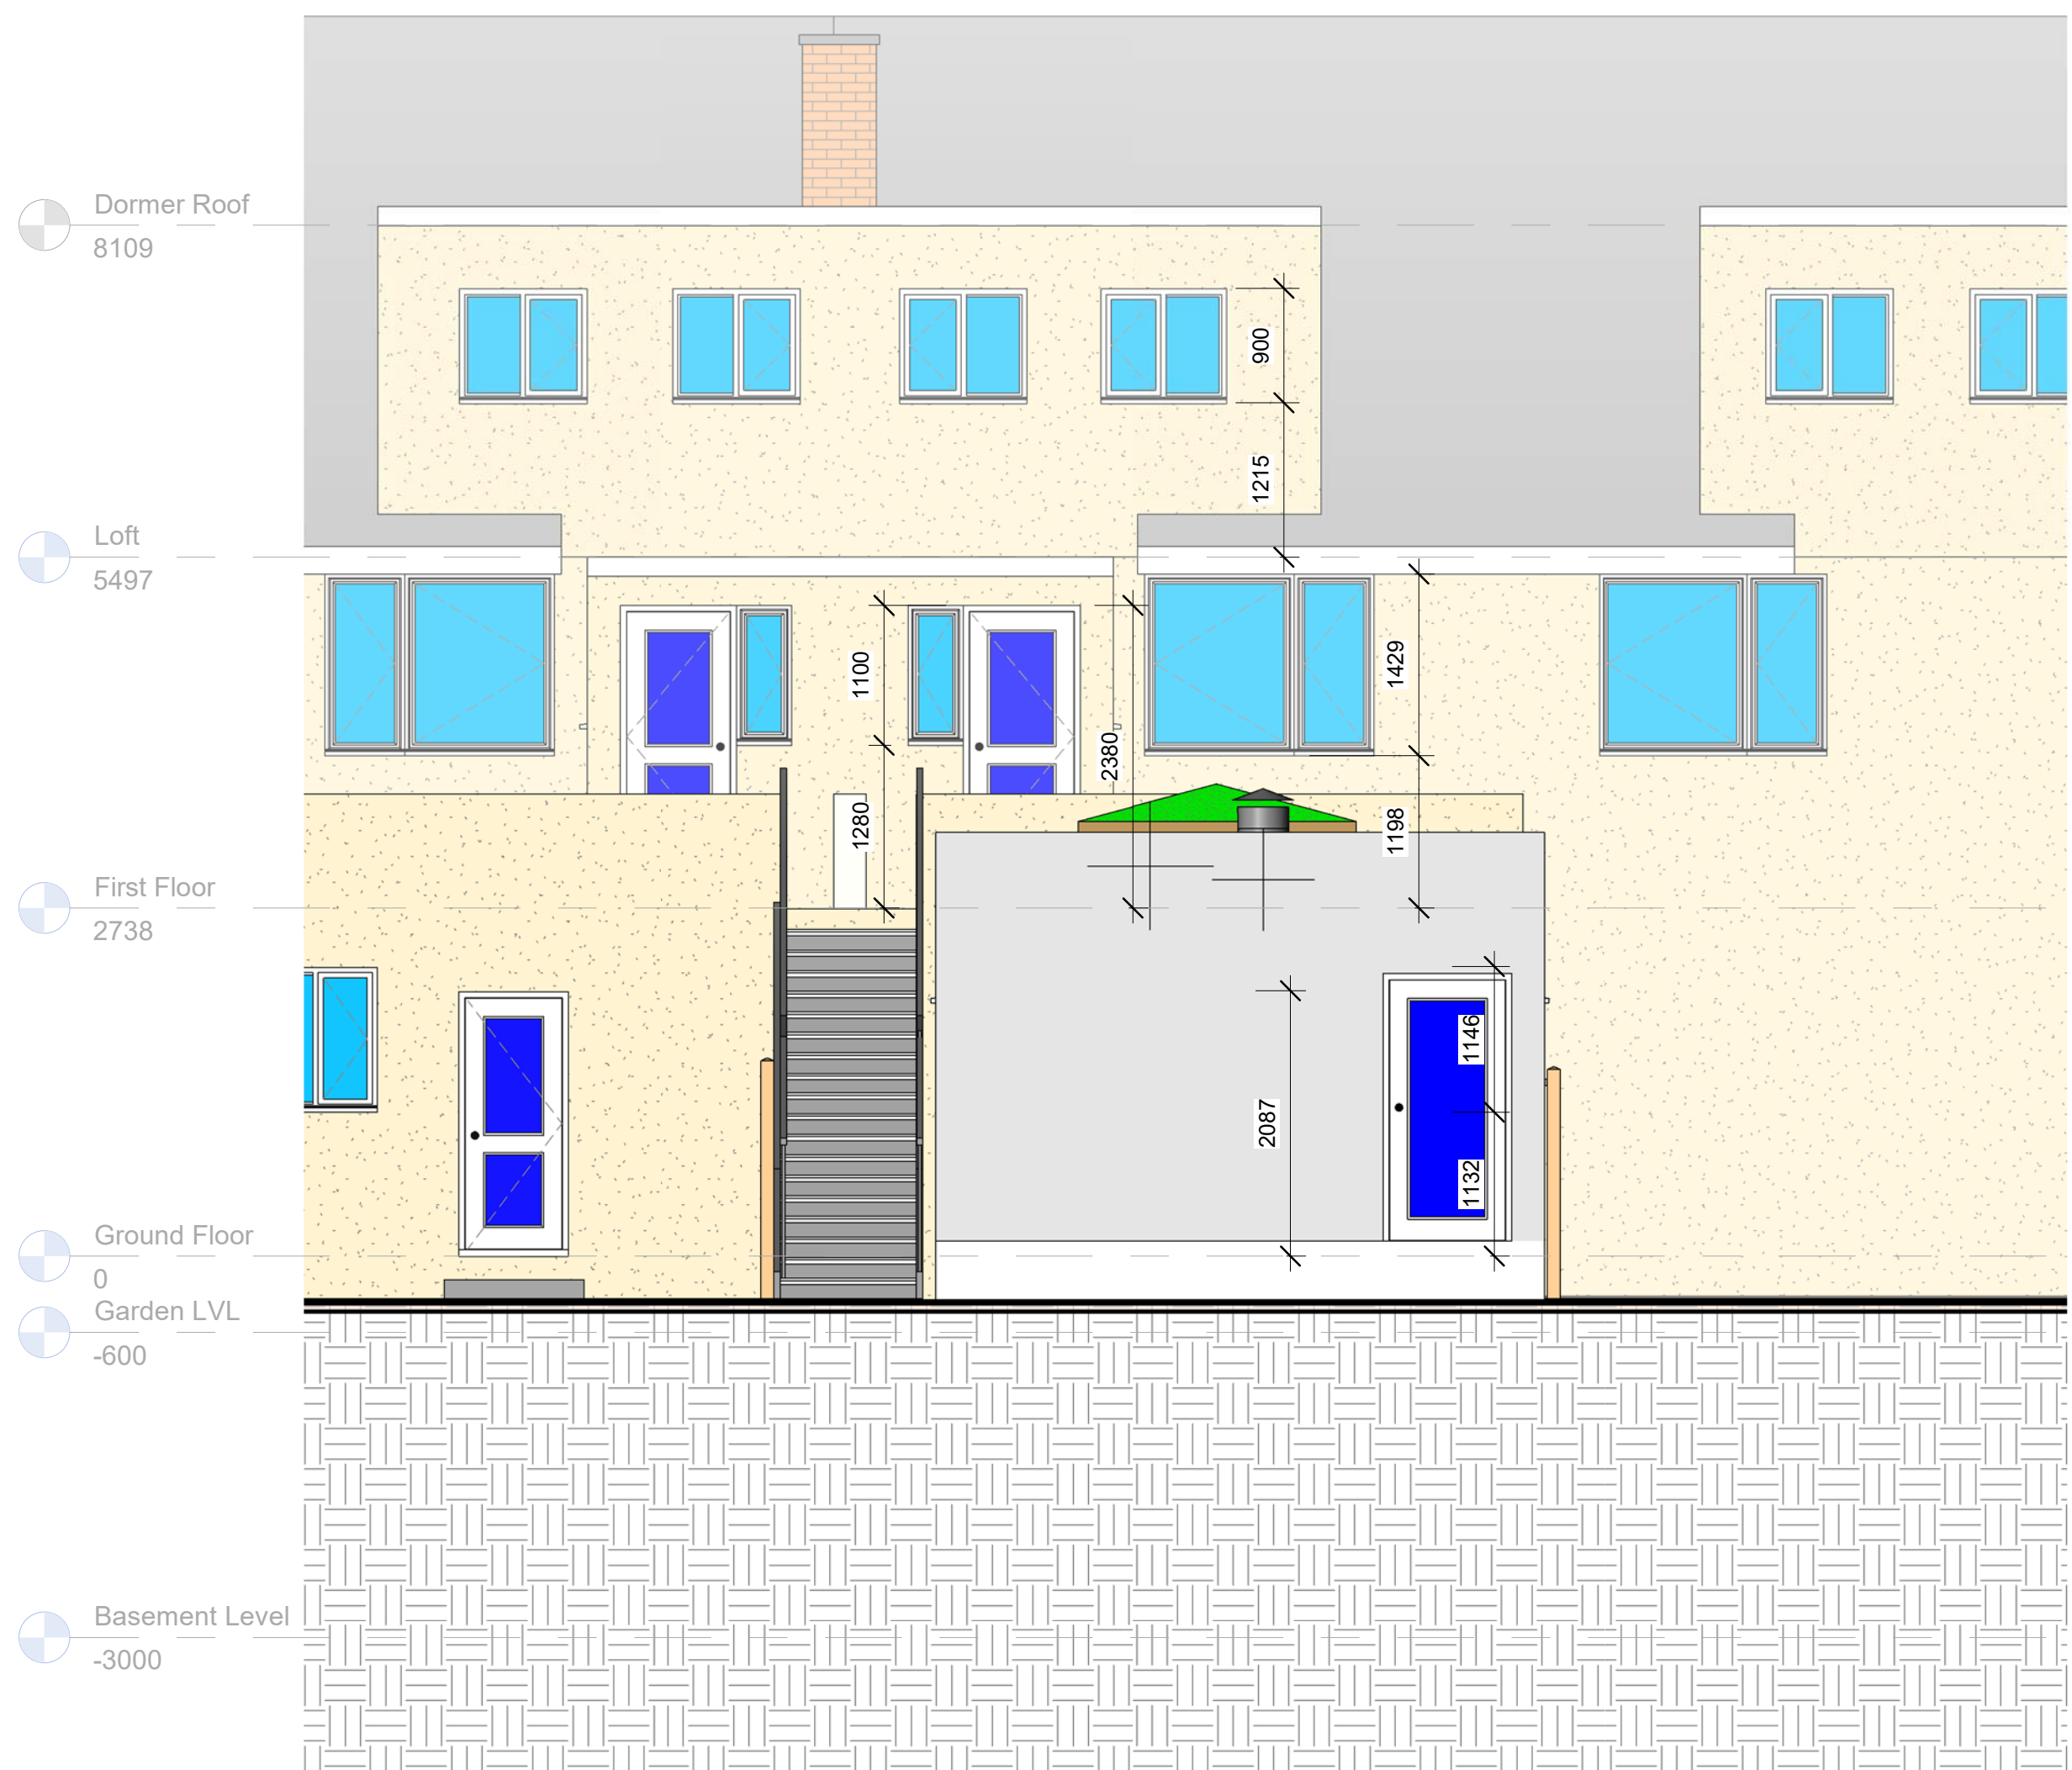

2 Proposed Rear Elevation
1 : 50

Client : Casey Farquharson

Project : 214 Whitby Road, South
Ruislip, HA4 9DY

Drawing : Proposed Front & Rear
Elevation


Scale : 1 : 50

Status : Planning

Rev :

Date : 10/29/20

Dwg No : PL-DR-P2-XX-70

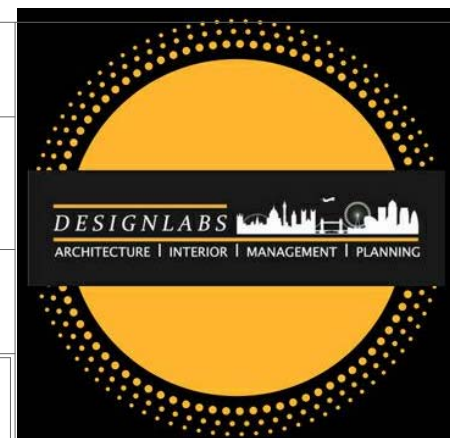


DESIGNLABS LONDON

ARCHITECTURE / INTERIOR / MANAGEMENT / PLANNING


T: 07870661614 / 07888831314

E: info@designlabslondon.com W: www.designlabslondon.com

© THIS DRAWING IS THE COPYRIGHT OF DESIGNLABS LONDON LTD. It shall not be in any way used or reproduced or construct without their prior written consent. All dimensions are to be checked on site by client or contractor prior to commencing any work. Work only to figured dimensions. Any discrepancies are to be reported to the DLL in writing and DLL shall not take responsibility for site failing to inform discrepancies.

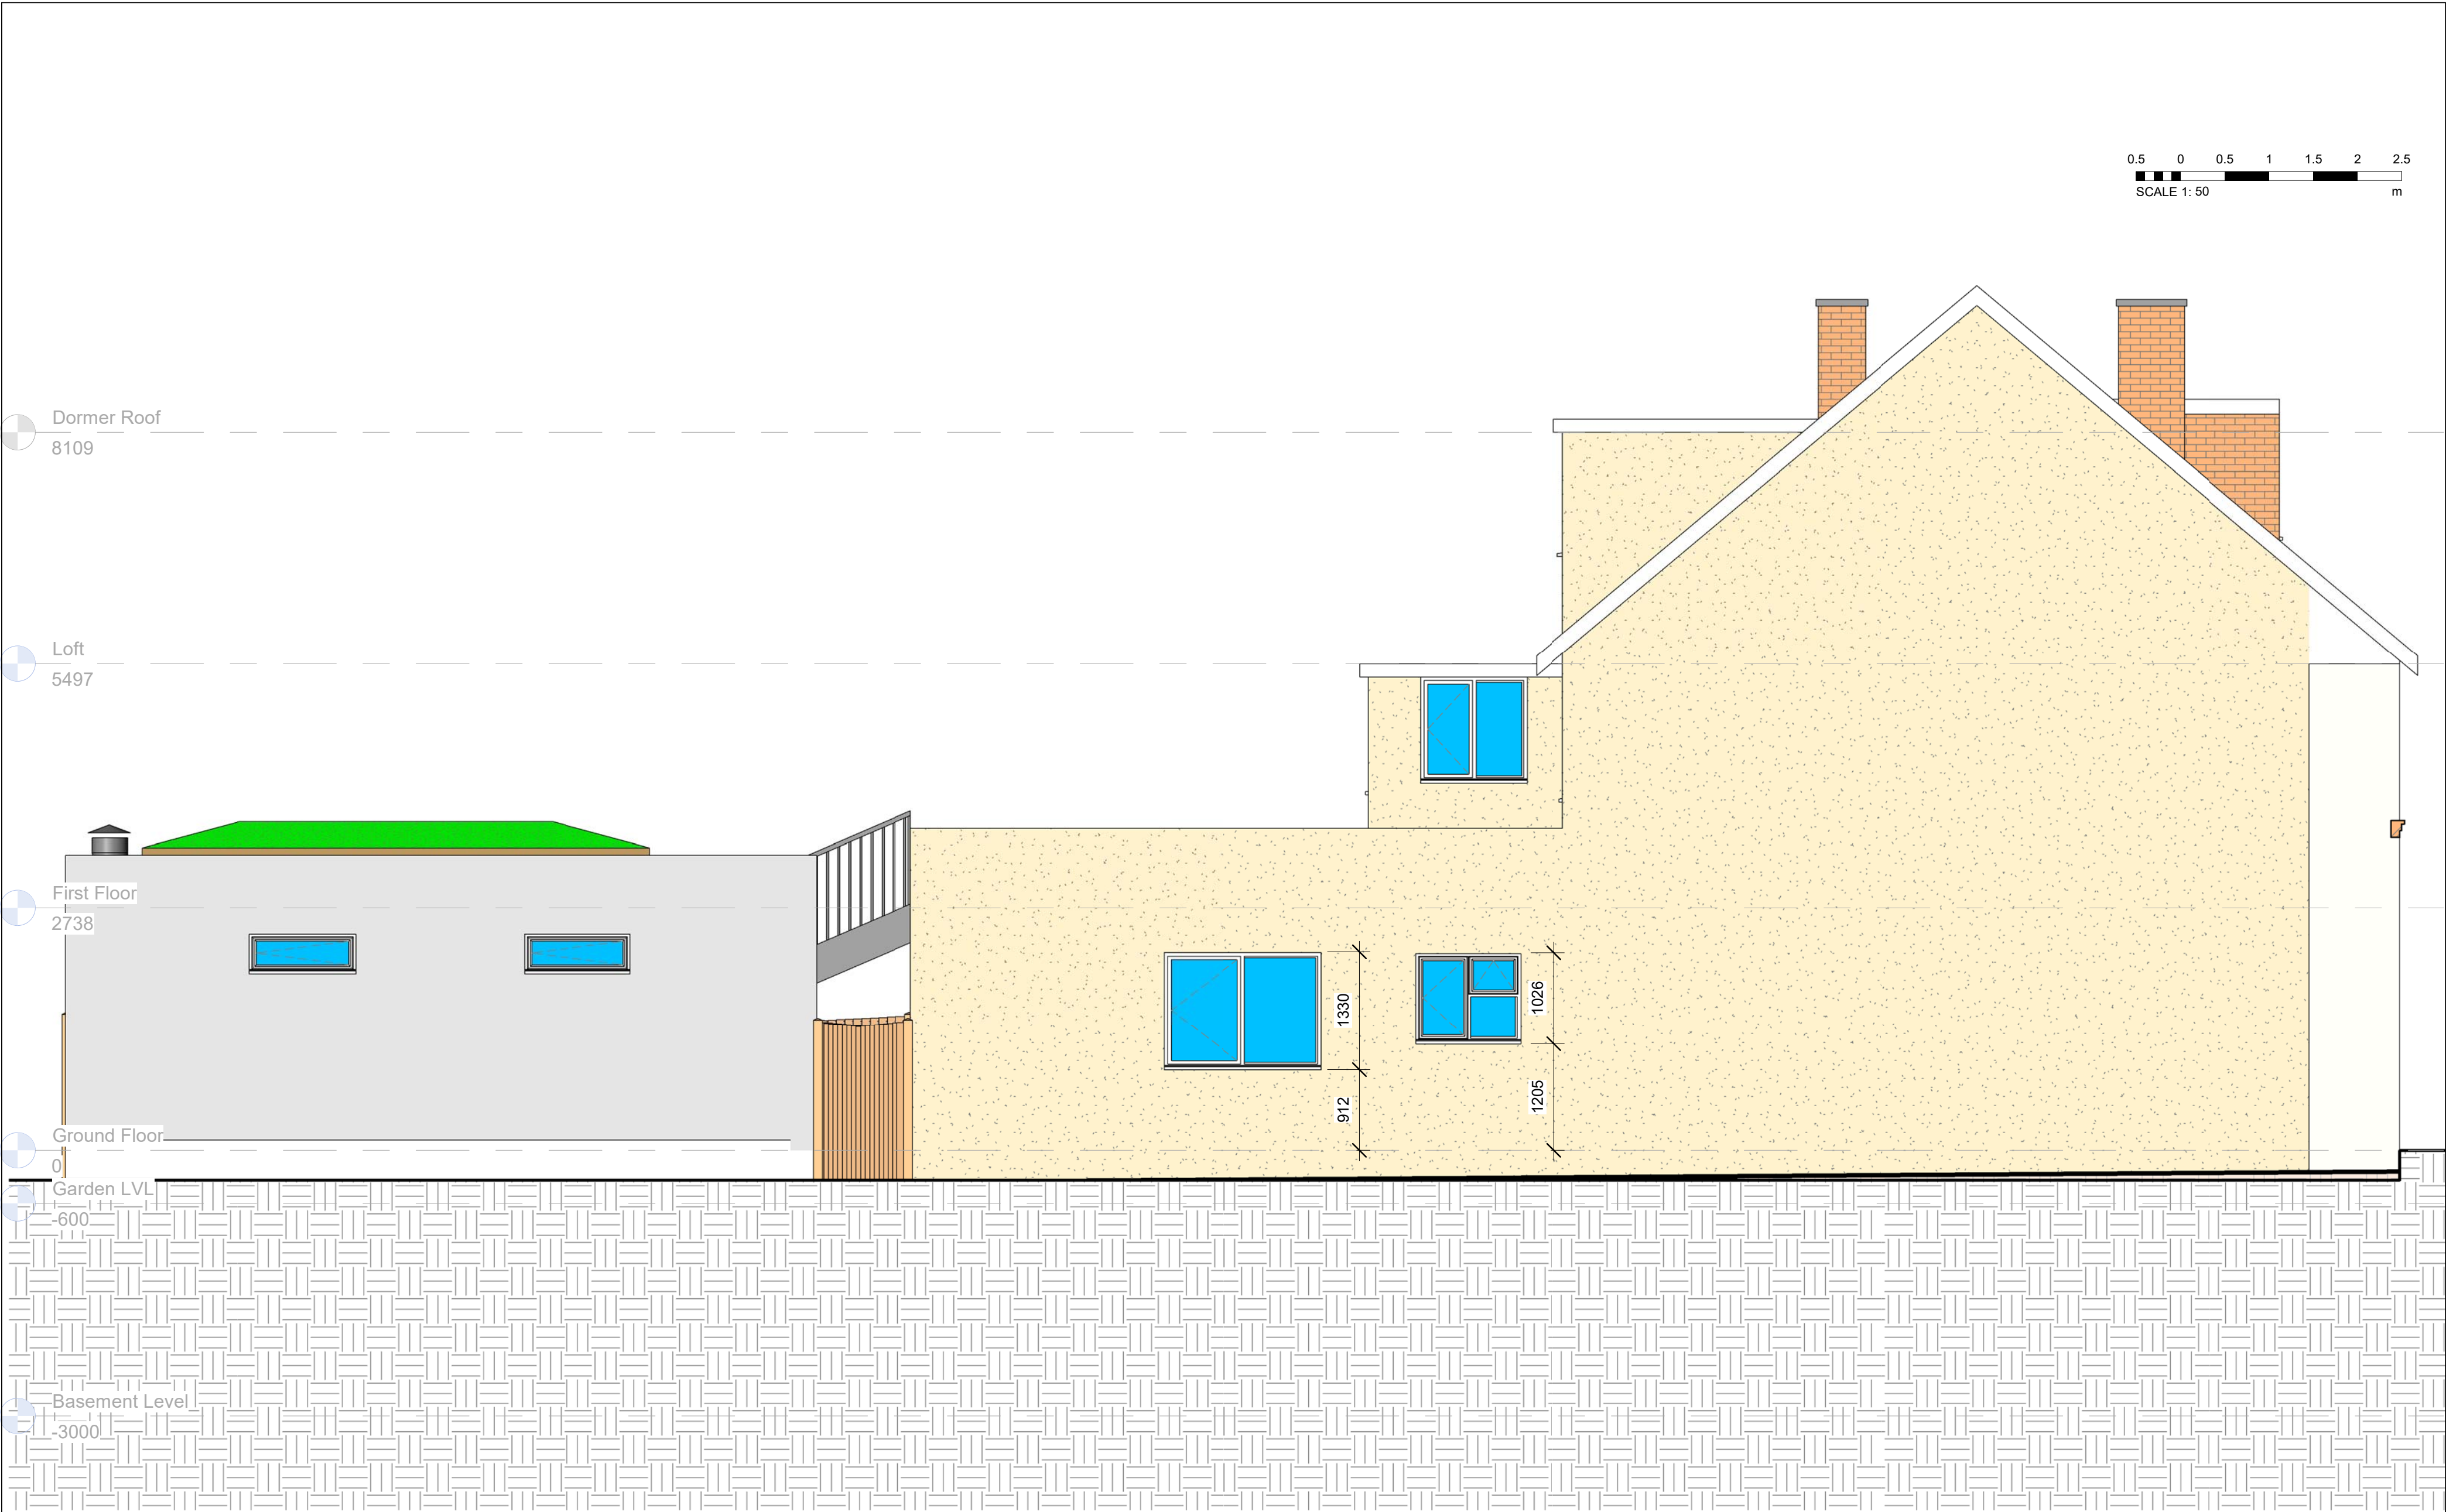

2 Proposed LHS Elevation
1 : 50

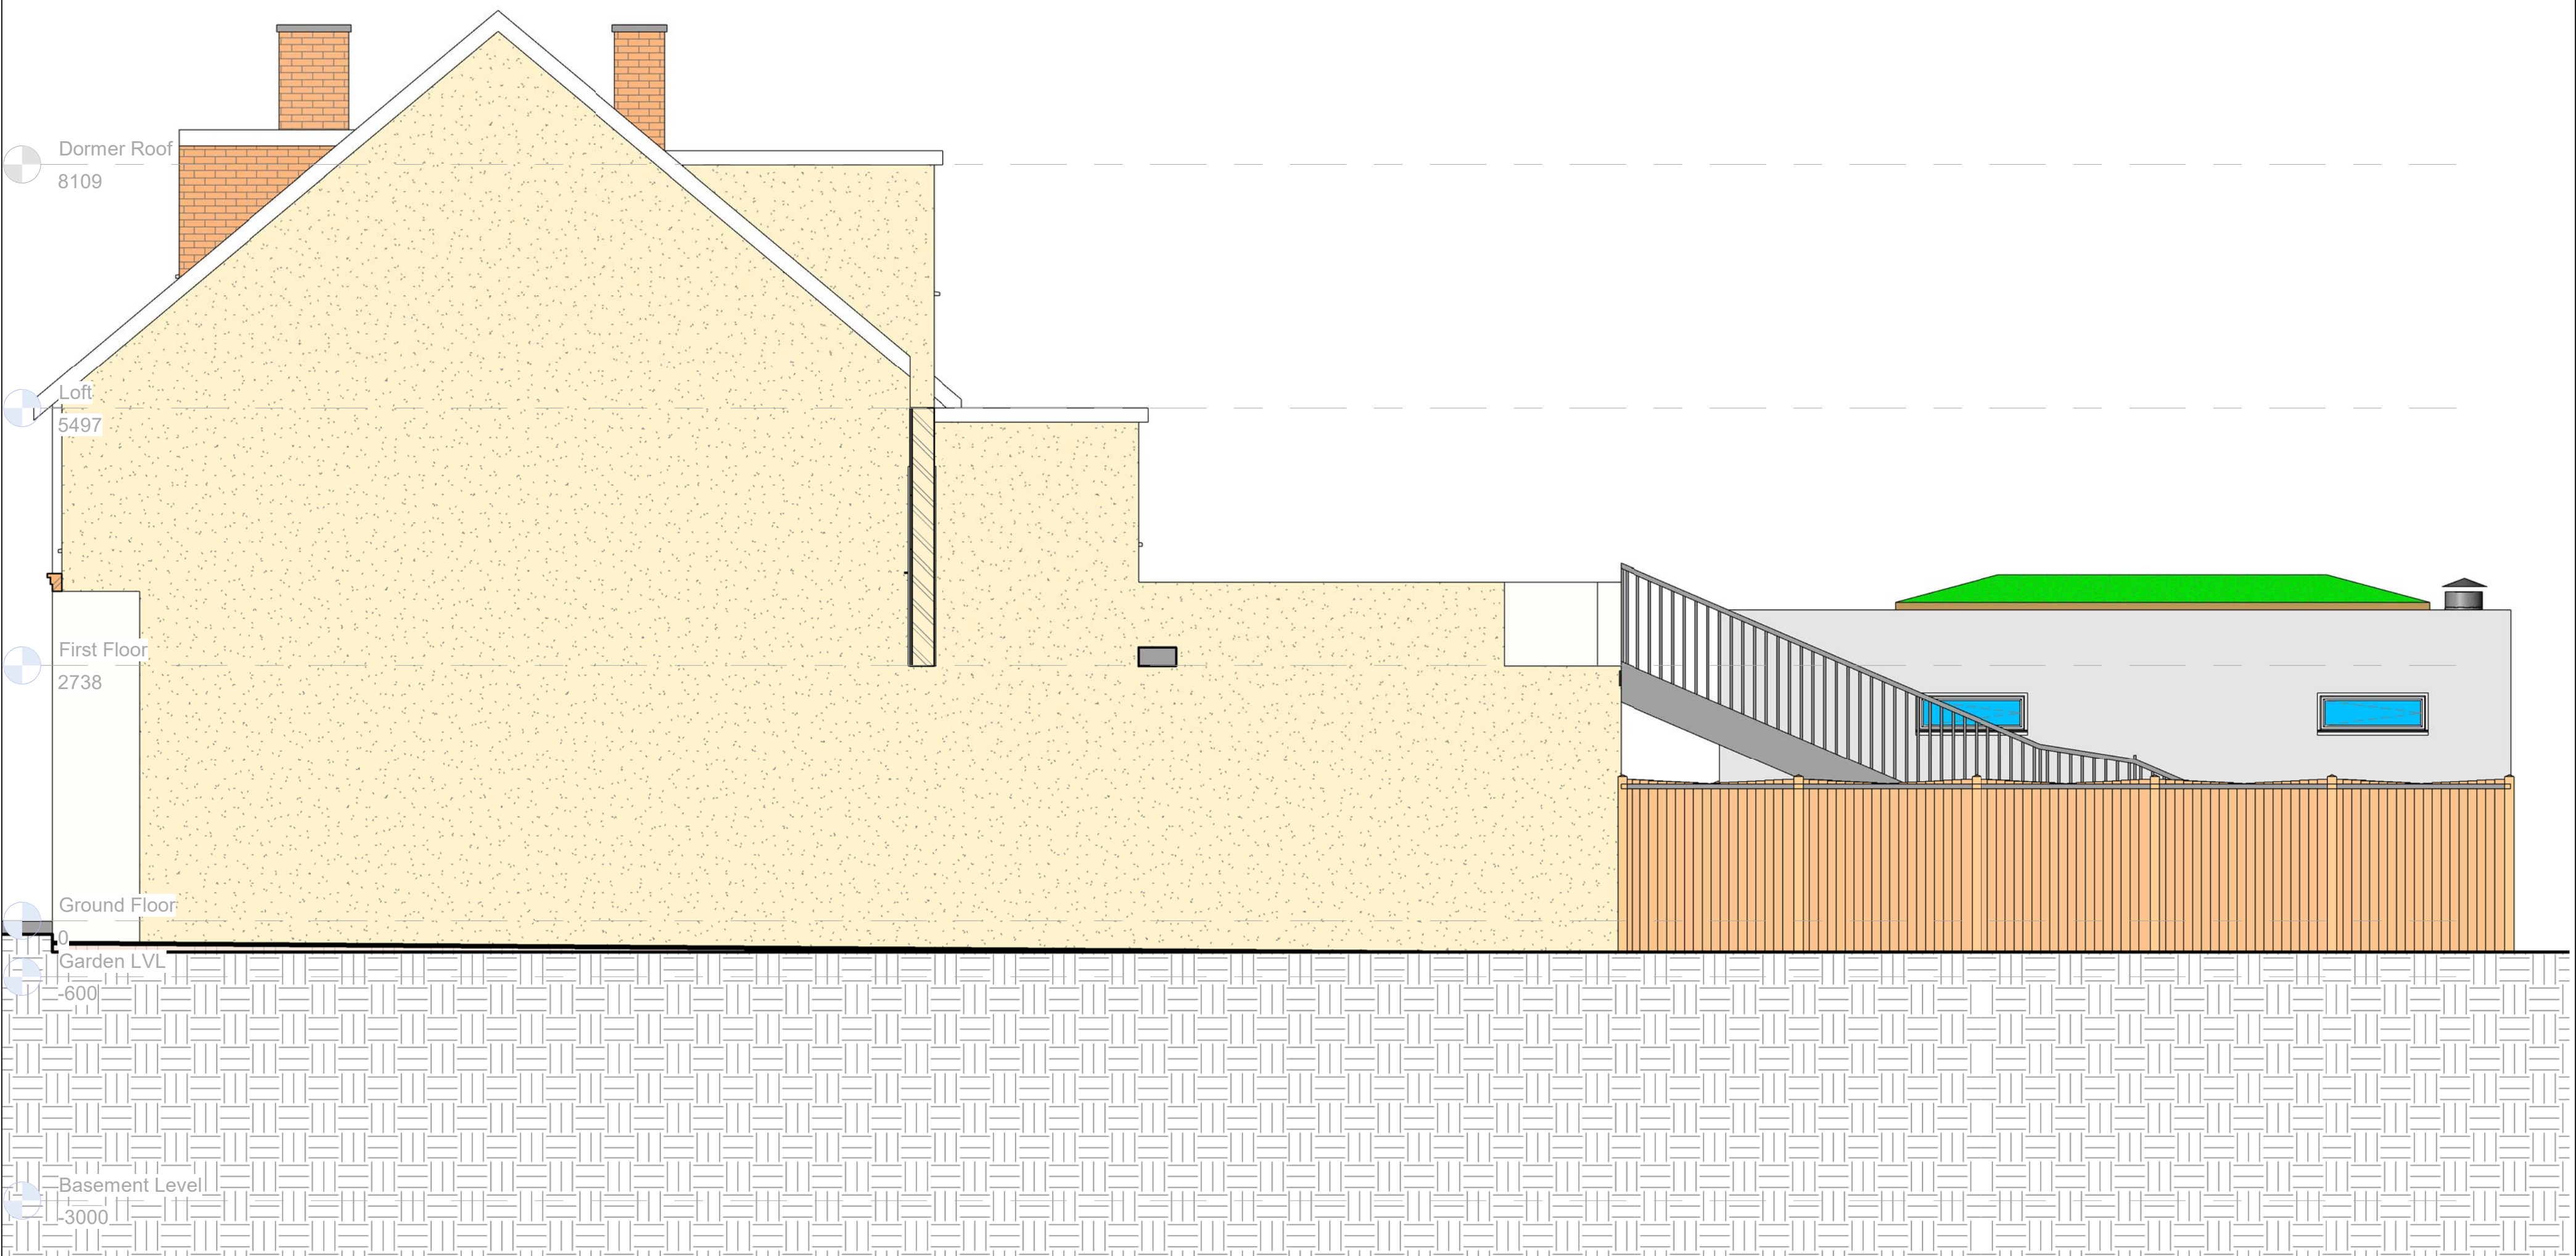

1 Proposed RHS Elevation
1 : 50

Client : Casey Farquharson

Project : 214 Whitby Road, South
Ruislip, HA4 9DY

Drawing : Proposed LHS & RHS
Elevations

Scale : 1 : 50

Status : Planning

Rev :

Date : 10/29/20

Dwg No : PL-DR-P2-XX-71




DESIGNLABS LONDON

ARCHITECTURE / INTERIOR / MANAGEMENT / PLANNING

T: 07870661614 / 07888831314

E: info@designlabslondon.com W: www.designlabslondon.com

© THIS DRAWING IS THE COPYRIGHT OF DESIGNLABS LONDON LTD. It shall not be in any way used or reproduced or construct without their prior written consent. All dimensions are to be checked on site by client or contractor prior to commencing any work. Work only to figured dimensions. Any discrepancies are to be reported to the DLL in writing and DLL shall not take responsibility for site failing to inform discrepancies.

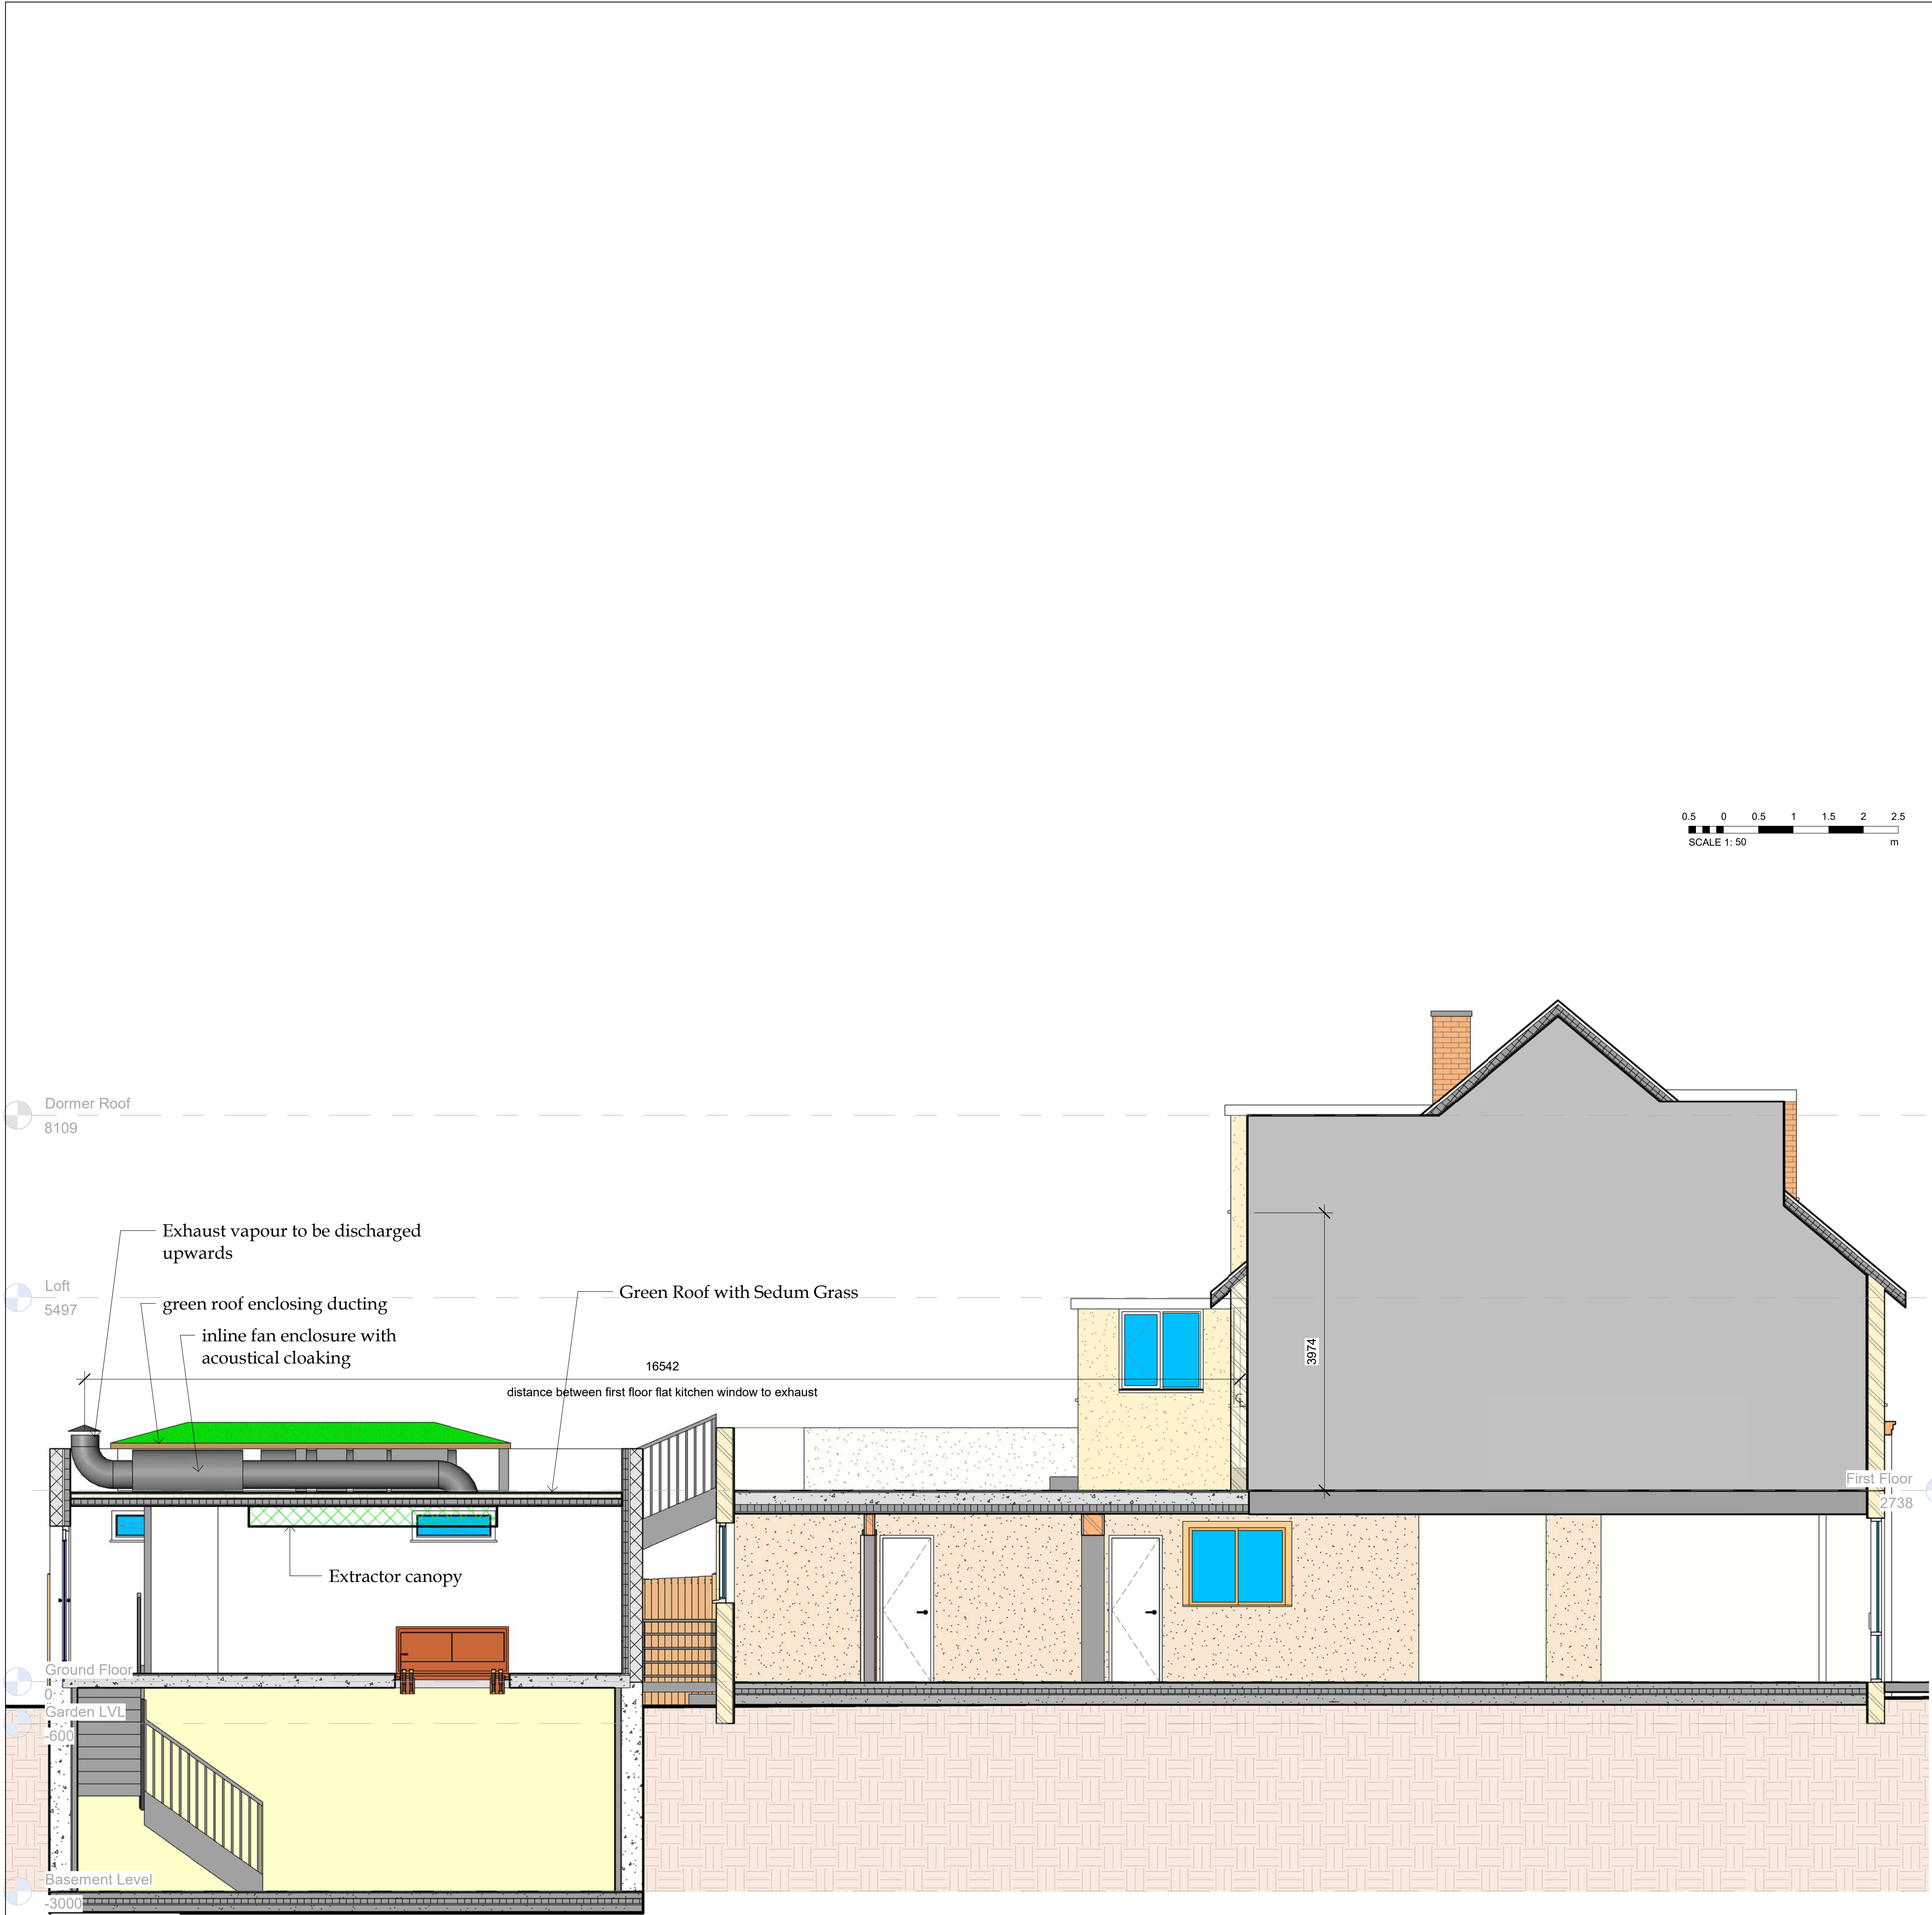

1 Proposed Section 1
1 : 50

Client : Casey Farquharson		
Project : 214 Whitby Road, South Ruislip, HA4 9DY		
Drawing : Proposed Section		
Scale : 1 : 50	Status : Planning	Rev :
Date : 10/29/20	Dwg No : PL-DR-P2-XX-75	



DESIGNLABS LONDON
ARCHITECTURE / INTERIOR / MANAGEMENT / PLANNING
T: 07870661614 / 07888831314
E: info@designlabslondon.com W: www.designlabslondon.com

© THIS DRAWING IS THE COPYRIGHT OF DESIGNLABS LONDON LTD. It shall not be in any way used or reproduced or construct without their prior written consent. All dimensions are to be checked on site by client or contractor prior to commencing any work. Work only to figured dimensions. Any discrepancies are to be reported to the DLL in writing and DLL shall not take responsibility for site failing to inform discrepancies.




1 Proposed 3D-

Client : Casey Farquharson		
Project : 214 Whitby Road, South Ruislip, HA4 9DY		
Drawing : Proposed 3D		
Scale :	Status : Planning	Rev :
Date : 10/29/20	Dwg No : PL-DR-P2-XX-80	



DESIGNLABS LONDON
ARCHITECTURE / INTERIOR / MANAGEMENT / PLANNING
T: 07870661614 / 07888831314
E: info@designlabslondon.com W: www.designlabslondon.com

© THIS DRAWING IS THE COPYRIGHT OF DESIGNLABS LONDON LTD. It shall not be in any way used or reproduced or construct without their prior written consent. All dimensions are to be checked on site by client or contractor prior to commencing any work. Work only to figured dimensions. Any discrepancies are to be reported to the DLL in writing and DLL shall not take responsibility for site failing to inform discrepancies.

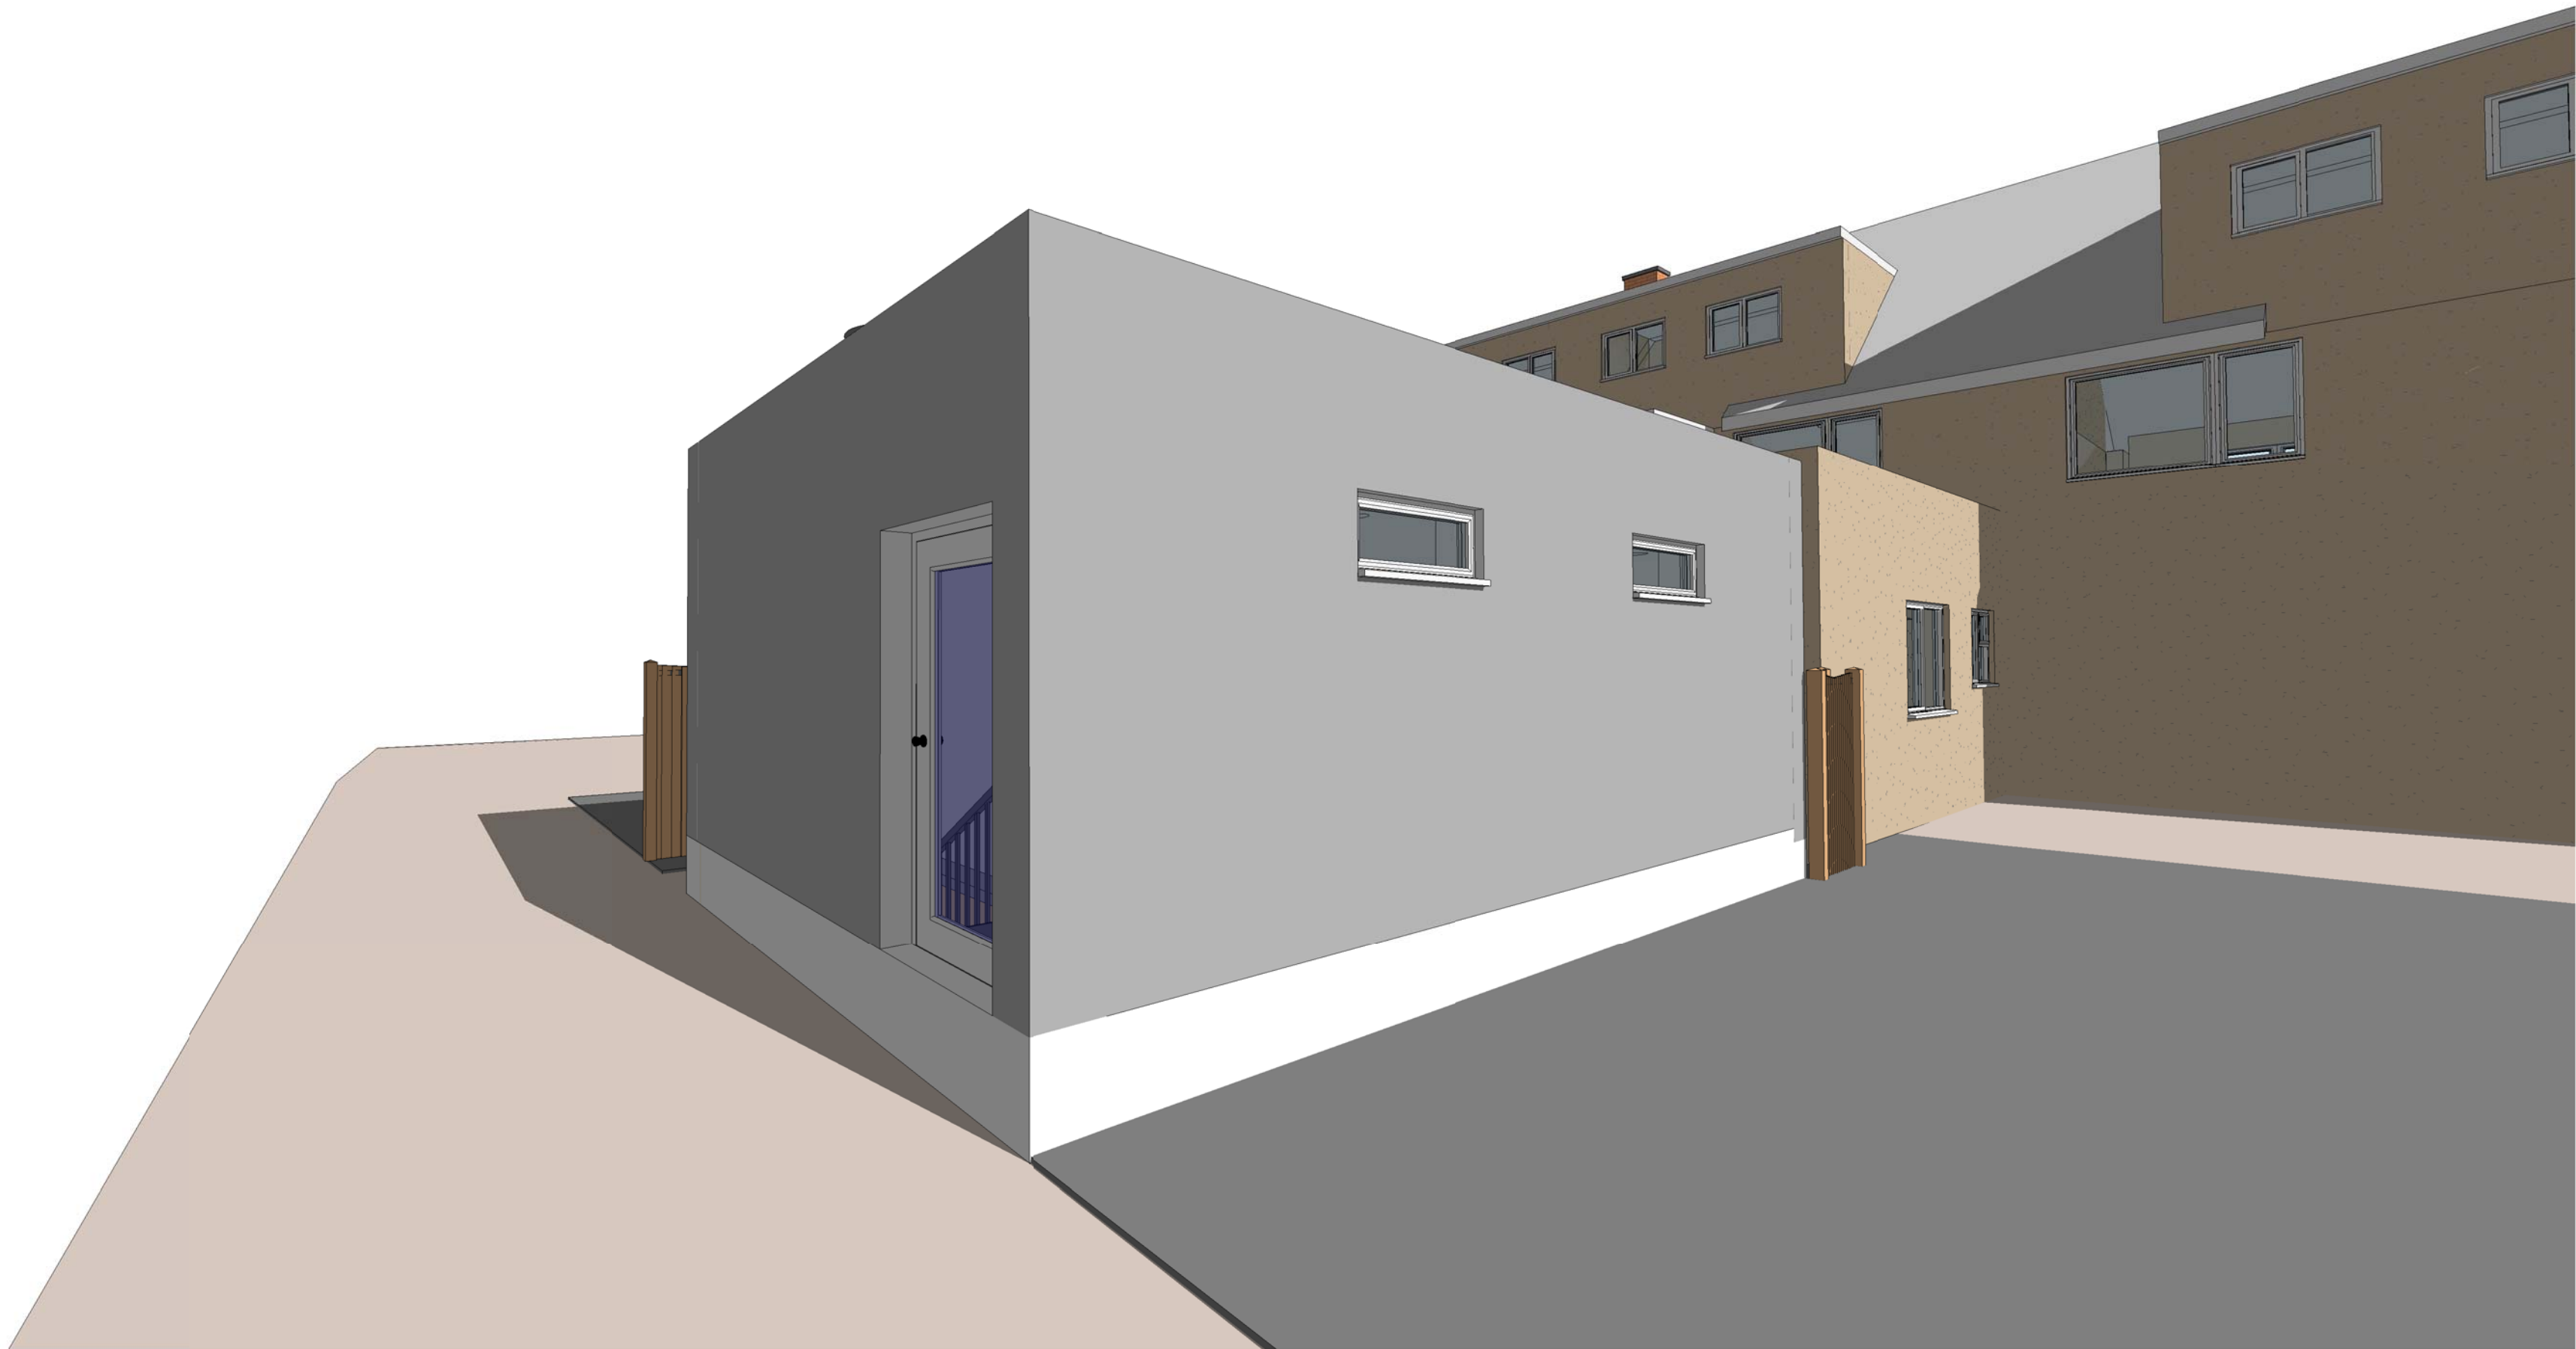

1 3D View 1

Client : Casey Farquharson

Project : 214 Whitby Road, South
Ruislip, HA4 9DY

Drawing : View at Rear

Scale :	Status : Planning	Rev :
Date : 11/05/20	Dwg No : PL-DR-P3-XX-81	



DESIGNLABS LONDON
ARCHITECTURE / INTERIOR / MANAGEMENT / PLANNING
T: 07870661614 / 07888831314
E: info@designlabslondon.com W: www.designlabslondon.com

© THIS DRAWING IS THE COPYRIGHT OF DESIGNLABS LONDON LTD. It shall not be in any way used or reproduced or construct without their prior written consent. All dimensions are to be checked on site by client or contractor prior to commencing any work. Work only to figured dimensions. Any discrepancies are to be reported to the DLL in writing and DLL shall not take responsibility for site failing to inform discrepancies.