


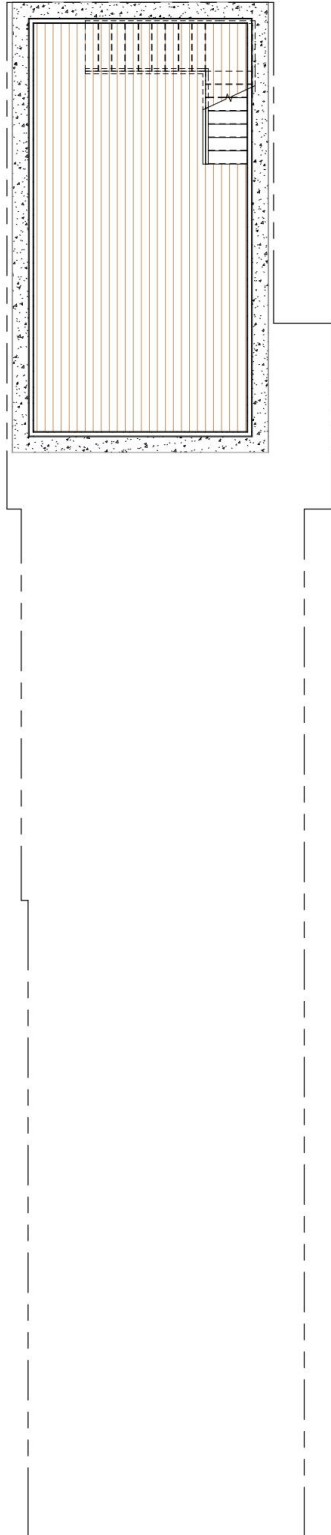

1 1.B1 Proposed Basement Level
1 : 50

Client : Casey Farquharson		
Project : 214 Whitby Road, South Ruislip, HA4 9DY		
Drawing : Proposed Basement		
Scale : 1 : 50	Status : Planning	Rev :
Date : 10/31/20	Dwg No : PL-DR-P2-00-10	




DESIGNLABS LONDON
ARCHITECTURE / INTERIOR / MANAGEMENT / PLANNING
T: 07870661614 / 07888831314
E: info@designlabslondon.com W: www.designlabslondon.com

© THIS DRAWING IS THE COPYRIGHT OF DESIGNLABS LONDON LTD. It shall not be in any way used or reproduced or contract without their prior written consent. All dimensions are to be checked on site by client or contractor prior to commencing any work. Work only to figured dimensions. Any discrepancies are to be reported to the D.L. in writing and D.L. shall not take responsibility for site falling to inform discrepancies.

0.5 0 0.5 1 1.5 2 2.5
SCALE 1: 50 m

Private Road at rear

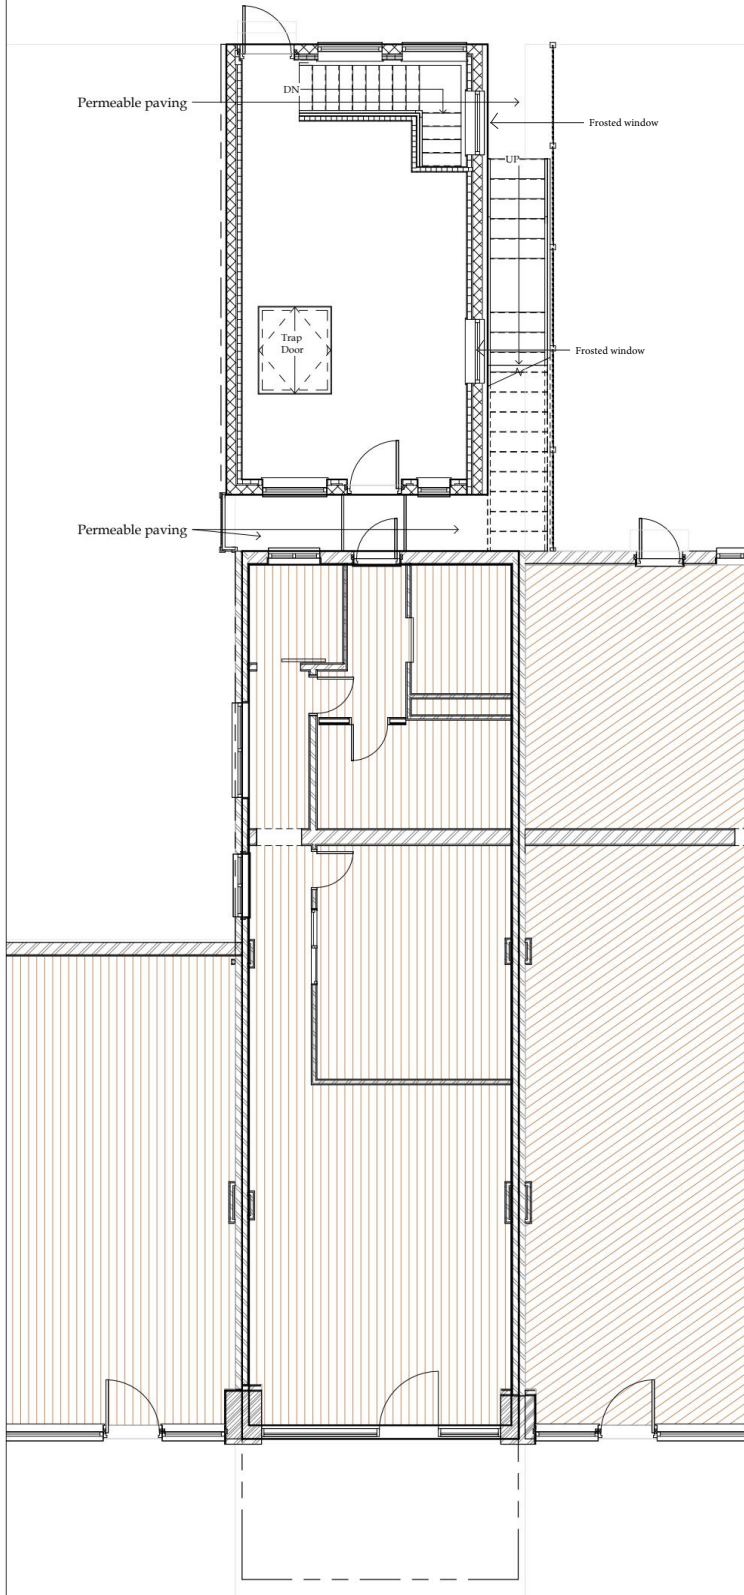

1.1 Proposed Ground Floor

1 : 50

Client : Casey Farquharson

Project : 214 Whitby Road, South
Ruislip, HA4 9DY

Drawing : Proposed Ground Floor Plan

Scale : 1 : 50

Status : Planning

Rev :

Date : 10/29/20


Dwg No : PL-DR-P2-00-11



DESIGNLABS LONDON
ARCHITECTURE / INTERIOR / MANAGEMENT / PLANNING
T: 07870661614 / 07888831314
E: info@designlabslondon.com W: www.designlabslondon.com

© THIS DRAWING IS THE COPYRIGHT OF DESIGNLABS LONDON LTD. It shall not be in any way used or reproduced or contract without their prior written consent. All dimensions are to be checked on site by client or contractor prior to commencing any work. Work only to figured dimensions. Any discrepancies are to be reported to the D.L. in writing and D.L. shall not take responsibility for site falling to inform discrepancies.

0.5 0 0.5 1 1.5 2 2.5
SCALE 1: 50 m

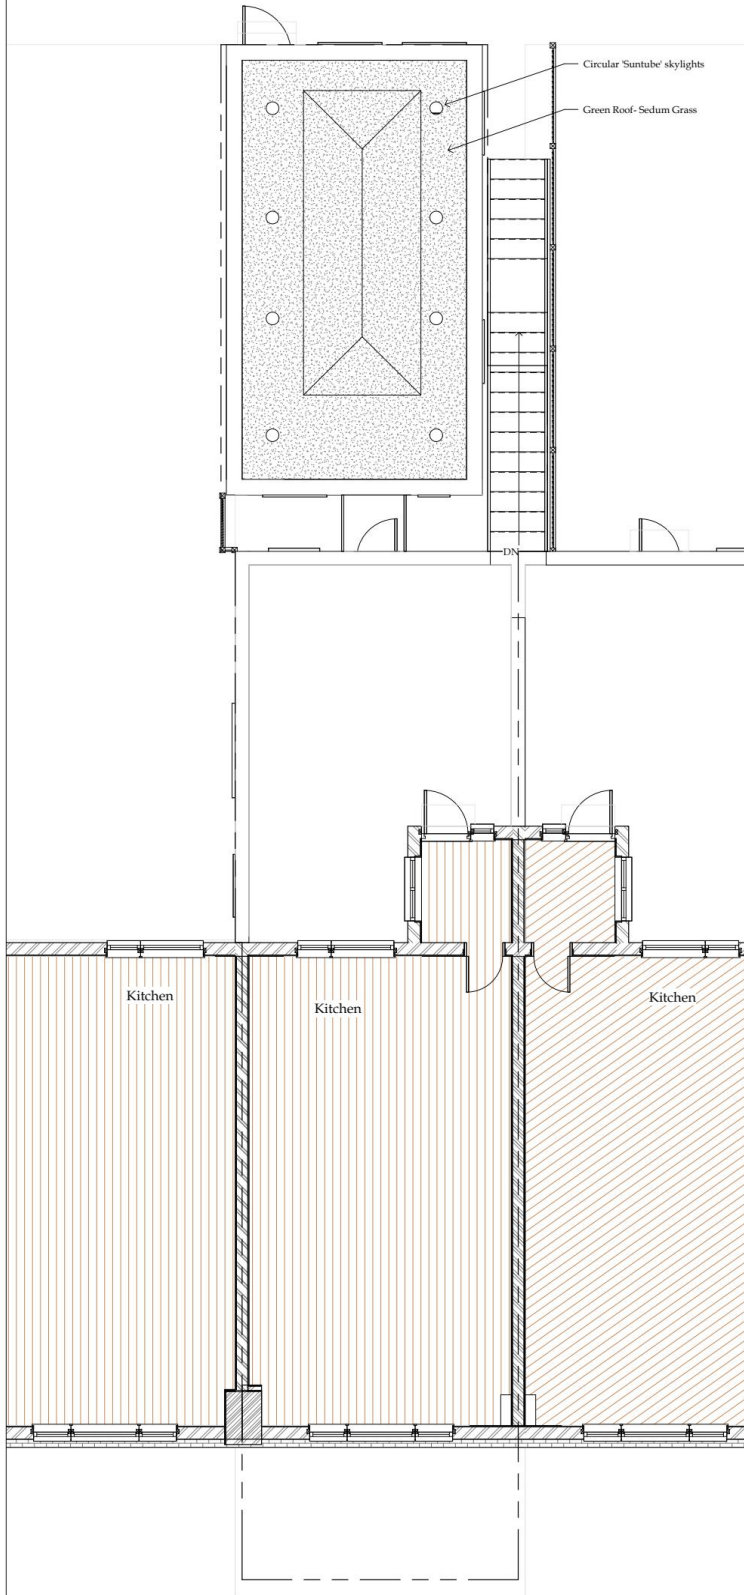

1 1.2 Proposed First Floor
1: 50

Client: Casey Farquharson
Project: 214 Whitby Road, South
Ruislip, HA4 9DY
Drawing: Proposed First Floor Plan


Scale: 1: 50 Status: Planning Rev:
Date: 10/29/20 Dwg No: PL-DR-P2-01-12



DESIGNLABS LONDON
ARCHITECTURE / INTERIOR / MANAGEMENT / PLANNING
T: 07870661614 / 07888831314
E: info@designlabslondon.com W: www.designlabslondon.com

© THIS DRAWING IS THE COPYRIGHT OF DESIGNLABS LONDON LTD. It shall not be in any way used or reproduced or construct without their prior written consent. All dimensions are to be checked on site by client or contractor prior to commencing any work. Work only to figured dimensions. Any discrepancies are to be reported to the D.L. in writing and D.L. shall not take responsibility for site falling to inform discrepancies.

0.5 0 0.5 1 1.5 2 2.5
SCALE 1: 50 m

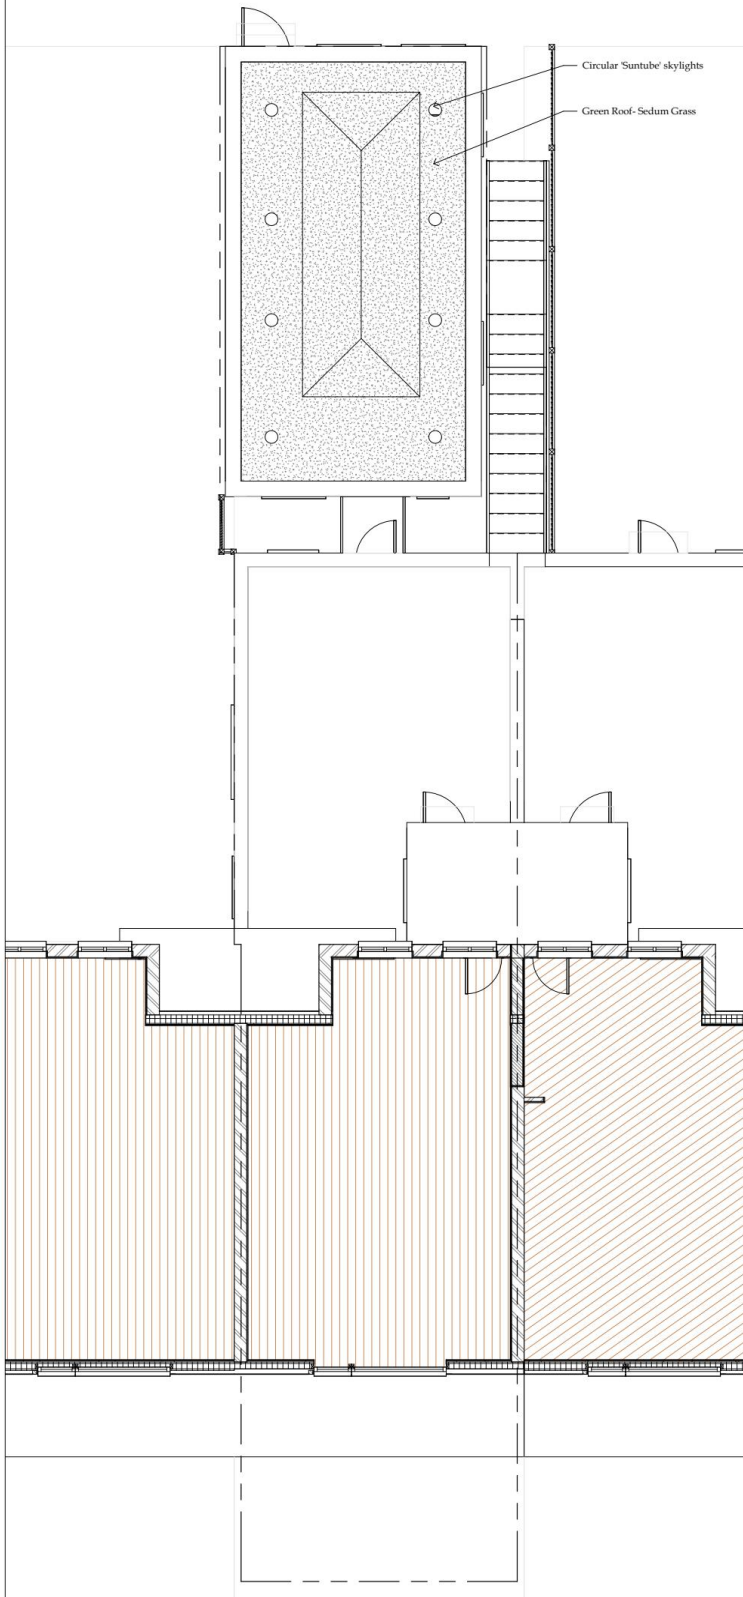

1 1.3 Proposed Loft Plan

1: 50

Client: Casey Farquharson

Project: 214 Whitby Road, South
Ruislip, HA4 9DY

Drawing: Proposed Loft Plan


Scale: 1: 50 Status: Planning Rev:
Date: 10/10/20 Dwg No: PL-DR-P2-RL-13



DESIGNLABS LONDON
ARCHITECTURE / INTERIOR / MANAGEMENT / PLANNING
T: 07870661614 / 07888831314
E: info@designlabslondon.com W: www.designlabslondon.com

© THIS DRAWING IS THE COPYRIGHT OF DESIGNLABS LONDON LTD. It shall not be in any way used or reproduced or construct without their prior written consent. All dimensions are to be checked on site by client or contractor prior to commencing any work. Work only to figured dimensions. Any discrepancies are to be reported to the D.L. in writing and D.L. shall not take responsibility for site falling to inform discrepancies.

0.5 0 0.5 1 1.5 2 2.5
SCALE 1: 50 m

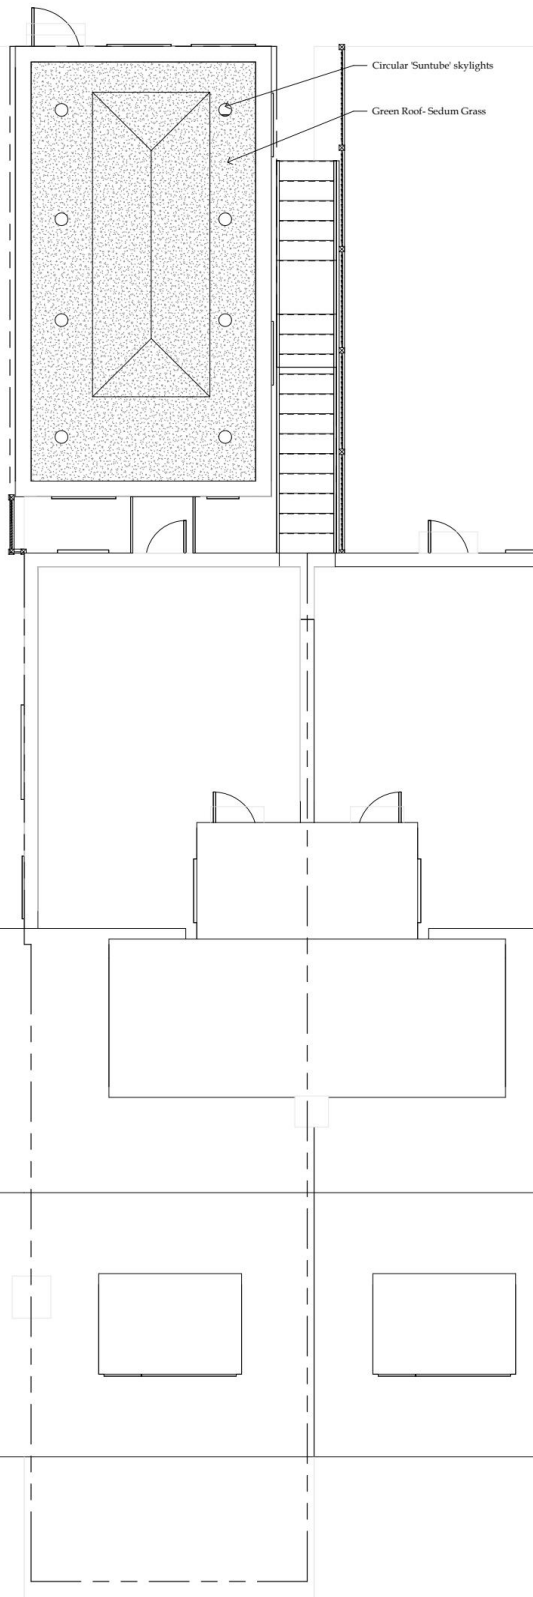

1.4 Proposed Roof Plan

1 : 50

Client: Casey Farquharson

Project: 214 Whitby Road, South
Ruislip, HA4 9DY

Drawing: Proposed Roof Plan

Scale: 1 : 50

Status: Planning

Rev:

Date: 10/10/20

Dwg No: PL-DR-P2-RL-14



DESIGNLABS LONDON
ARCHITECTURE / INTERIOR / MANAGEMENT / PLANNING
T: 07870661614 / 07888831314
E: info@designlabslondon.com W: www.designlabslondon.com

© THIS DRAWING IS THE COPYRIGHT OF DESIGNLABS LONDON LTD. It shall not be in any way used or reproduced or contract without their prior written consent. All dimensions are to be checked on site by client or contractor prior to commencing any work. Work only to figured dimensions. Any discrepancies are to be reported to the D.L. in writing and D.L. shall not take responsibility for site falling to inform discrepancies.



1 Proposed Front Elevation
1 : 50



2 Proposed Rear Elevation
1 : 50


Client : Casey Farquharson		
Project : 214 Whitby Road, South Ruislip, HA4 9DY		
Drawing : Proposed Front & Rear Elevation		
Scale : 1 : 50	Status : Planning	Rev :
Date : 10/29/20	Dwg No : PL-DR-P2-XX-70	



DESIGNLABS LONDON
ARCHITECTURE / INTERIOR / MANAGEMENT / PLANNING
T: 07870661614 / 07888831314
E: info@designlabslondon.com W: www.designlabslondon.com


© THIS DRAWING IS THE COPYRIGHT OF DESIGNLABS LONDON LTD. It shall not be in any way used or reproduced or contract without their prior written consent. All dimensions are to be checked on site by client or contractor prior to commencing any work. Work only to figured dimensions. Any discrepancies are to be reported to the D.L. in writing and D.L. shall not take responsibility for site falling to inform discrepancies.

0.5 0 0.5 1 1.5 2 2.5
SCALE 1:50
m

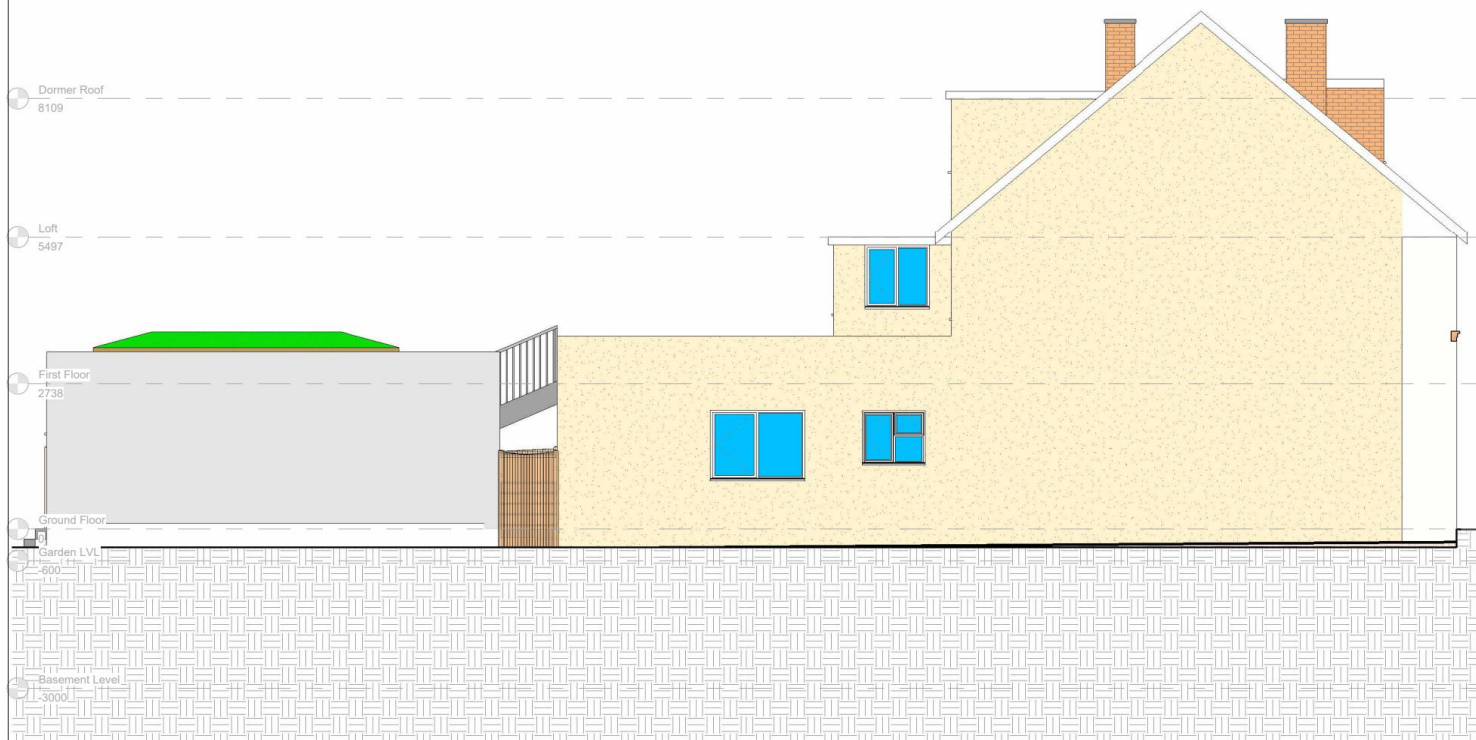

2 Proposed LHS Elevation

1:50

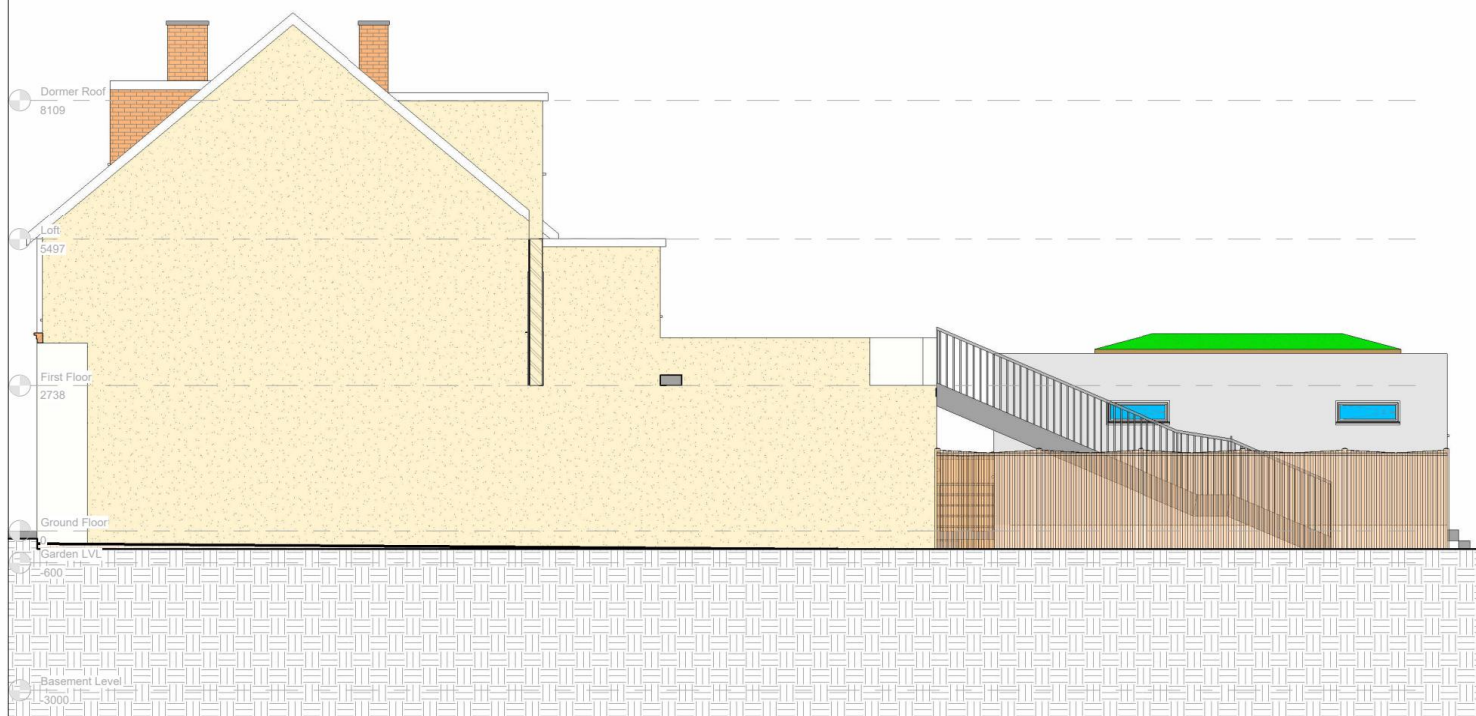

1 Proposed RHS Elevation

1:50

Client: Casey Farquharson

Project: 214 Whitby Road, South
Ruislip, HA4 9DY


Drawing: Proposed LHS & RHS
Elevations

Scale: 1:50 Status: Planning
Date: 10/29/20 Dwg No: PL-DR-P2-XX-71



DESIGNLABS LONDON
ARCHITECTURE / INTERIOR / MANAGEMENT / PLANNING
T: 07870661614 / 07888831314
E: info@designlabslondon.com W: www.designlabslondon.com

© THIS DRAWING IS THE COPYRIGHT OF DESIGNLABS LONDON LTD. It shall not be in any way used or reproduced or contract without their prior written consent. All dimensions are to be checked on site by client or contractor prior to commencing any work. Work only to figured dimensions. Any discrepancies are to be reported to the D.L. in writing and D.L. shall not take responsibility for site falling to inform discrepancies.

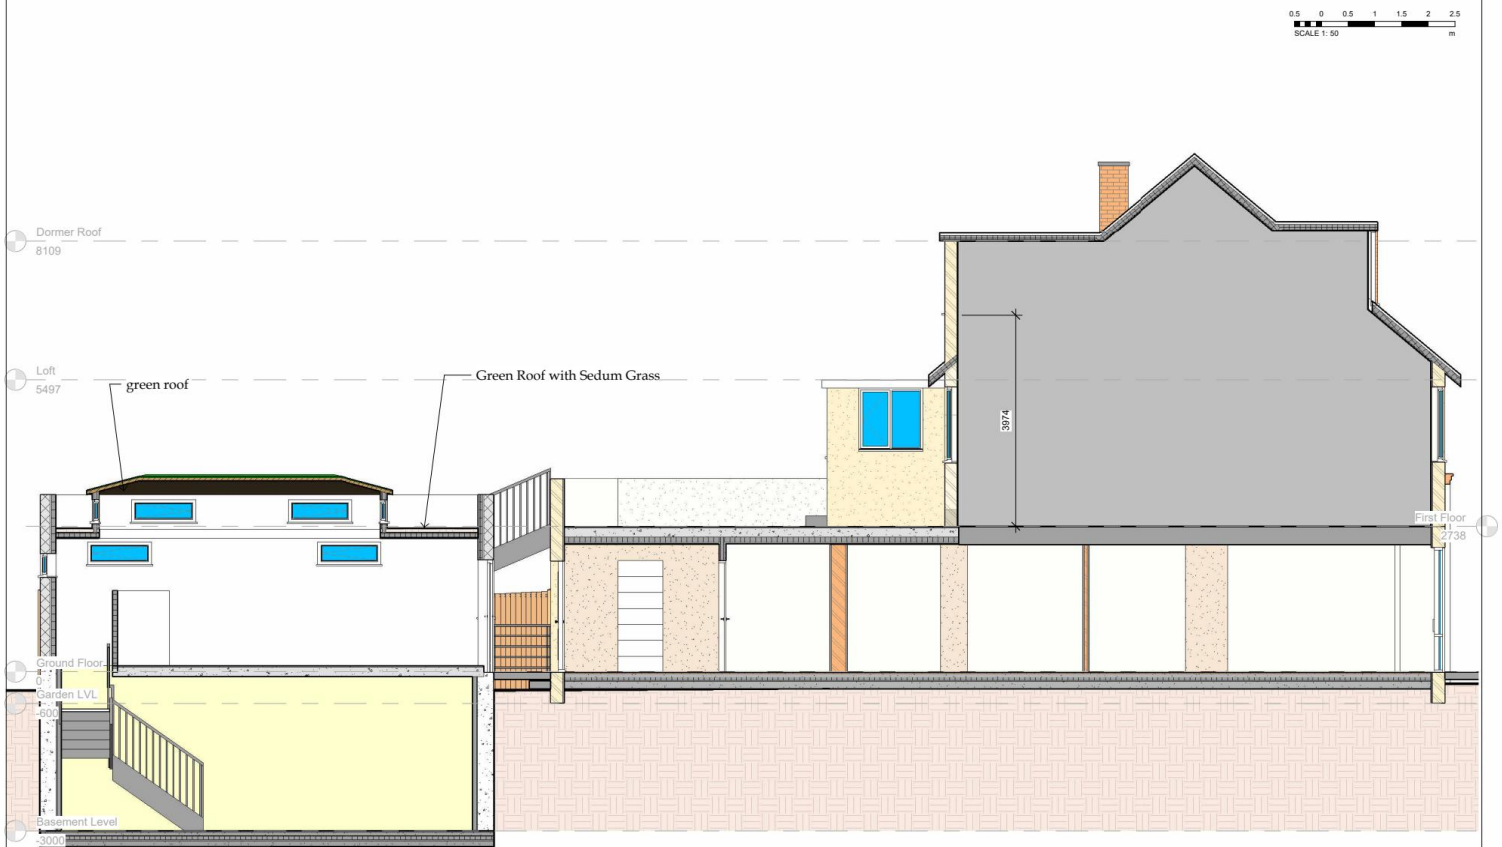

1 Proposed Section 1

1 : 50

Client : Casey Farquharson		
Project : 214 Whitby Road, South Ruislip, HA4 9DY		
Drawing : Proposed Section		
Scale : 1 : 50	Status : Planning	Rev :
Date : 10/29/20	Dwg No : PL-DR-P2-XX-75	



DESIGNLABS LONDON
ARCHITECTURE / INTERIOR / MANAGEMENT / PLANNING
T: 07870661614 / 07888831314
E: info@designlabslondon.com W: www.designlabslondon.com


© THIS DRAWING IS THE COPYRIGHT OF DESIGNLABS LONDON LTD. It shall not be in any way used or reproduced or contract without their prior written consent. All dimensions are to be checked on site by client or contractor prior to commencing any work. Work only to figured dimensions. Any discrepancies are to be reported to the D.L. in writing and D.L. shall not take responsibility for site falling to inform discrepancies.



1 Proposed 3D-

Client: Casey Farquharson		
Project: 214 Whitby Road, South Ruislip, HA4 9DY		
Drawing: Proposed 3D		
Scale:	Status: Planning	Rev:
Date: 10/29/20	Dwg No: PL-DR-P2-XX-40	
DESIGNLABS LONDON ARCHITECTURE / INTERIOR / MANAGEMENT / PLANNING T: 07870661614 / 07888831314 E: info@designlabslondon.com W: www.designlabslondon.com		
© THIS DRAWING IS THE COPYRIGHT OF DESIGNLABS LONDON LTD. It shall not be in any way used or reproduced or contract without their prior written consent. All dimensions are to be checked on site by client or contractor prior to commencing any work. Work only to figured dimensions. Any discrepancies are to be reported to the D.L. in writing and D.L. shall not take responsibility for site failing to inform discrepancies.		



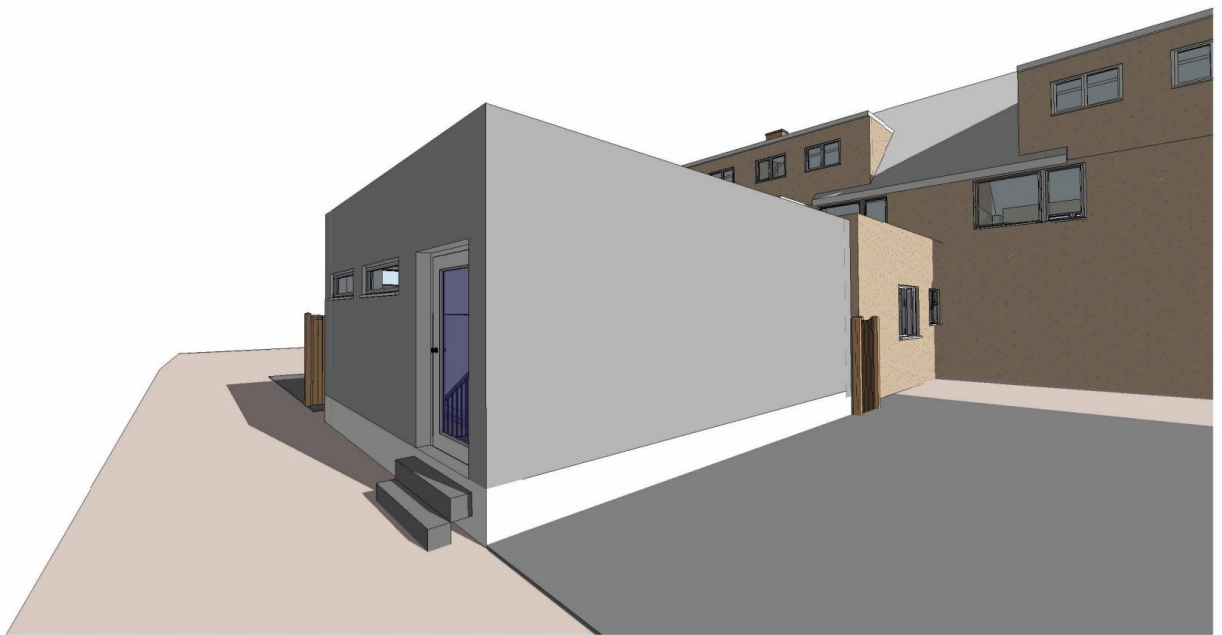

1 3D View 1

Client: Casey Farquharson		
Project: 214 Whitby Road, South Ruislip, HA4 9DY		
Drawing: View at Rear		
Scale:	Status: Planning	Rev:
Date: 11/05/20	Dwg No: PL-DR-P5-XX-01	



DESIGNLABS LONDON
ARCHITECTURE / INTERIOR / MANAGEMENT / PLANNING
T: 07870661614 / 07888831314
E: info@designlabslondon.com W: www.designlabslondon.com

© THIS DRAWING IS THE COPYRIGHT OF DESIGNLABS LONDON LTD. It shall not be in any way used or reproduced or contract without their prior written consent. All dimensions are to be checked on site by client or contractor prior to commencing any work. Work only to figured dimensions. Any discrepancies are to be reported to the D.L. in writing and D.L. shall not take responsibility for site falling to inform discrepancies.