




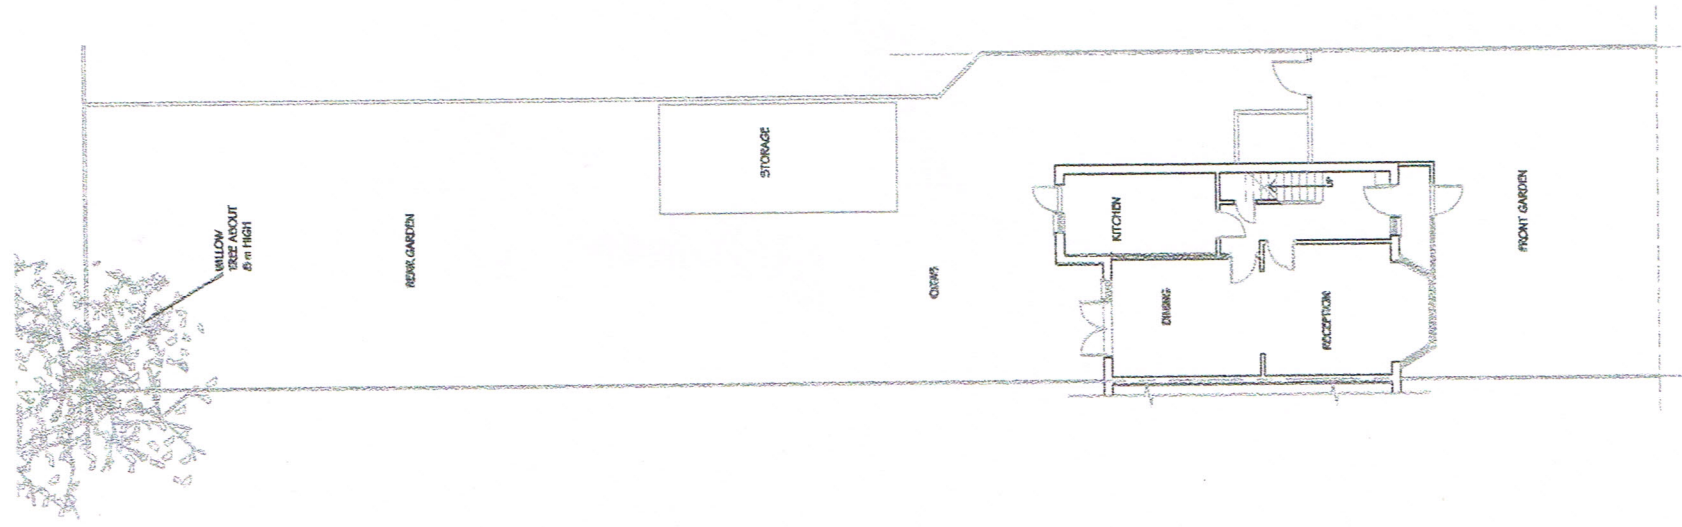


LONG LANE

SITEPLAN
SCALE 1 : 200

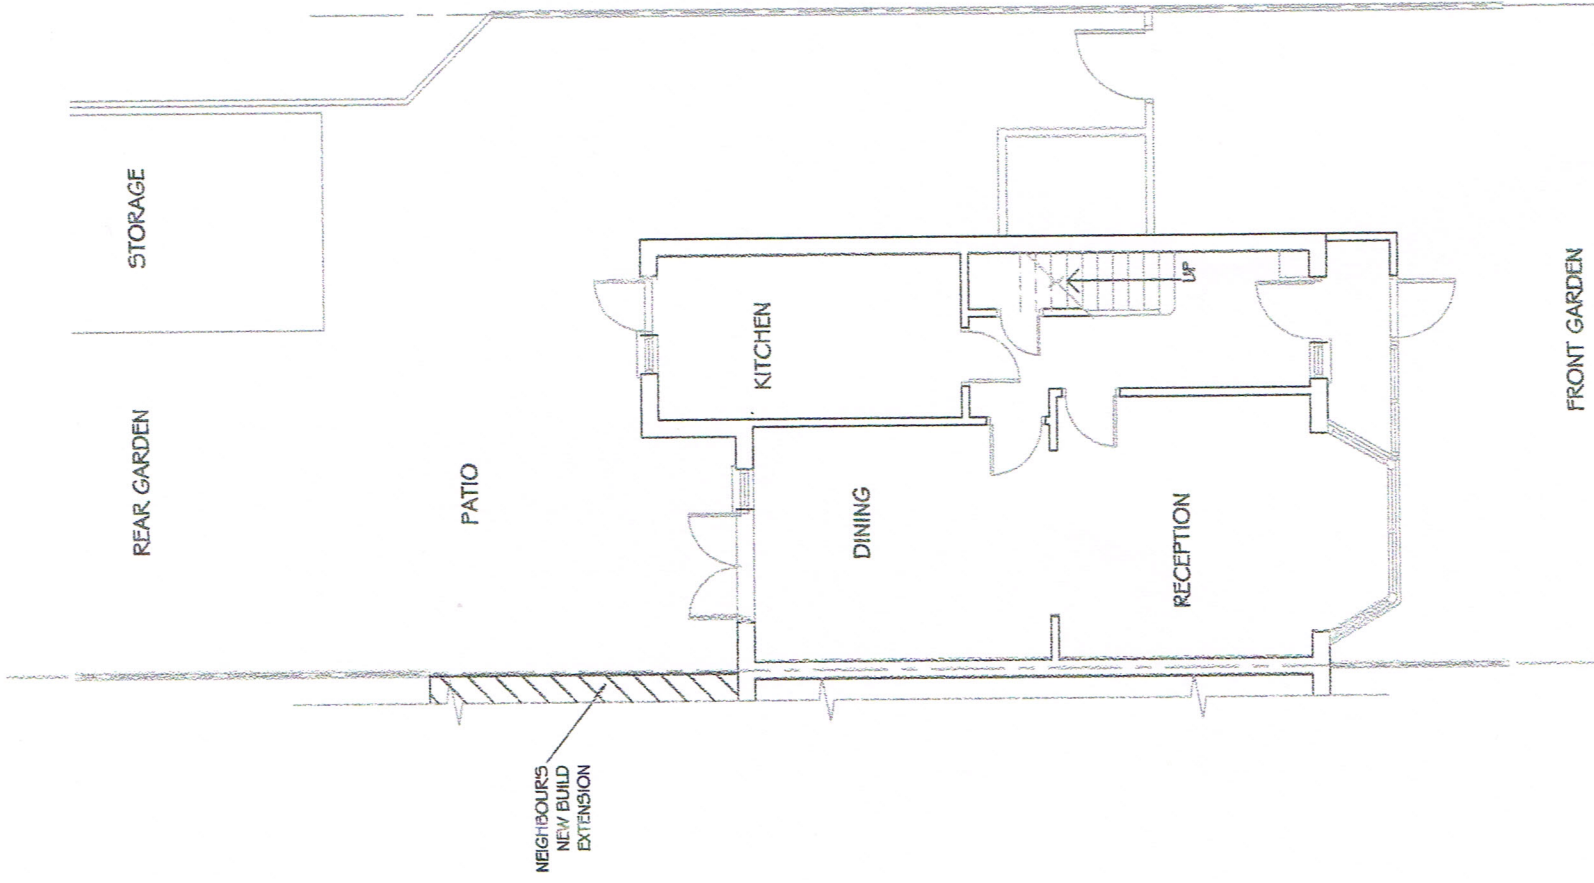

EXIST. GROUND F. PLAN
SCALE 1 : 100

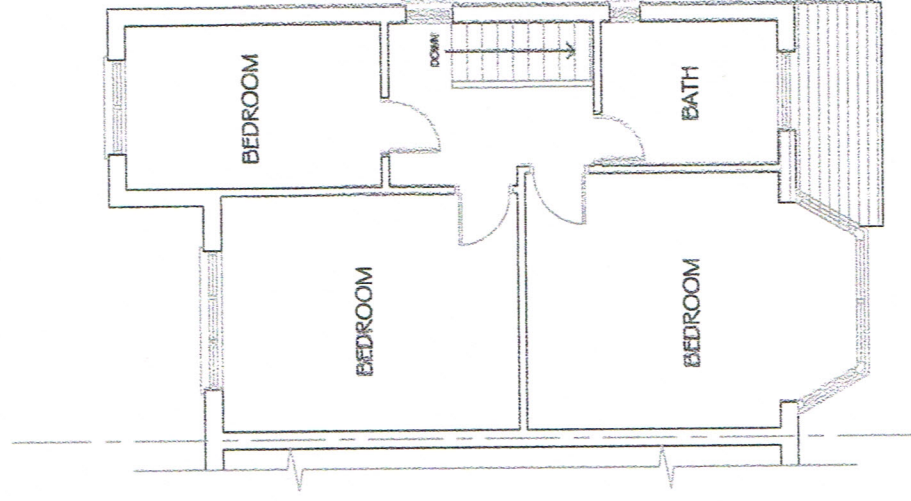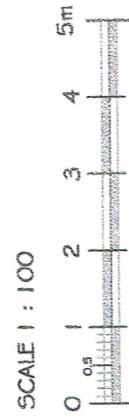

EXIST. FIRST F. PLAN
SCALE 1 : 100

	Job	162 Long Lane, Hillingdon, UB10 0EH			Date	Revisions
	Client	Mr Rakesh Soni				
	Drawn by	Existing Floor Plans and Stairplan			Scale	1 : 100 @ A3
	Checked	S Emran			Date	July 2017
		Drawing No. 529/01				