




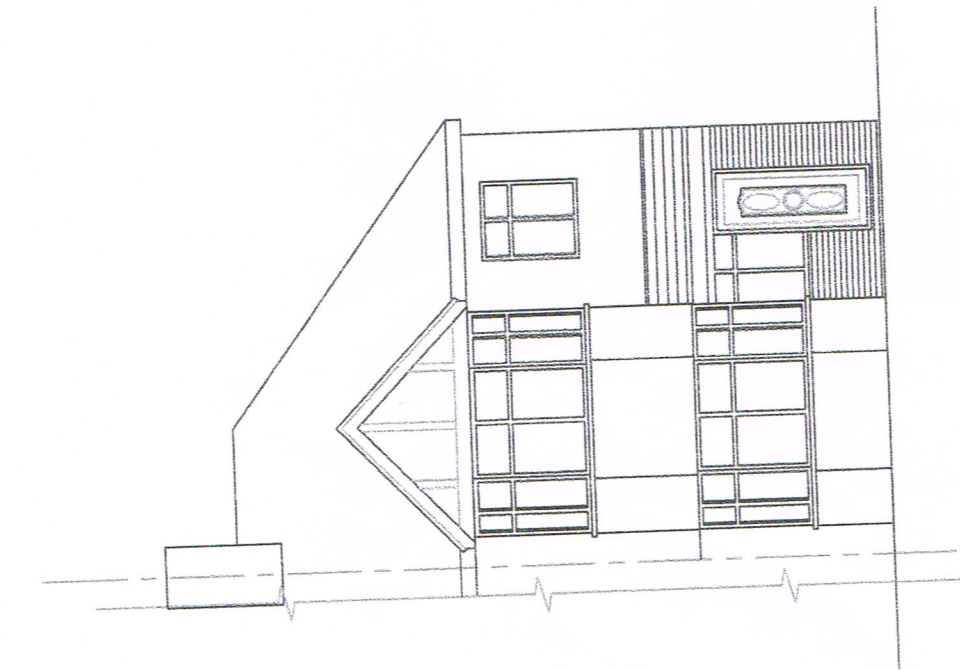


EXISTING FRONT ELEVATION
SCALE 1 : 100

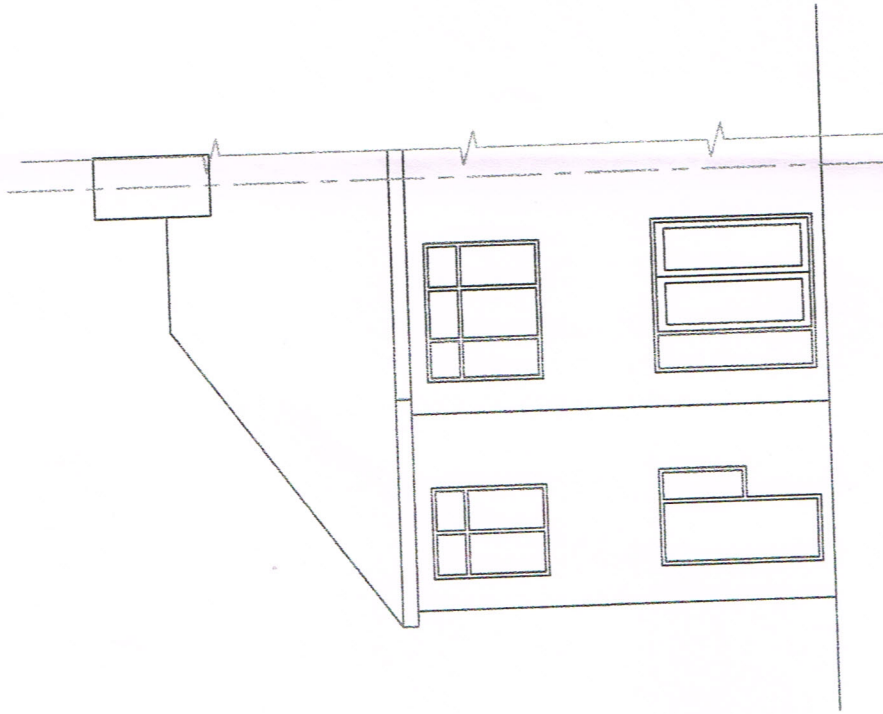

EXISTING REAR ELEVATION
SCALE 1 : 100

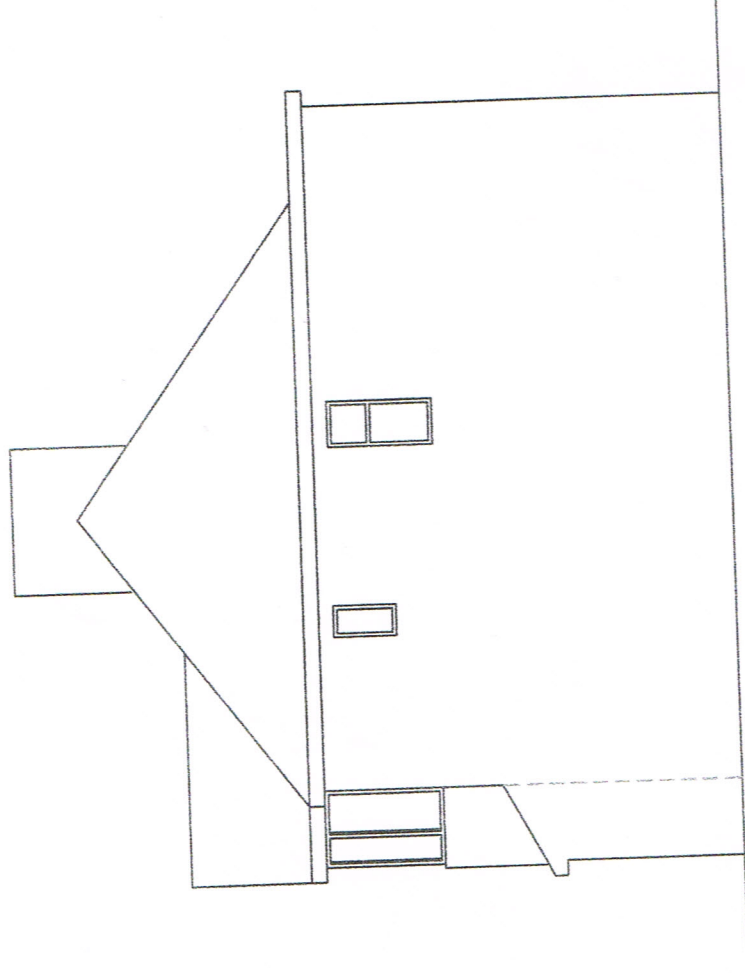

EXISTING SIDE ELEVATION
SCALE 1 : 100

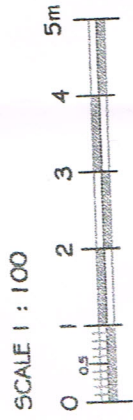

	Job	162 Long Lane, Hillingdon, UB10 0EH			Date	Revision
	Client	Mr Rakish Soni			Dwg No	529/02
	Drawing	Existing Elevations			Scale	1 : 100 @ 23
	Drawn	S Emran			Date	July 2017