
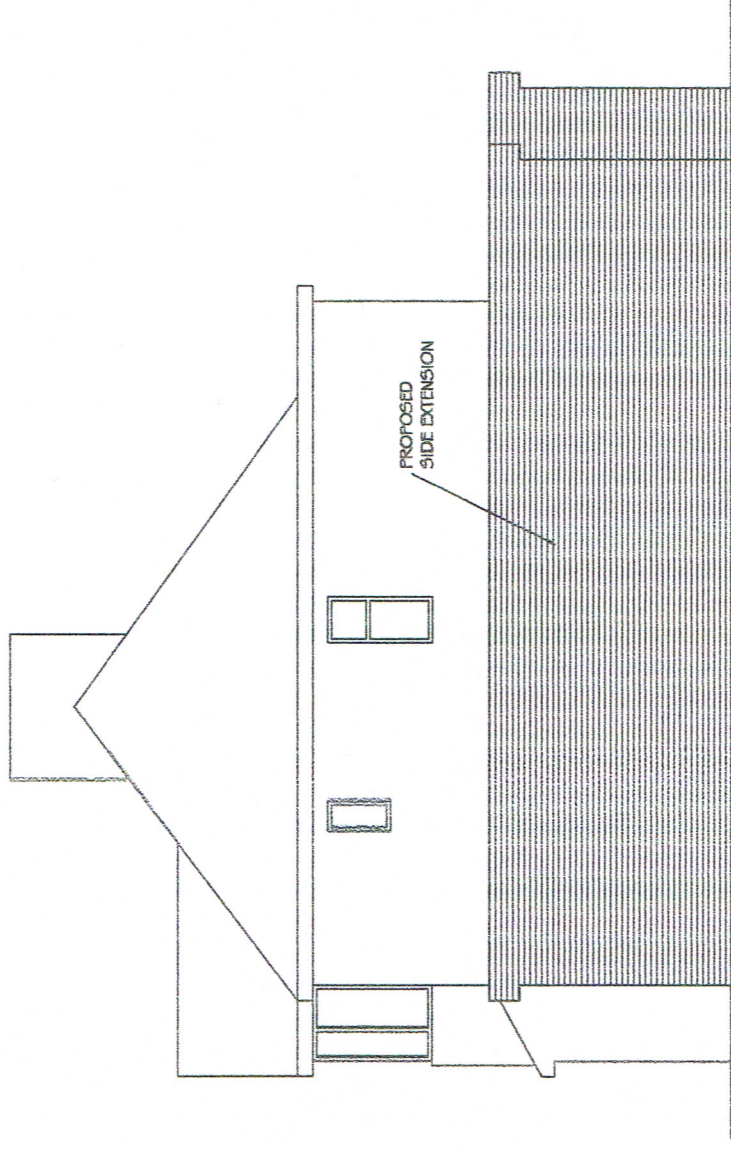
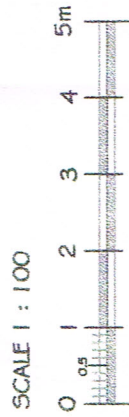


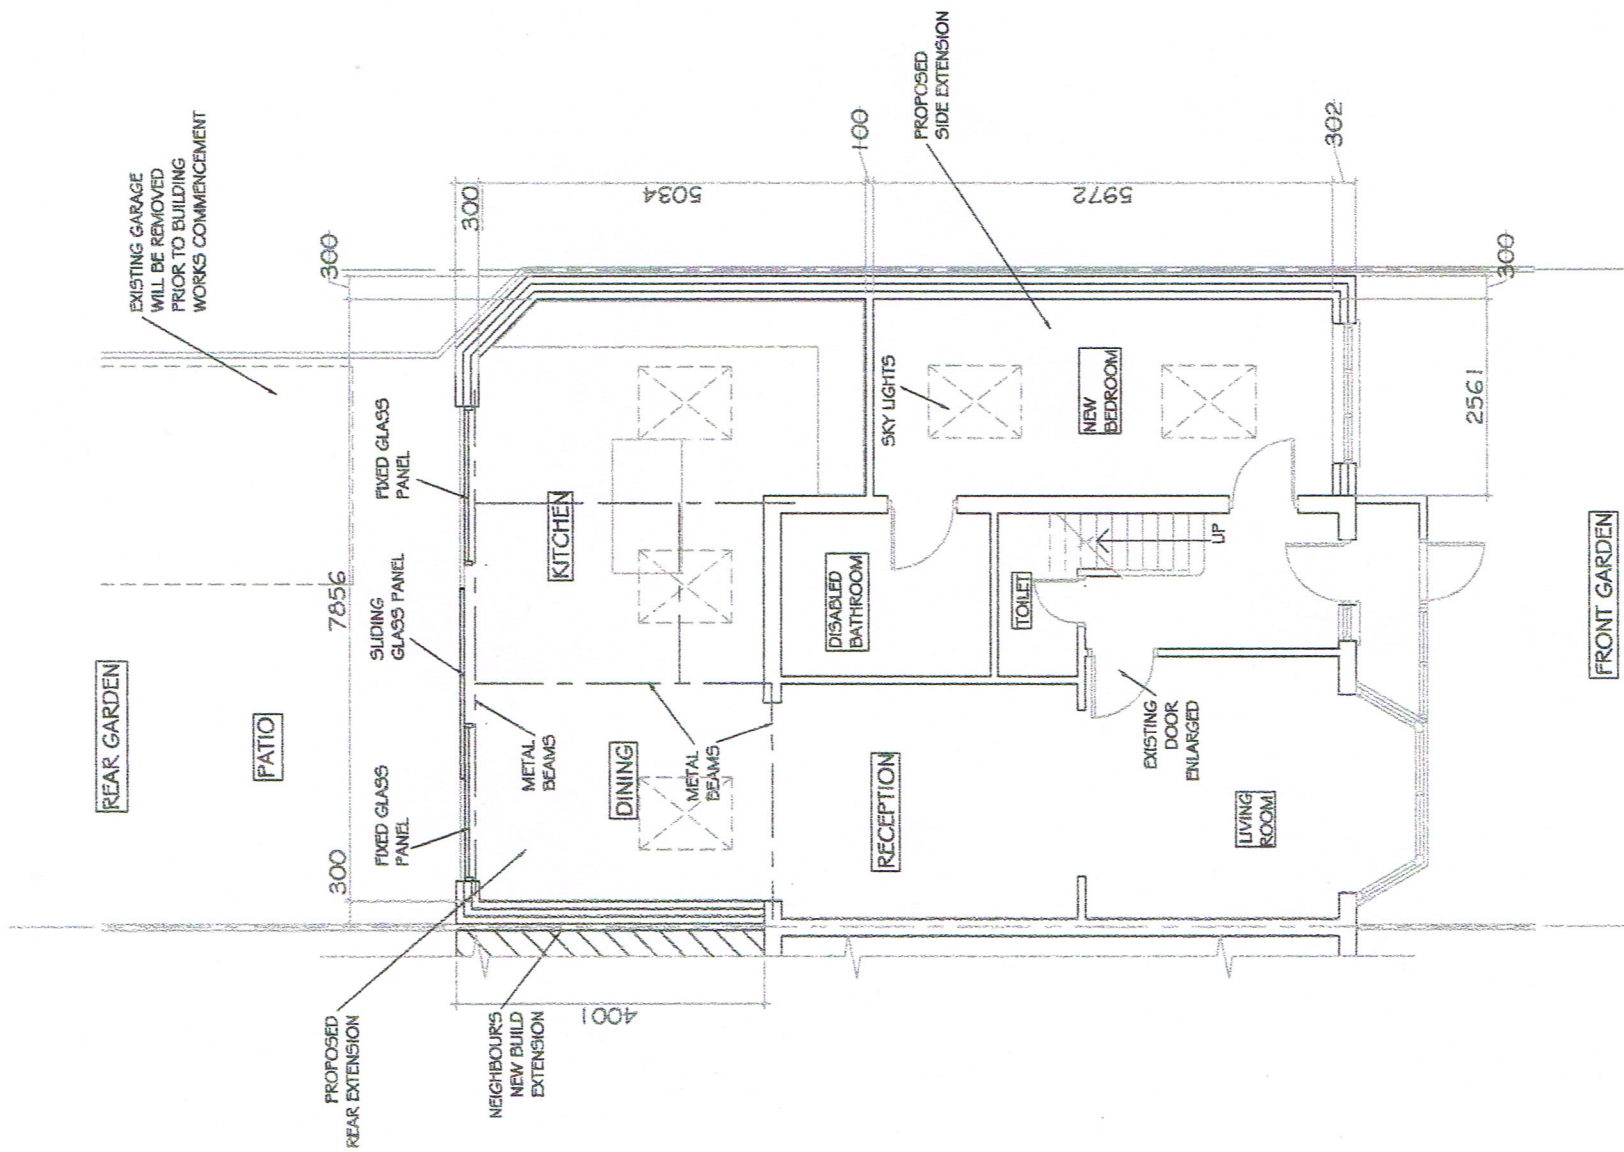

	162 Long Lane, Hillingdon, UB10 0EH Side and Rear Extensions Mr Rakesh Soni	Date Reviewers
Drawn S Emran	Checked 1 : 100 @ a3	Date July 2017
Designing Proposed Ground Floor Plan and Elevation	Draw No. 529/03	Scale 1 : 100 @ a3