

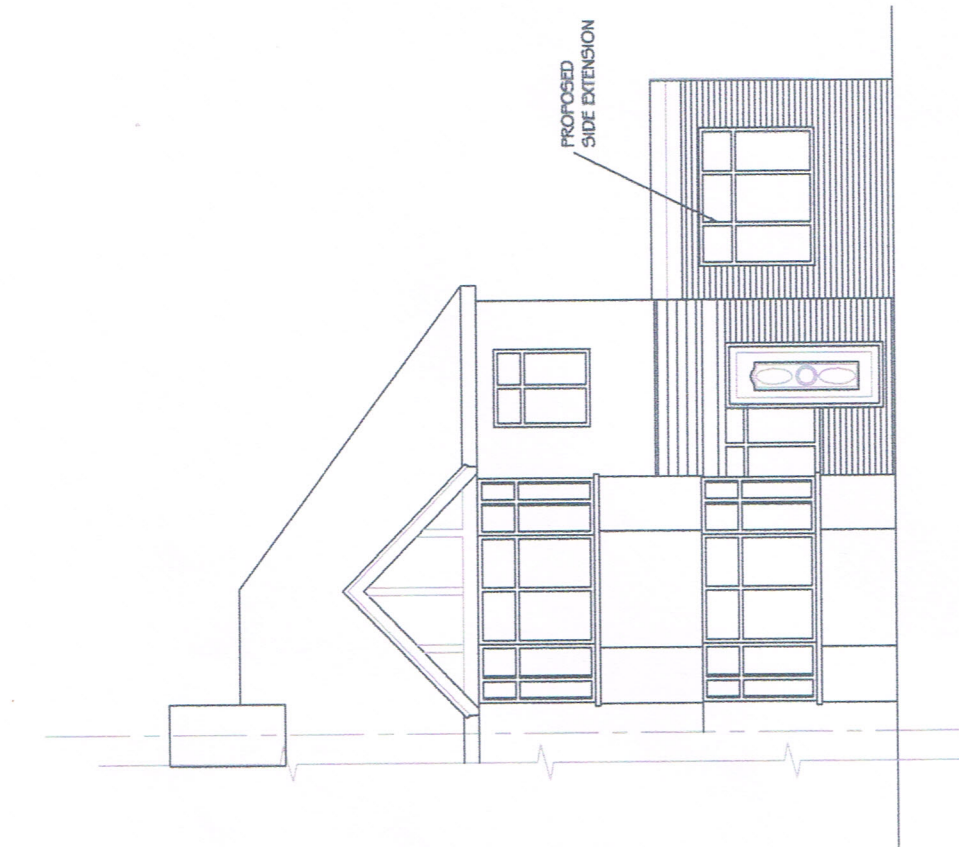


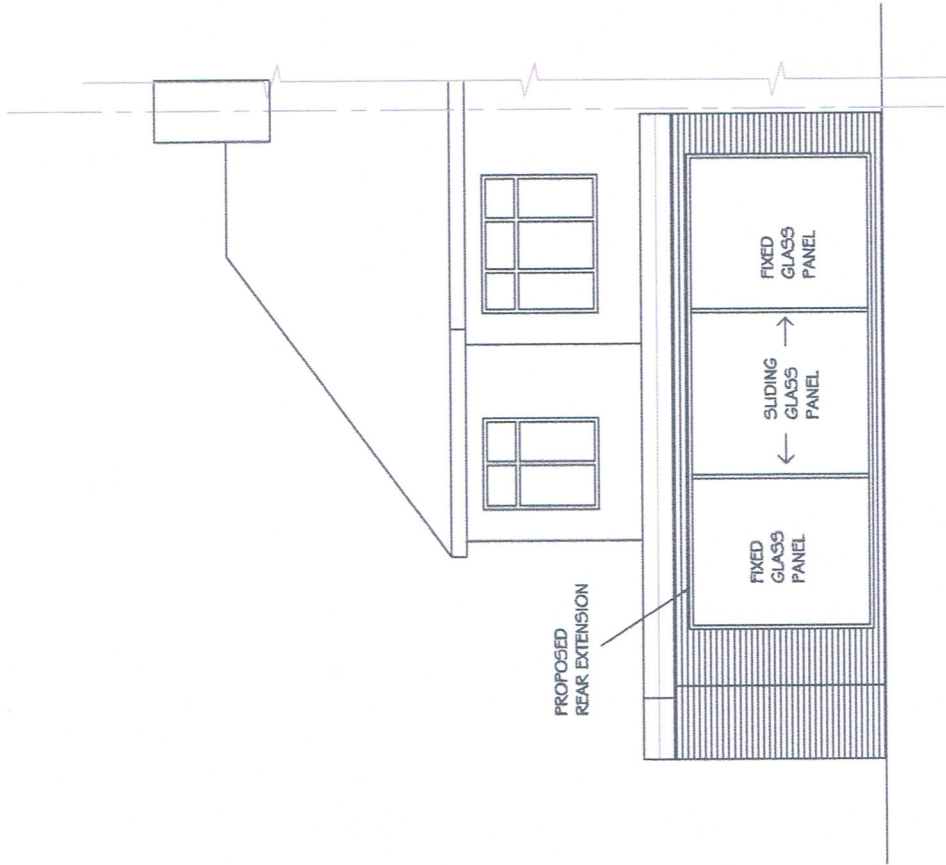

PROPOSED FRONT ELEVATION
SCALE 1 : 100

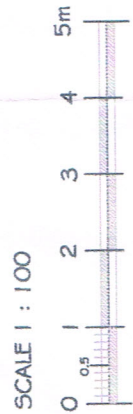

PROPOSED REAR ELEVATION
SCALE 1 : 100

	Job 162 Long Lane, Hillingdon, UB10 0EH Client Mr Rakish Soni Drawing Proposed Elevations Date July 2017	Revisions Date Description
Drawn S Enman Checked	Scale 1 : 100 @ A3 Draw No. 529/04	