




NOTES


General

1. All dimensions and levels are to be checked on site.
2. All discrepancies or omissions are to be reported to the architect immediately.
3. This drawing is the property of Archiserve Developments Ltd. Copyright reserved.


LEGEND

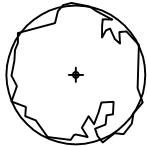

EXISTING
TREE

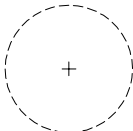

EXISTING TREE
TO BE REMOVED

 

SITE
BOUNDARY



HEDGE




MANHOLE





DRAIN RUN

EXISTING SITE PLAN

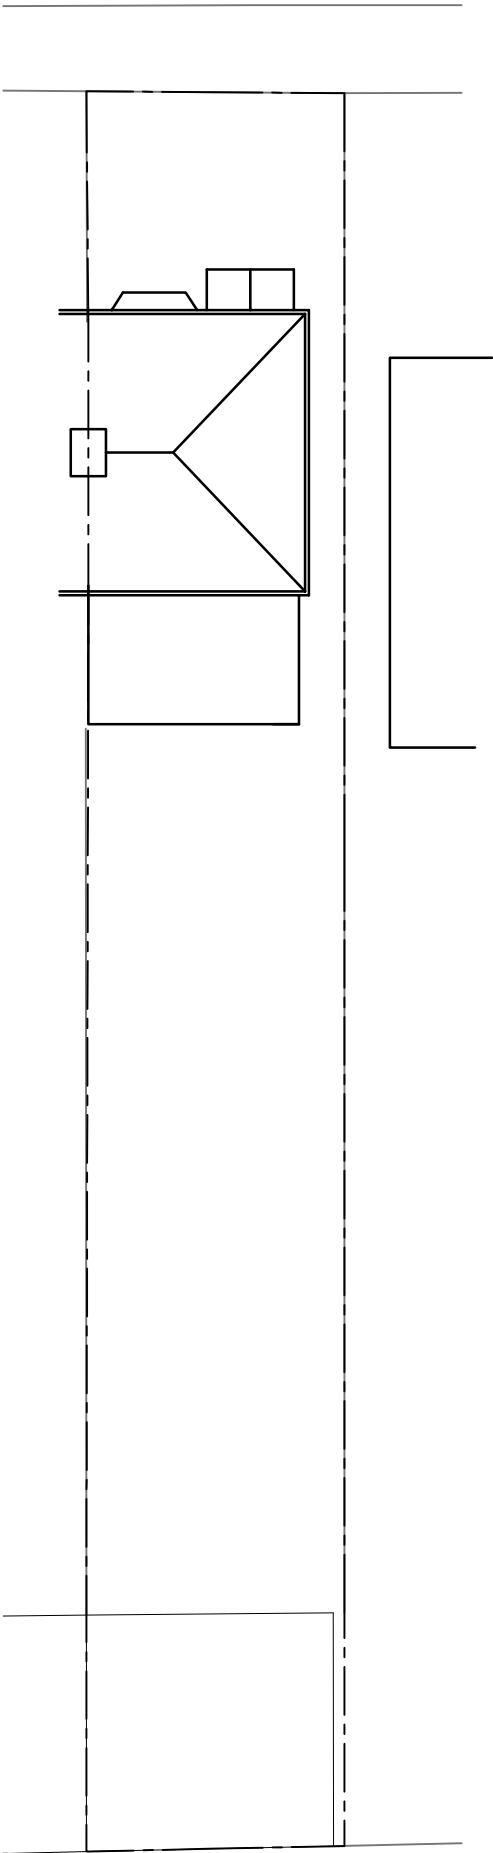

PROPOSED SITE PLAN

 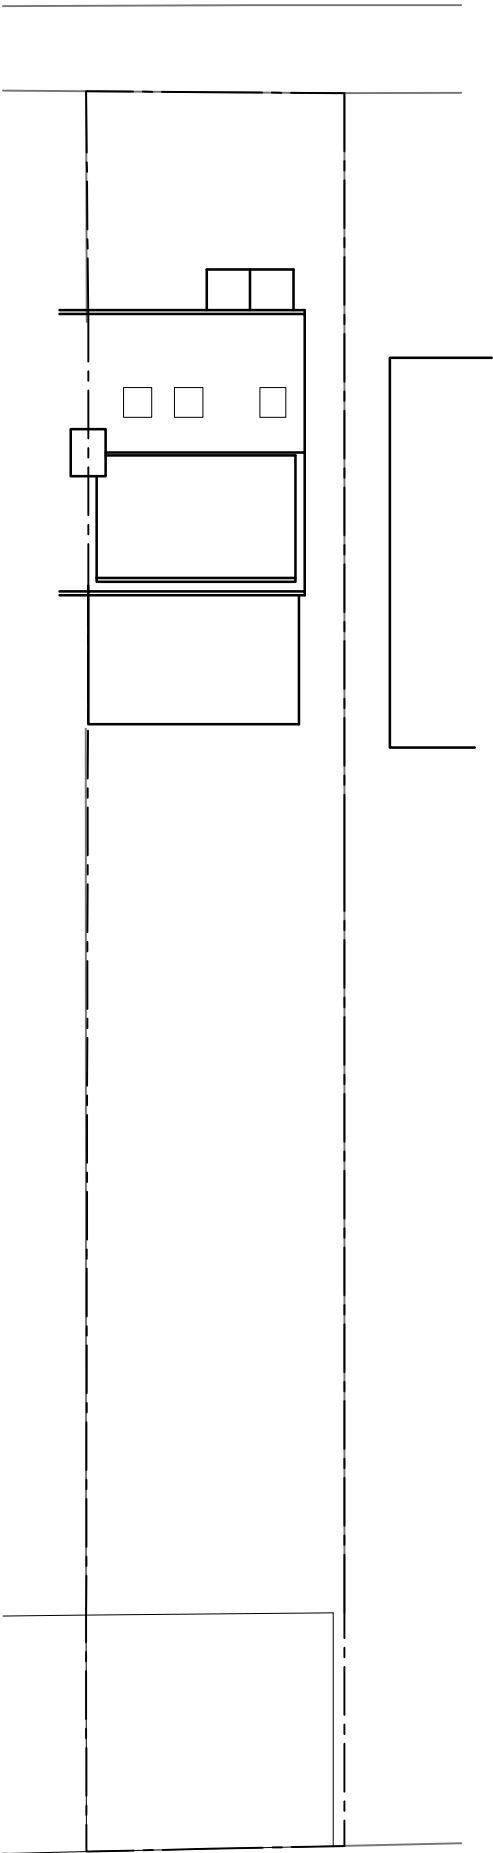

LINEAR SCALE 1:200

archiserve developments ltd

chartered architects + development consultants

communications house, 26 york street, london W1U 6PZ

t: 0844 854 1372

e: chinedu@archiservedevelopments.com

Project: 46 BERKELEY ROAD UXBRIDGE UB10 9DX

PROPOSED LOFT CONVERSION

Client: MR S. HOOSHANGI

Description: SITE PLANS

Job no.: BER/094/16 Drg. no.: PD002

Scale: 1:200@A3 Drawn by: CE

Checked by: CE Date: 03.01.17