



NOTES

General

1. All dimensions and levels are to be checked on site.
2. All discrepancies or omissions are to be reported to the architect immediately.
3. This drawing is the property of Archiserve Developments Ltd. Copyright reserved.

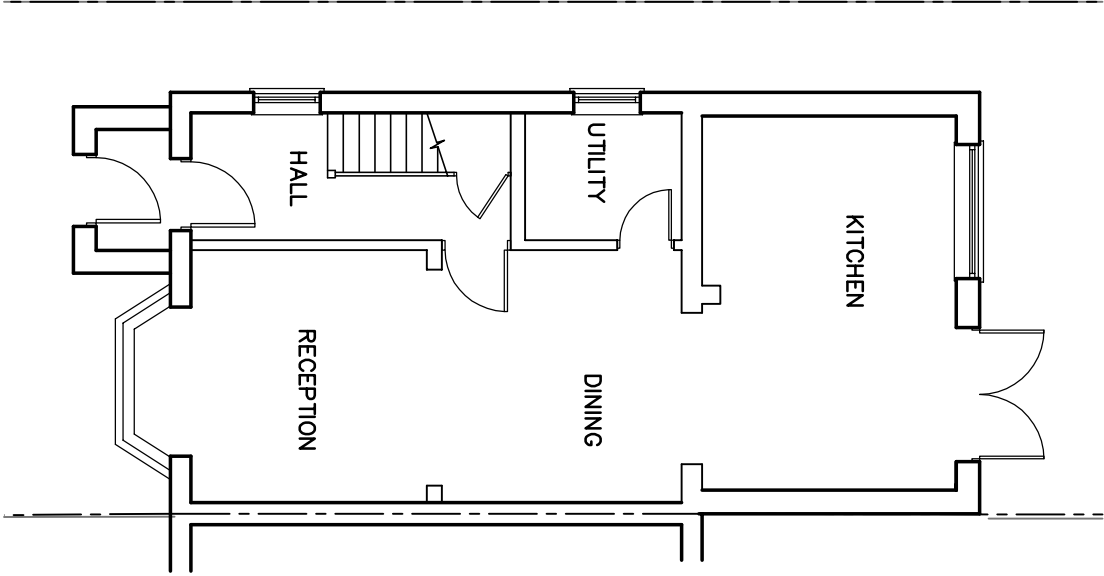

EXISTING GROUND FLOOR PLAN

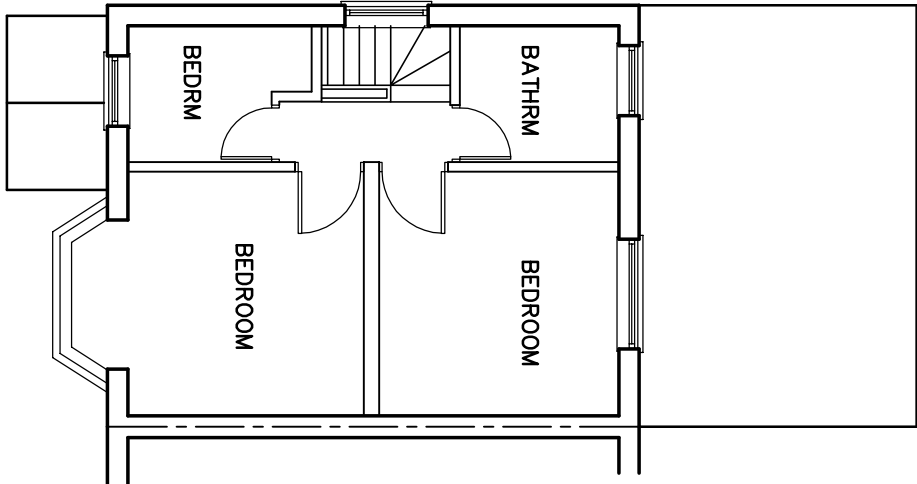

EXISTING FIRST FLOOR PLAN

LEGEND

- EXISTING EXTERNAL WALL
- EXISTING INTERNAL WALL
- NEW EXTERNAL WALL
- NEW INTERNAL WALL
- VELUX WINDOW ABOVE
- MH MANHOLE



LINEAR SCALE 1:100

archiserve developments ltd

chartered architects + development consultants

communications house, 26 york street, london W1U 6PZ

t: 0844 854 1372

e: chinedu@archiservedevelopments.com

Project:	46 BERKELEY ROAD UXBRIDGE UB10 9DX	Job no.:	BER/094/16	Drg. no.:	PD100
	PROPOSED LOFT CONVERSION				
Client:	MR S. HOOSHANGI	Scale:	1:100@A3	Drawn by:	CE
Description:	EXISTING FLOOR PLANS	Checked by:	CE	Date:	03.01.17