

- NOTES
- General
1. All dimensions and levels are to be checked on site.
 2. All discrepancies or omissions are to be reported to the architect immediately.
 3. This drawing is the property of Archiserve Developments Ltd. Copyright reserved.

LEGEND

- =====

EXISTING EXTERNAL WALL
- =====


EXISTING INTERNAL WALL
- =====

NEW EXTERNAL WALL
- =====

NEW INTERNAL WALL
- ⌞⌘⌞

VELUX WINDOW ABOVE
- MH

MANHOLE

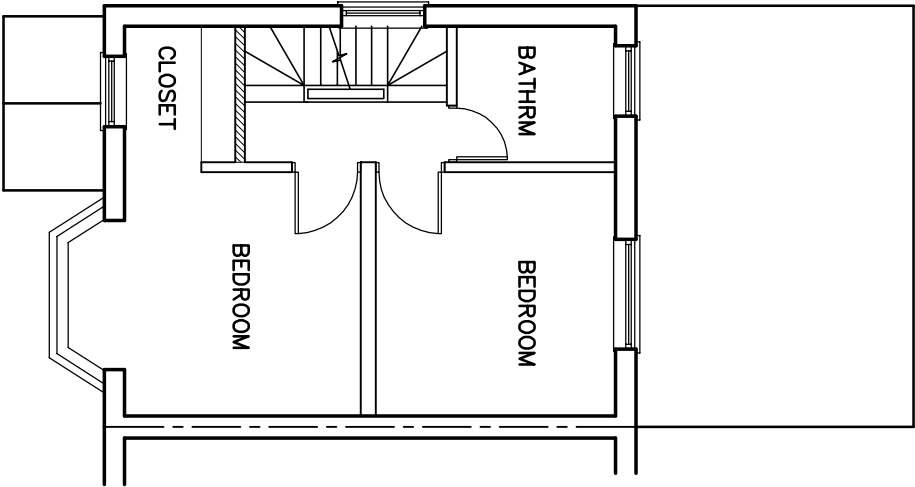

PROPOSED FIRST FLOOR PLAN




LINEAR SCALE 1:100

archiserve developments ltd

chartered architects + development consultants

communications house, 26 york street, london W1U 6PZ
t: 0844 854 1372
e: chinedu@archiservedevelopments.com

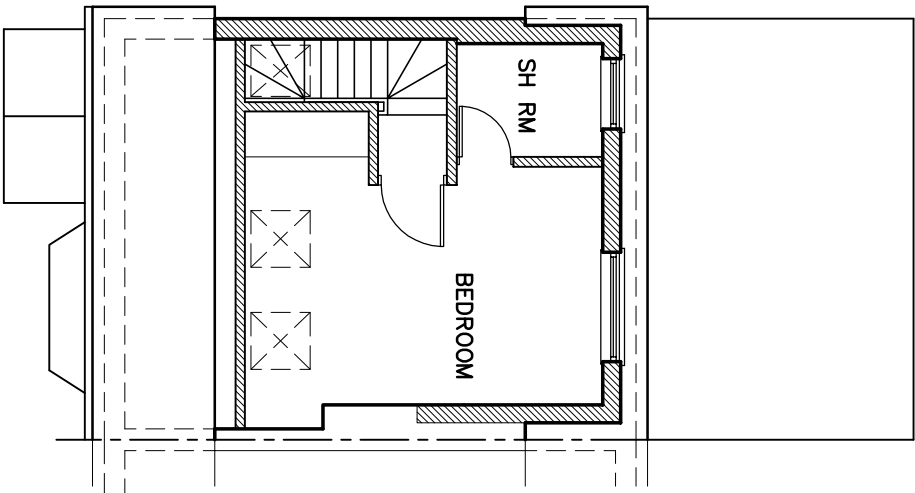

PROPOSED LOFT PLAN

Project:	46 BERKELEY ROAD UXBRIDGE UB10 9DX	Job no.:	BER/094/16	Dwg. no.:	PD101
	PROPOSED LOFT CONVERSION				
Client:	MR S. HOOSHANGI	Scale:	1:100@A3	Drawn by:	CE
Description:	PROPOSED FLOOR PLANS	Checked by:	CE	Date:	03.01.17