



NOTES

General

- 1. All dimensions and levels are to be checked on site.
- 2. All discrepancies or omissions are to be reported to the architect immediately.
- 3. This drawing is the property of Archiserve Developments Ltd. Copyright reserved.

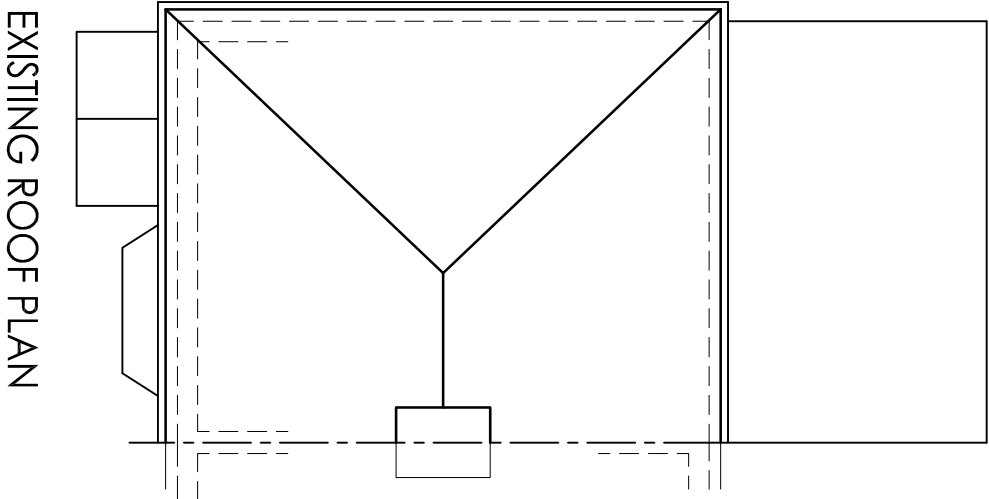

EXISTING ROOF PLAN

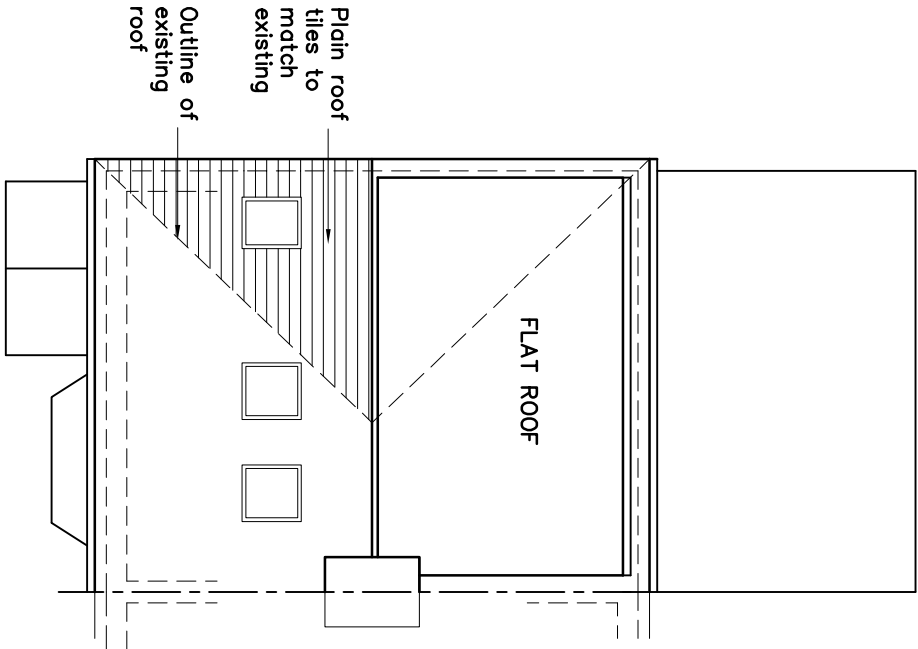

PROPOSED ROOF PLAN



LINEAR SCALE 1:100

archiserve developments ltd

chartered architects + development consultants

communications house, 26 york street, london W1U 6PZ
t: 0844 854 1372
e: chinedu@archiservedevelopments.com

Project:	46 BERKELEY ROAD UXBRIDGE UB10 9DX	Job no.:	BER/094/16	Dwg. no.:	PD102
	PROPOSED LOFT CONVERSION				
Client:	MR S. HOOSHANGI	Scale:	1:100@A3	Drawn by:	CE
Description:	EXISTING AND PROPOSED ROOF PLANS	Checked by:	CE	Date:	03.01.17