
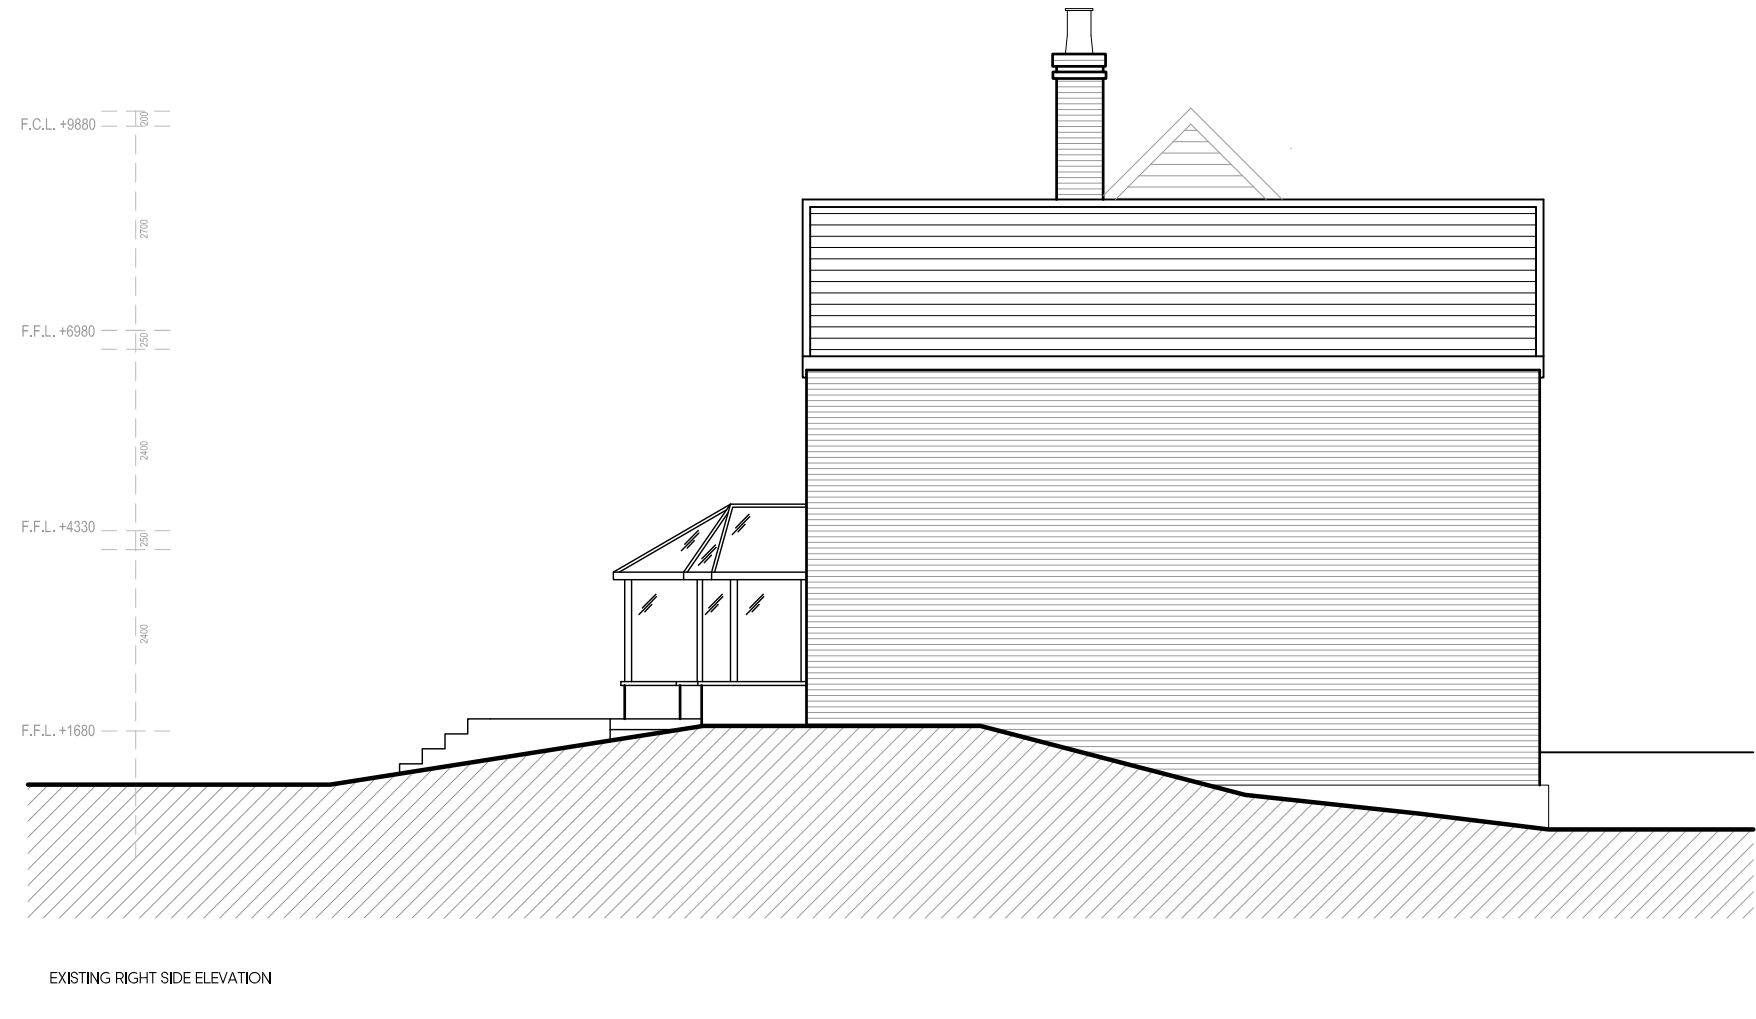


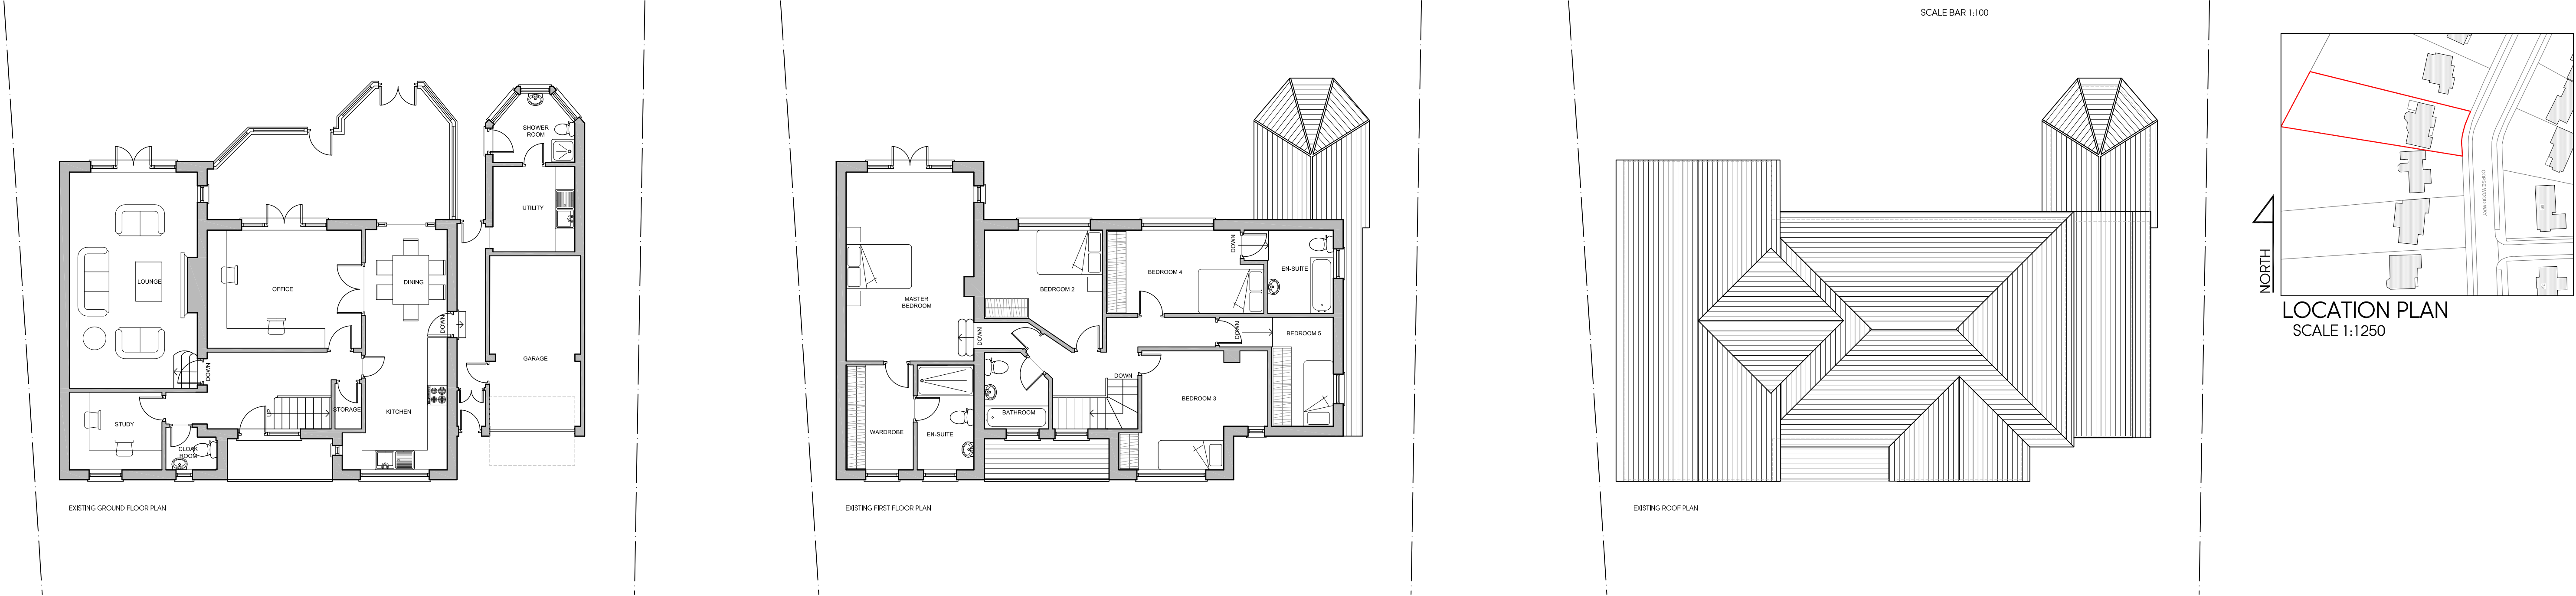

Rev	Date	Description	Init.
Client			
MR R SHAH			
Project Title			
64 COPSE WOOD WAY, NORTHWOOD, HA6 2UA			
Drawing Title			
EXISTING FLOOR PLANS AND ELEVATIONS			
Cad File	Sheet Size	Scale	
P001	A1	1:50	
Drawn by	Drawing Date	Approved by	
CP	OCT 2018	NJ	
Project No.	Drawing No.	Revision	
1622	S201	-	

Jutlla Architects

Argyle House, Joel Street,
Northwood Hills, Middlesex, HA6 1NW

1 01923 840077 1 01923 840078
info@jutlla-architects.com
jutlla-architects.com

This drawing is property of Jutlla Architects Ltd © and must not be copied or otherwise reproduced. All dimensions must be checked on site before commencing work. No dimensions to be scaled from this drawing. This drawing was produced using AutoCad 2016.

PLANNING ISSUE