


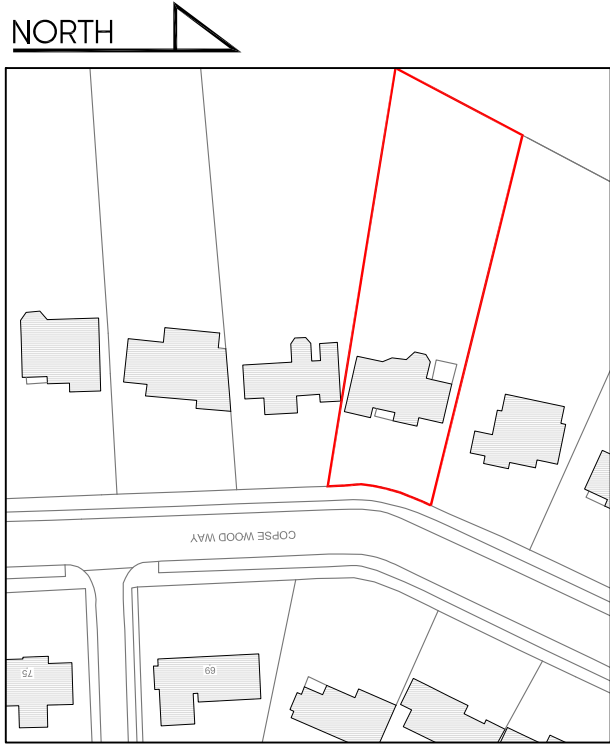


 


LOCATION PLAN
SCALE 1:1250

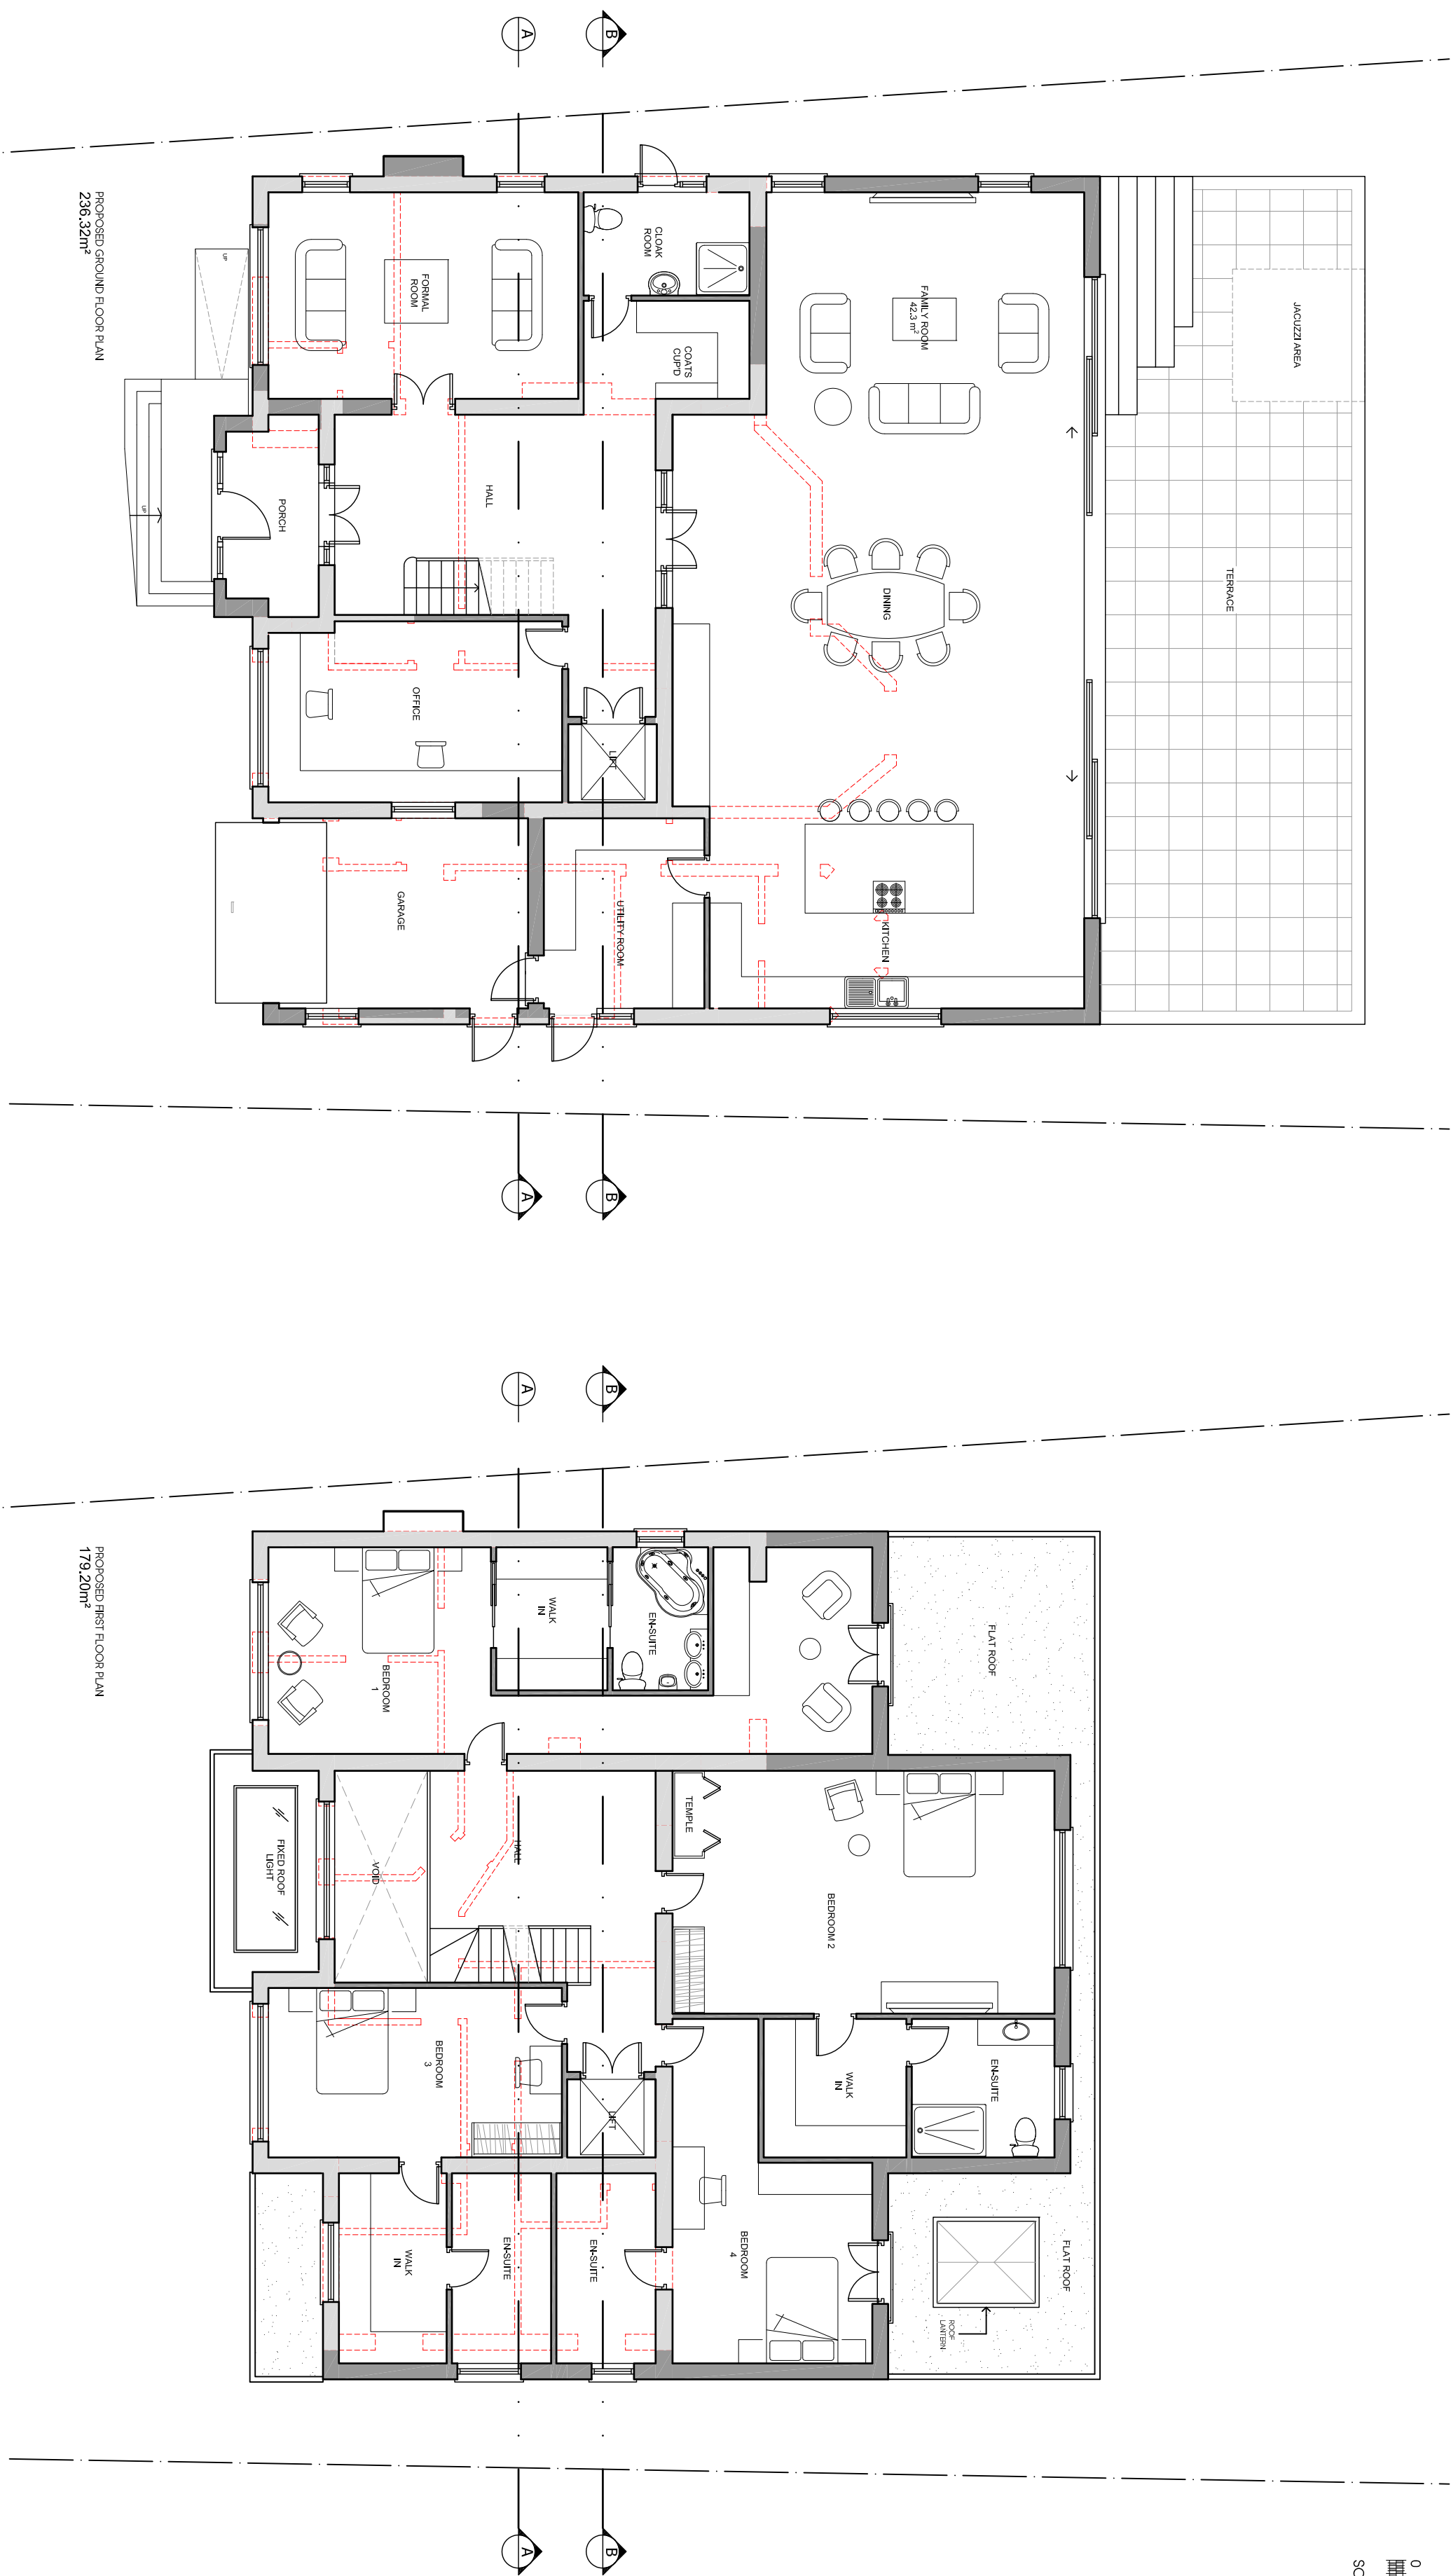


PROPOSED GROUND FLOOR PLAN
228.32m²

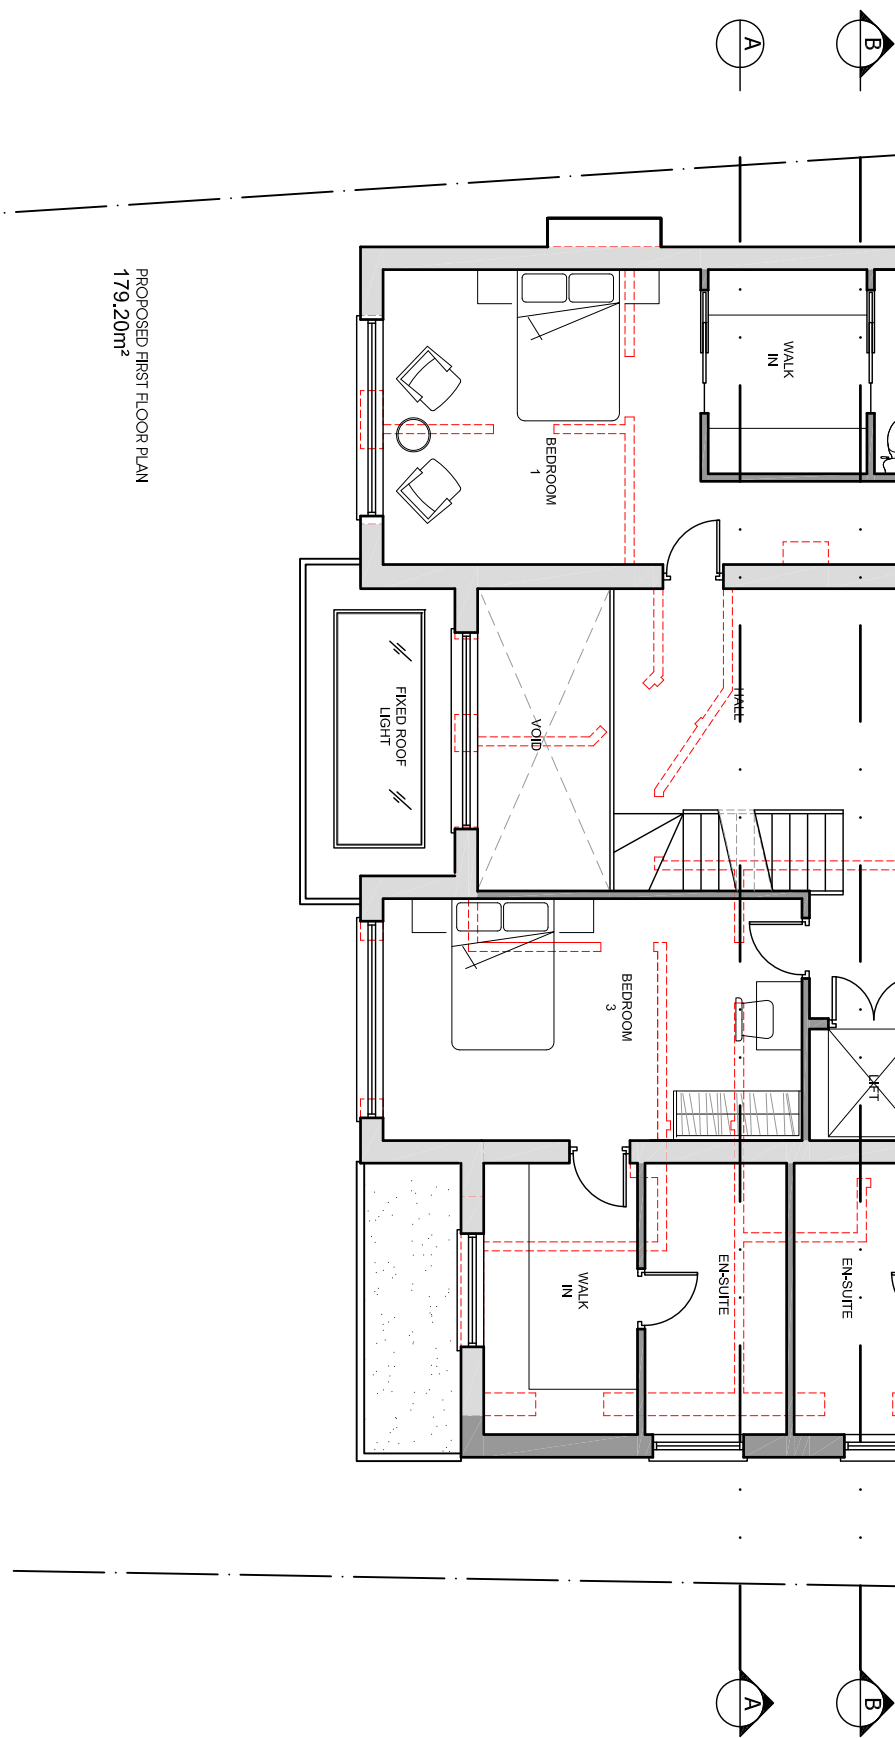

PROPOSED FIRST FLOOR PLAN
173.20m²

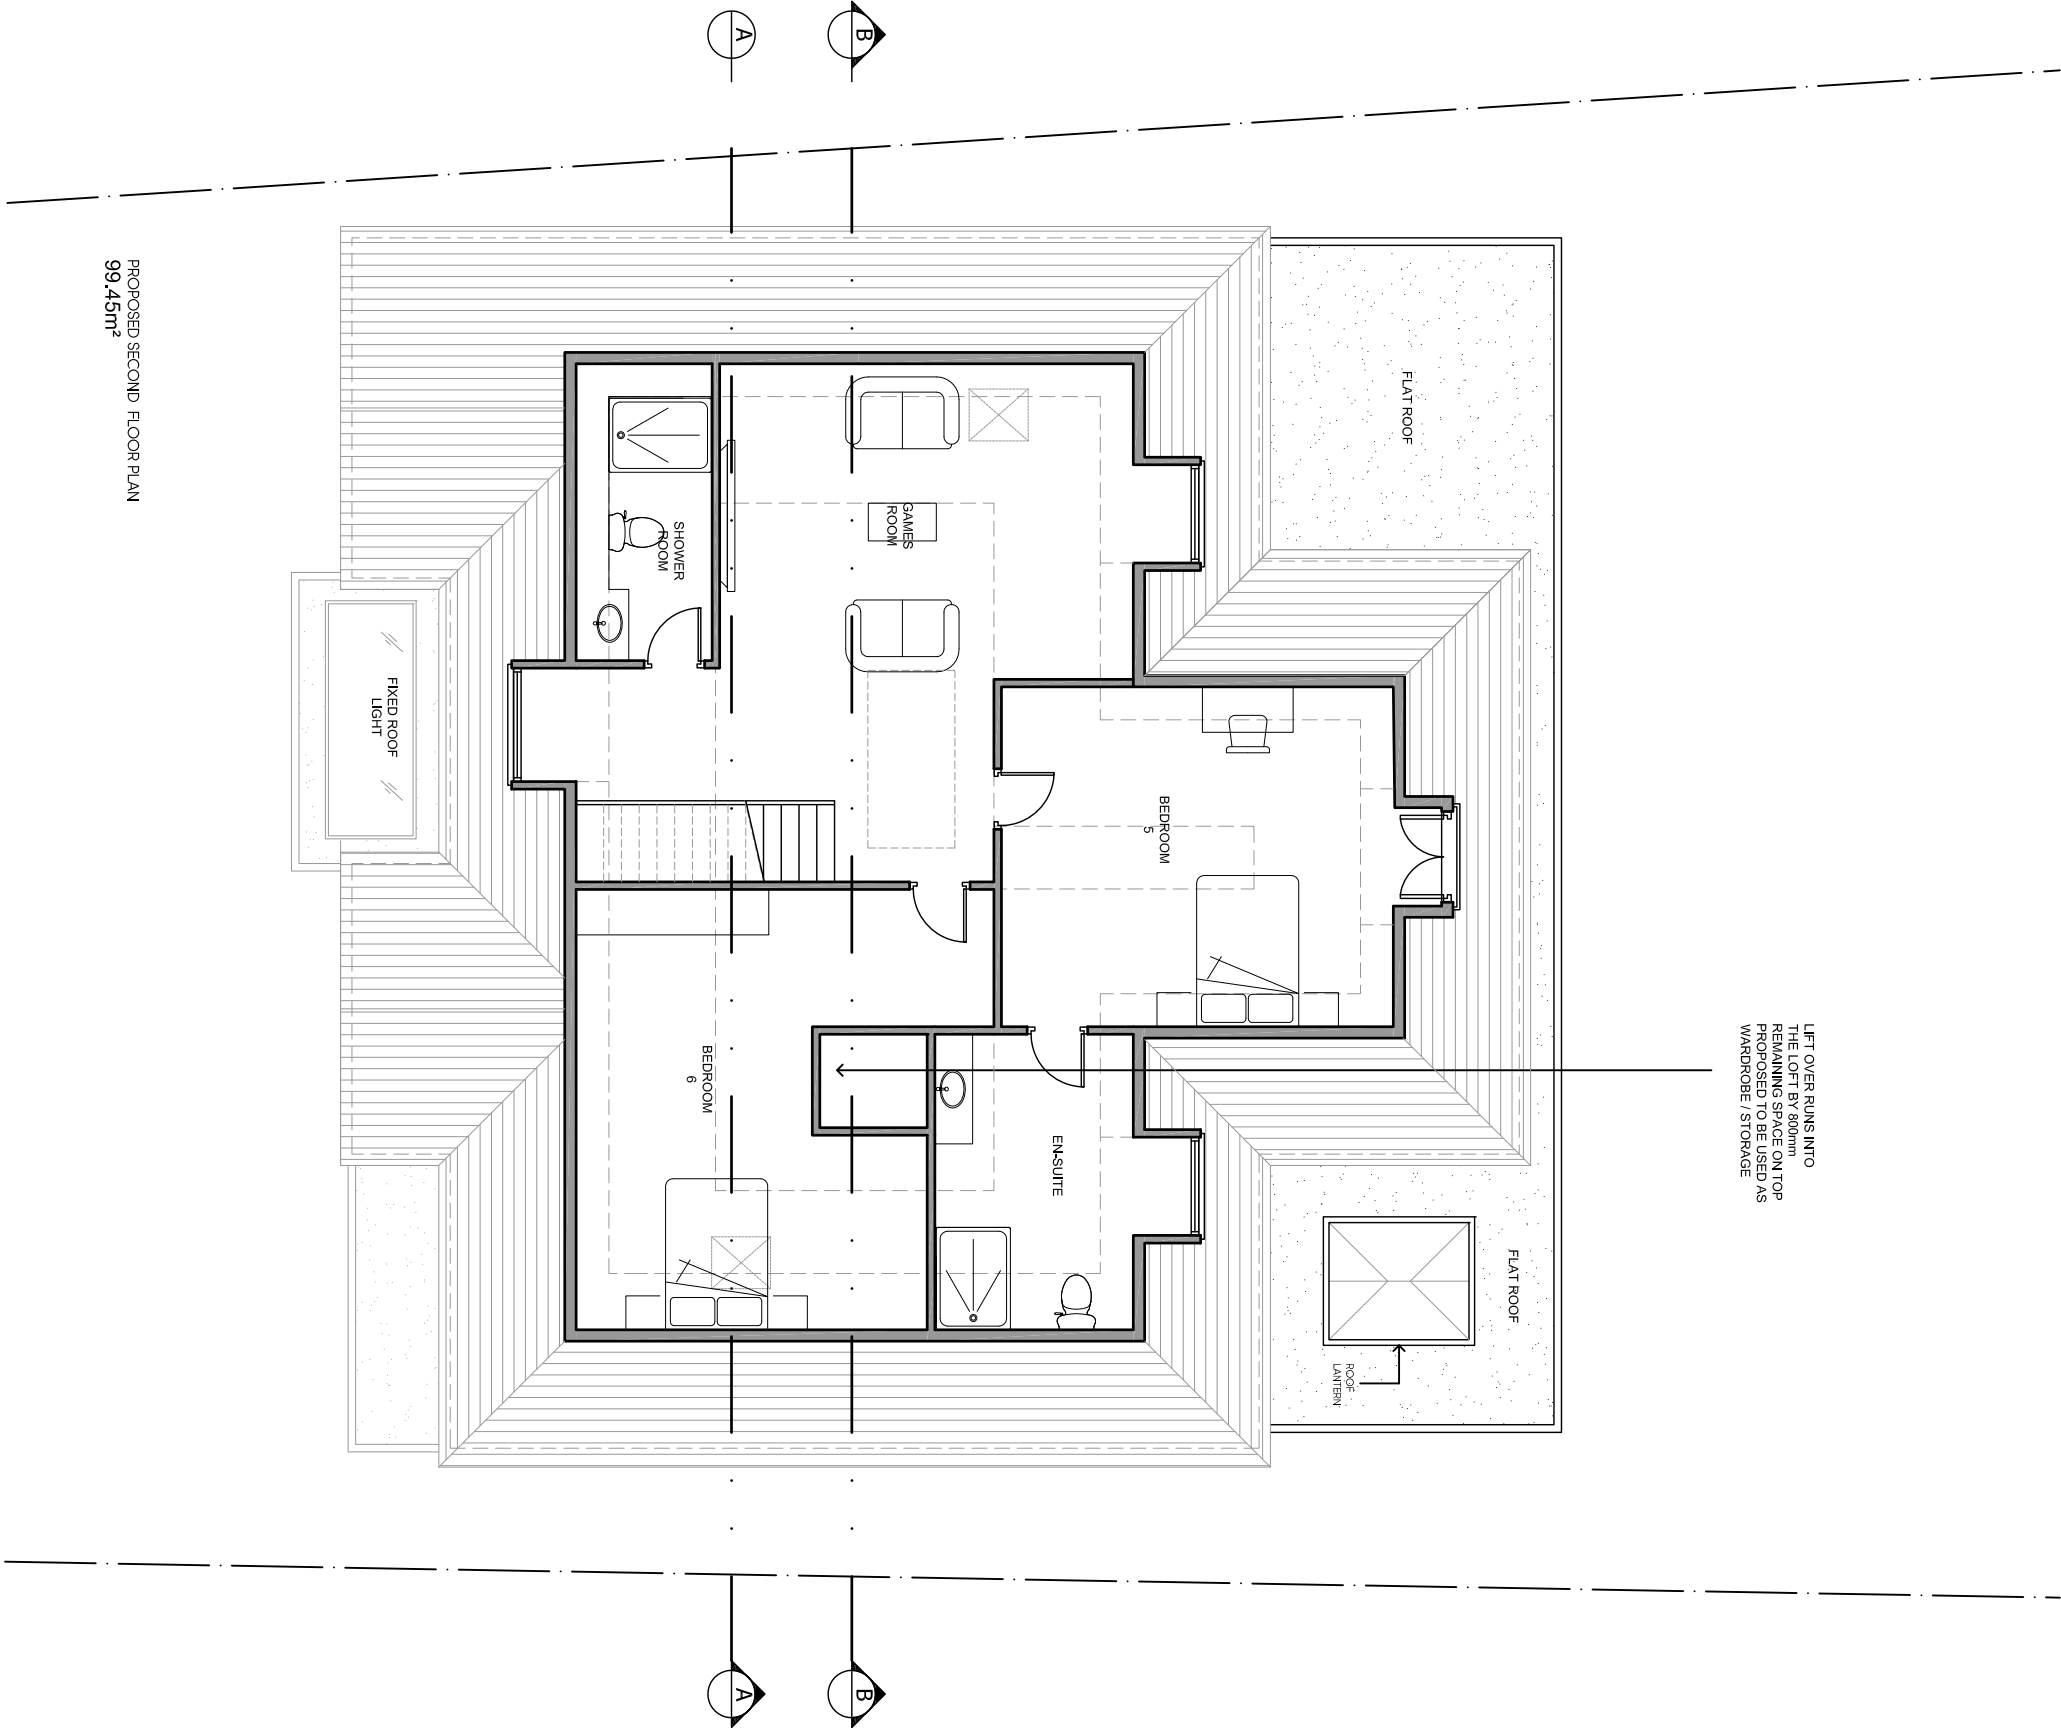

PROPOSED SECOND FLOOR PLAN
88.45m²

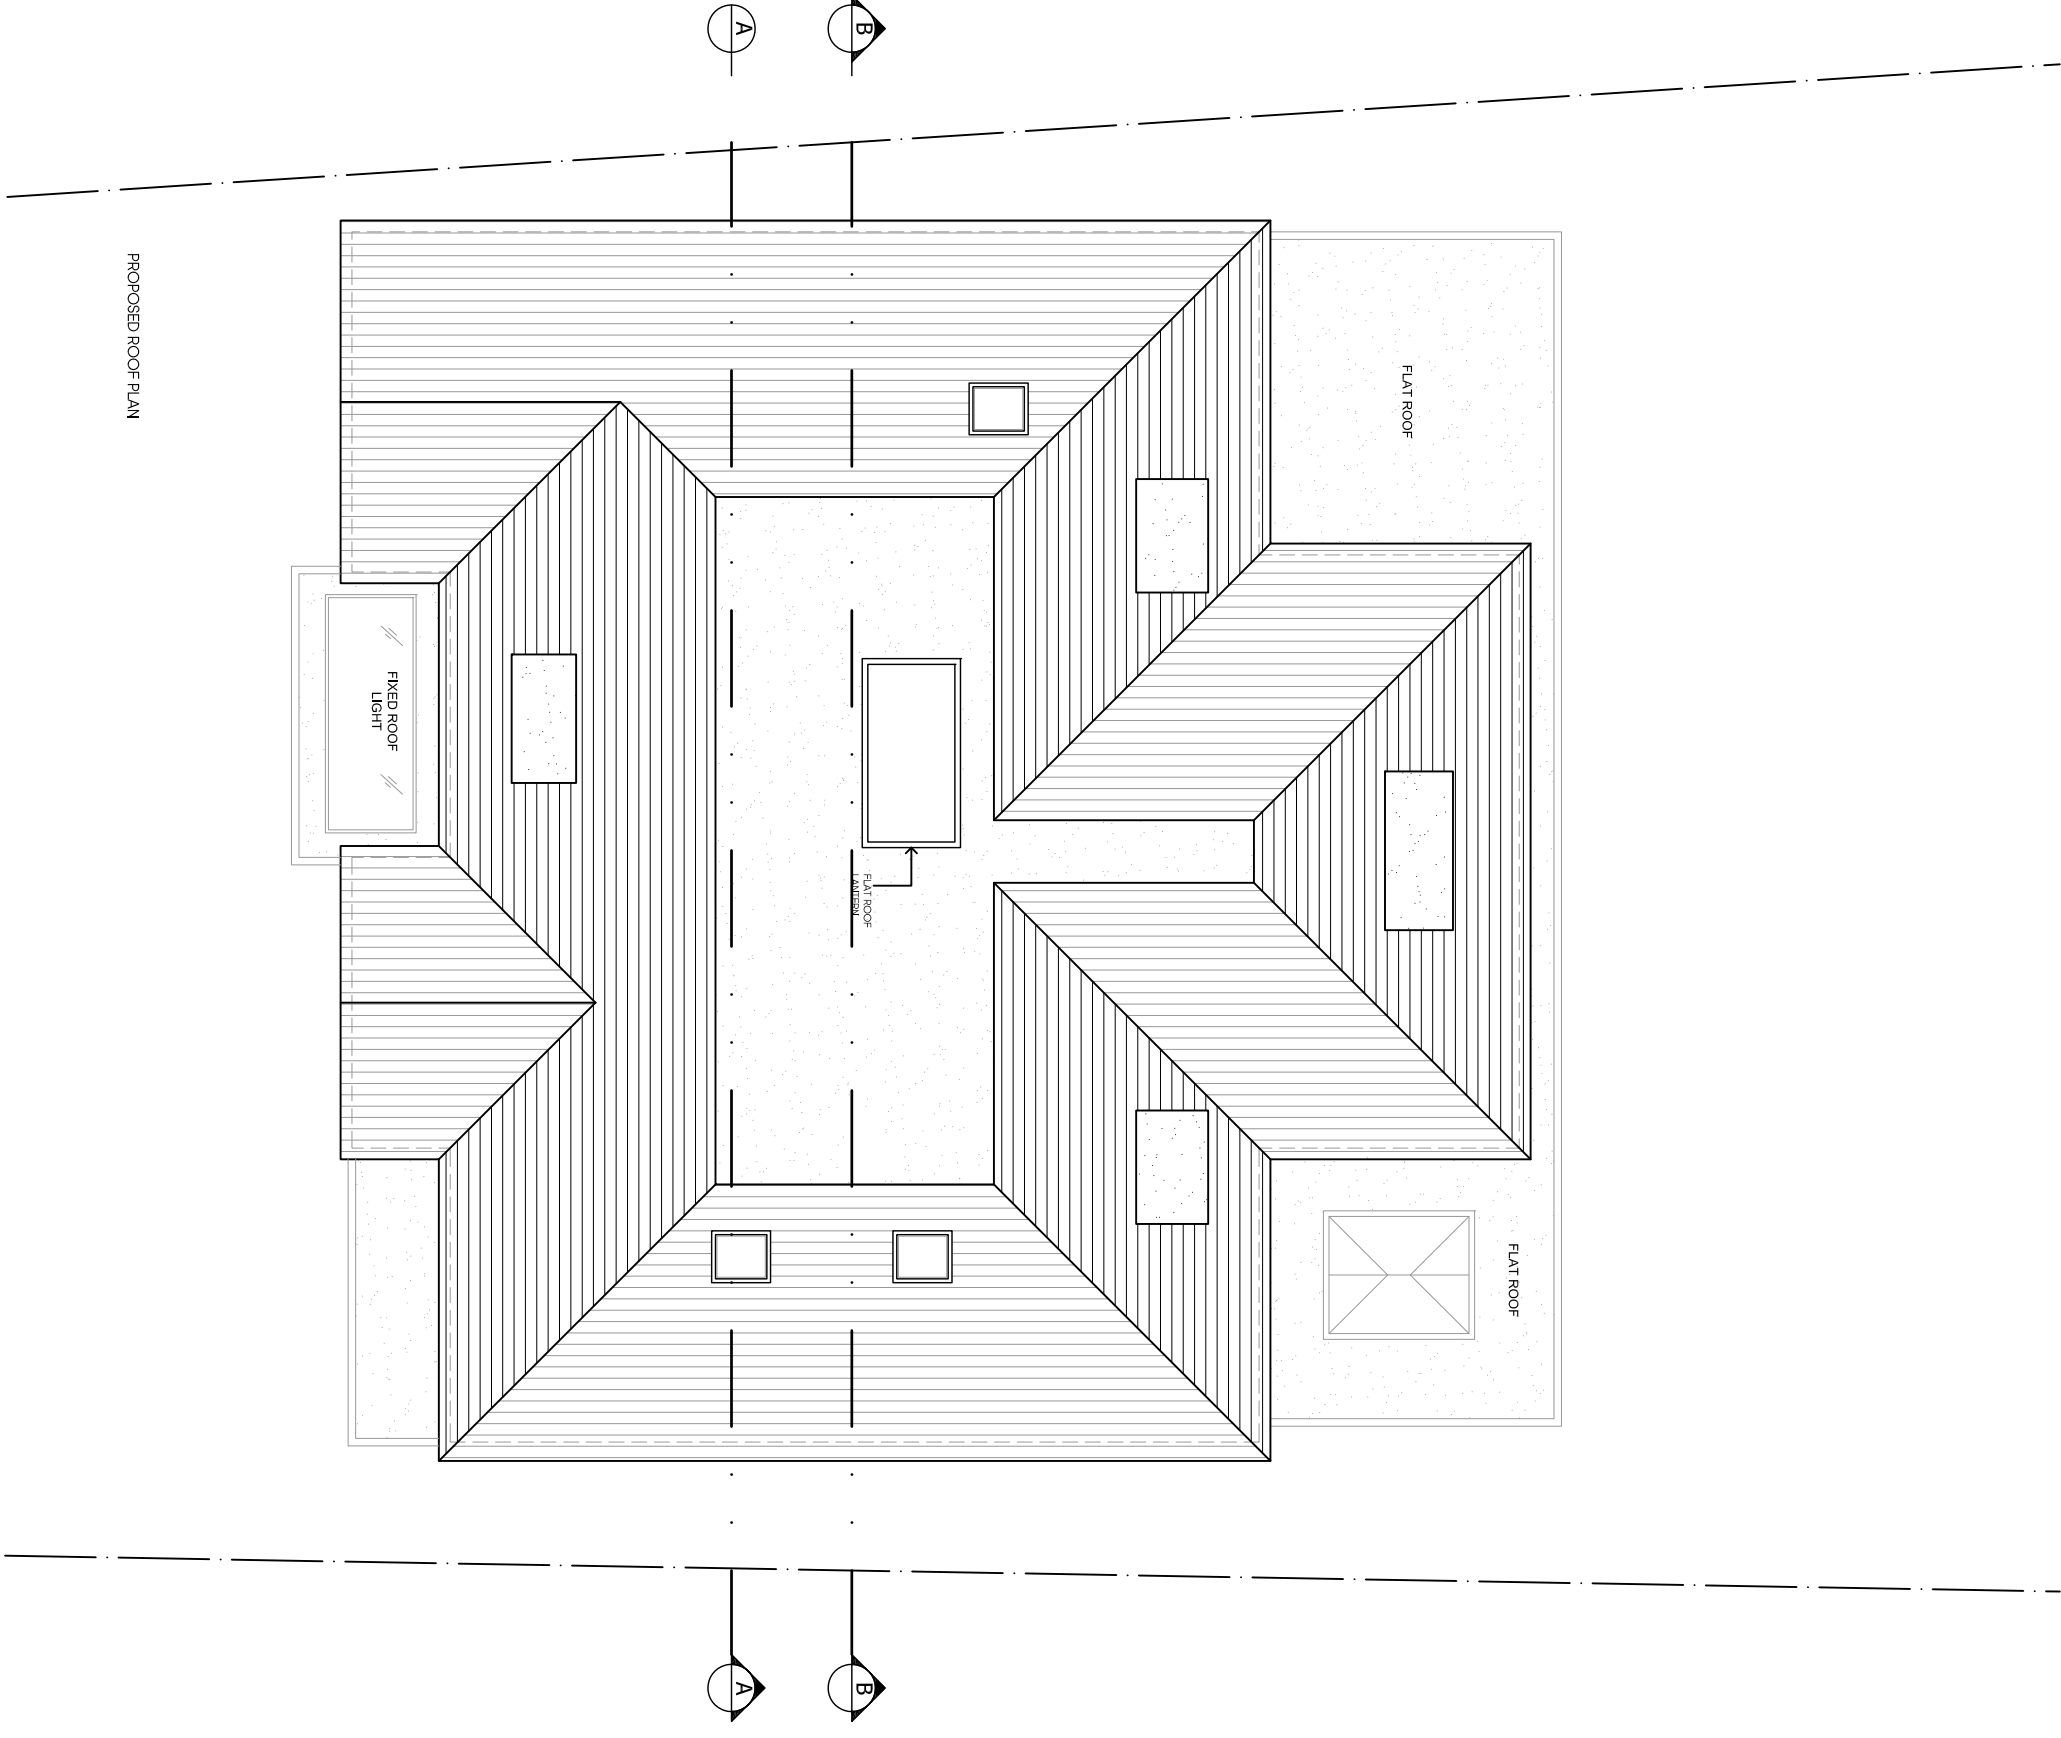

PROPOSED ROOF PLAN

H	02.08.22	Amended to suit case officer comments	BR
G	01.08.22	Amended to suit case officer comments	BR
F	07.08.18	Amendments to suit clients comments.	CP
E	24.07.18	Amendments to suit clients comments.	CP
D	06.07.18	Amendments to suit clients comments.	CP
C	16.06.18	Amendments to suit clients comments.	CP
B	21.06.17	Amendments to suit clients comments.	VS
A	15.06.17	Amendments to suit clients comments.	VS

Rev	Date	Description	Init.
Client			

MR R SHAH

Project Title

64 CORPE WOOD WAY, NORTHWOOD, HA6 2UA

Drawing Title

PROPOSED PLANS

Code	File	Sheet Size	Scale
P001	A1	ISO	1:50
Drawn by	AI	Drawing Date	Approved by
CP	OCT 2018	NJ	Revision
Project No.	P301	H	
1622			



Jutla
Architects

Angie House, Long Street,
Northwood HA6 1AB, Middlesex, HA6 1NW
01923 840077 | 01923 840078
jutla-architects.com

This drawing is property of Jutla Architects Ltd. It and its contents are not to be copied or otherwise reproduced. All dimensions must be checked on site before commencing work. No dimensions to be scaled from this drawing. This drawing was produced using AutoCad 2018.

PLANNING ISSUE