



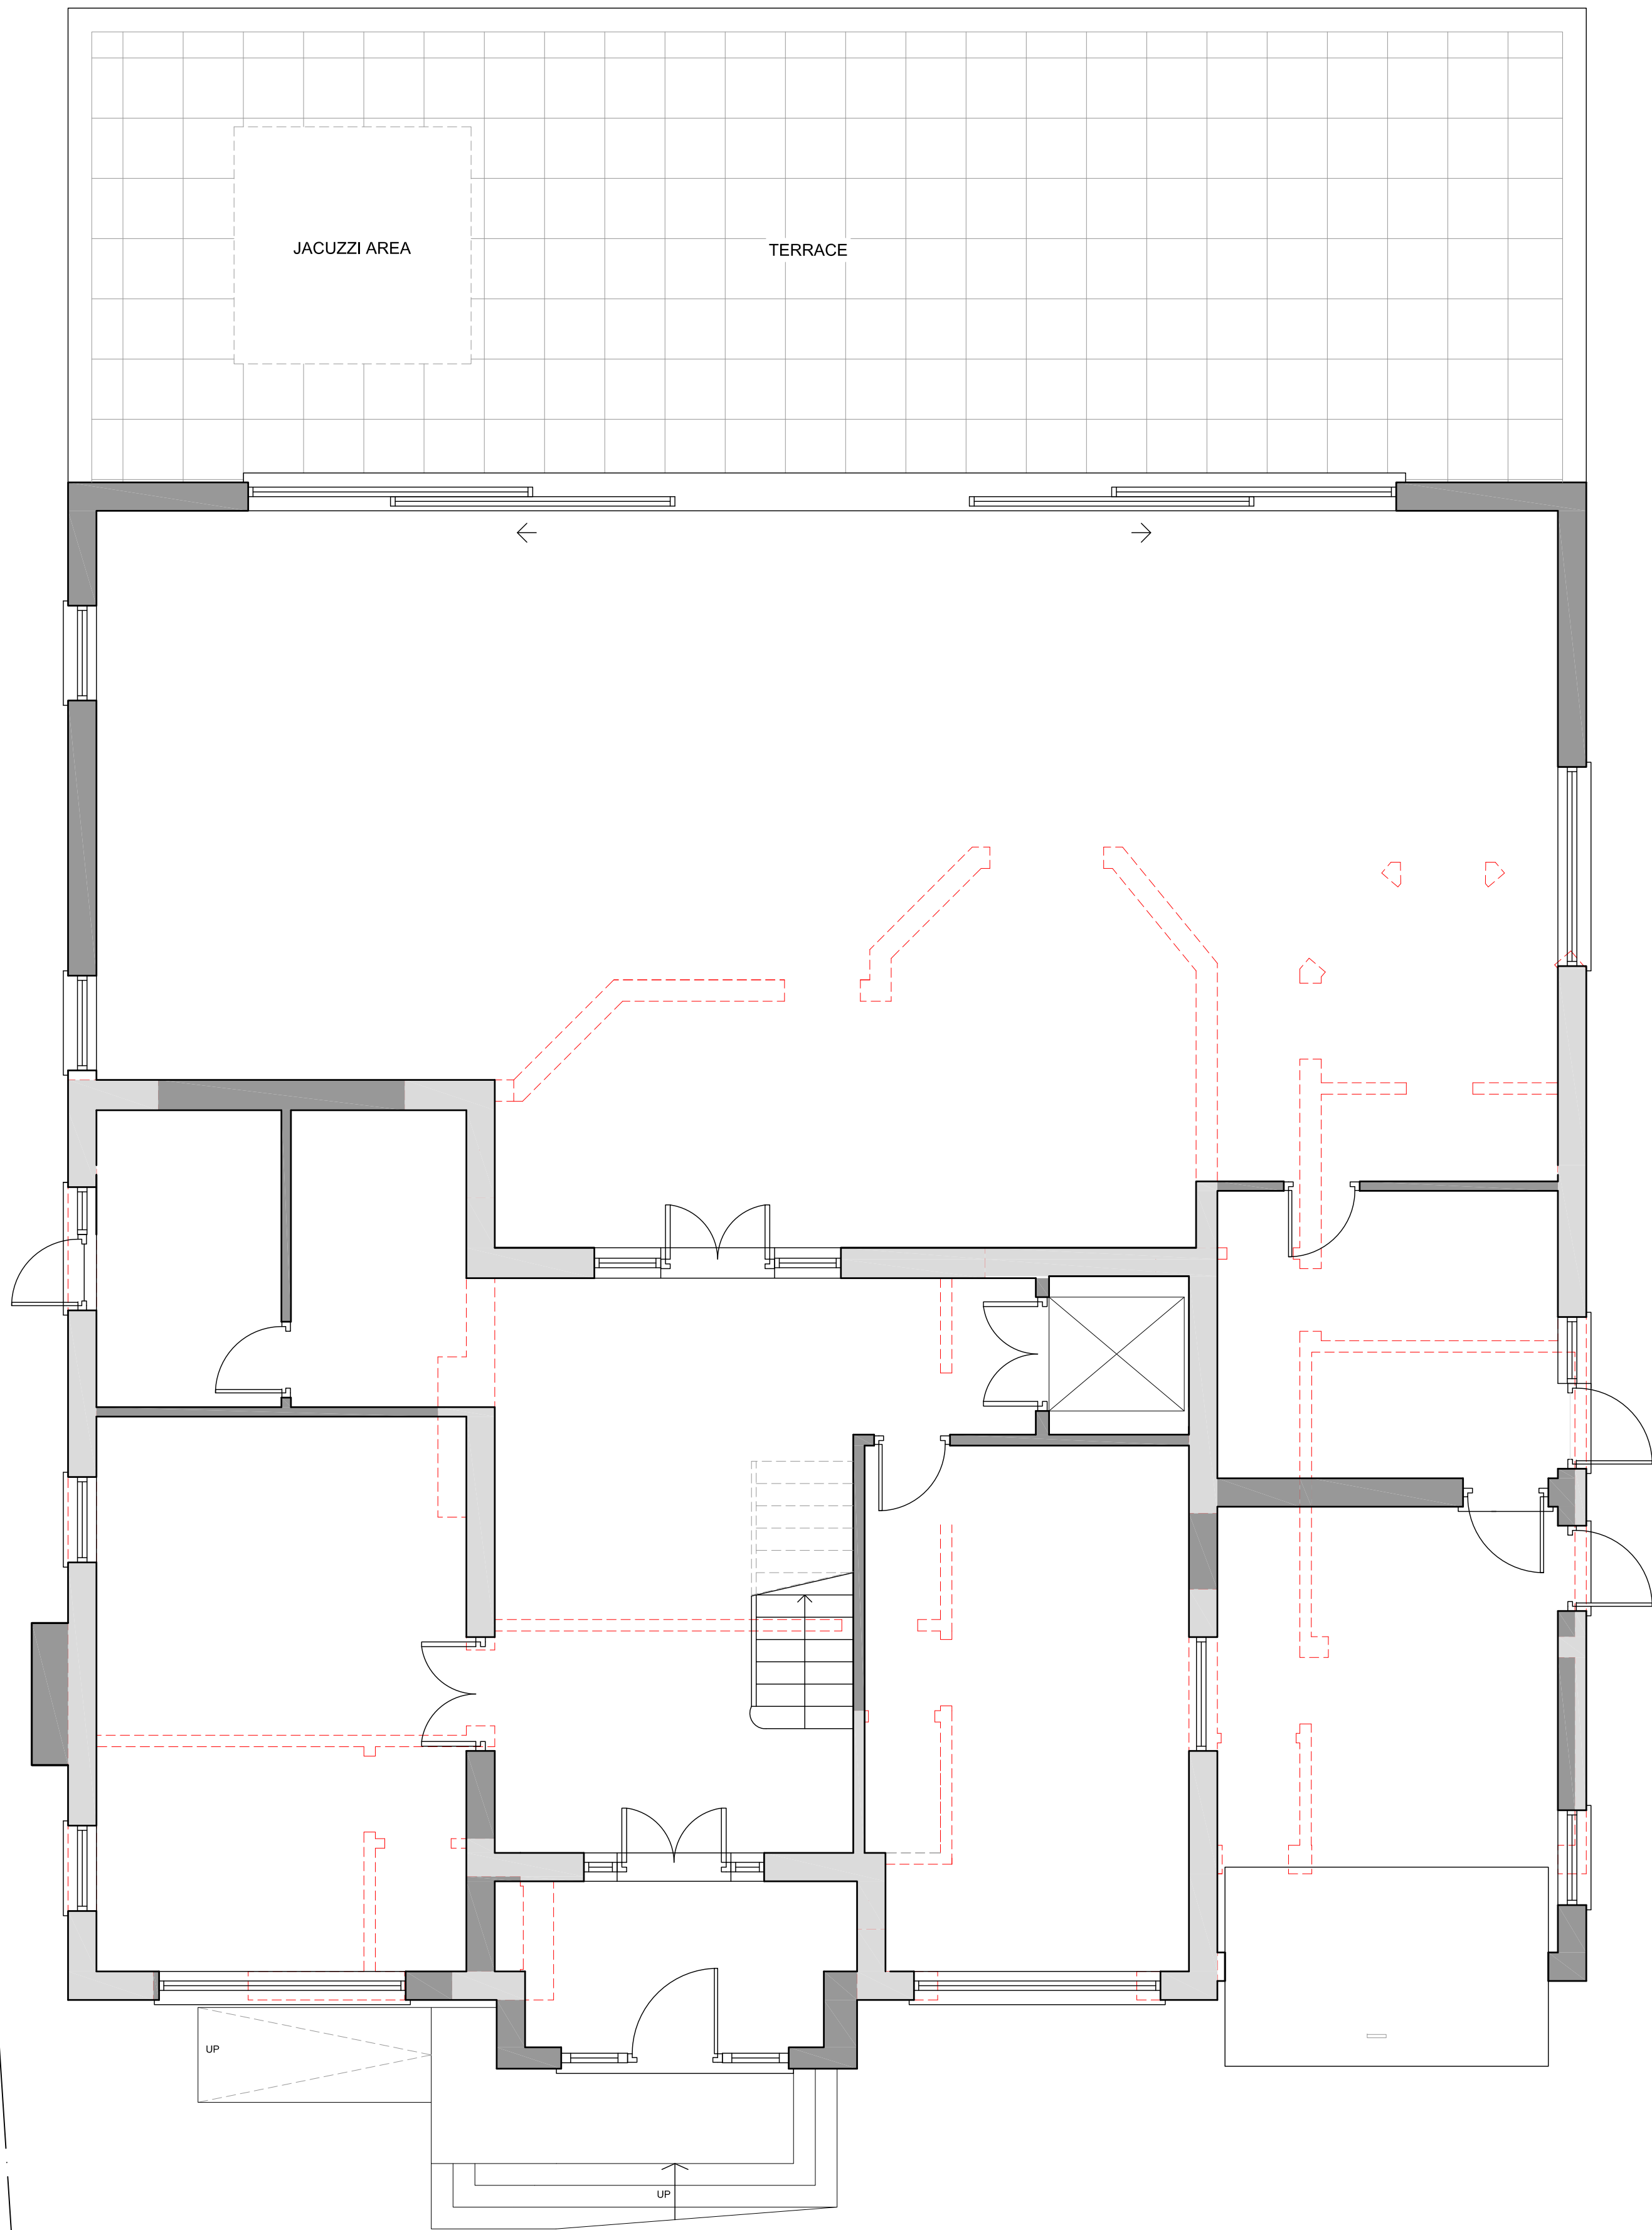

PROPOSED GROUND FLOOR PLAN
DEMOLITION PLAN

 

Rev	Date	Description	Init.
Client	MR R SHAH		
Project Title	64 COPSE WOOD WAY, NORTHWOOD, HA6 2UA		
Drawing Title	PROPOSED GROUND FLOOR PLAN DEMOLITION PLAN		
Cad File	Sheet Size	Scale	
P001	A1	1:50	
Drawn by	Drawing Date	Approved by	
BR	JUL 2022	NJ	
Project No.	Drawing No.	Revision	
1622	P310	-	

Juttla Architects

Argyle House, Joel Street,
Northwood Hills, Middlesex, HA6 1NW

01923 840077 | 01923 840078
info@juttla-architects.com
juttla-architects.com

This drawing is property of Juttla Architects Ltd © and must not be copied or otherwise reproduced. All dimensions must be checked on site before commencing work. No dimensions to be scaled from this drawing. This drawing was produced using AutoCad 2016.