

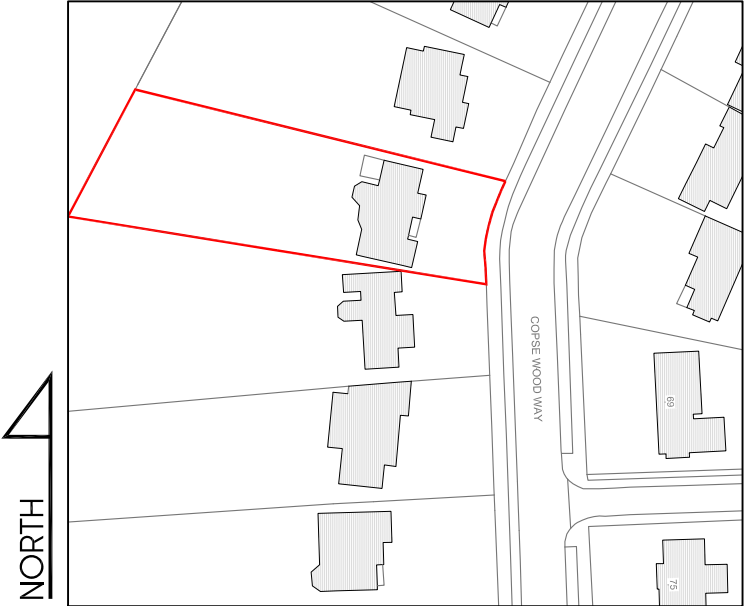


 

LOCATION PLAN
SCALE 1:1250

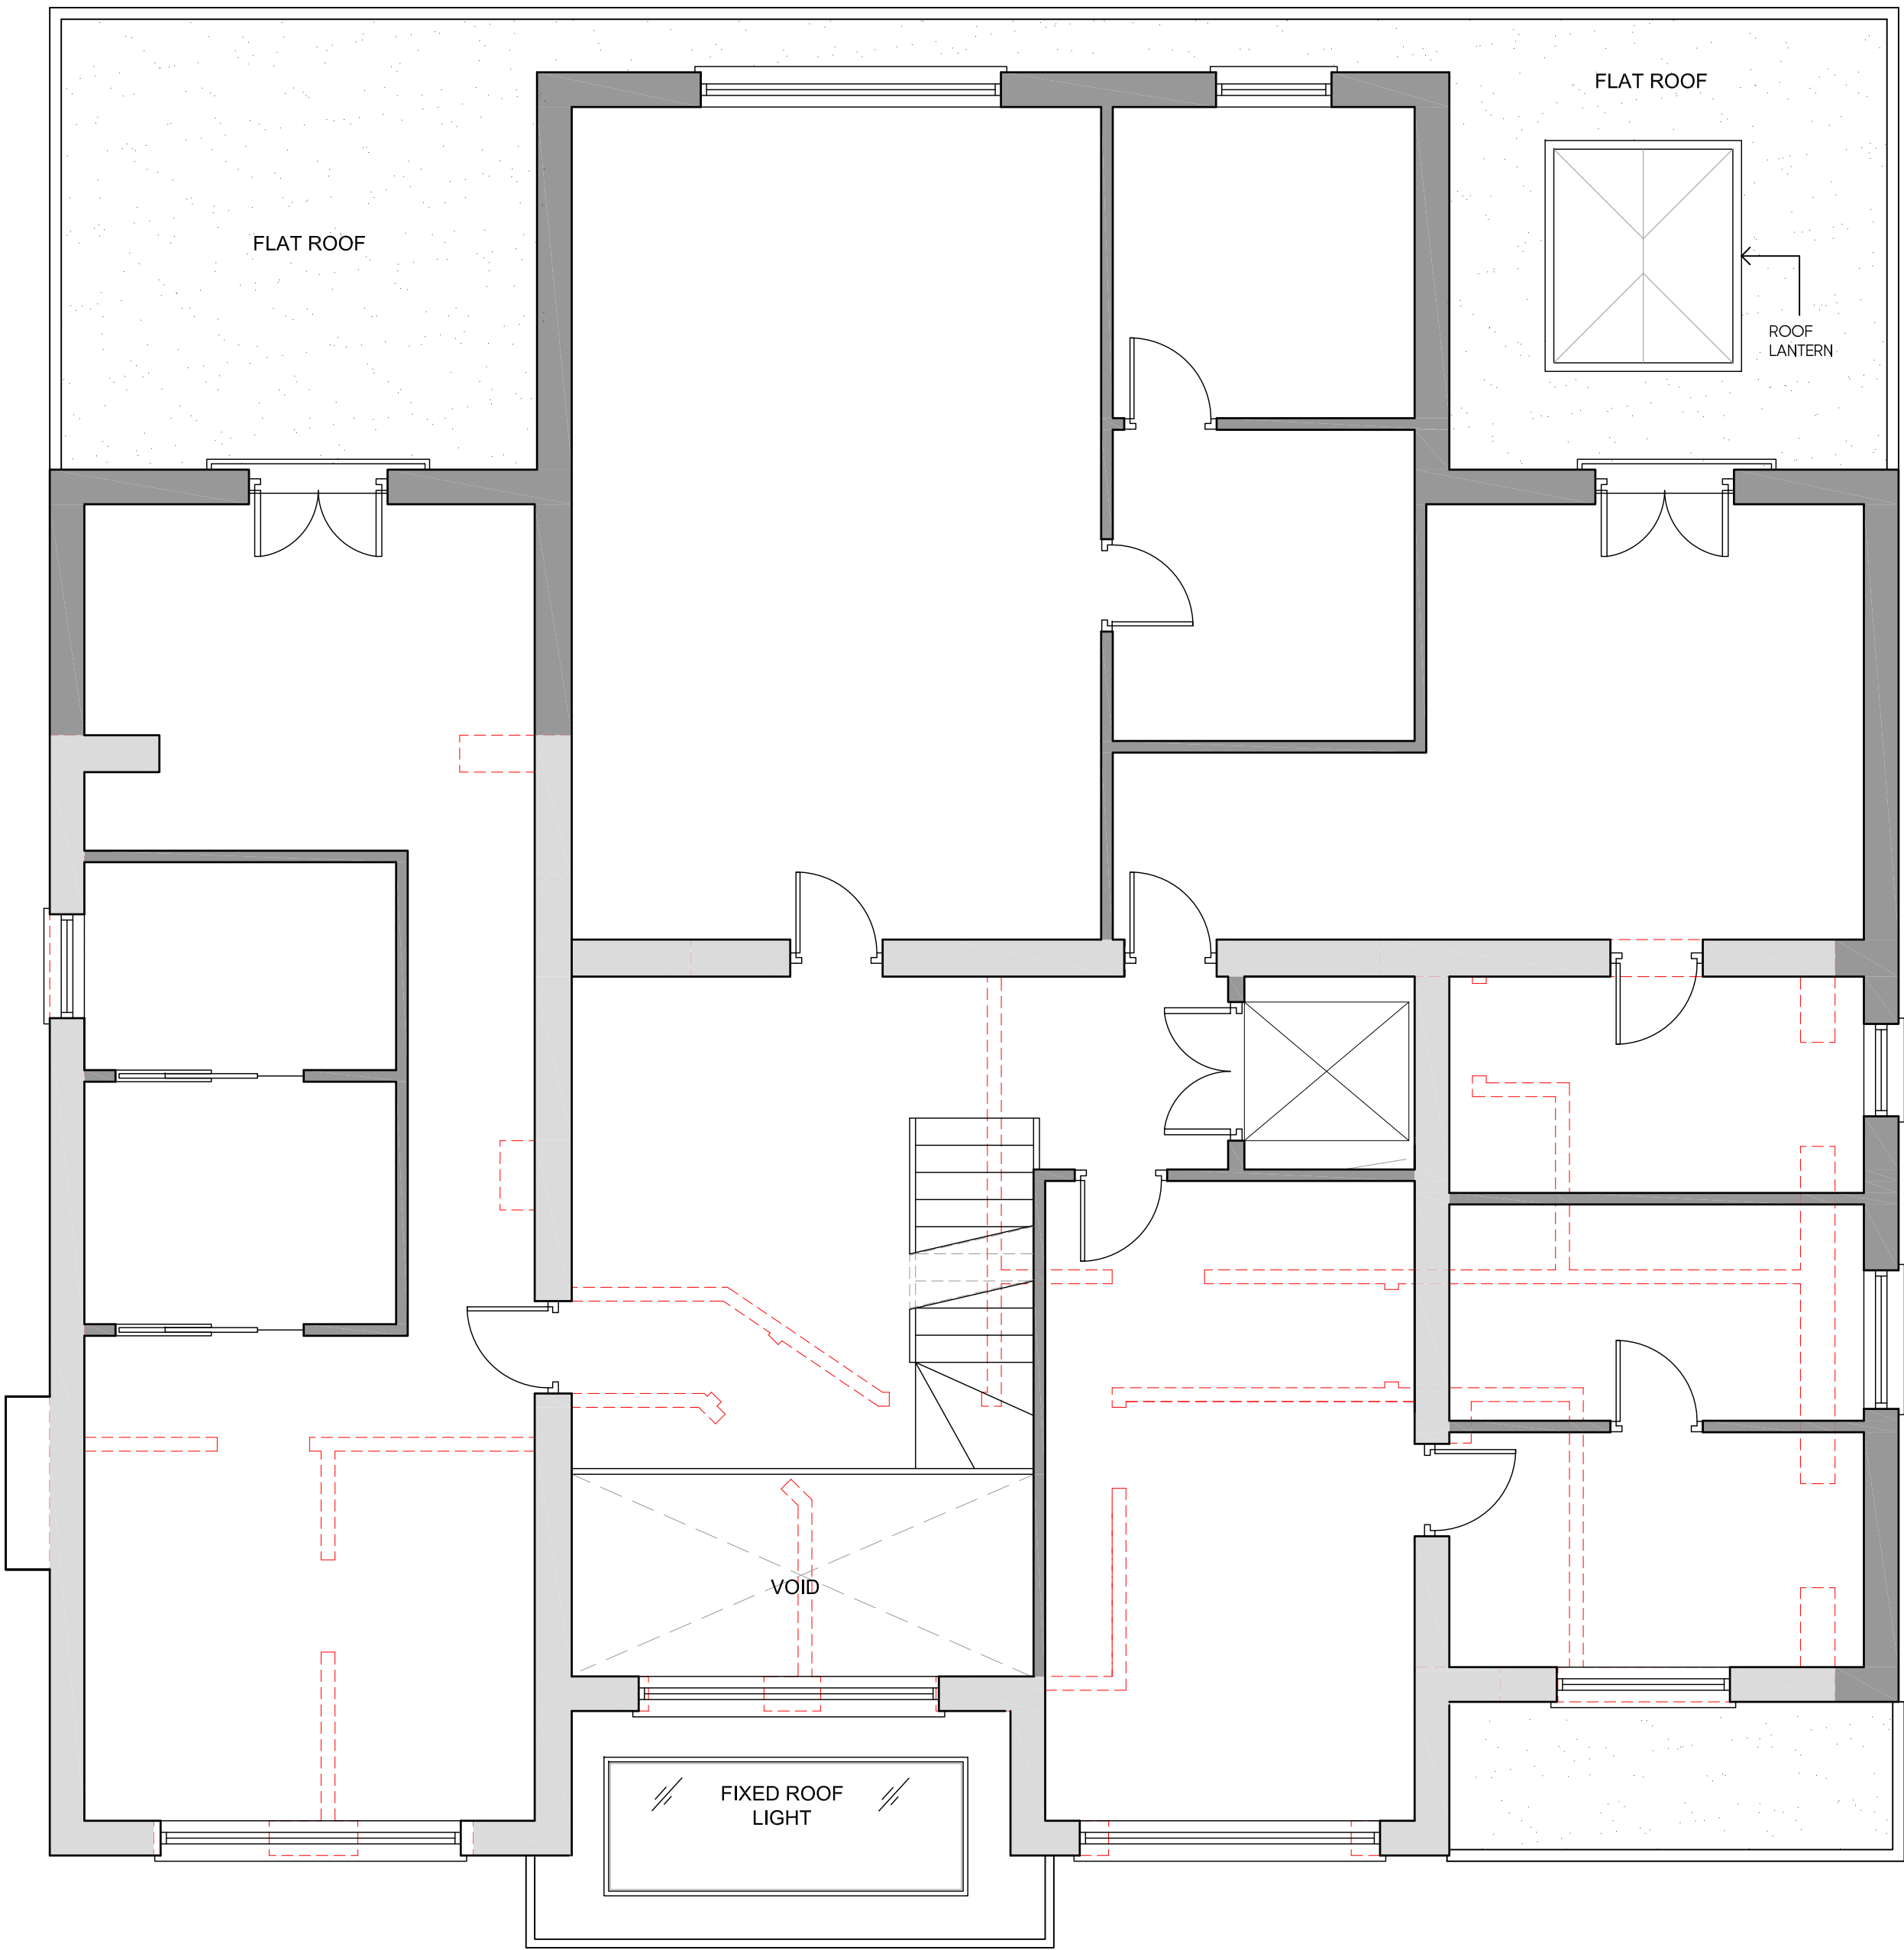

PROPOSED FIRST FLOOR PLAN
DEMOLITION PLAN

Rev	Date	Description	Init.
Client			
MR R SHAH			
Project Title			
64 COPSE WOOD WAY, NORTHWOOD, HA6 2UA			
Drawing Title			
PROPOSED FIRST FLOOR PLAN DEMOLITION PLAN			
Cad File		Sheet Size	Scale
P001		A1	1:50
Drawn by		Drawing Date	Approved by
BR		JUL 2022	NJ
Project No.		Drawing No.	Revision
1622		P311	-



Argyle House, Joel Street,
Northwood Hills, Middlesex, HA6 1NW
t 01923 840077 f 01923 840078
info@juttla-architects.com
juttla-architects.com

This drawing is property of Juttla Architects Ltd © and must not be
copied or otherwise reproduced. All dimensions must be checked on
site before commencing work. No dimensions to be scaled from this
drawing. This drawing was produced using AutoCad 2016.

PLANNING ISSUE