


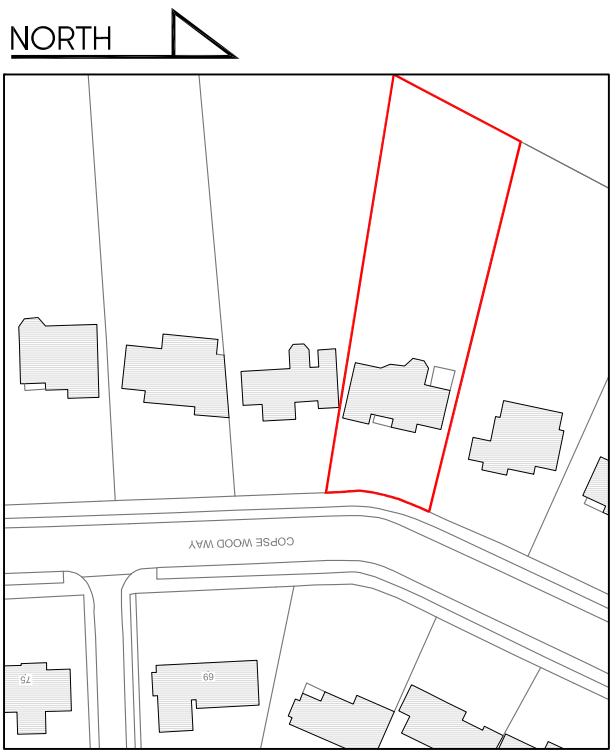


 


LOCATION PLAN
SCALE 1:1250

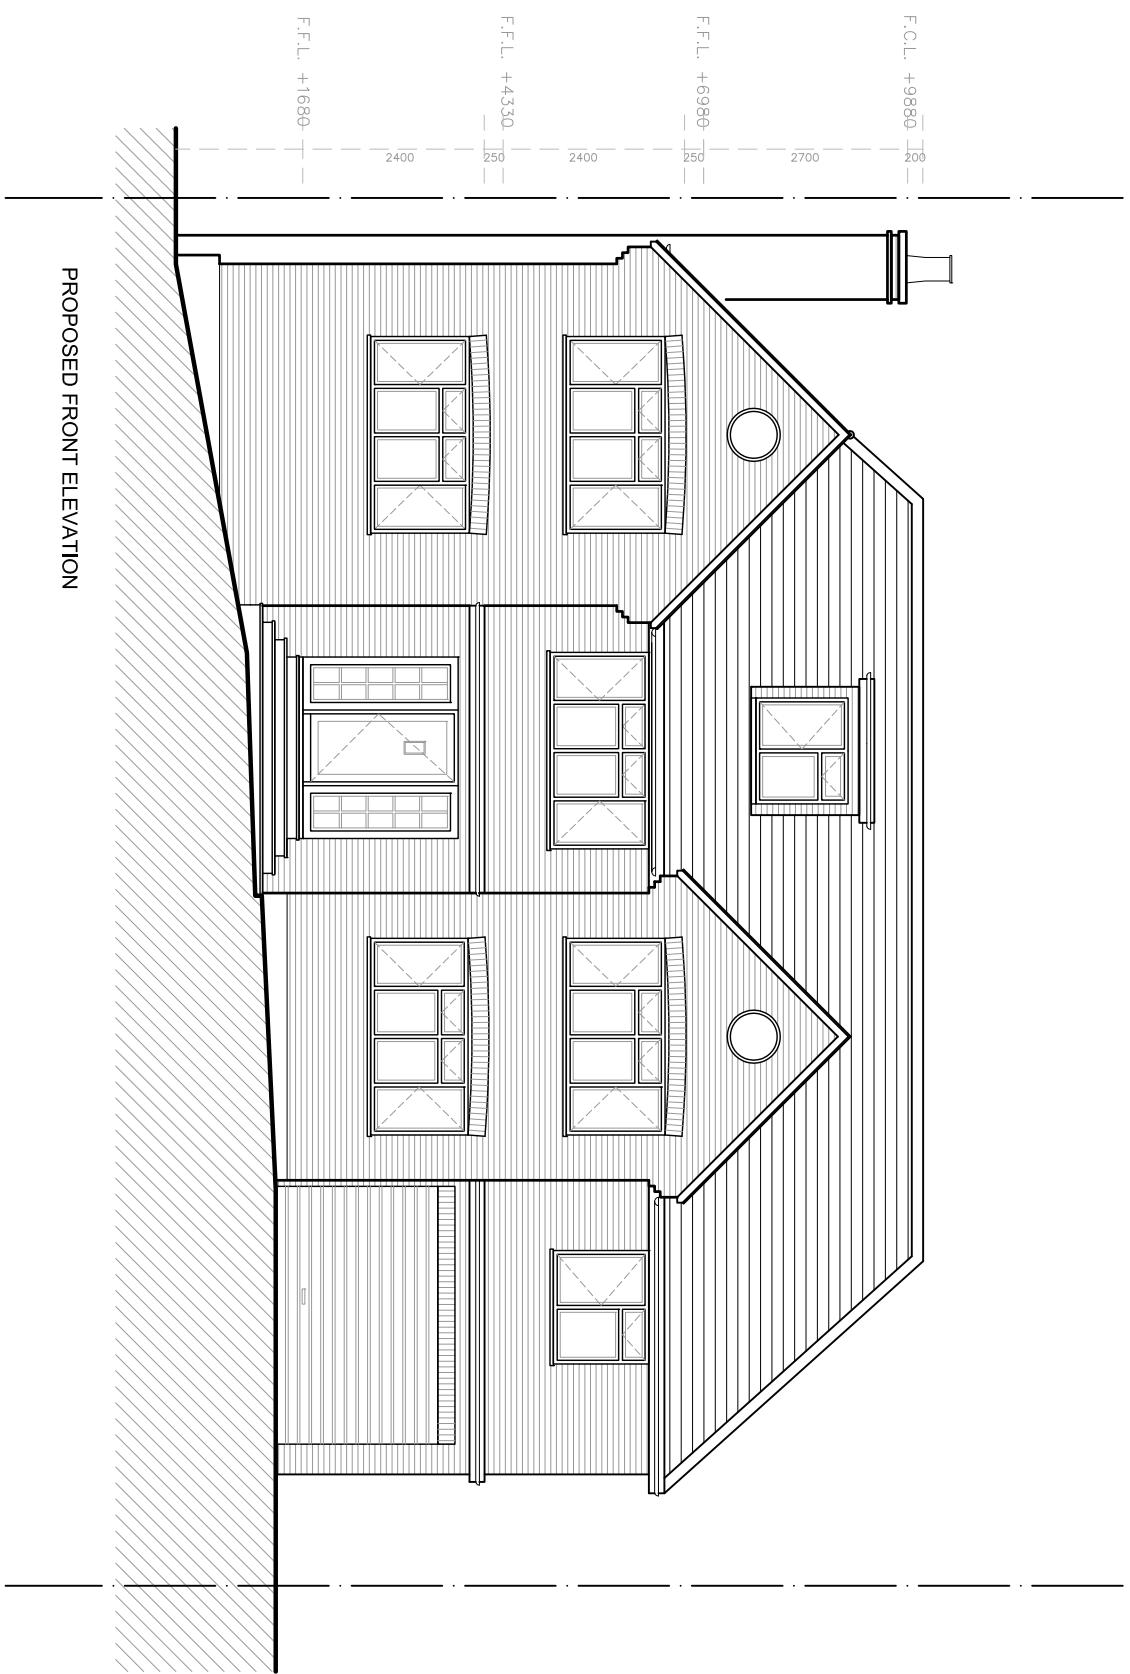


PROPOSED FRONT ELEVATION

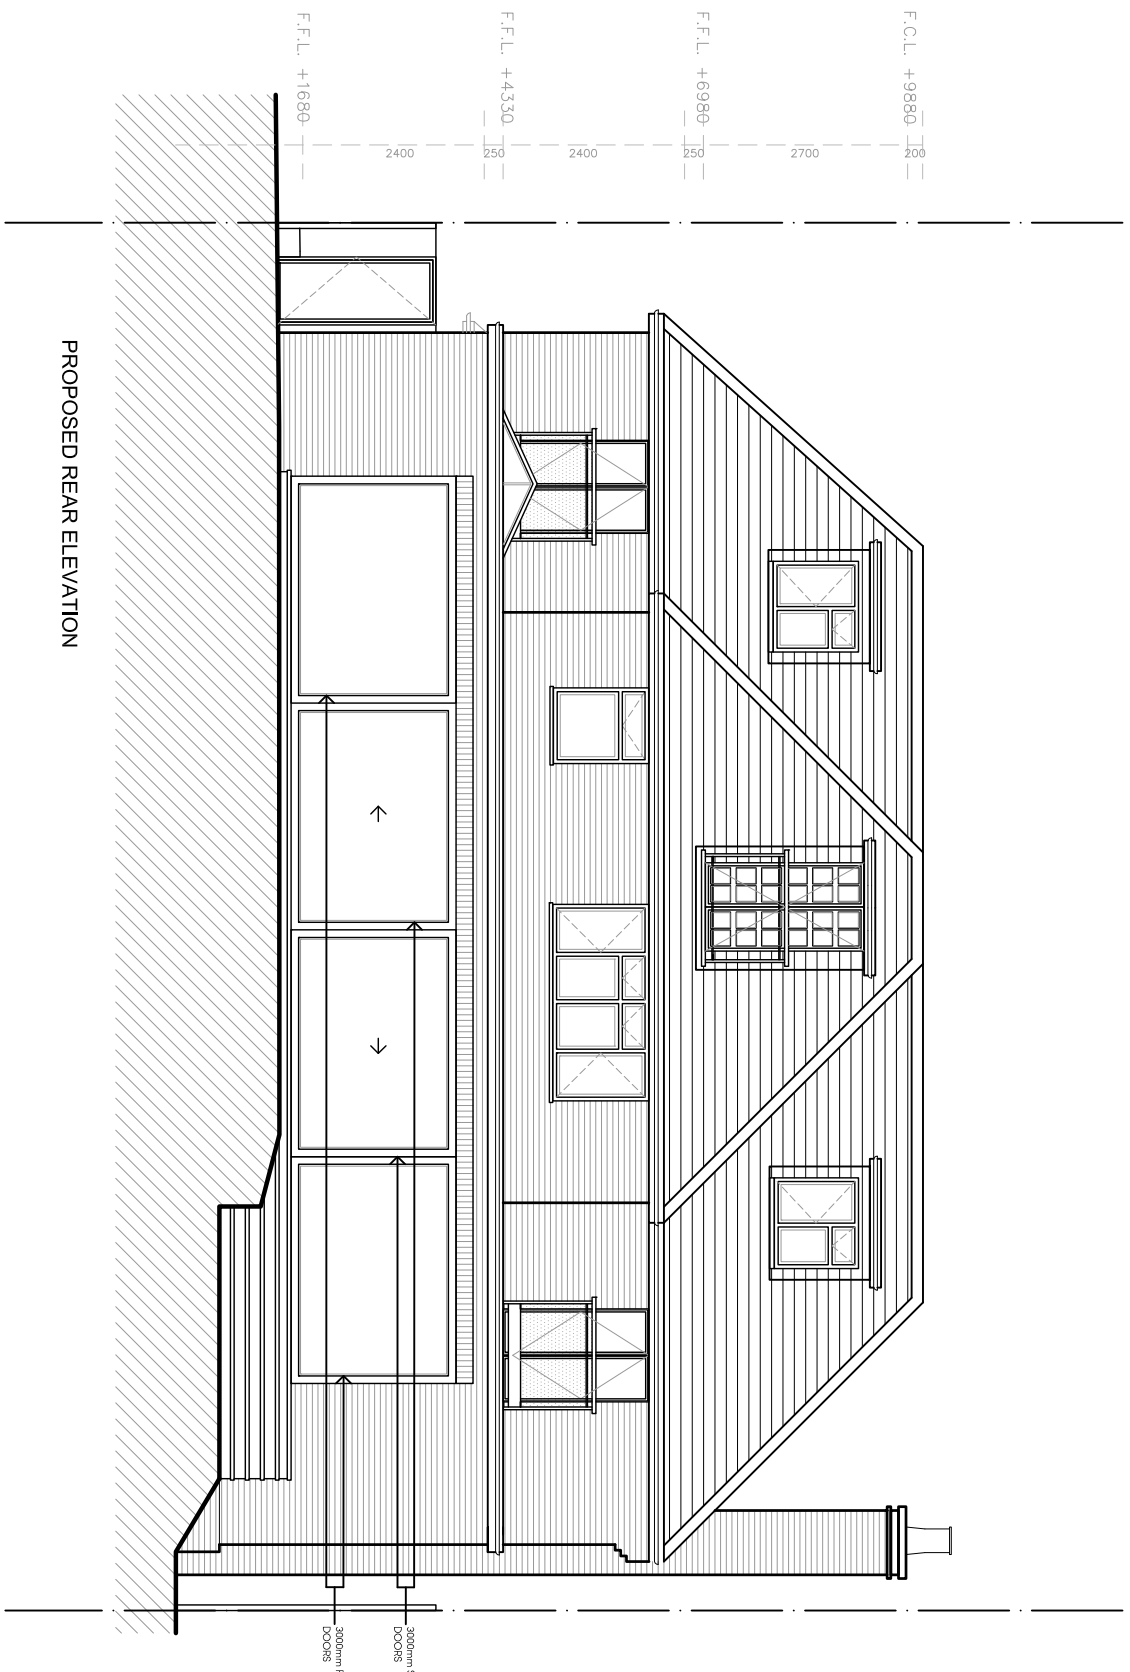


PROPOSED REAR ELEVATION

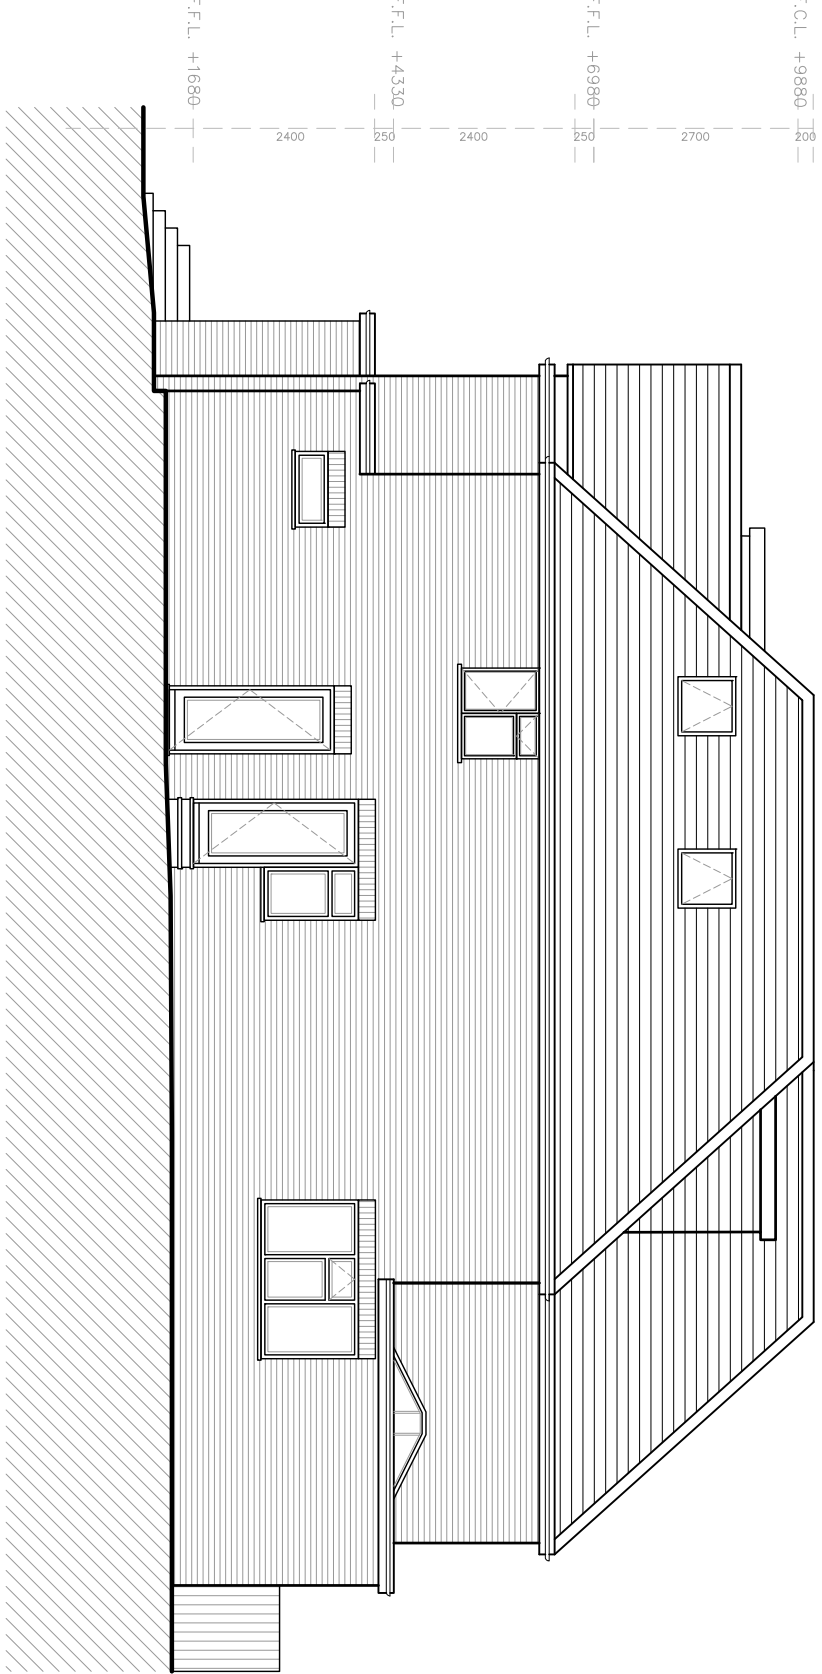

PROPOSED RIGHT SIDE ELEVATION

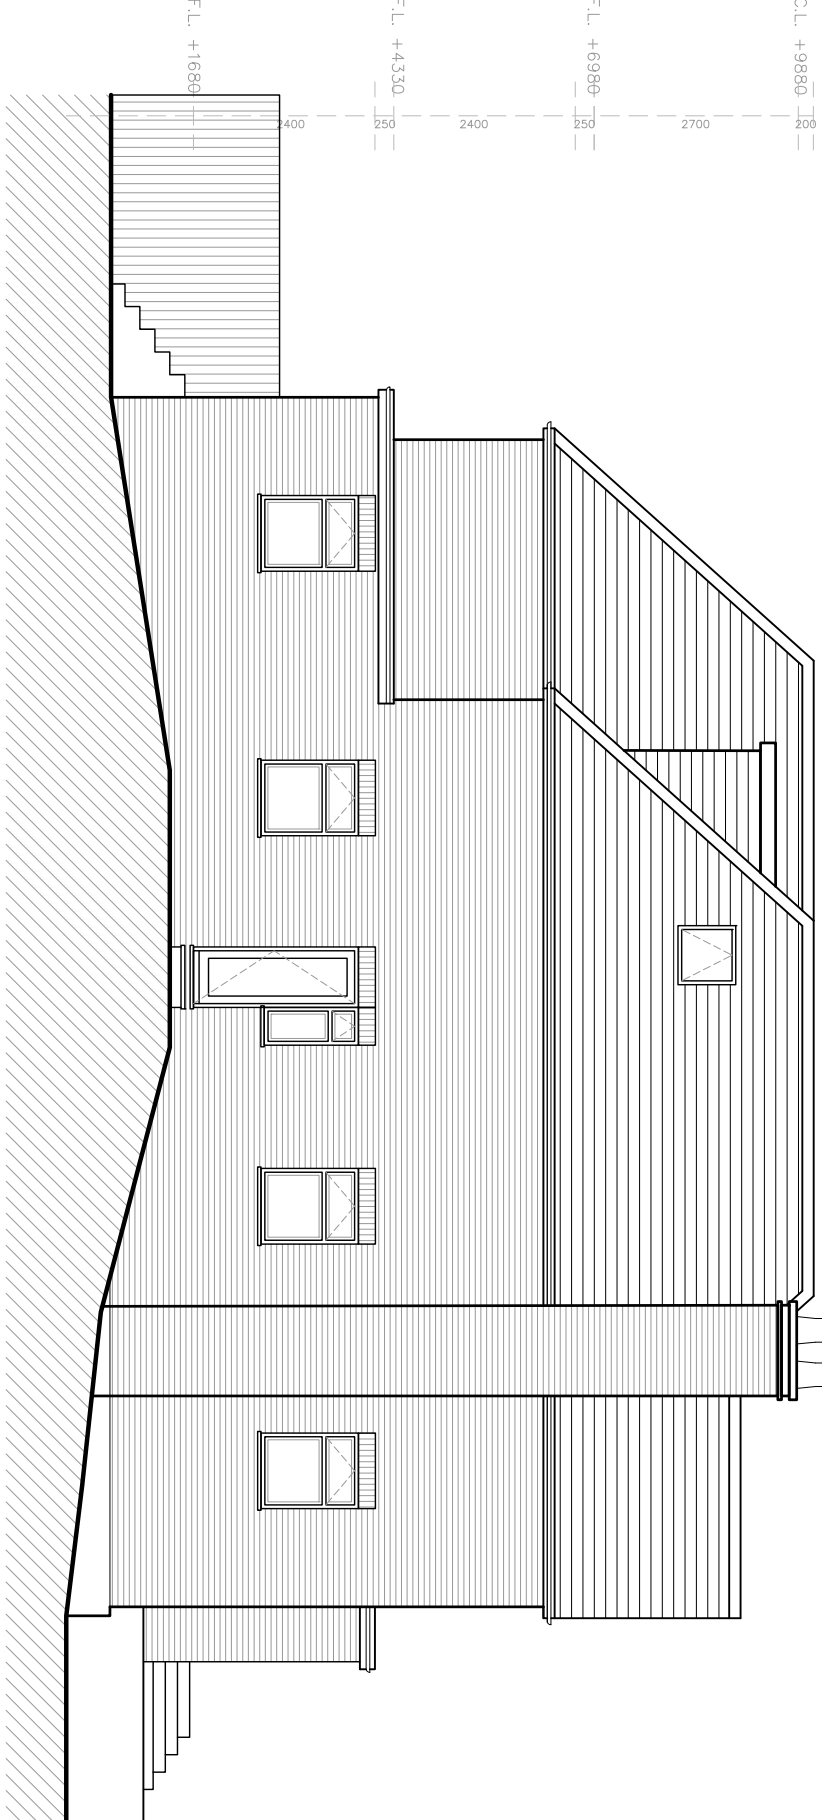

PROPOSED LEFT SIDE ELEVATION

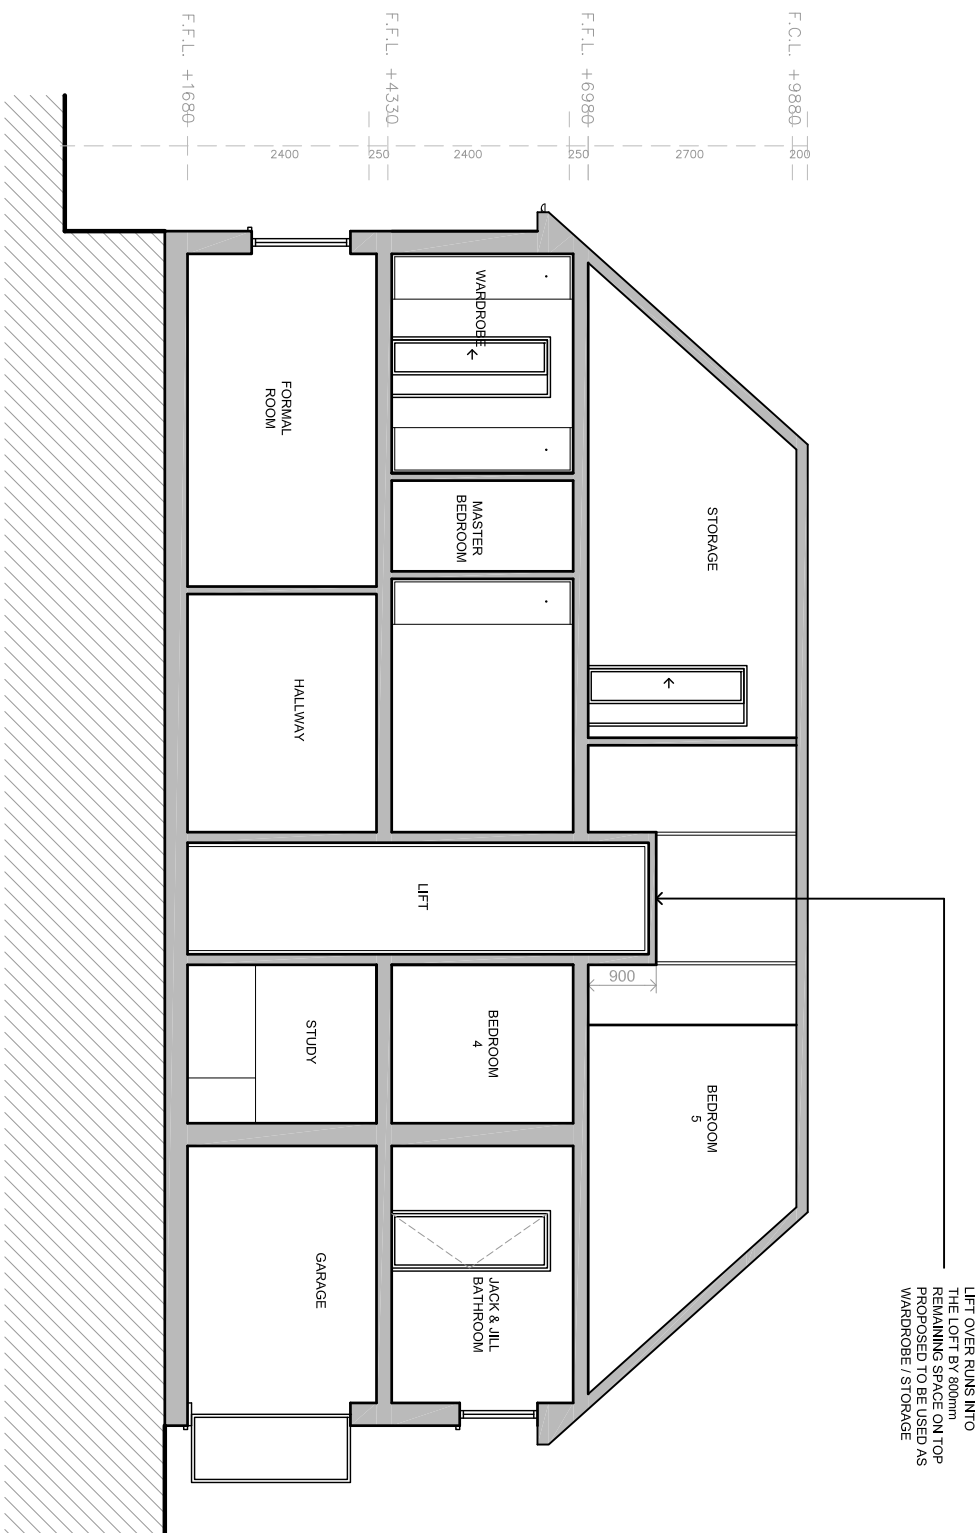

PROPOSED SECTION A

H	02/08/22	Amended to suit case officer comments	BR
G	01/08/22	Amended to suit case officer comments	BR
F	15/10/18	Amendments to suit clients comments.	CP
E	07/08/18	Amendments to suit clients comments.	CP
D	24/07/18	Amendments to suit clients comments.	CP
C	06/07/18	Amendments to suit clients comments.	CP
B	18/05/18	Amendments to suit clients comments.	CP
A	21/05/17	Amendments to suit clients comments.	VS
Rev	Date	Description	Init.
Client			

MR R SHAH

Project Title

64 CORPE WOOD WAY, NORTHWOOD, HA6 2UA

Drawing Title

PROPOSED ELEVATIONS SECTIONS

Cad File	Sheet Size	Scale
P001	A1	1:100
Drawn by	AI	Approved by
CP	JUN 2017	NJ
Project No.	P401	Revision
1622		H

Jutla Architects

Angie House, Josh Street,
Northwood HA6 1AB, London, HA6 1NW
01923 840077 / 01923 840078
jutla-architects.com

This drawing is property of Jutla Architects Ltd & not to be copied or otherwise reproduced. All dimensions must be checked on site before commencing work. No dimensions to be scaled from this drawing. This drawing was produced using AutoCad 2016.

PLANNING ISSUE