



General Notes :

- 1.) Do not scale from this drawing.
- 2.) All dimensions are in millimetres.
- 3.) All levels are in metres relative to datum.
- 4.) All dimensions stated are to be confirmed on site prior to commencement of any works and any discrepancies found are to be reported to **Steve Morgan Associates Limited** immediately.

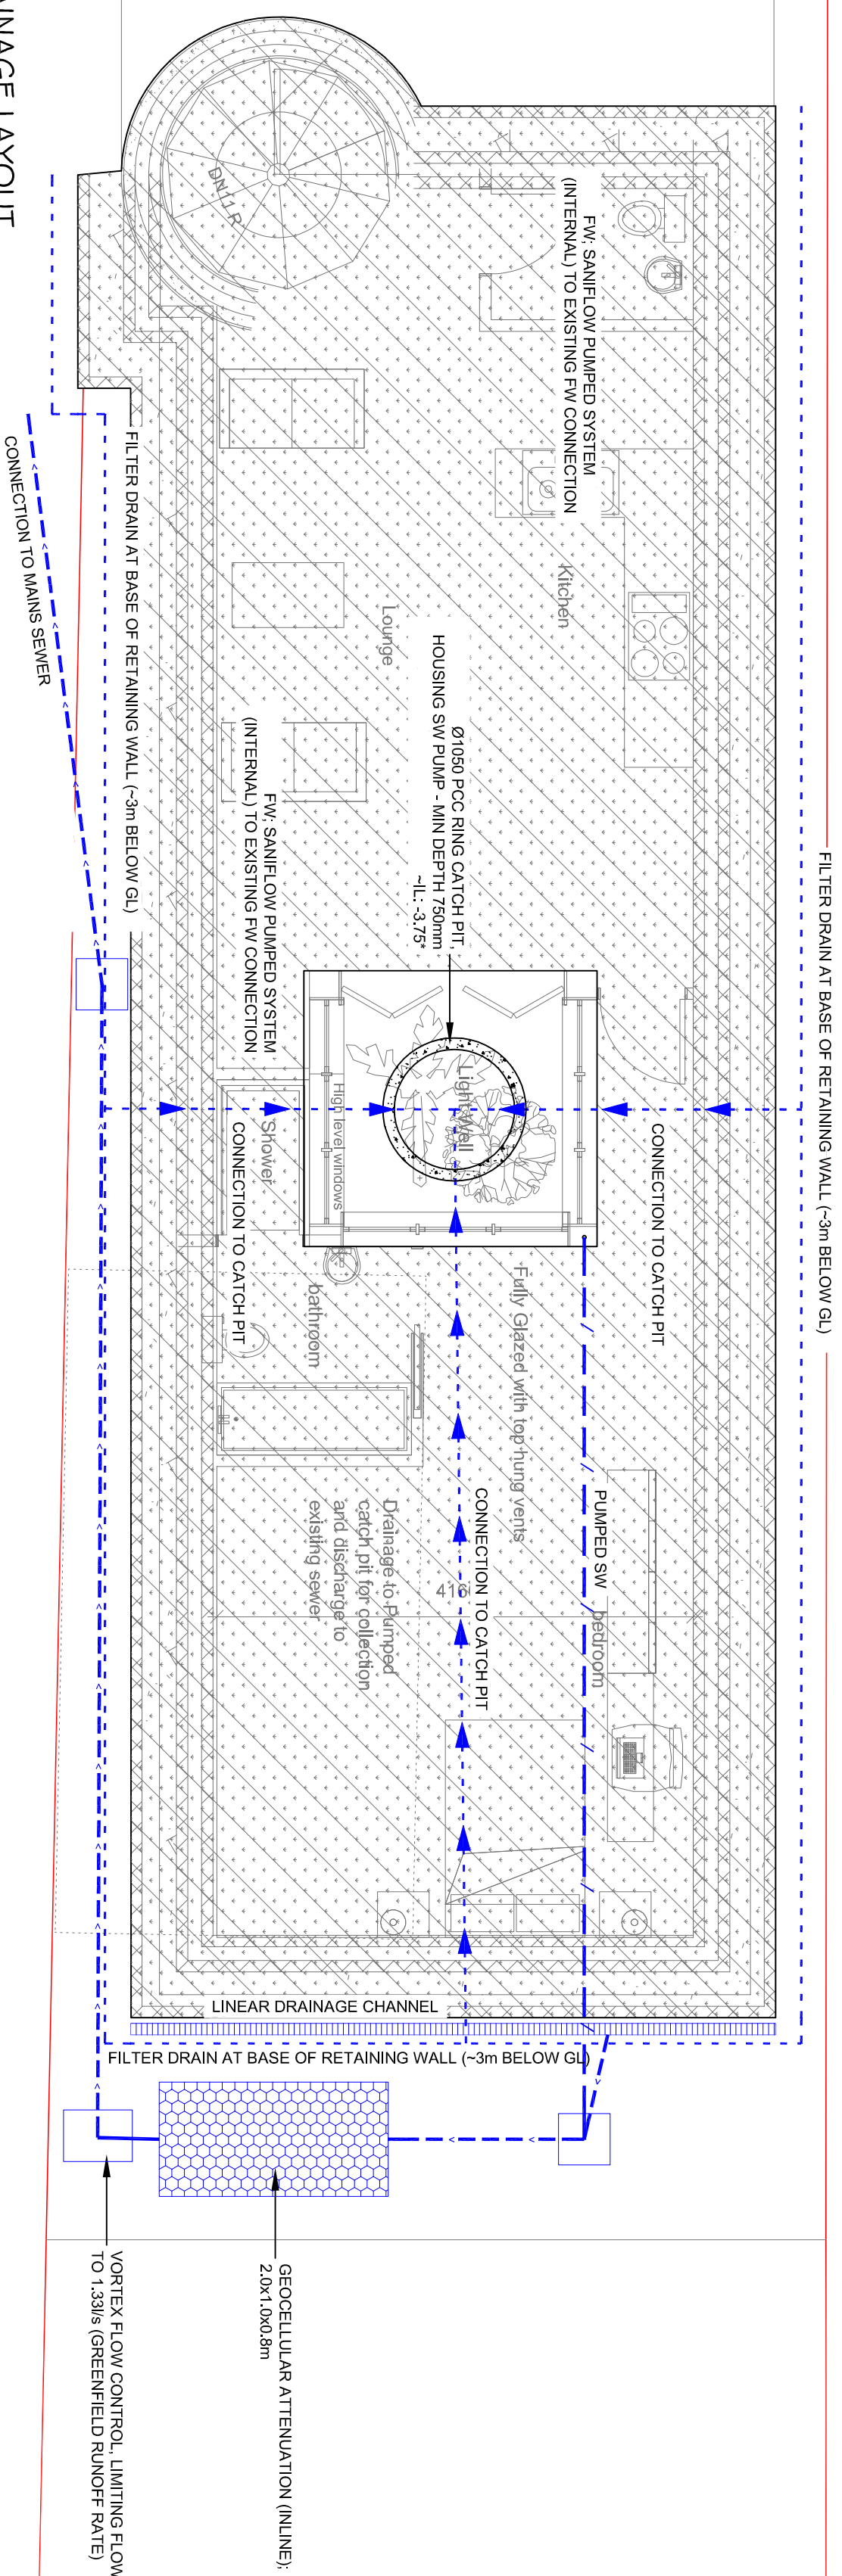

DRAINAGE LAYOUT

(SCALE 1:50 @ A2)

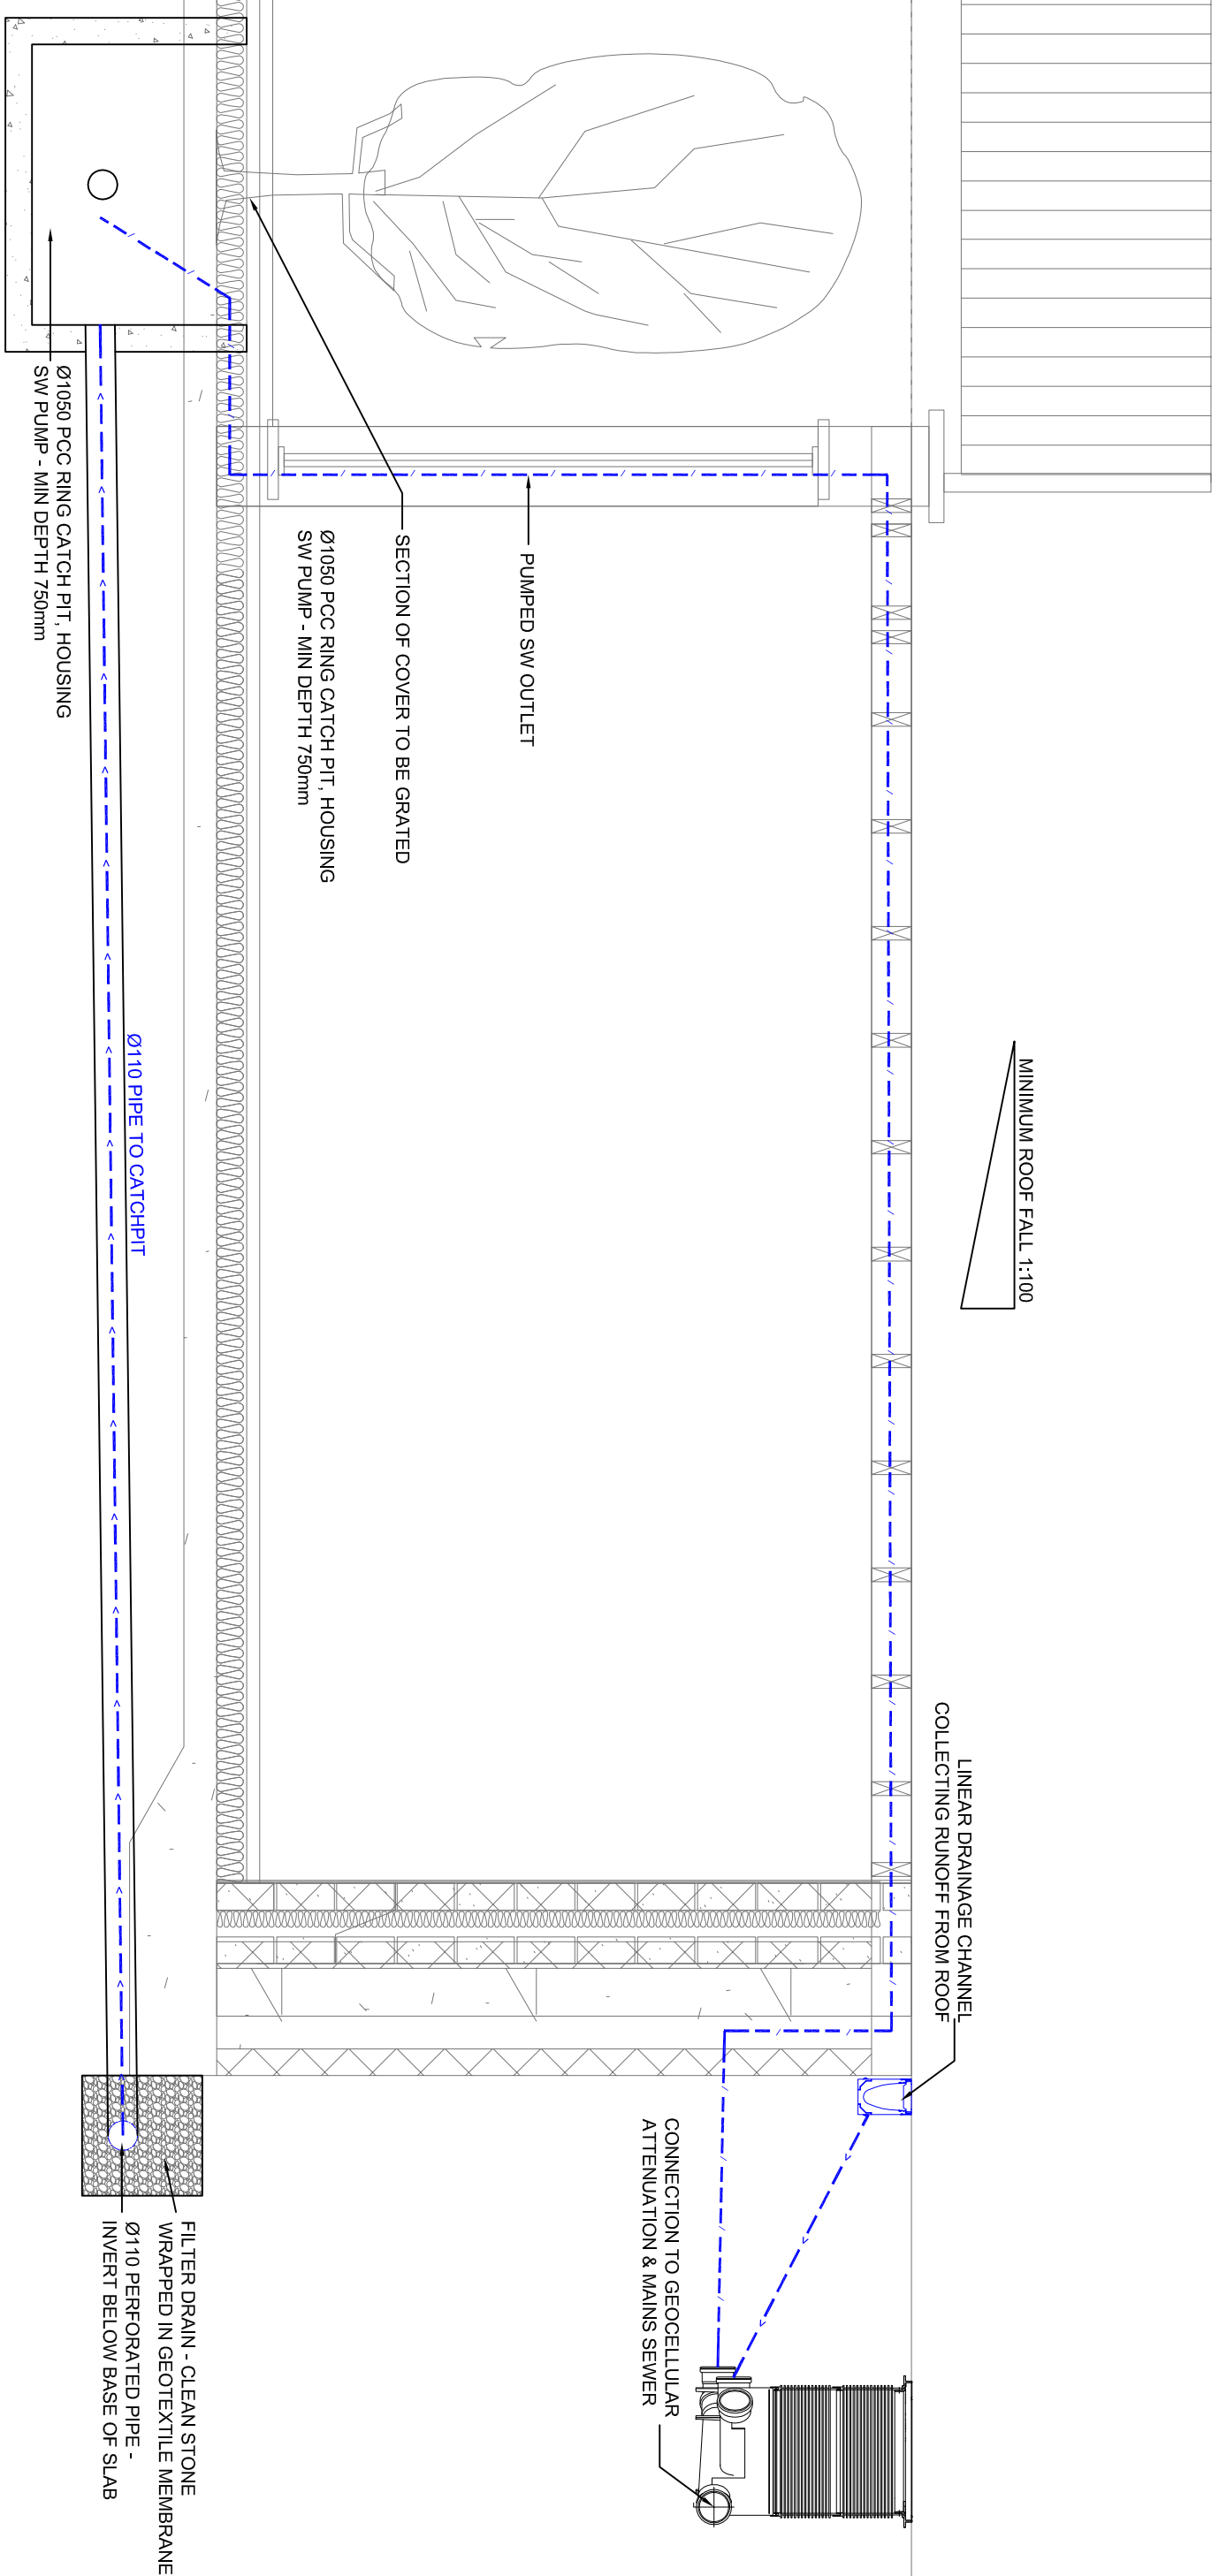

REV.	By	Date	Description
------	----	------	-------------

Client

MR S SARABJEET

Project Description

8 HUGHES ROAD, HAYES,
HILLINGDON

Drawing Title

DRAINAGE LAYOUT & SECTION

Drawn	TDJ	Date	06/09/17
Checked		Date	

Scales
1:25 & 1:50 @ A2

STEVE MORGAN ASSOCIATES
CONSULTING ENGINEERS

9 Clytha Park Road Newport NP20 4PB
tel: 01633 266244 fax: 01633 266275
e-mail: engineers@smallimited.co.uk Web: smallimited.co.uk

Project Number

1176304

Drawing Number	Rev.
500	--