


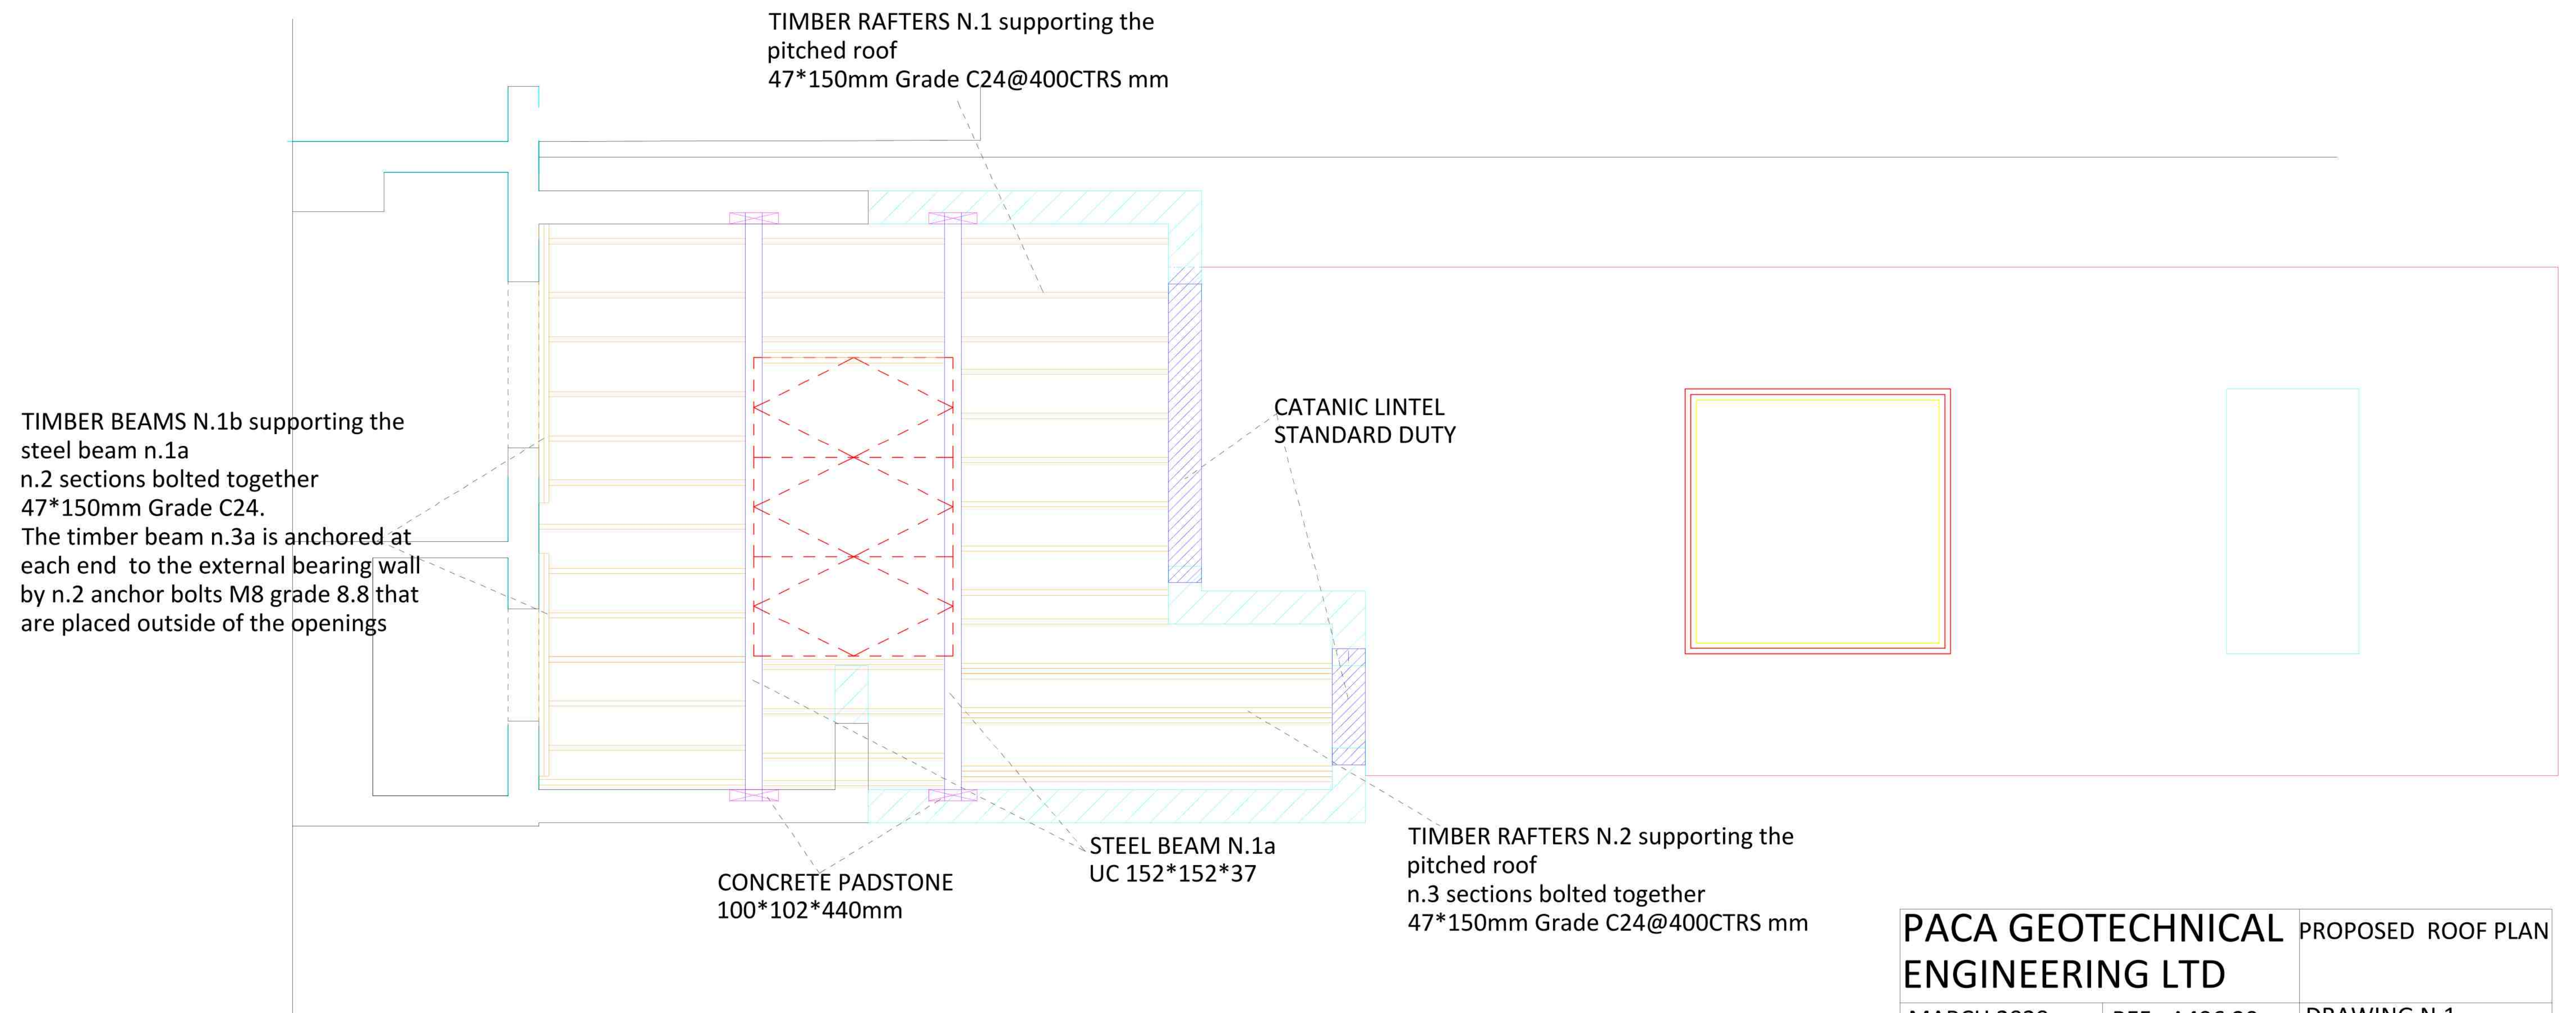

PACA GEOTECHNICAL ENGINEERING LTD		PROPOSED ROOF PLAN
MARCH 2020	REF. :A496.20	DRAWING N.1 SCALE 1:30@A1