

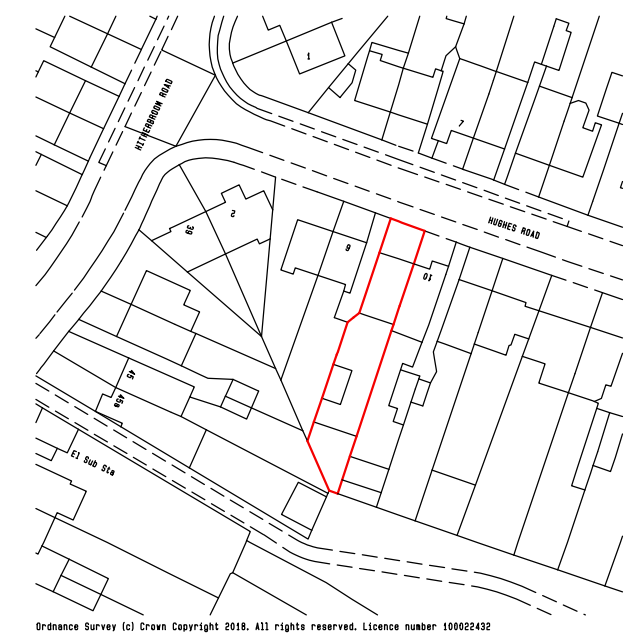
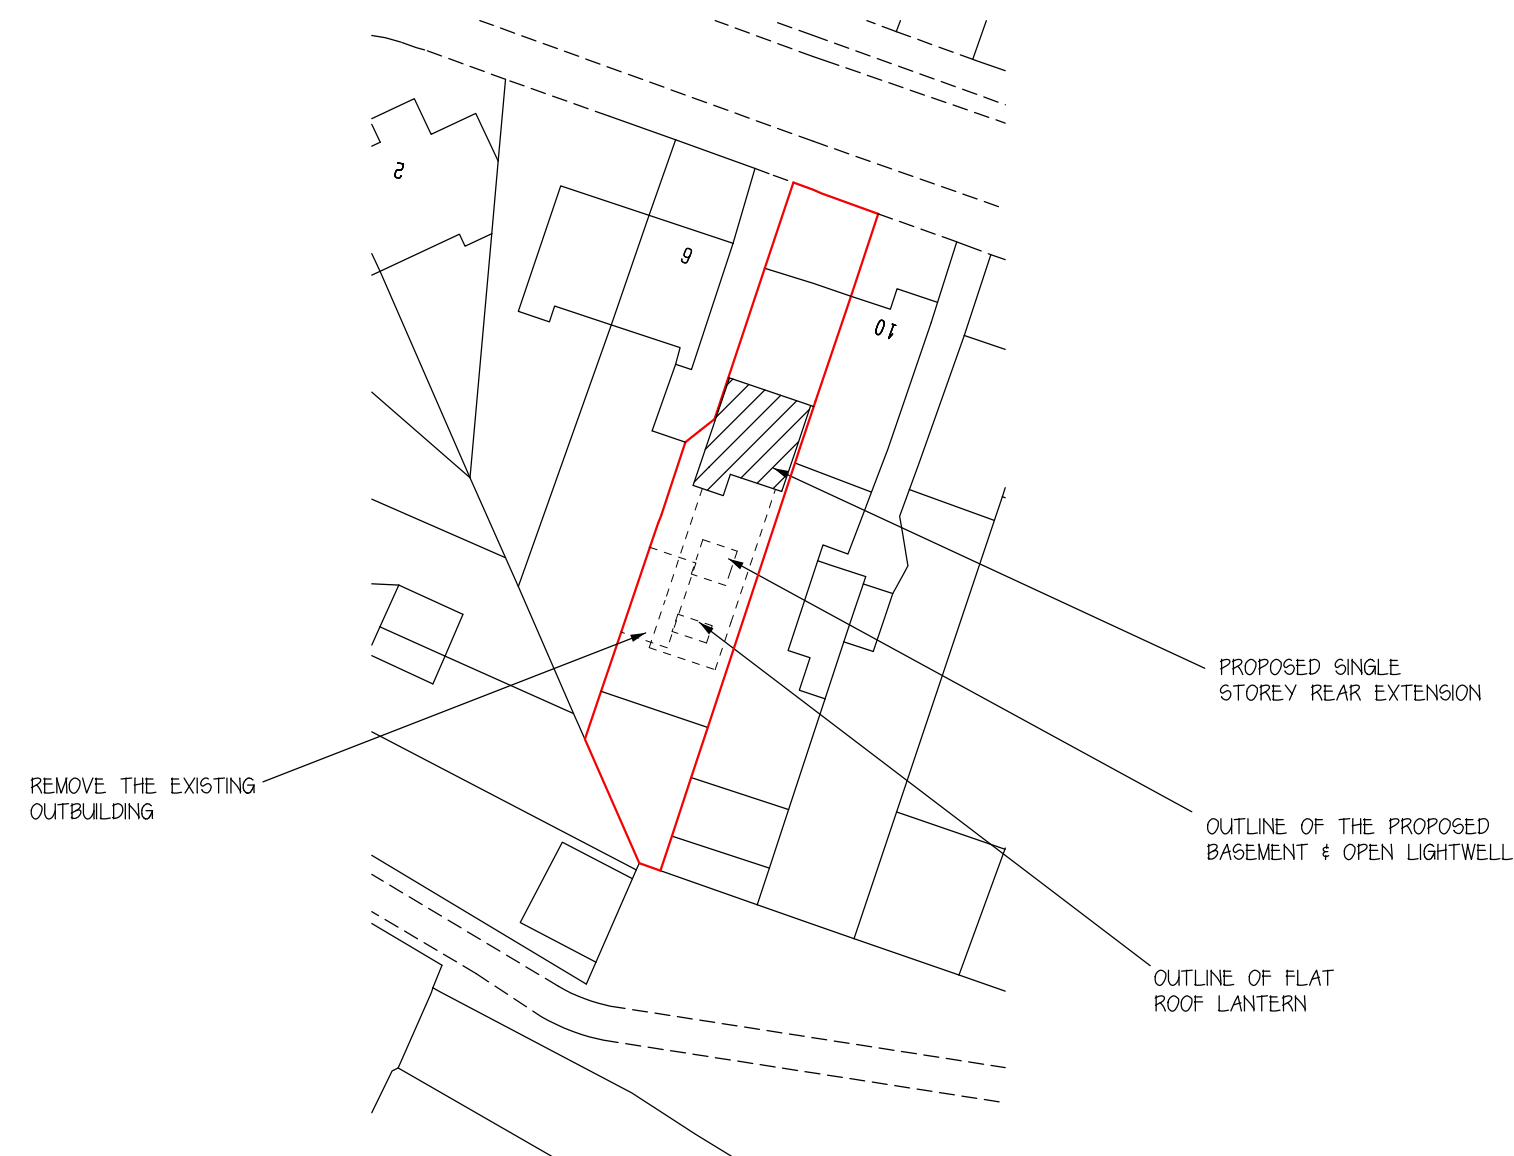


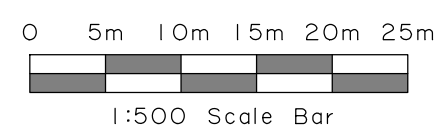

1:1250 LOCATION PLAN

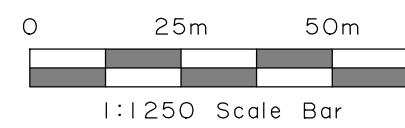

1:500 SITE PLAN

No.	Date	By	Contents
Revisions			
Drawing Title Location Plan & Site Plan			
Project Replacement single storey rear extension & basement for use incidental to the enjoyment of the dwellinghouse			
Scale		Date	Drawn by
As stated		February 2020	SD
Client Details Mr S Sidhu 8 Hughes Road Hayes UB3 3AN			
Drg.No.			Rev.
HR PA 03			C