

186600N





186550N

508550E



508600E

508550E

508600E

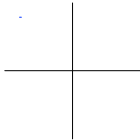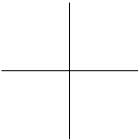 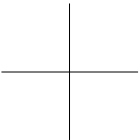

INDICATIVE
ONLY

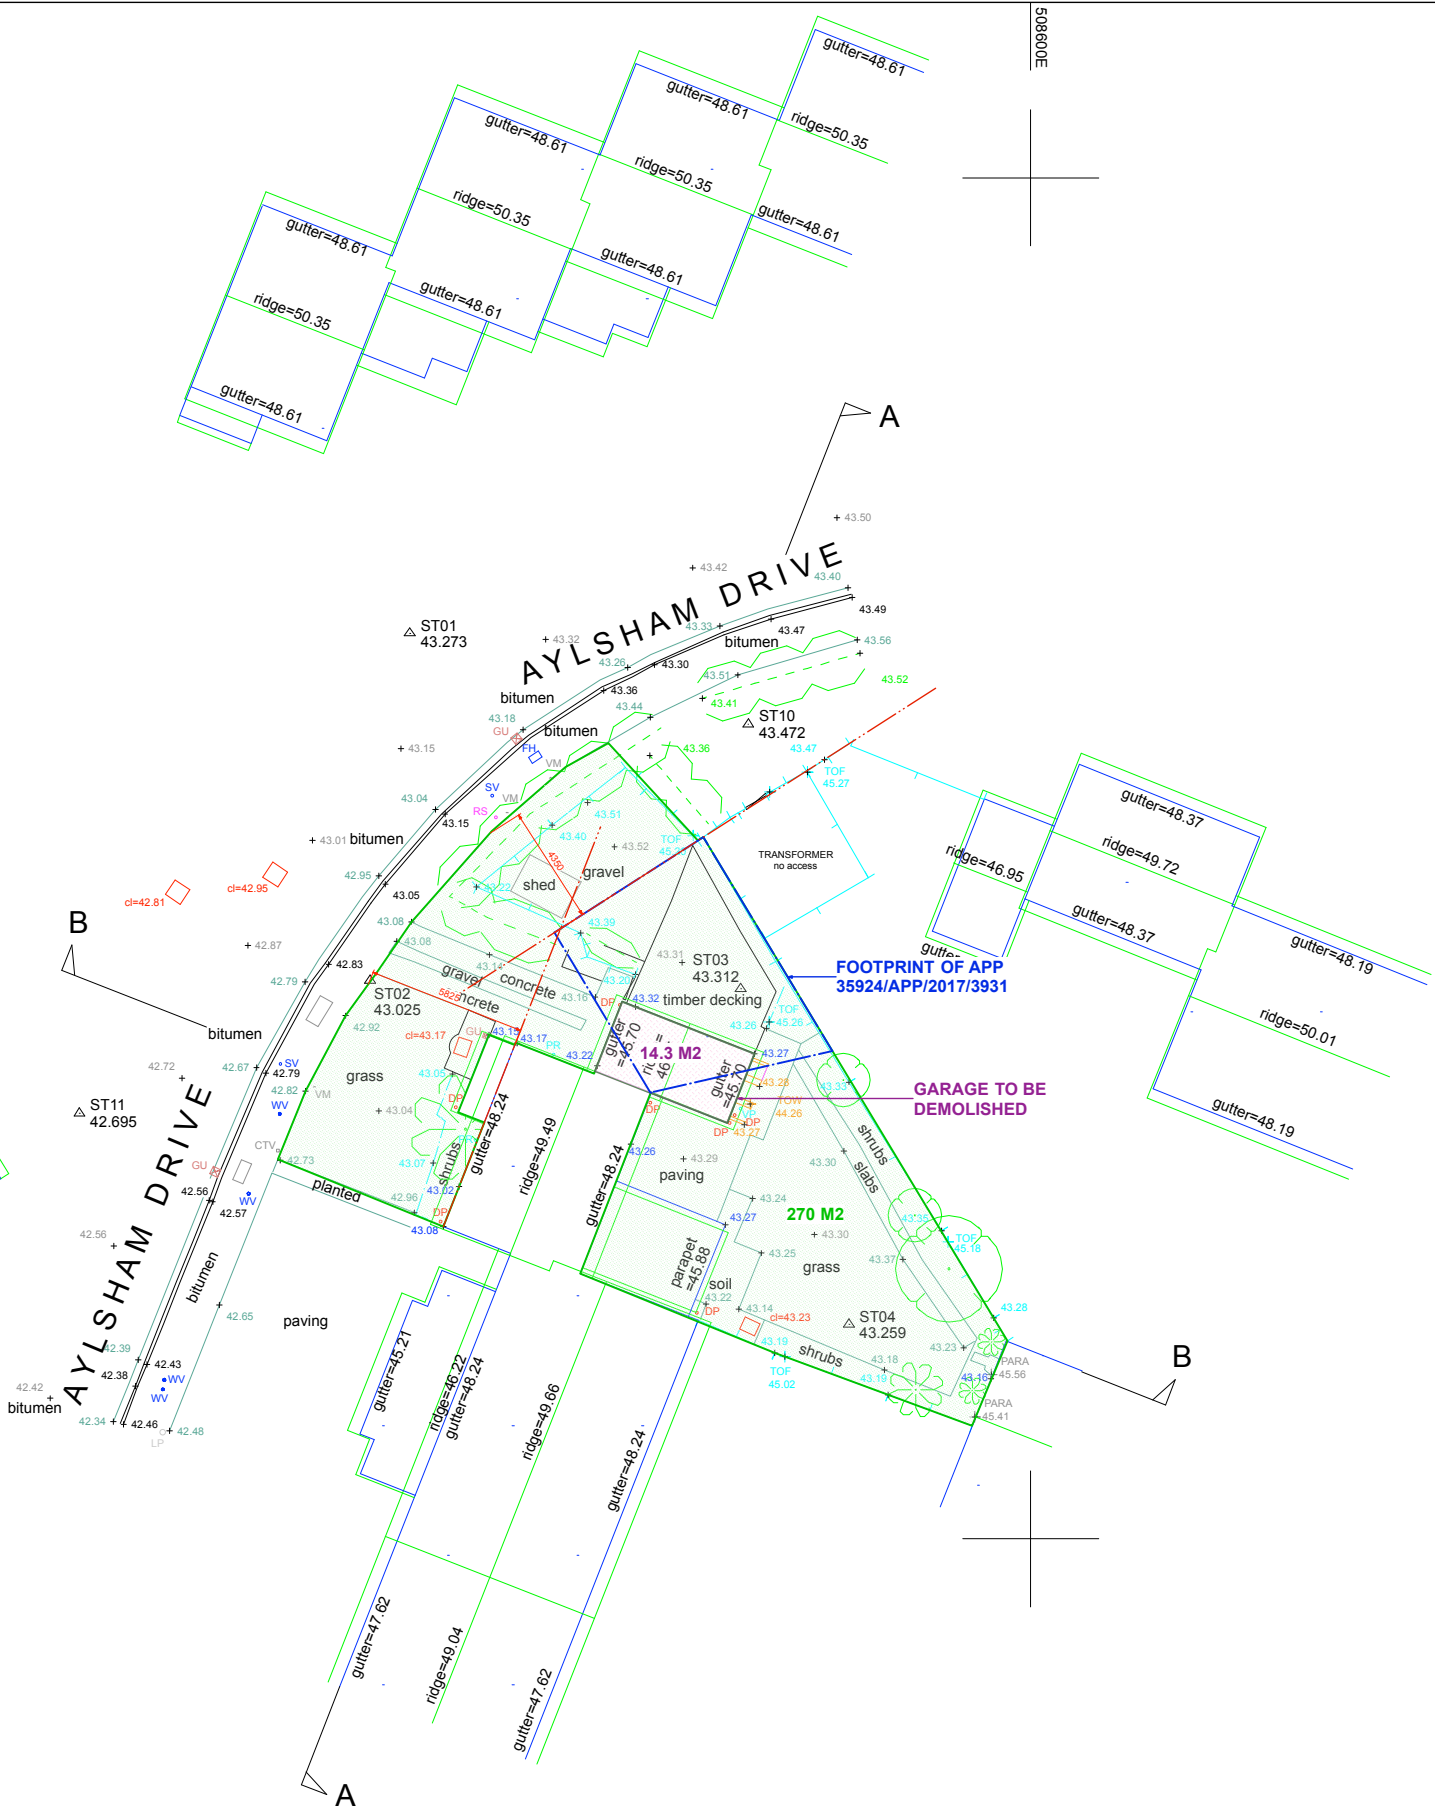 

DO NOT SCALE FROM THIS DRAWING
ALL DIMENSIONS ARE TO BE CHECKED ON SITE
THIS DRAWING IS TO BE READ IN CONJUNCTION WITH ALL CONSULTANTS INFORMATION
ARCHER ARCHITECTS RETAIN THE COPYRIGHT OF ALL INFORMATION WITHIN THIS DRAWING

Notes

Rev	Description	Date
Drawing Status		
PLANNING		
Issued only for purpose indicated		

ARCHER ARCHITECTS LLP

Ground Floor West
Coate House
1-3 Coate Street
London E2 9AG

t: 020 7739 2424
f: 020 7739 1818
e: studio@archerarchitects.com
www.archerarchitects.com

Client Mr Ben Gascoigne		
Job Title	174 Aylsham Drive Ickenham - UB10 8UF	Job No 5174
Drawing Title		
SITE PLAN		
BUILDING LINE AND SETBACKS		
Scale	1:200 @A3	Drawn by SA
Date	15/02/18	Checked by
Drawing No.		Rev.
5174/02/111		-