




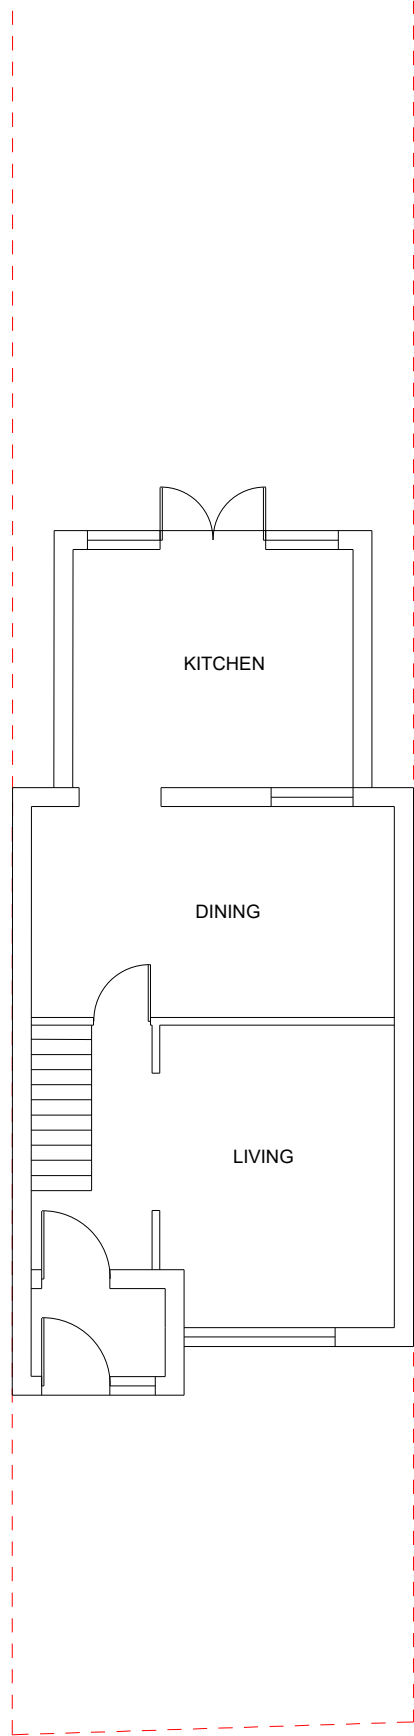


EXISTING GROUND FLOOR PLAN

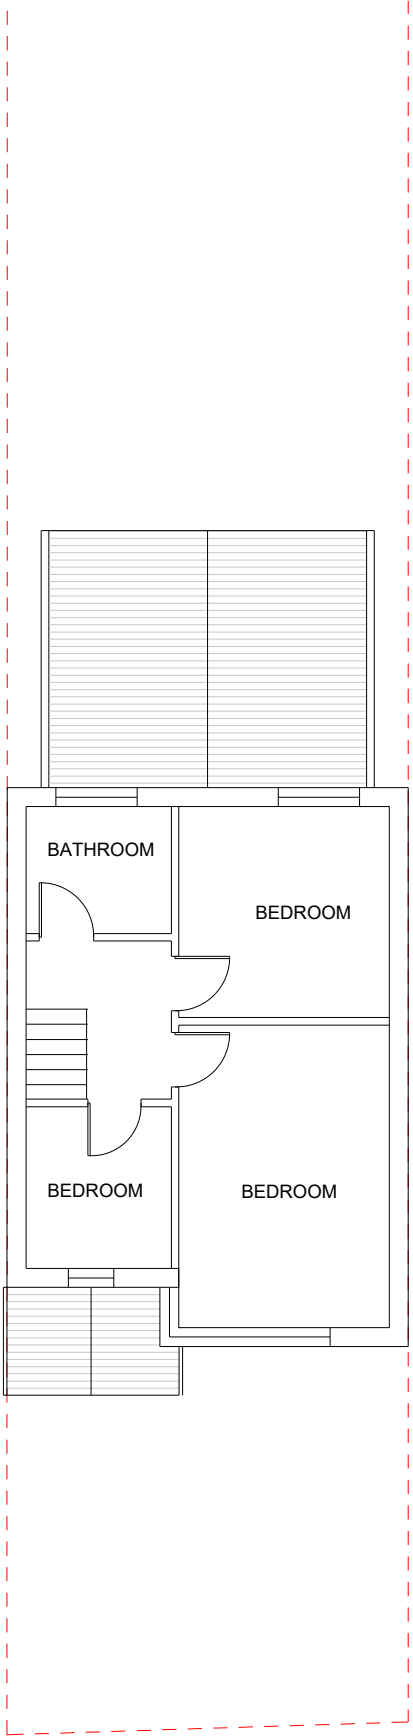

EXISTING FIRST FLOOR PLAN

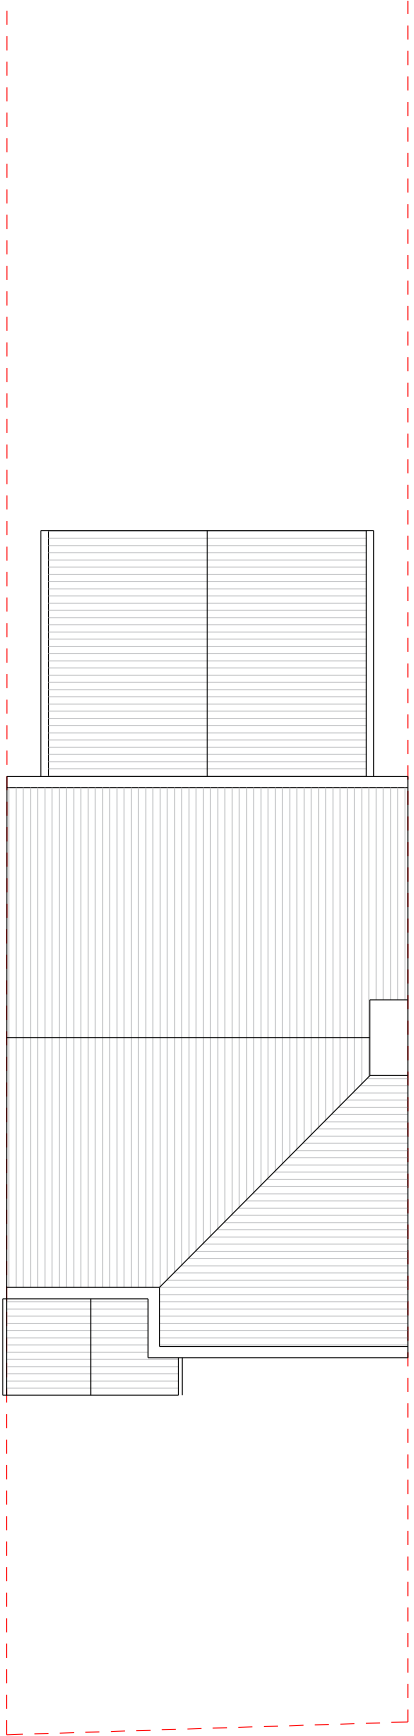


EXISTING ROOF PLAN

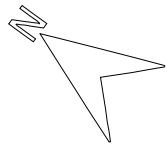

PROJECT
3 Dell Road, West Drayton, UB7 9HN


DRAWING NO. **A-001** REV. **P1**

DATE **07-09-2026** SCALE **1:100@A3**

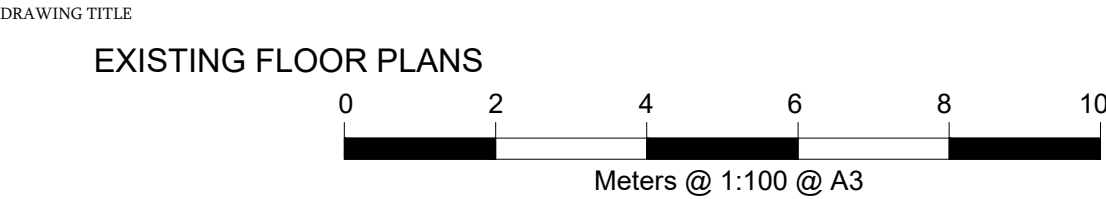




EXISTING FRONT ELEVATION

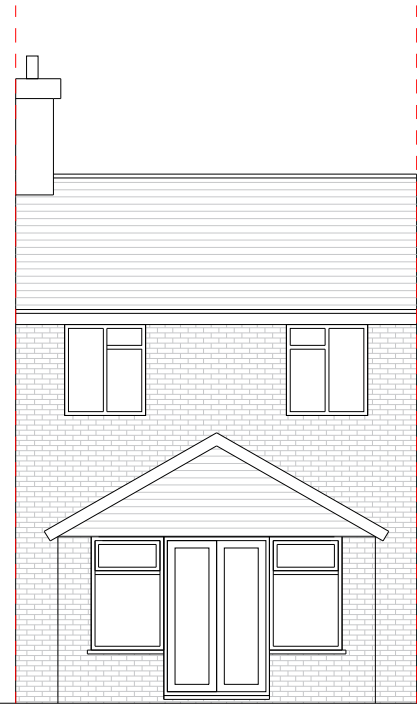


EXISTING REAR ELEVATION

EXISTING C3 DWELLING

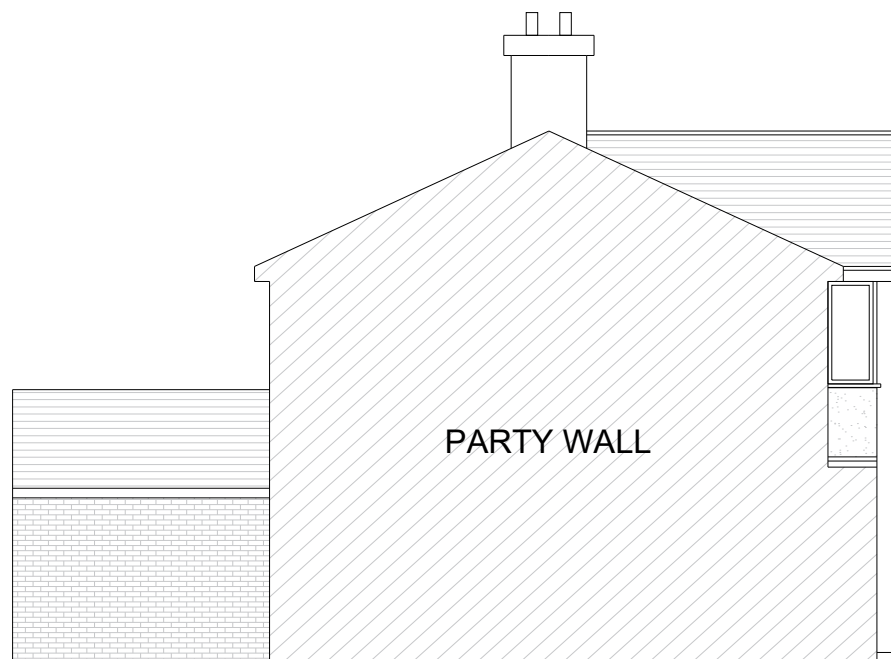

EXISTING SIDE ELEVATION 1

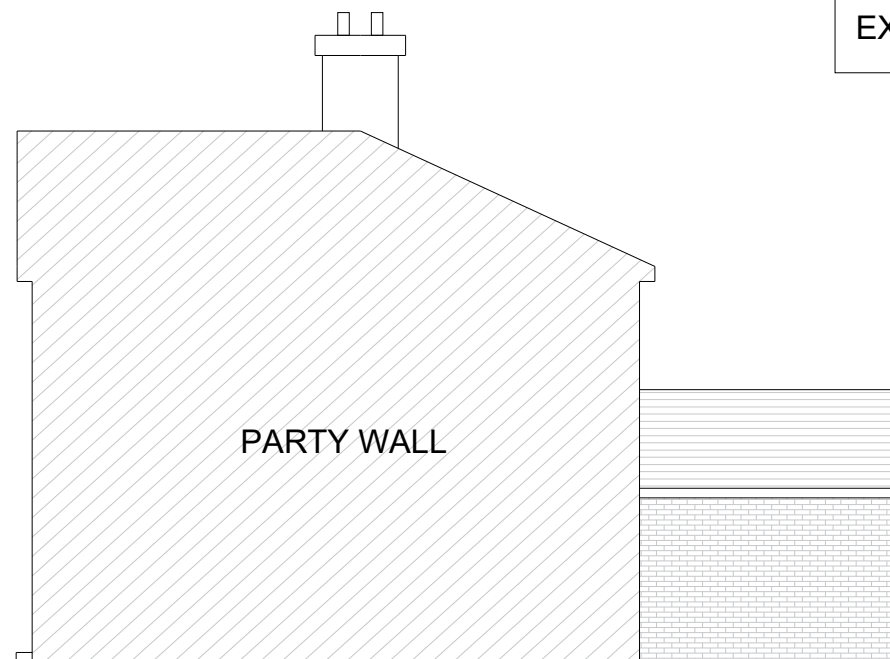


EXISTING SIDE ELEVATION 2

PROJECT
3 Dell Road, West Drayton, UB7 9HN



DRAWING NO. A-002
DATE 07-09-2026

REV. P1
SCALE 1:100@A3

DRAWING TITLE
EXISTING ELEVATIONS

 

OUTBUILDING USE: The proposed outbuilding will be used solely for purposes incidental to the enjoyment of the existing dwellinghouse, including recreational use, a home office, gym, and occasional gatherings. The outbuilding will not be used as a separate dwelling, for independent residential occupation, or for any commercial purpose.

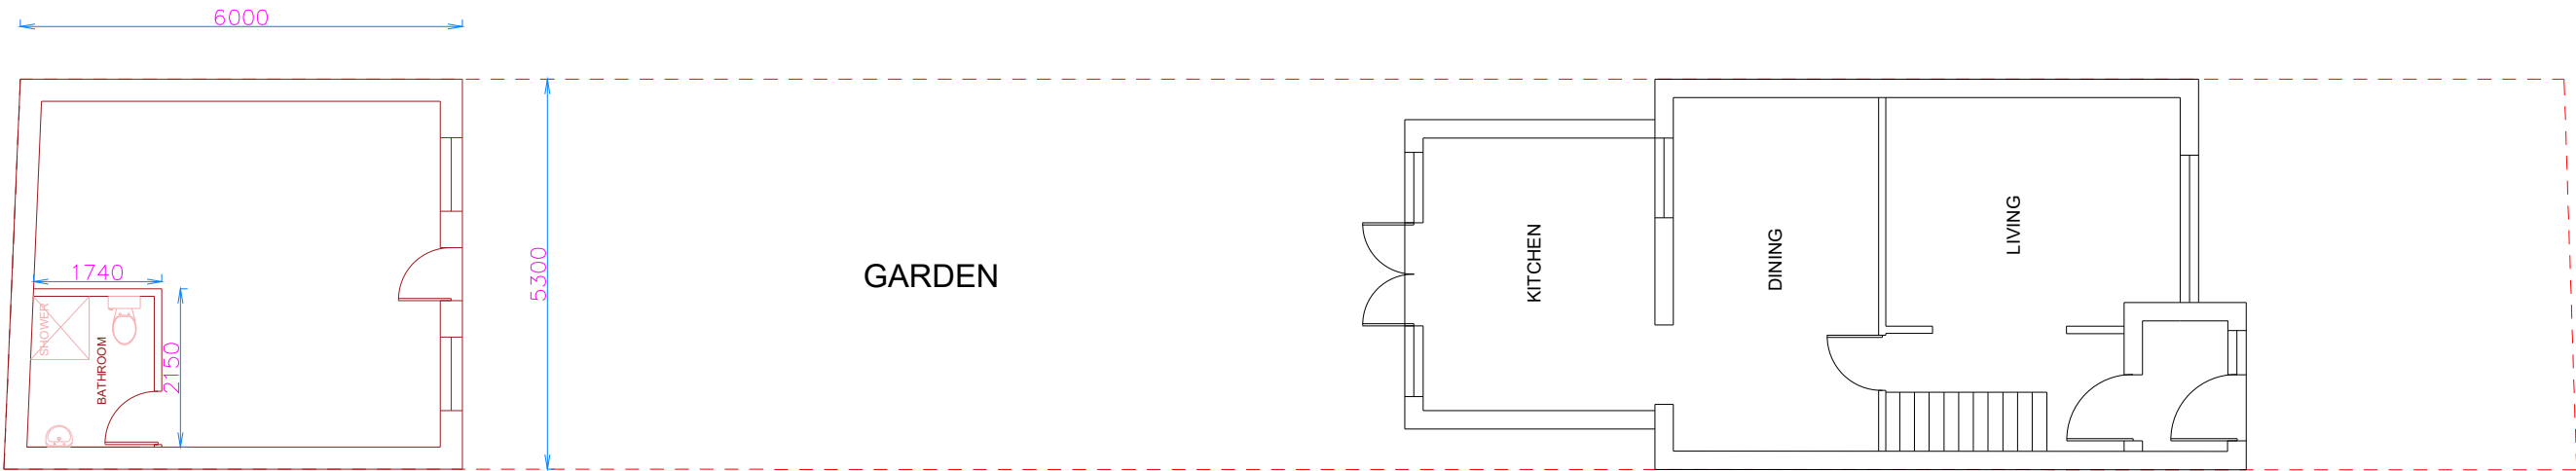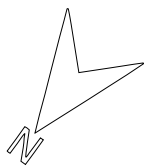


PROPOSED FLOOR PLAN (OUT BUILDING)




PROJECT
3 Dell Road, West Drayton, UB7 9HN

DRAWING NO. REV.
A-003 **P1**

DATE SCALE
07-09-2026 **1:100@A3**

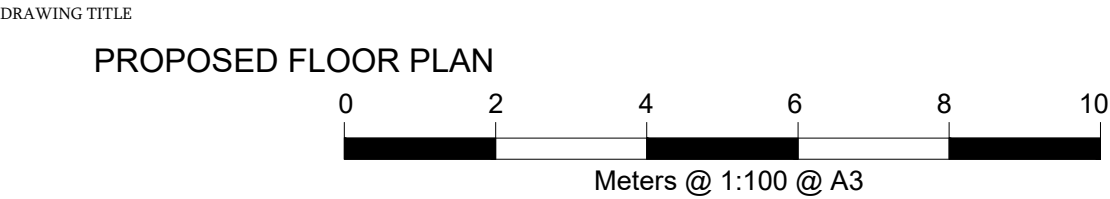


PROPOSED MATERIALS TO MATCH THE EXISTING DWELLING HOUSE MATERIALS.

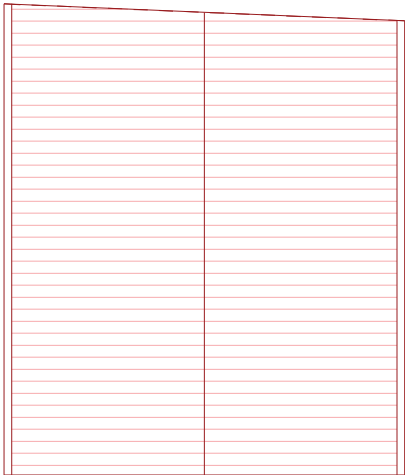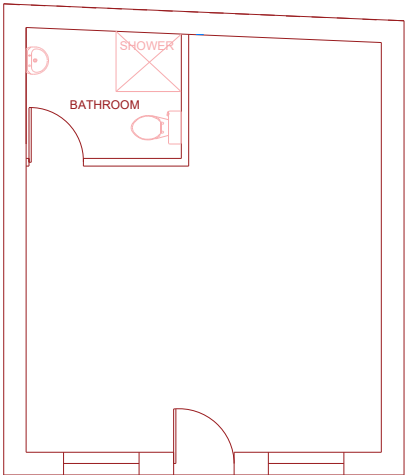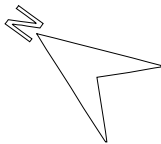


PROPOSED FLOOR PLAN (OUT BUILDING)


PROPOSED ROOF PLAN (OUT BUILDING)

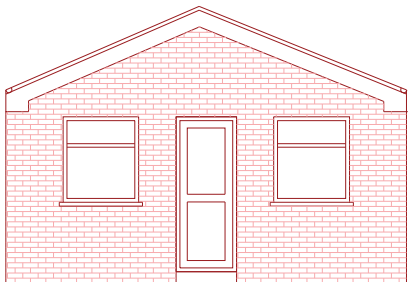


PROPOSED FRONT ELEVATION

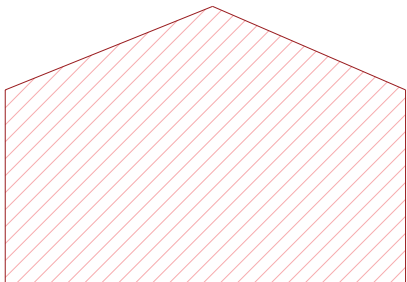

PROPOSED REAR ELEVATION

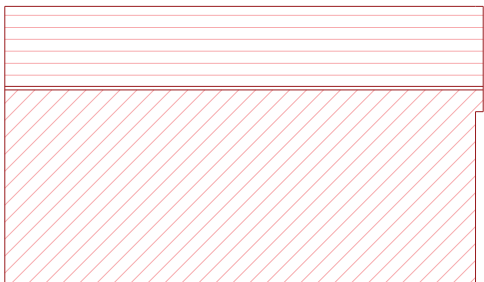

PROPOSED SIDE ELEVATION 1

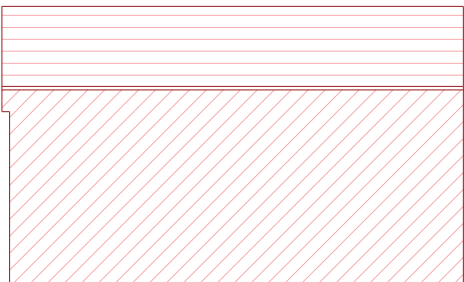

PROPOSED SIDE ELEVATION 2

PROJECT
3 Dell Road, West Drayton, UB7 9HN

DRAWING NO. **A-005** REV. **P1**

DATE **07-09-2026** SCALE **1:100@A3**

DRAWING TITLE
PROPOSED

