



LOCATION PLAN 1:1250

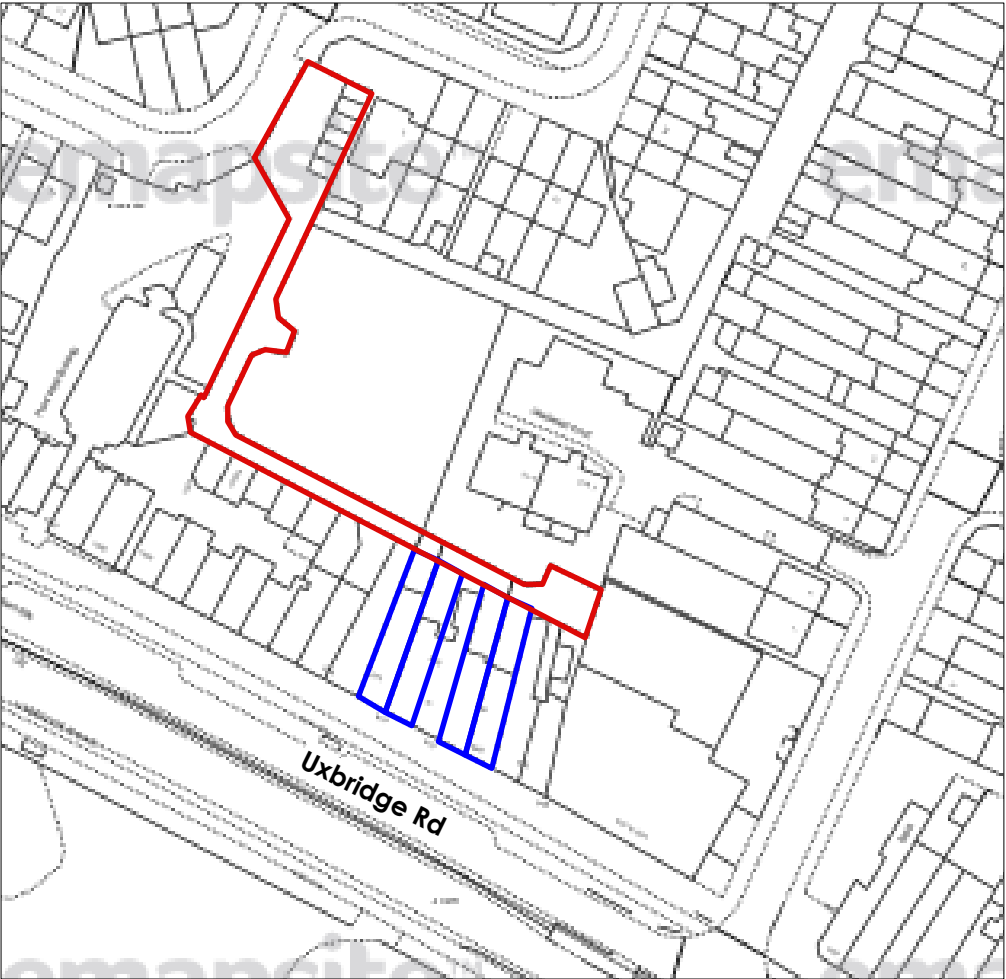

BLOCK PLAN 1:500

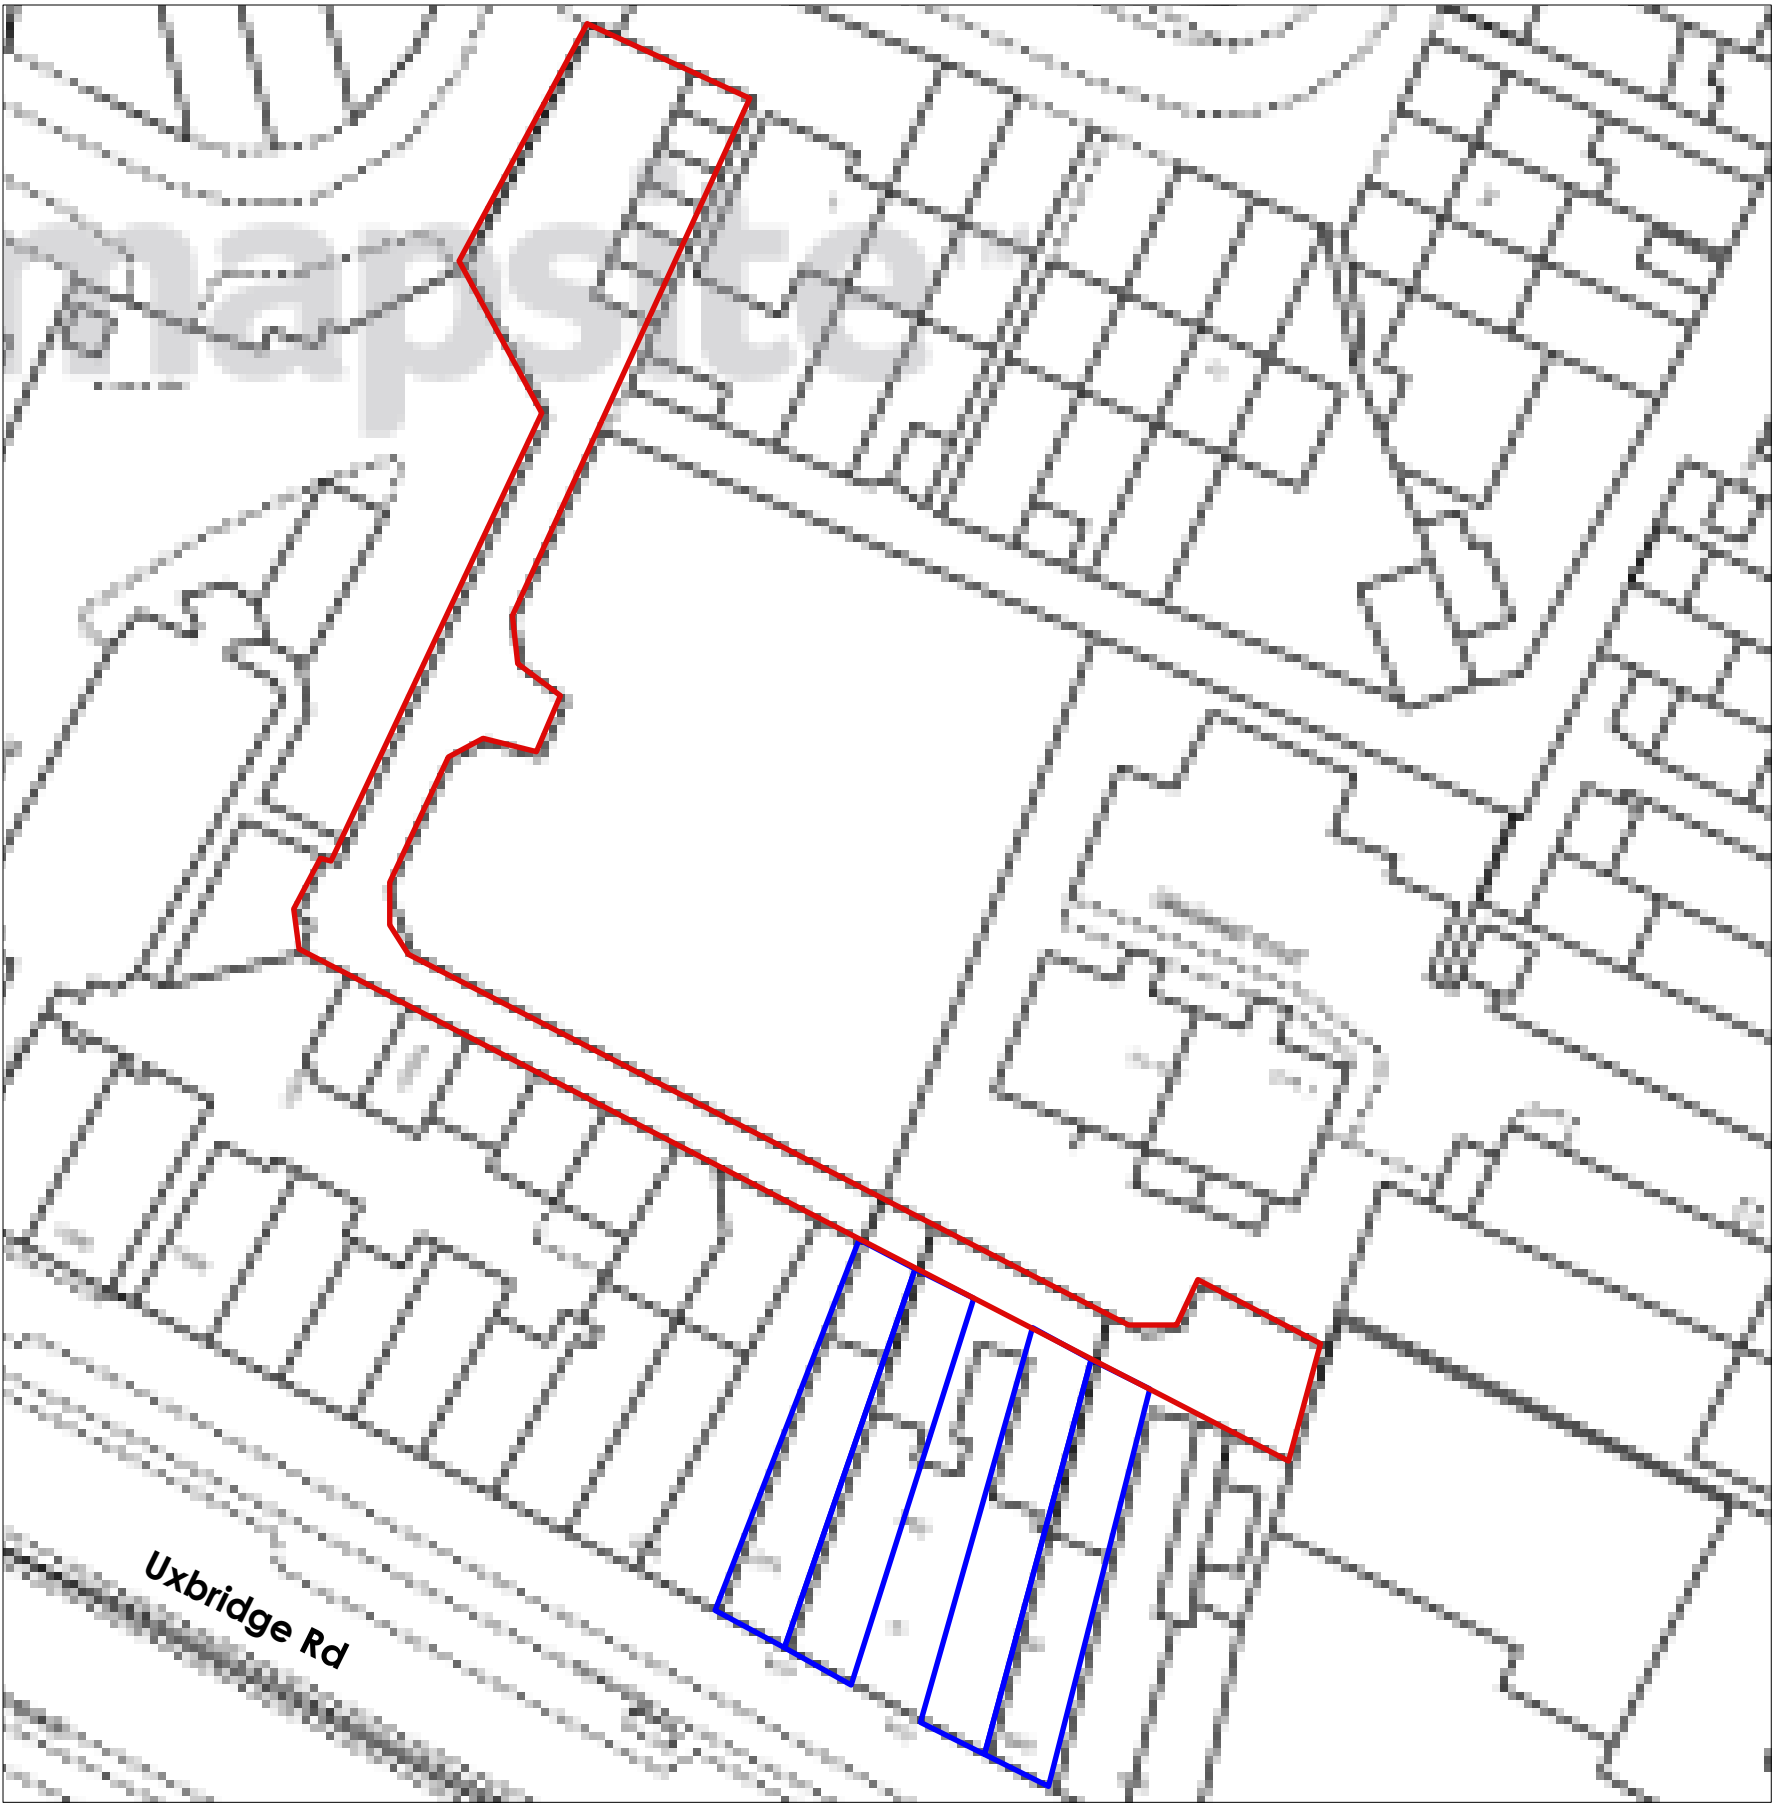

Notes.

Contractors must verify all dimensions at the site before comencing any work.

No construction work before Local Authority consent, Planning Permission, Building Control approval and structural engineer confirmation.

All structural elements inc. joists, beams and columns to be confirmed by structural engineer.

Any discrepancies to be reported to Gridline.

All drawings are to be read in conjunction with all relevant drawings and specifications.

Revision.		Description	
YOUArchitecture Ltd			
A	67 Howcroft Cres. N3 1PA		
M	+44 (0) 77 46 60 40 23		
T	+44 (0) 20 72 72 84 09		
E	youarchitecture@gmail.com		
Project:			
956-958 Uxbridge Rd UB4 0RL			
Title			
Site Plan			
Client:			
Mr Randhawa			
Date:		Dwg no:	Revision.
17.06.2017		0031-00-01	B
Scale:		Drawn by:	Checked by:
1:1250, 1:500 @a3p			R.SH.

Issue: PLANNING APPLICATION