



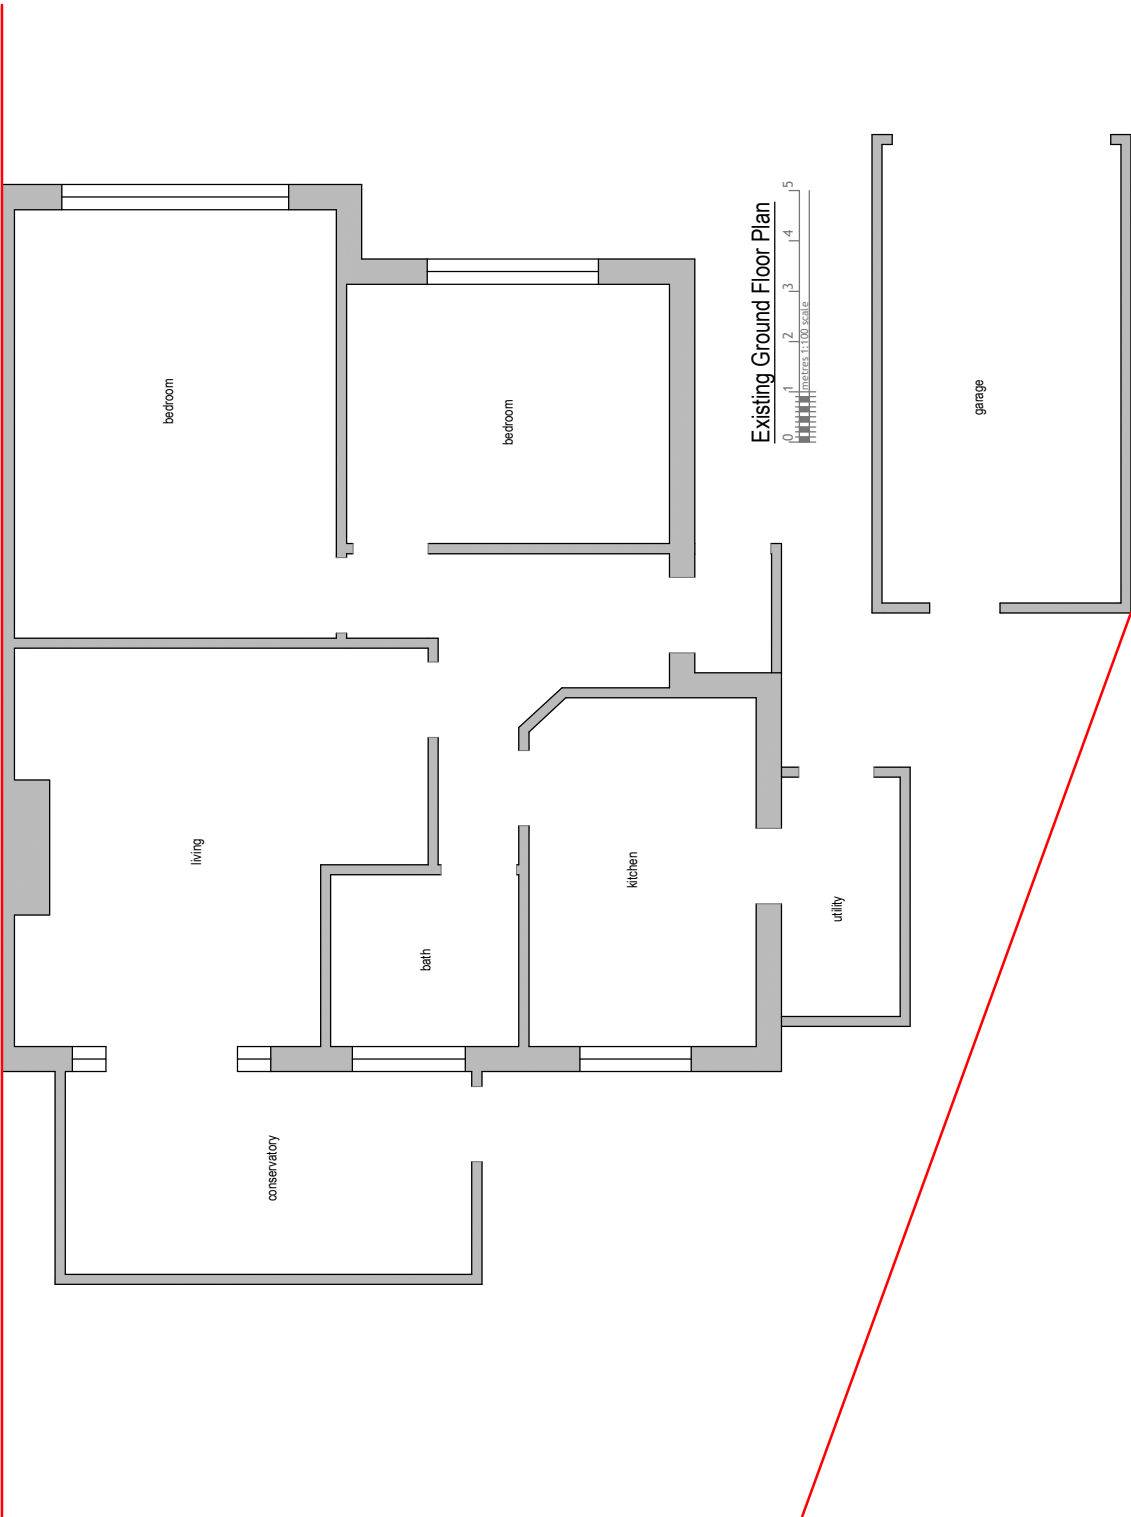

Existing Ground Floor Plan

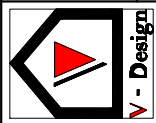

Dimensions to be verified on site.
DO NOT SCALE FROM THIS DRAWING.
Any areas indicated on this drawing are for guidance only.
No responsibility is taken for their accuracy.
This drawing is the property of **V-DESIGN CAD SERVICES**
Ltd Copyright is reserved by them and the drawing is issued on the understanding that it is not to be reproduced, stored, copied, or disposed of in any unauthorized person, either wholly or in part, without the content in writing of **V-DESIGN CAD SERVICES**
Ltd
Email: vsah@vdesigncad.co.uk Mobile: 07971063395

Site Address:
1, Dale Close,
Pinner,
HA5 3JU

Title:
Existing Ground Floor Plan

Scale: 1:50 Paper Size: A3

Drawn By: VP
Job Ref: 21125
Date: Dec 2021
Drawing No. PL - 02