


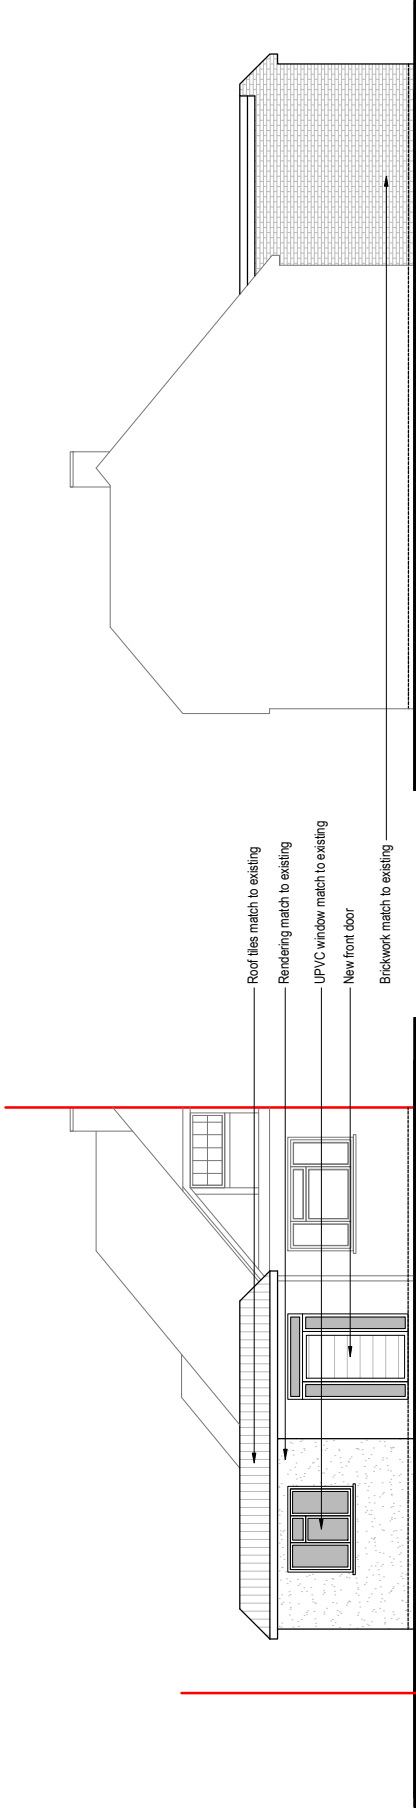


 


Front Elevation

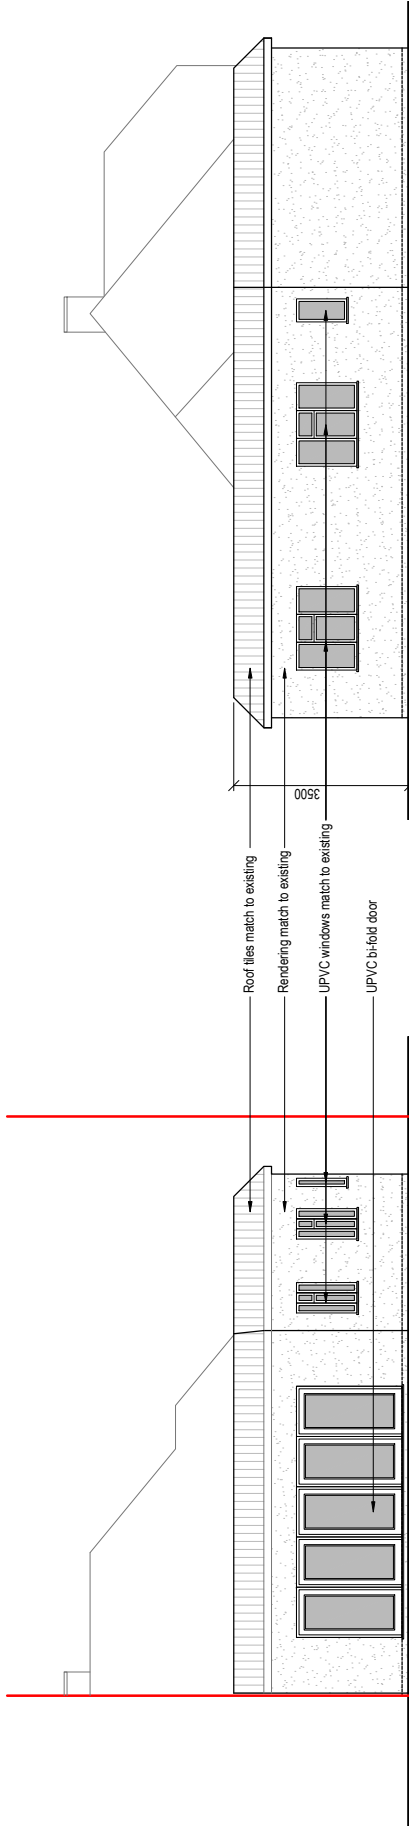



Side Elevation

 

Rear Elevation

 

Side Elevation

  

Dimensions to be verified on site.
DO NOT SCALE FROM THIS DRAWING.
Any areas indicated on this drawing are for guidance only.
No responsibility is taken for their accuracy.
This drawing is the property of **V-DESIGN CAD SERVICES Ltd**.
Copyright is reserved by them and the drawing is issued on the understanding that it is not to be reproduced or disposed of in any unauthorized manner, in whole or in part, without the consent in writing of **V-DESIGN CAD SERVICES Ltd**.
Email: vh@vdesigncad.co.uk Mobile: 07971063395

Site Address:	Title:
1 Dale Close, Pinner, HA5 3UU	Proposed Elevations
Scale:	1:100
Paper Size:	A3

Drawn By:	VP
Job Ref:	21125
Date:	Dec 2021
Drawing No.	PL - 05