

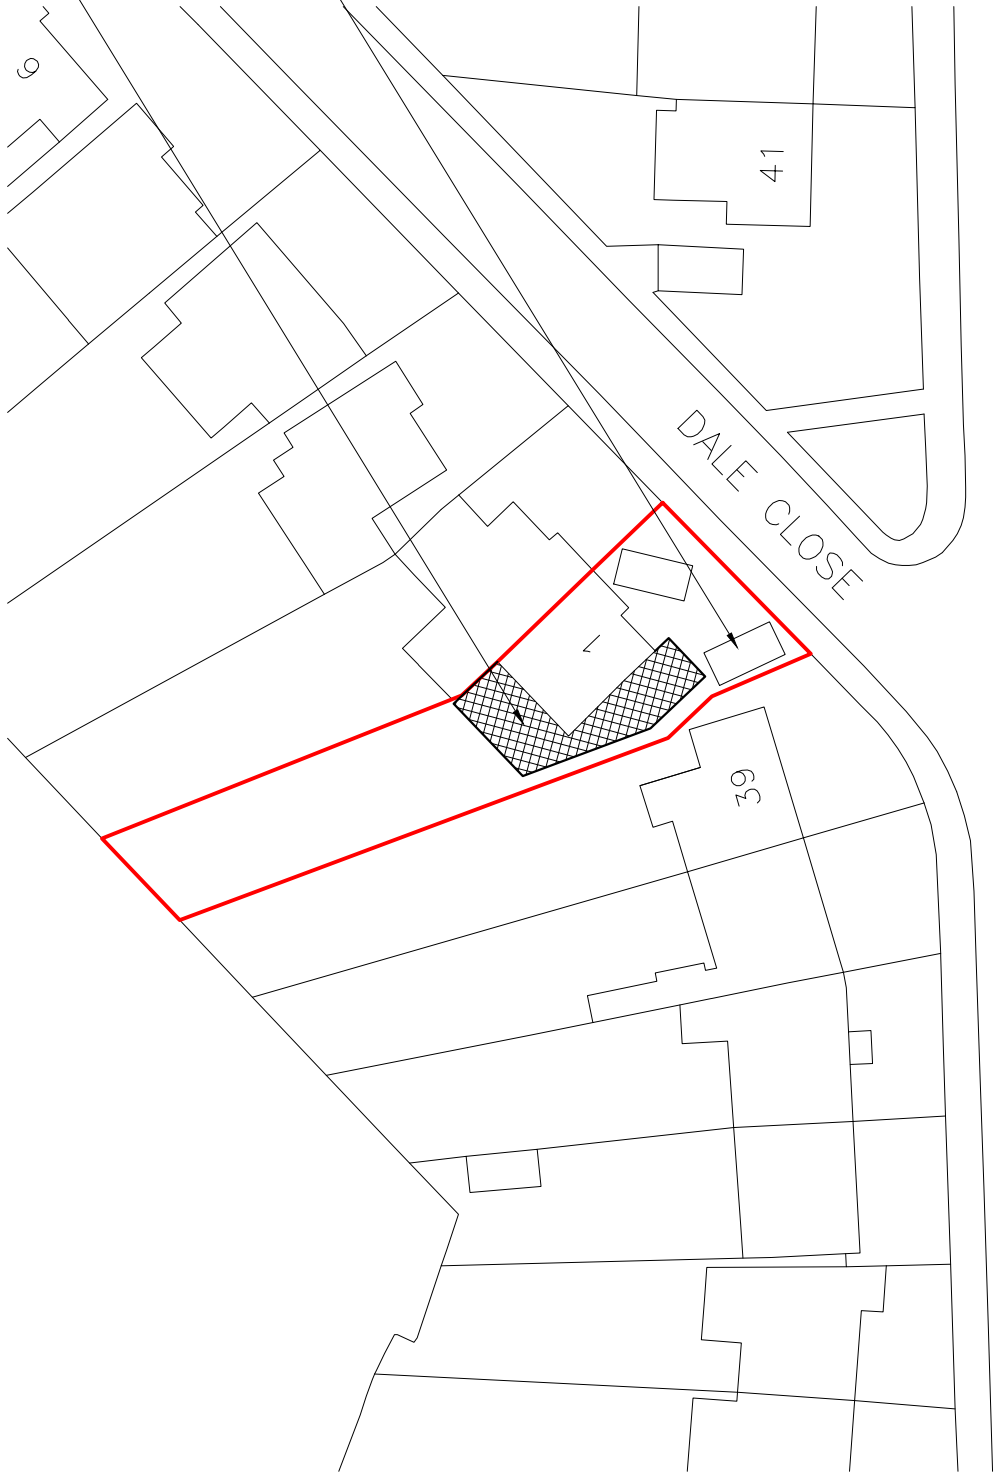


2Nos Off Street Car Parking
spaces
Proposed Extension

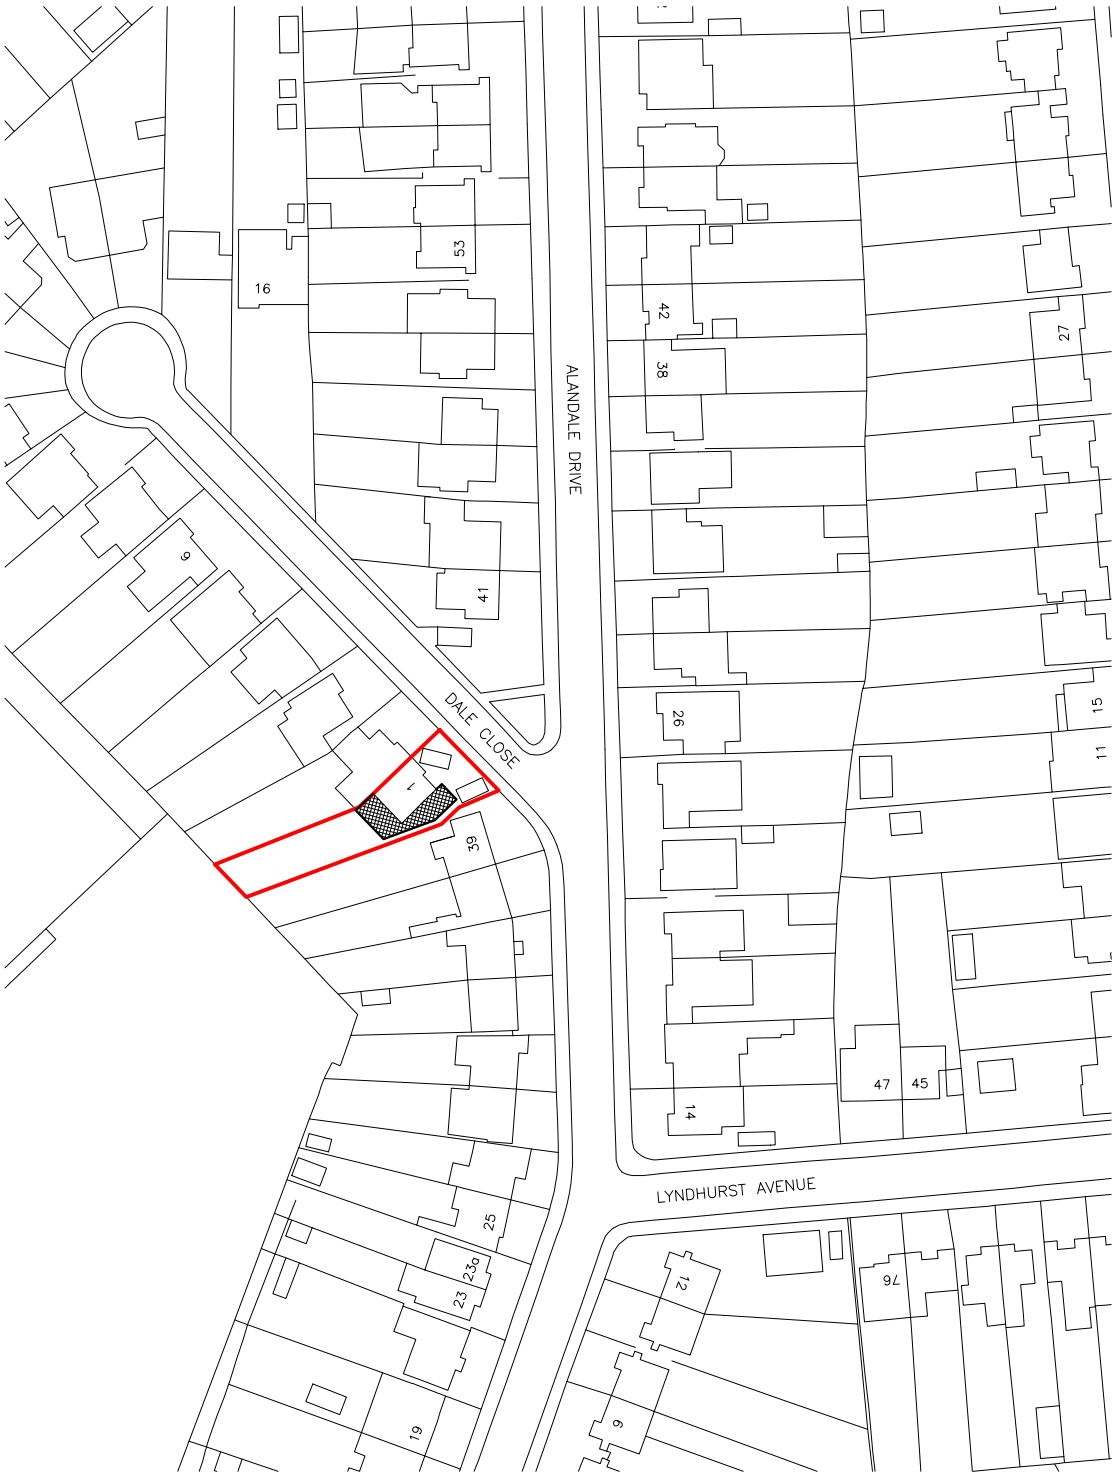


Block Plan

 

Site Location



Rev Date Comments

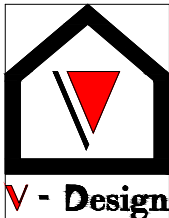

Dimensions to be verified on site
DO NOT SCALE FROM THIS DRAWING.
Any areas indicated on this drawing are for guidance only.
No responsibility is taken for their accuracy.

This drawing is the property of **V-DESIGN CAD Services Ltd** Copyright is reserved by them and the drawing is issued on the condition that it is not copied, reproduced, retained or disclosed to any unauthorized person, either wholly or in part without the consent in writing of **V-DESIGN CAD Services Ltd**

Email: vishal.p@vdesigncad.co.uk Mobile: 07971083395


Site Address:

1, Dale Close,
Pinner,
HA5 3UU

Title:

Block and Location Plans

Scale: 1:500, 1:1250 Paper Size: A3

 


Drawn By: VP

Job Ref: 21125

Date: Dec 2021

Drawing No. PL - 01

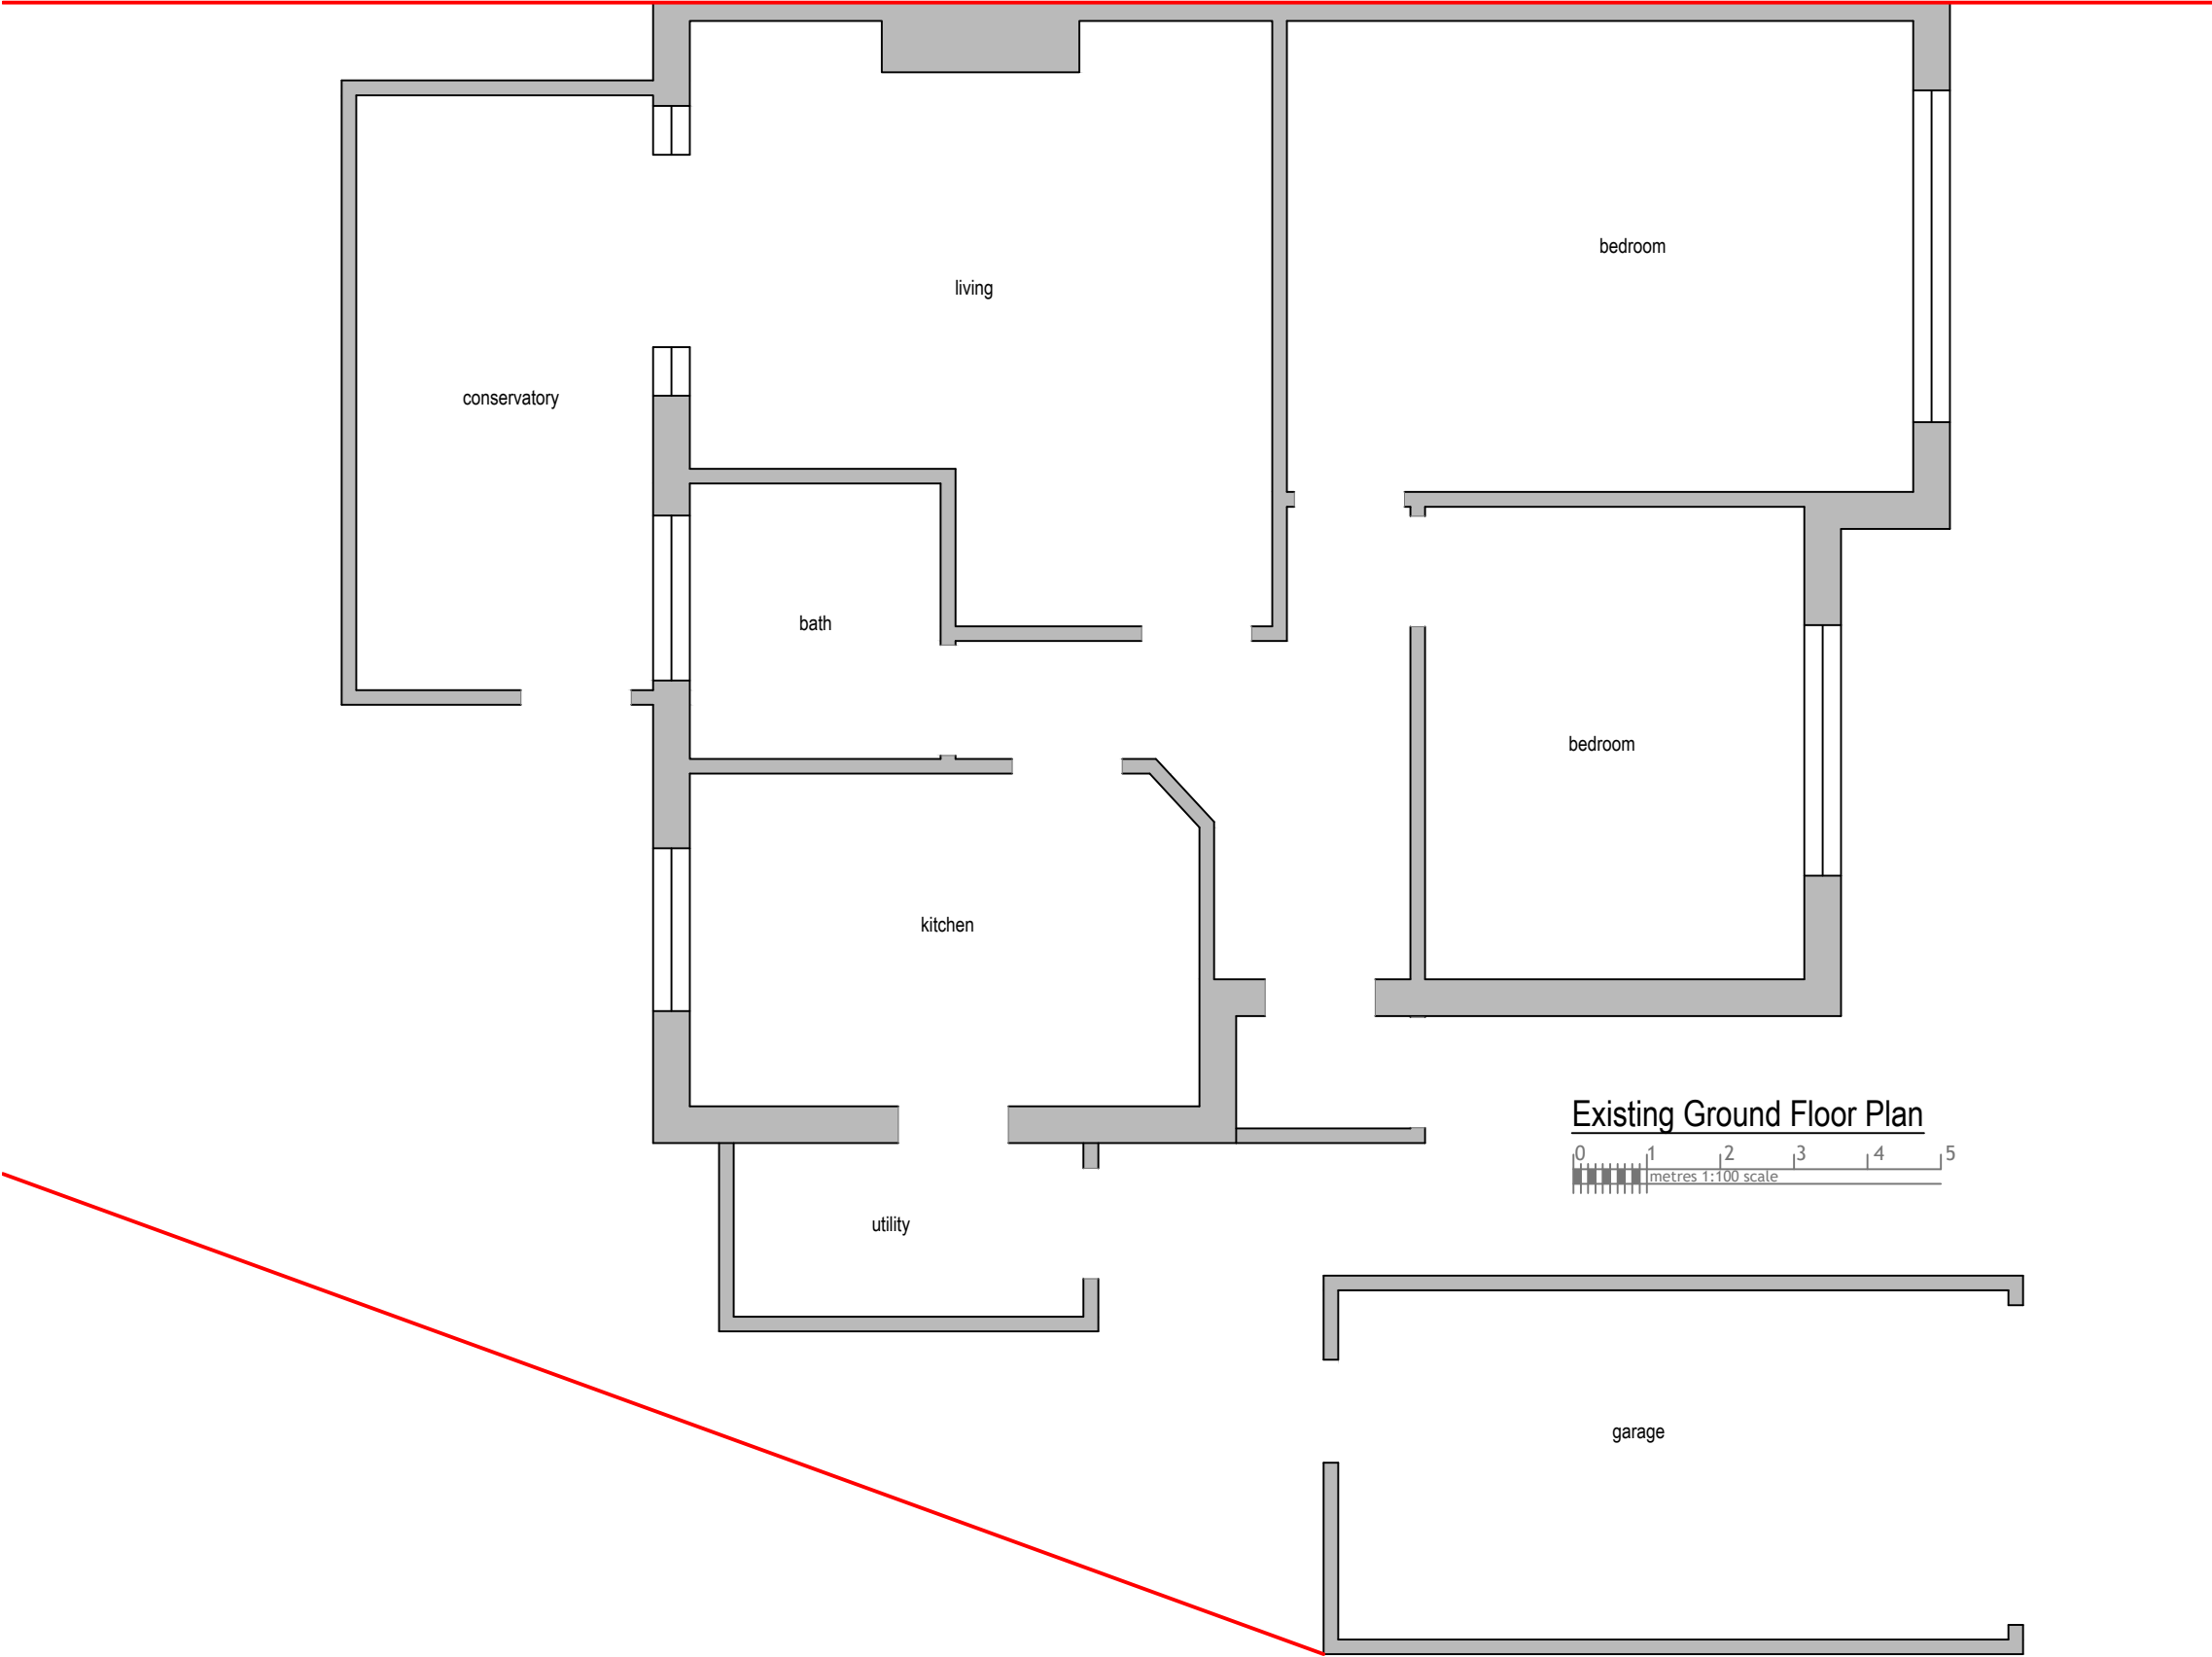

Existing Ground Floor Plan



Rev Date Comments



Dimensions to be verified on site
DO NOT SCALE FROM THIS DRAWING.
Any areas indicated on this drawing are for guidance only.
No responsibility is taken for their accuracy.

This drawing is the property of **V-DESIGN CAD Services Ltd** Copyright is reserved by them and the drawing is issued on the condition that it is not copied, reproduced, retained or disclosed to any unauthorized person, either wholly or in part without the consent in writing of **V-DESIGN CAD Services Ltd**

Email: vishal.p@vdesigncad.co.uk Mobile: 07971083395

Site Address:

1, Dale Close,
Pinner,
HA5 3UU

Title:


Existing Ground Floor Plan

Scale:	1:50	Paper Size:	A3
--------	------	-------------	----


Drawn By:	VP
Job Ref:	21125
Date:	Dec 2021
Drawing No.	PL - 02



Front Elevation

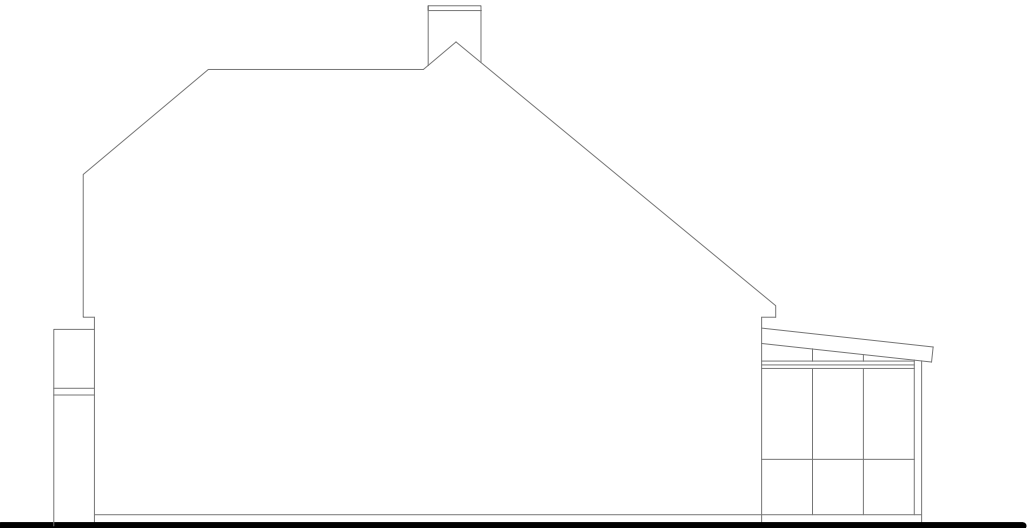


Side Elevation

 

Rear Elevation



Side Elevation

 

Rev Date Comments



Dimensions to be verified on site
DO NOT SCALE FROM THIS DRAWING.
Any areas indicated on this drawing are for guidance only.
No responsibility is taken for their accuracy.

This drawing is the property of **V-DESIGN CAD Services Ltd** Copyright is reserved by them and the drawing is issued on the condition that it is not copied, reproduced, retained or disclosed to any unauthorized person, either wholly or in part without the consent in writing of **V-DESIGN CAD Services Ltd**

Email: vishal.p@vdesigncad.co.uk Mobile: 07971083395

Site Address:

1 Dale Close,
Pinner,
HA5 3UU


Title:

Existing Elevations


Scale:	1:100	Paper Size:	A3
--------	-------	-------------	----

Drawn By:	VP
Job Ref:	21125
Date:	Dec 2021
Drawing No.	PL - 03

Approved Ref:
3601/APP/2021/4472

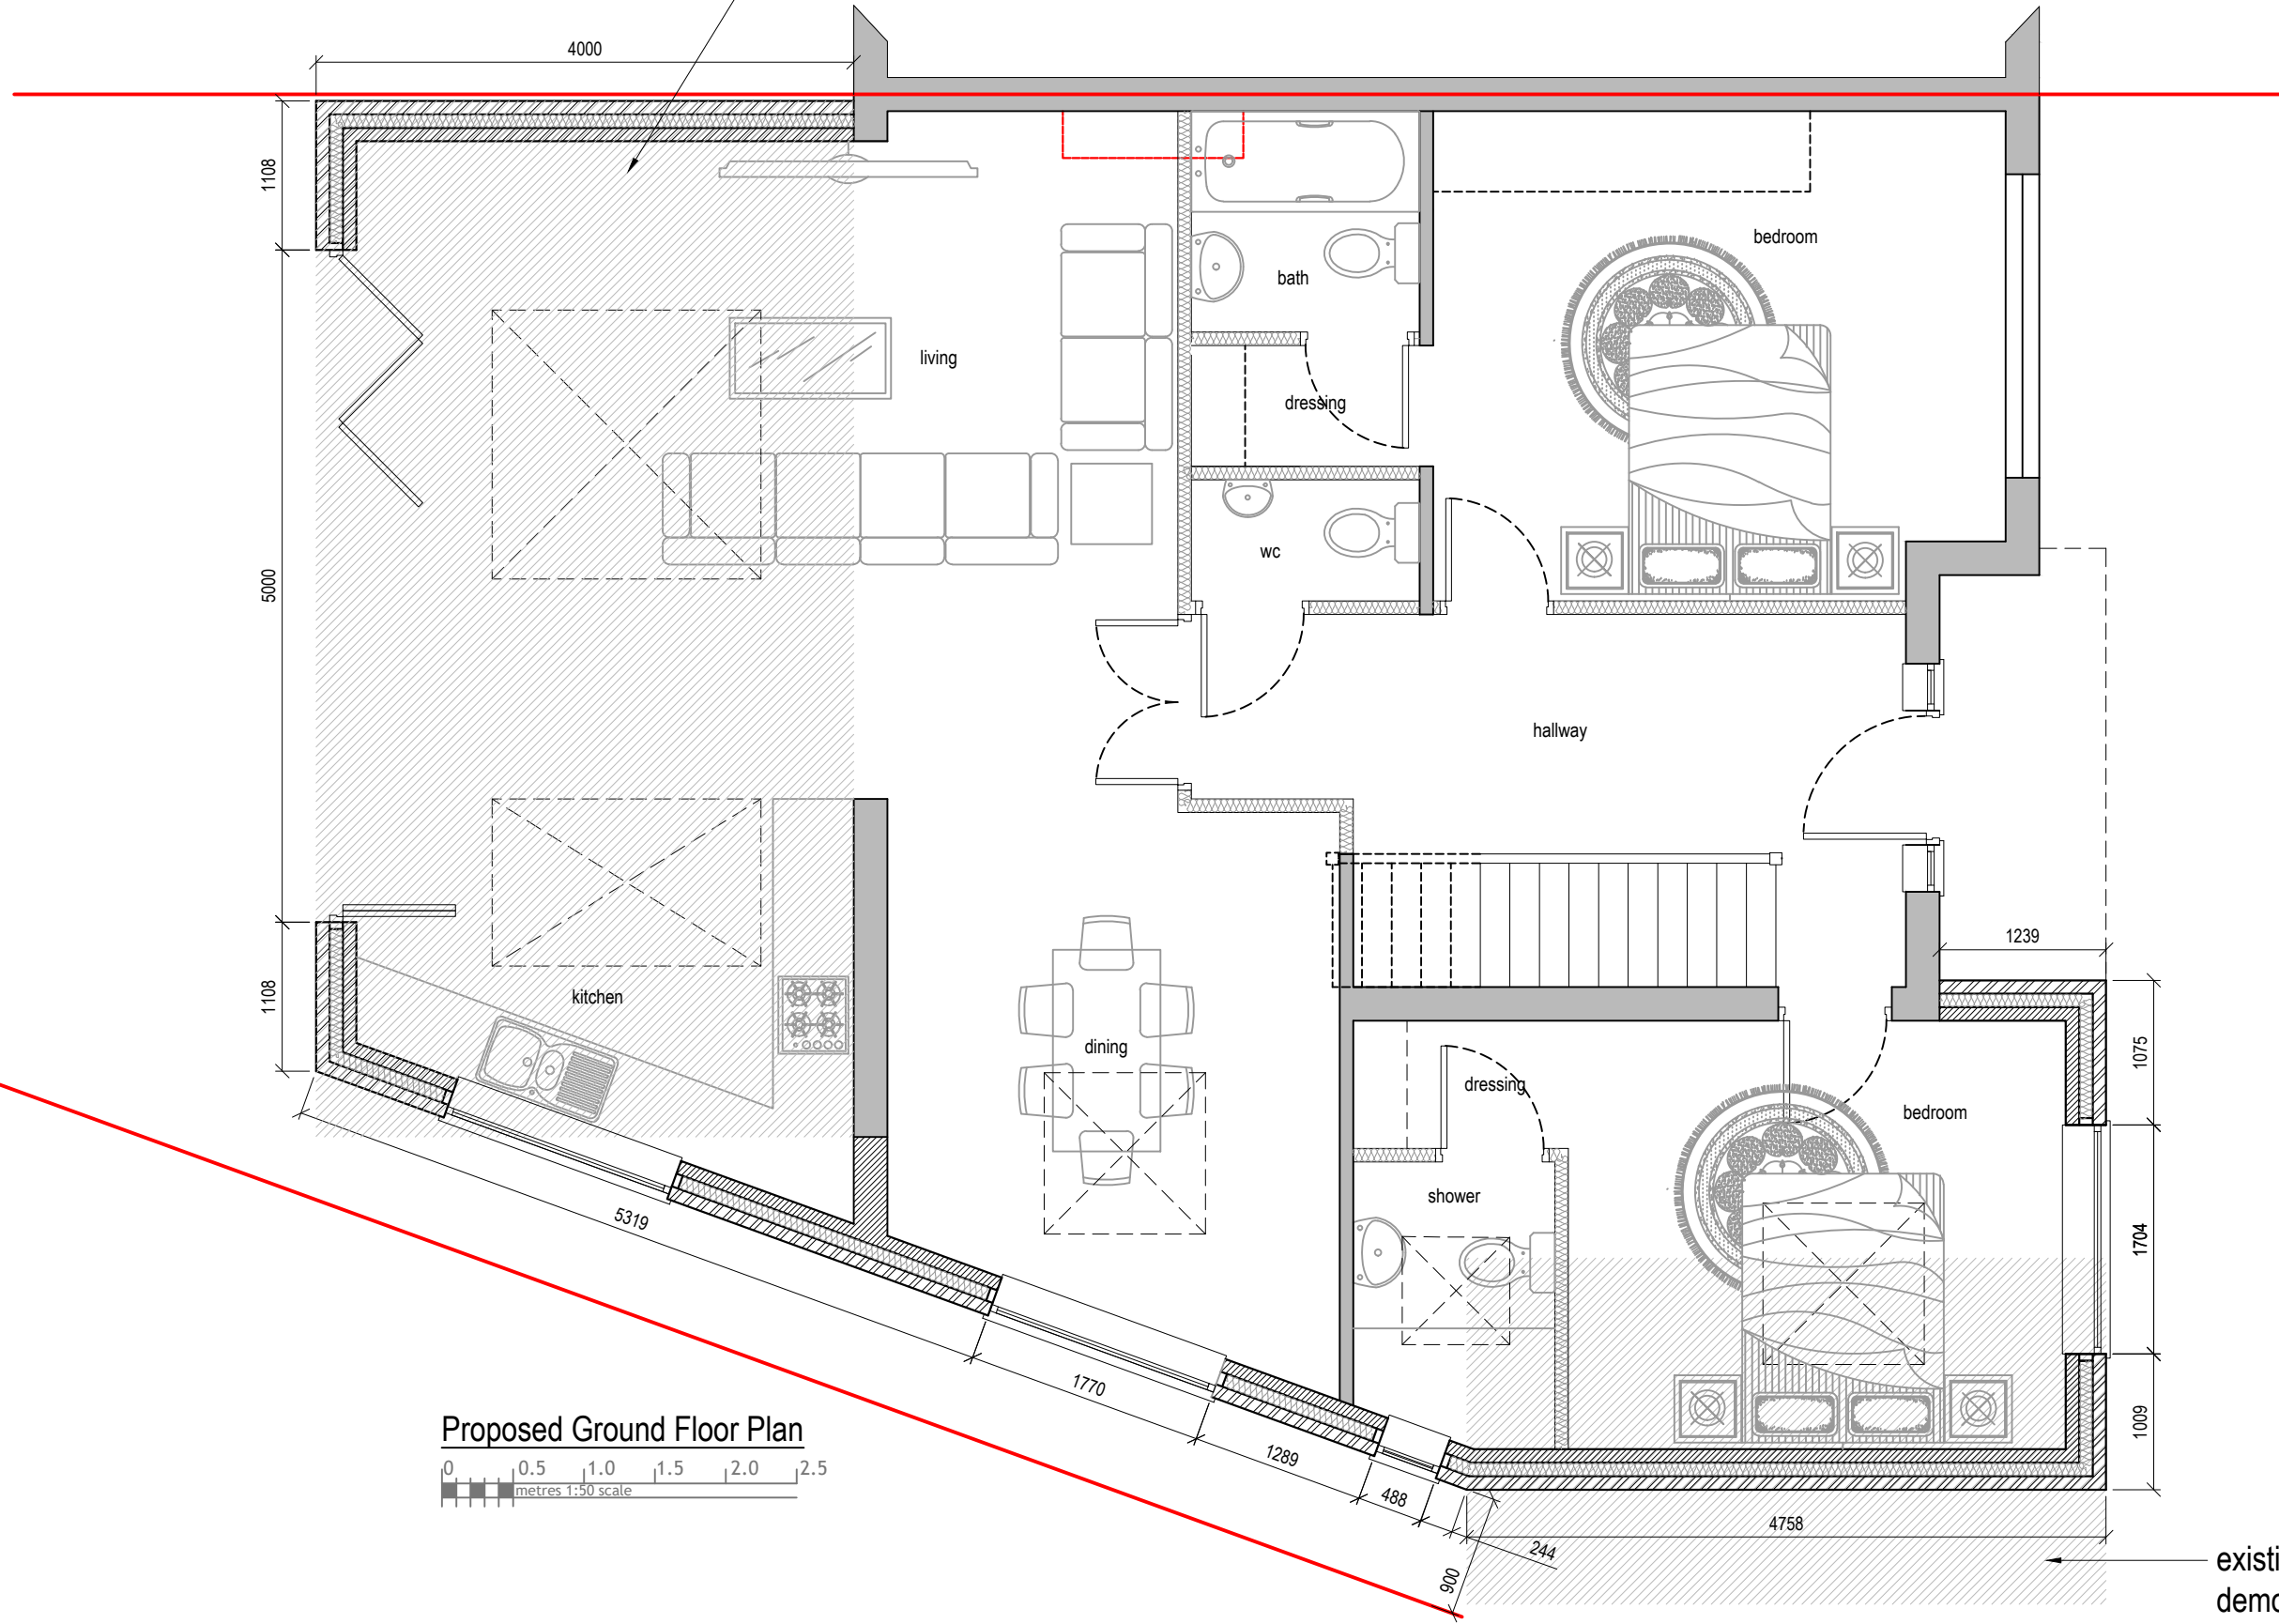

Rev Date Comments

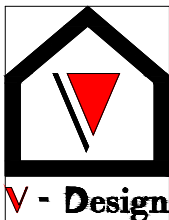

Dimensions to be verified on site
DO NOT SCALE FROM THIS DRAWING.
Any areas indicated on this drawing are for guidance only.
No responsibility is taken for their accuracy.

This drawing is the property of **V-DESIGN CAD Services Ltd** Copyright is reserved by them and the drawing is issued on the condition that it is not copied, reproduced, retained or disclosed to any unauthorized person, either wholly or in part without the consent in writing of **V-DESIGN CAD Services Ltd**

Email: vishal.p@vdesigncad.co.uk Mobile: 07971083395

Site Address:

1 Dale Close,
Pinner,
HA5 3UU

Title:

Proposed Ground Floor Plan


Scale:

1:50

Paper Size:

A3



Drawn By: VP
Job Ref: 21125
Date: Dec 2021
Drawing No. PL - 04

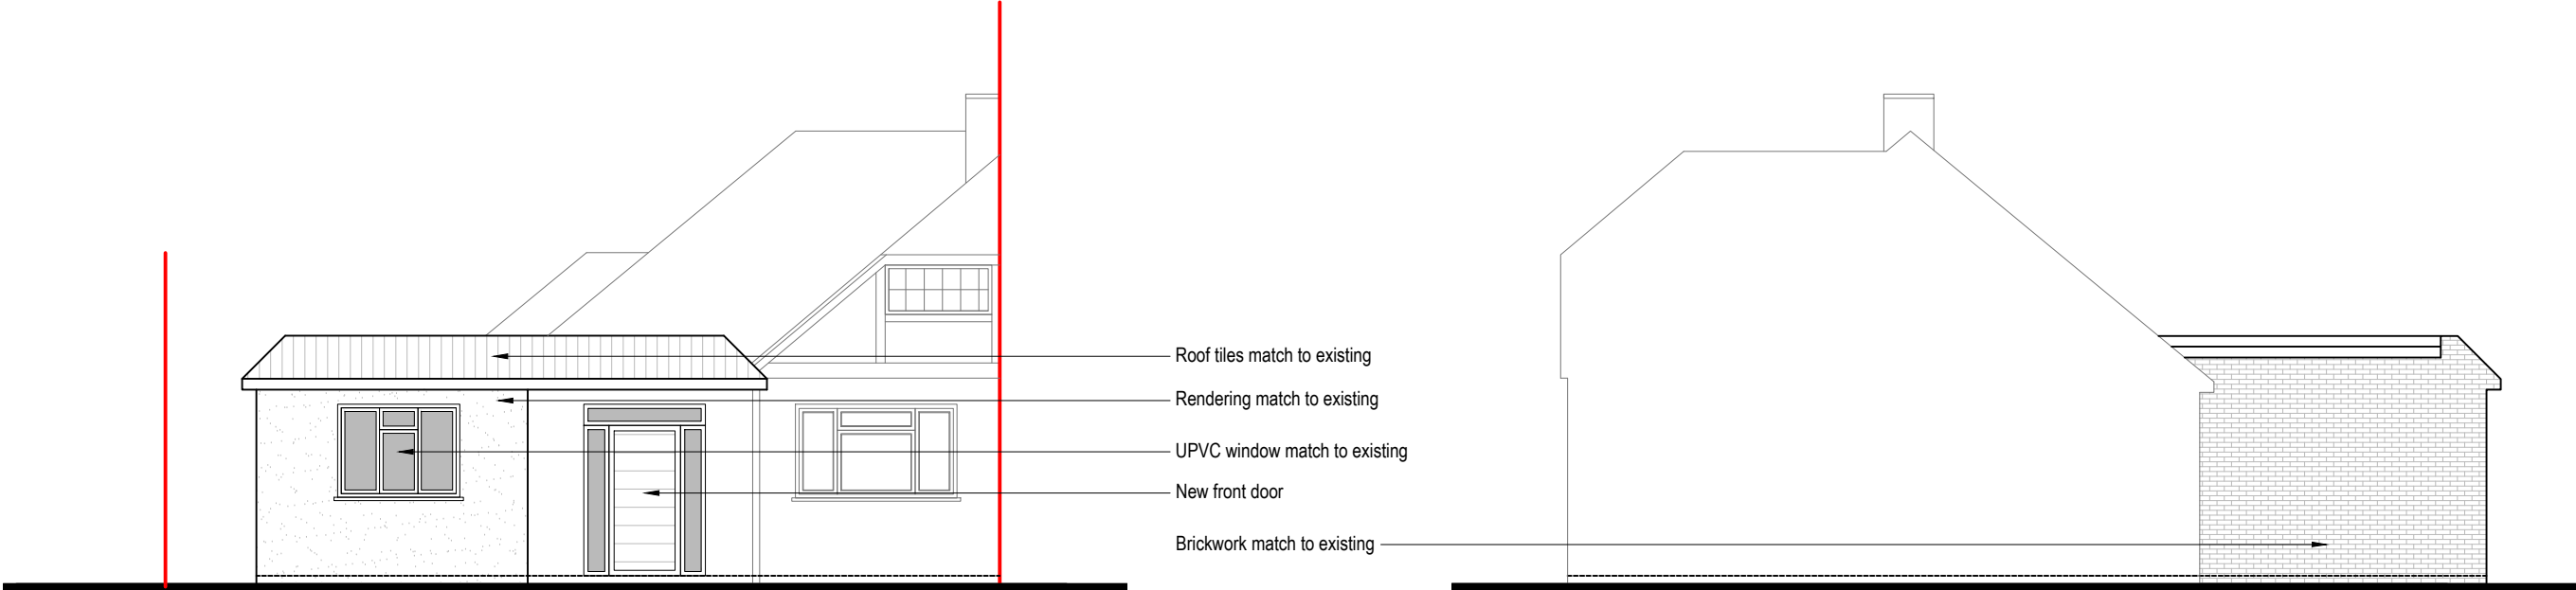

Front Elevation




Side Elevation

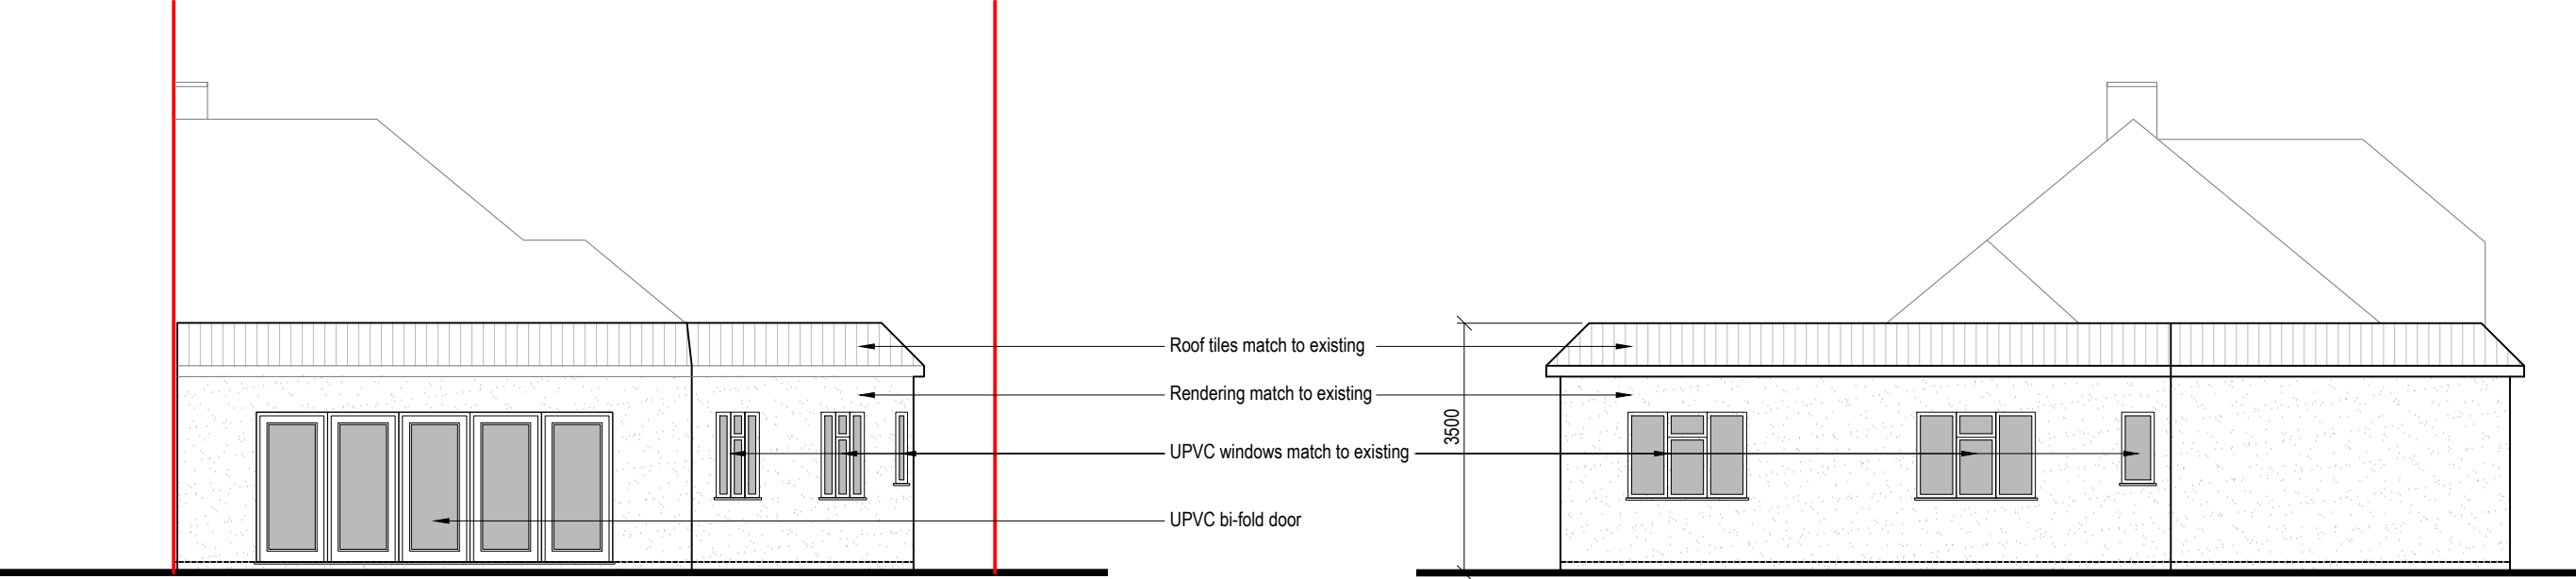 


Rear Elevation



Side Elevation

 

Rev Date Comments

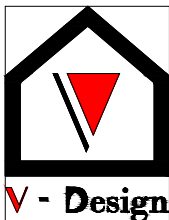

Dimensions to be verified on site
DO NOT SCALE FROM THIS DRAWING.
Any areas indicated on this drawing are for guidance only.
No responsibility is taken for their accuracy.

This drawing is the property of **V-DESIGN CAD Services Ltd** Copyright is reserved by them and the drawing is issued on the condition that it is not copied, reproduced, retained or disclosed to any unauthorized person, either wholly or in part without the consent in writing of **V-DESIGN CAD Services Ltd**

Email: vishal.p@vdesigncad.co.uk Mobile: 07971083395

Site Address:


1 Dale Close,
Pinner,
HA5 3UU

Title:


Proposed Elevations

Scale:	1:100	Paper Size:	A3
--------	-------	-------------	----


Drawn By:	VP
Job Ref:	21125
Date:	Dec 2021
Drawing No.	PL - 05

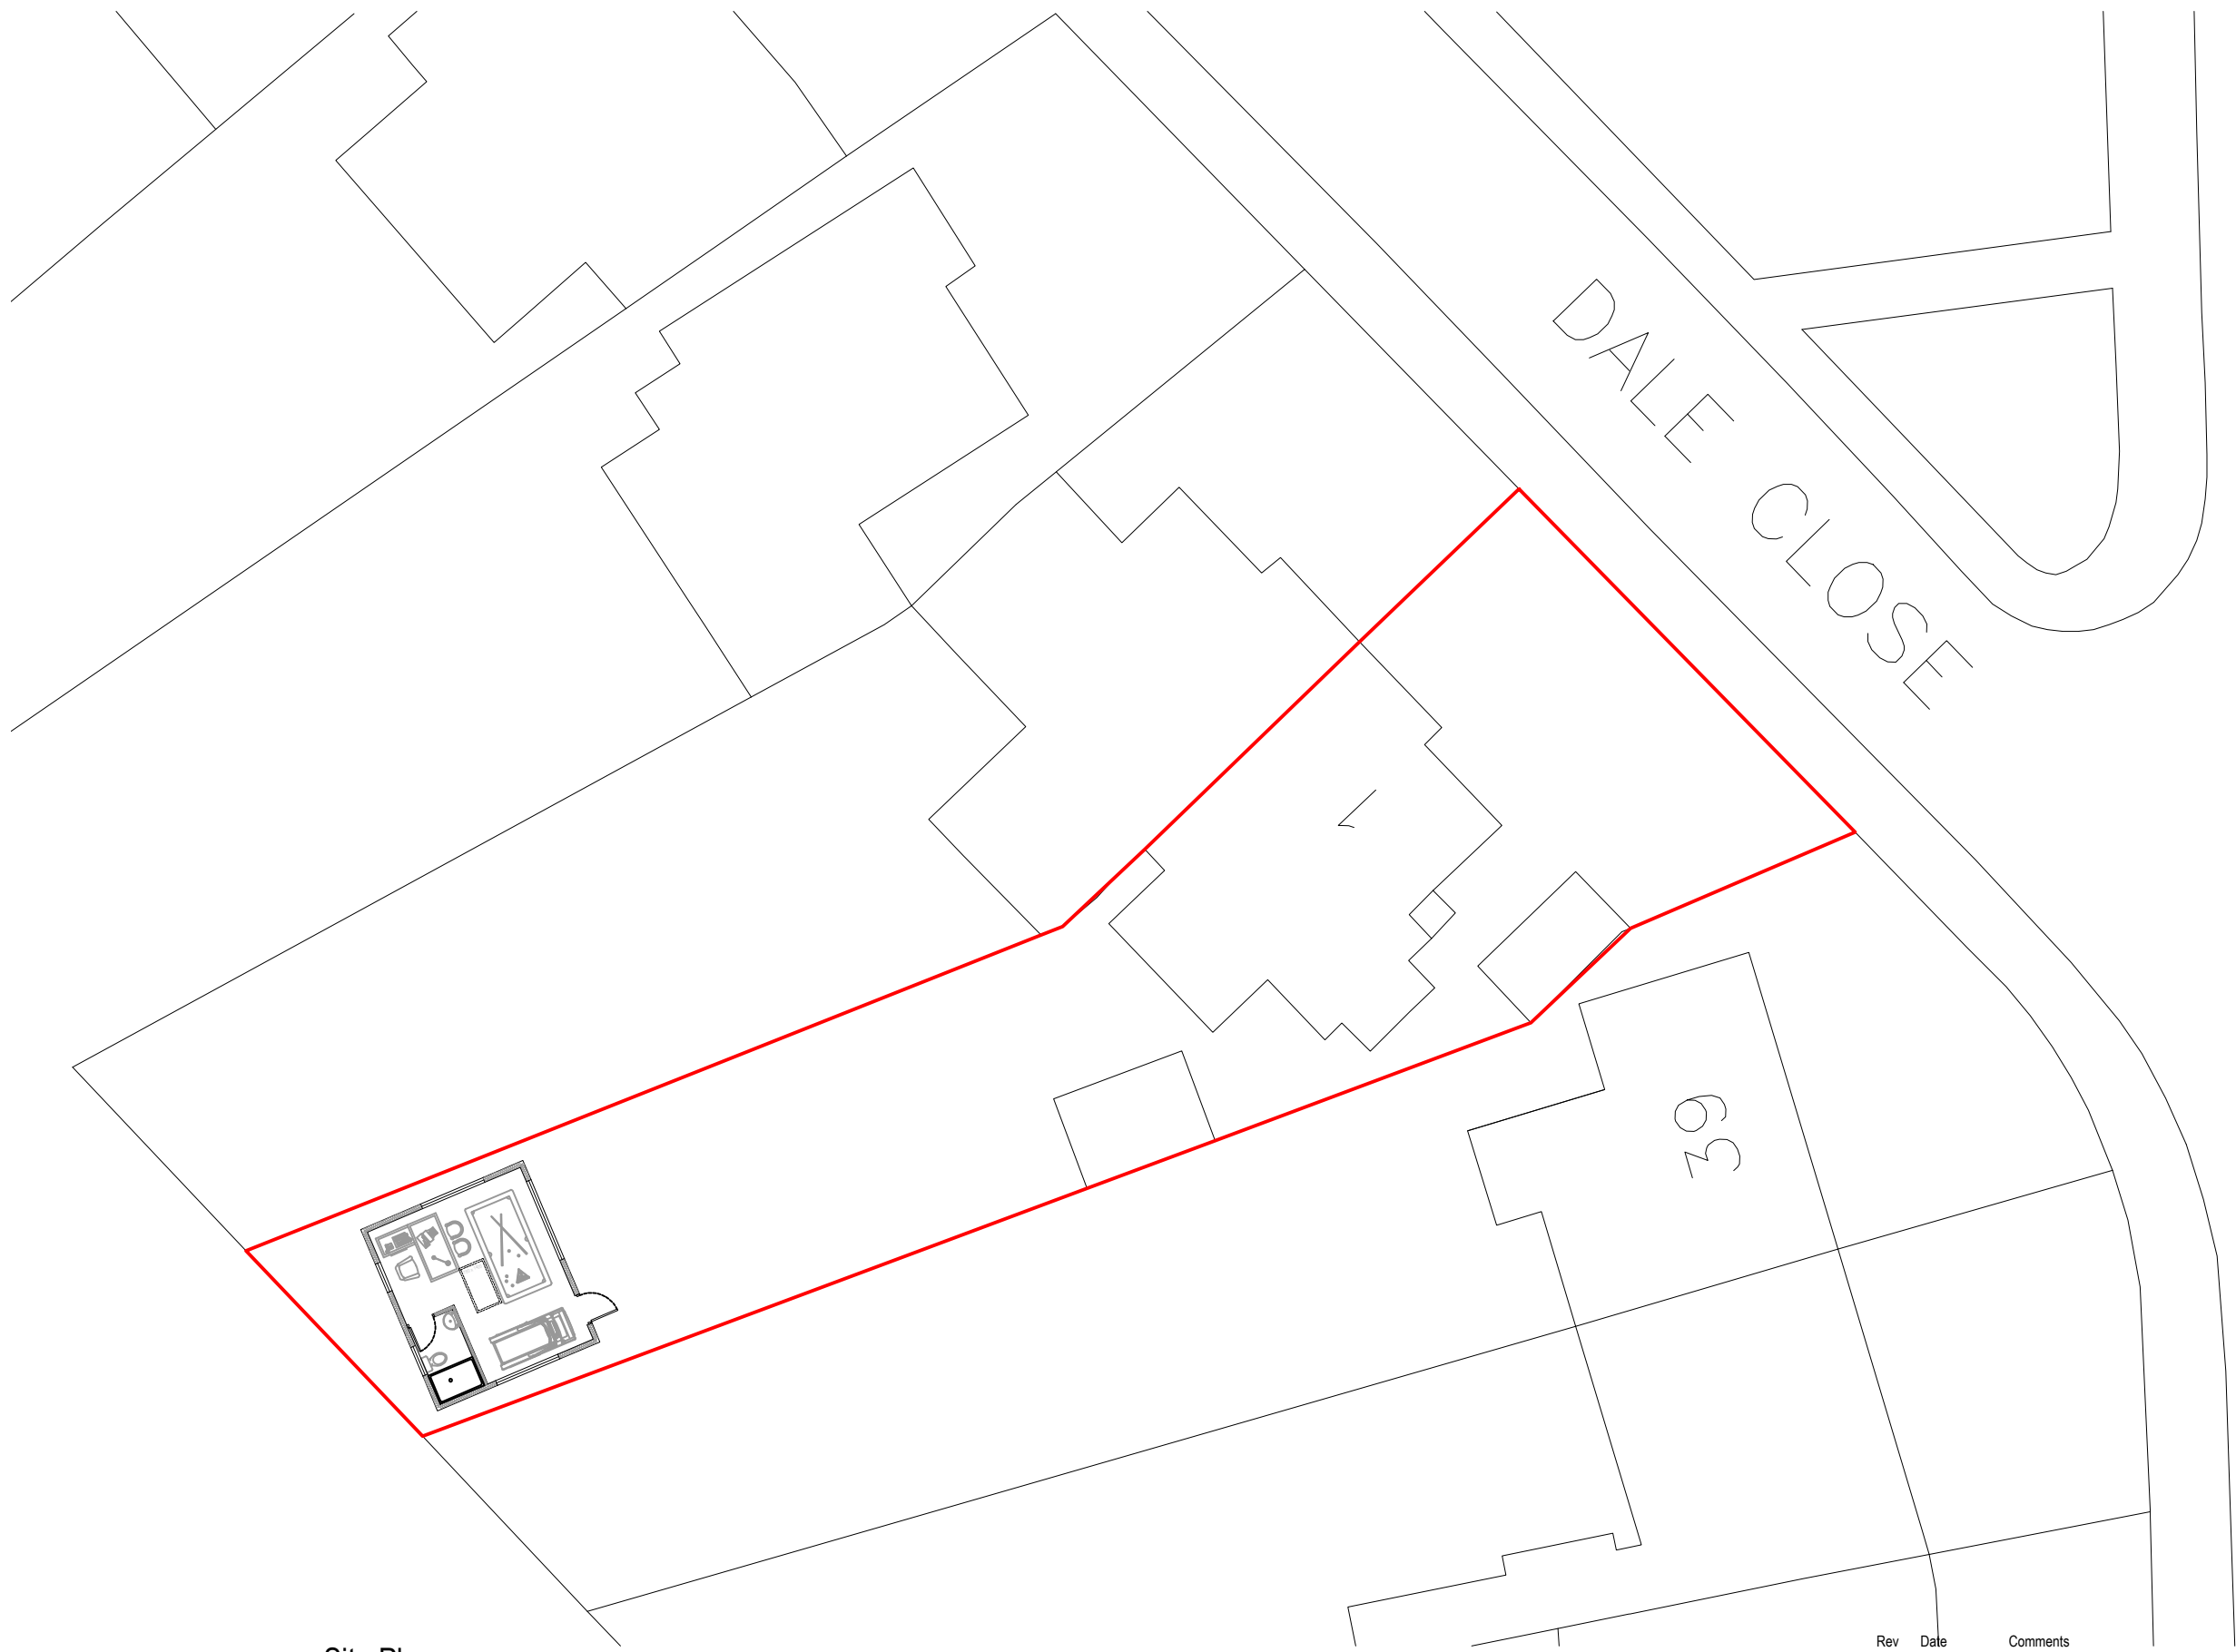

Site Plan

 

Rev Date Comments

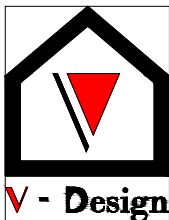

Dimensions to be verified on site
DO NOT SCALE FROM THIS DRAWING.
Any areas indicated on this drawing are for guidance only.
No responsibility is taken for their accuracy.

This drawing is the property of **V-DESIGN CAD Services Ltd** Copyright is reserved by them and the drawing is issued on the condition that it is not copied, reproduced, retained or disclosed to any unauthorized person, either wholly or in part without the consent in writing of **V-DESIGN CAD Services Ltd**

Email: vishal.p@vdesigncad.co.uk Mobile: 07971083395

Site Address:

1 Dale Close,
Pinner,
HA5 3UU

Title:

Proposed Outbuilding Site Plan


Scale: 1:200 Paper Size: A3

Drawn By: VP



Job Ref: 21125

Date: Dec 2021


Drawing No. PL - 06

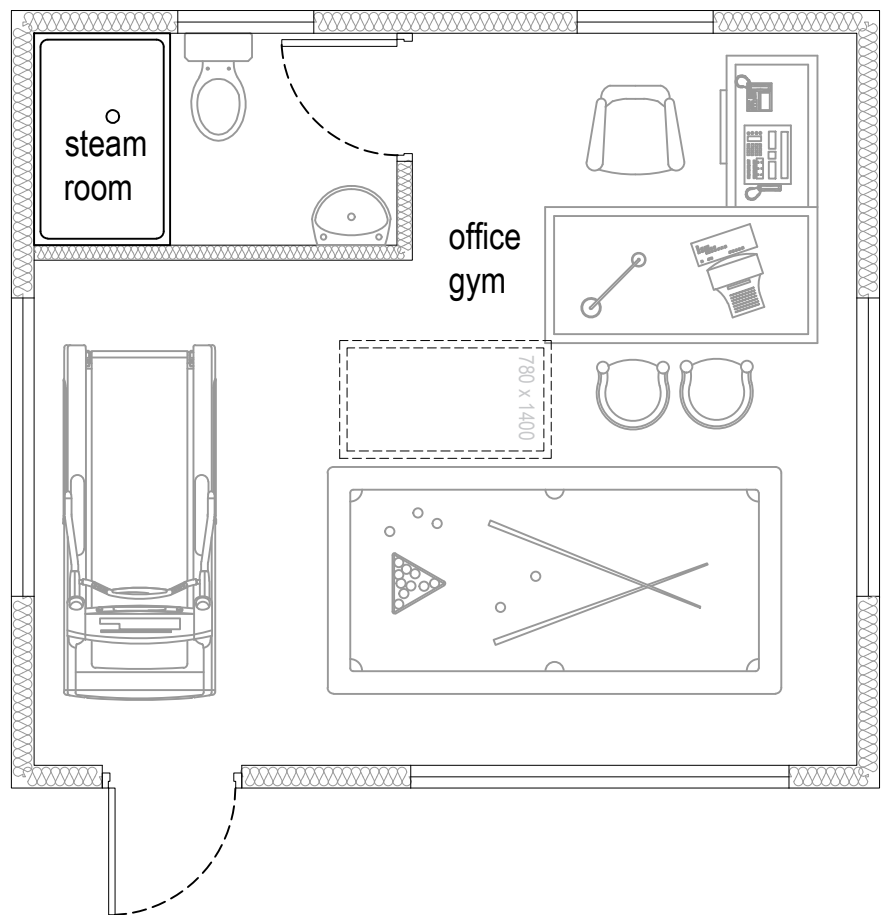


Proposed Outbuilding Plan

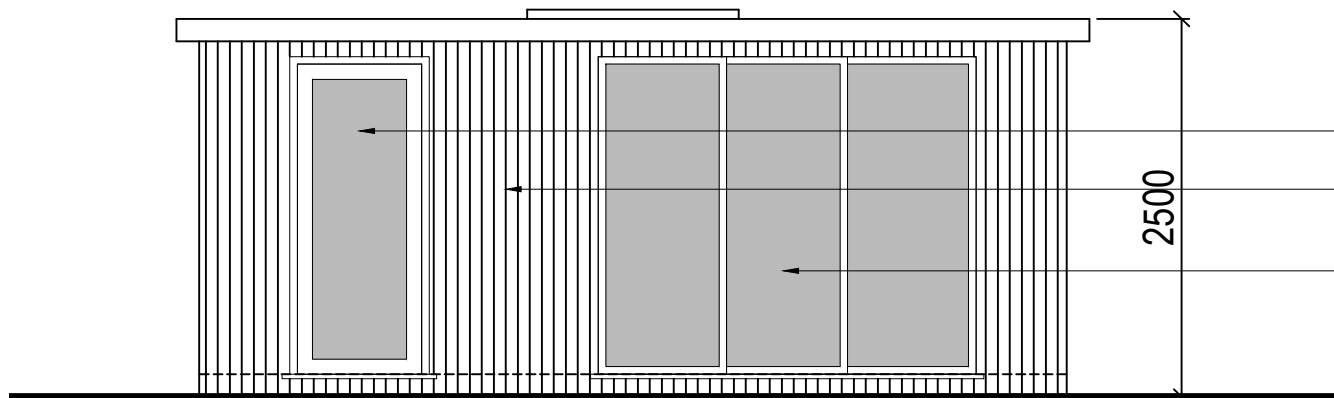 



Front Elevation

 



- UPVC Door
- Timber Cladding(Verical)
- UPVC/Aluminium French Window

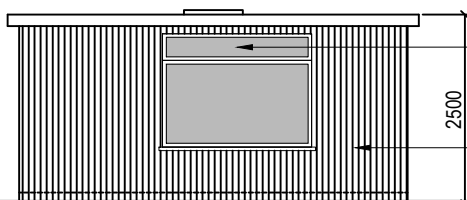


Side Elevation

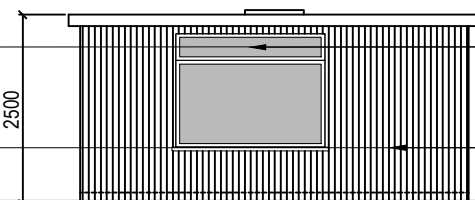 

Side Elevation

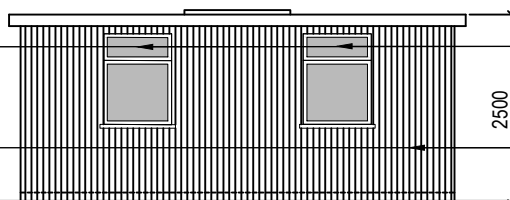 

Rear Elevation

 

- UPVC Windows
- Timber Cladding(Verical)

Rev Date Comments



Dimensions to be verified on site
DO NOT SCALE FROM THIS DRAWING.
Any areas indicated on this drawing are for guidance only.
No responsibility is taken for their accuracy.

This drawing is the property of **V-DESIGN CAD Services Ltd** Copyright is reserved by them and the drawing is issued on the condition that it is not copied, reproduced, retained or disclosed to any unauthorized person, either wholly or in part without the consent in writing of **V-DESIGN CAD Services Ltd**

Email: vishal.p@vdesigncad.co.uk Mobile: 07971083395

Site Address:		Title:		Drawn By: VP	
1 Dale Close, Pinner, HA5 3UU		Proposed Outbuilding Plan and Elevations		Job Ref: 21125	
				Date: Dec 2021	
				Drawing No. PL - 07	
Scale:	1:100, 1:50	Paper Size:	A3		