

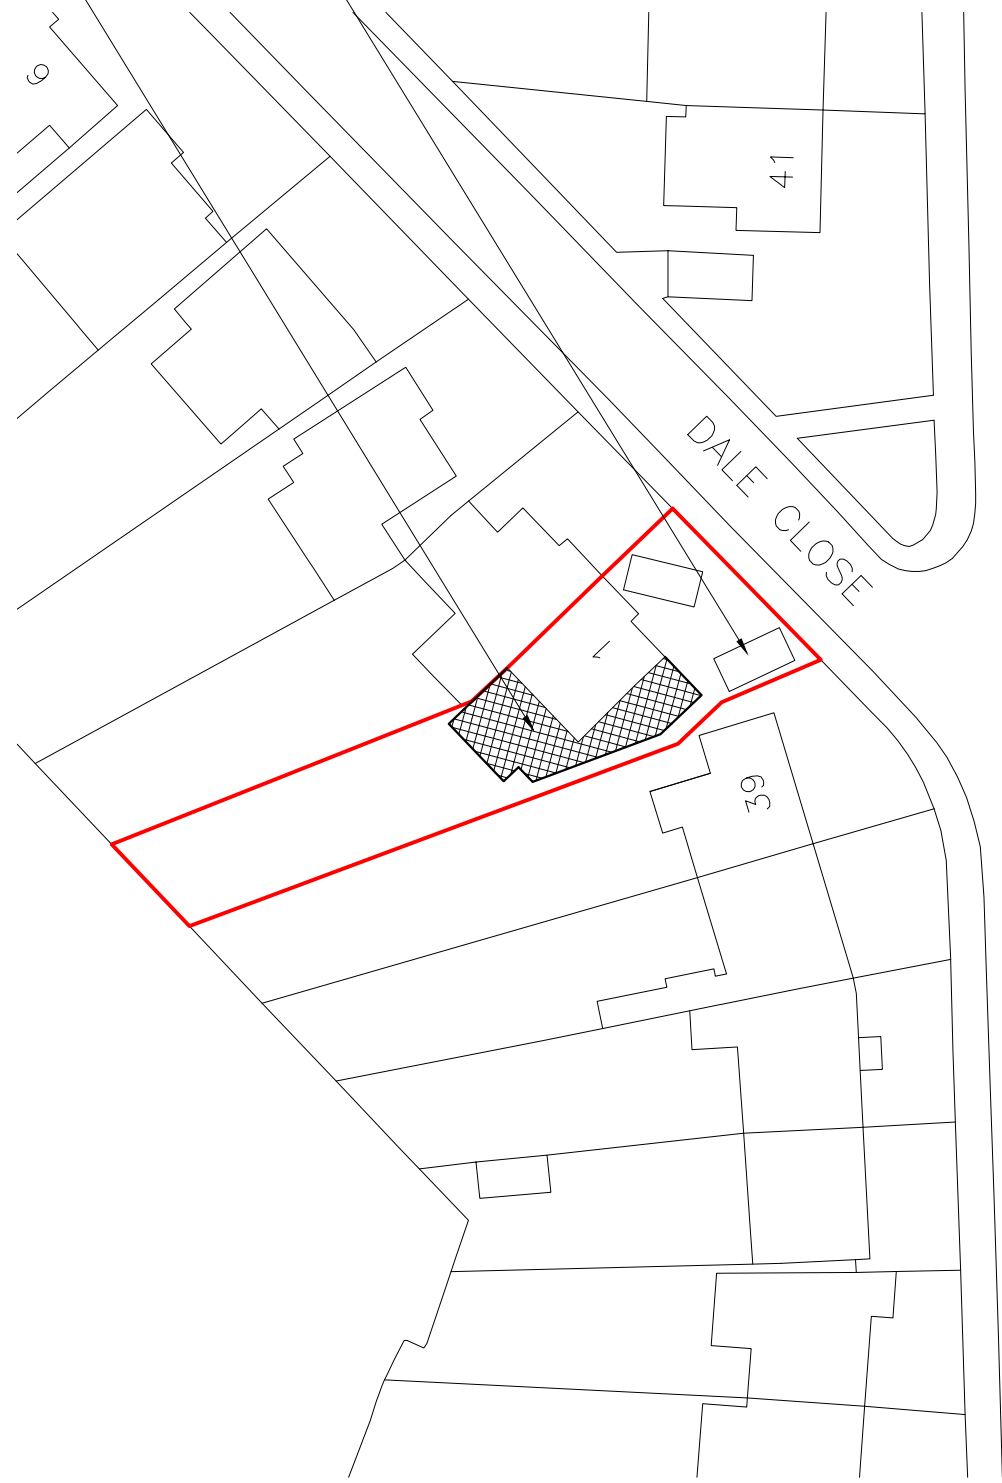


2Nos Off Street Car
Parking spaces
Proposed Extension

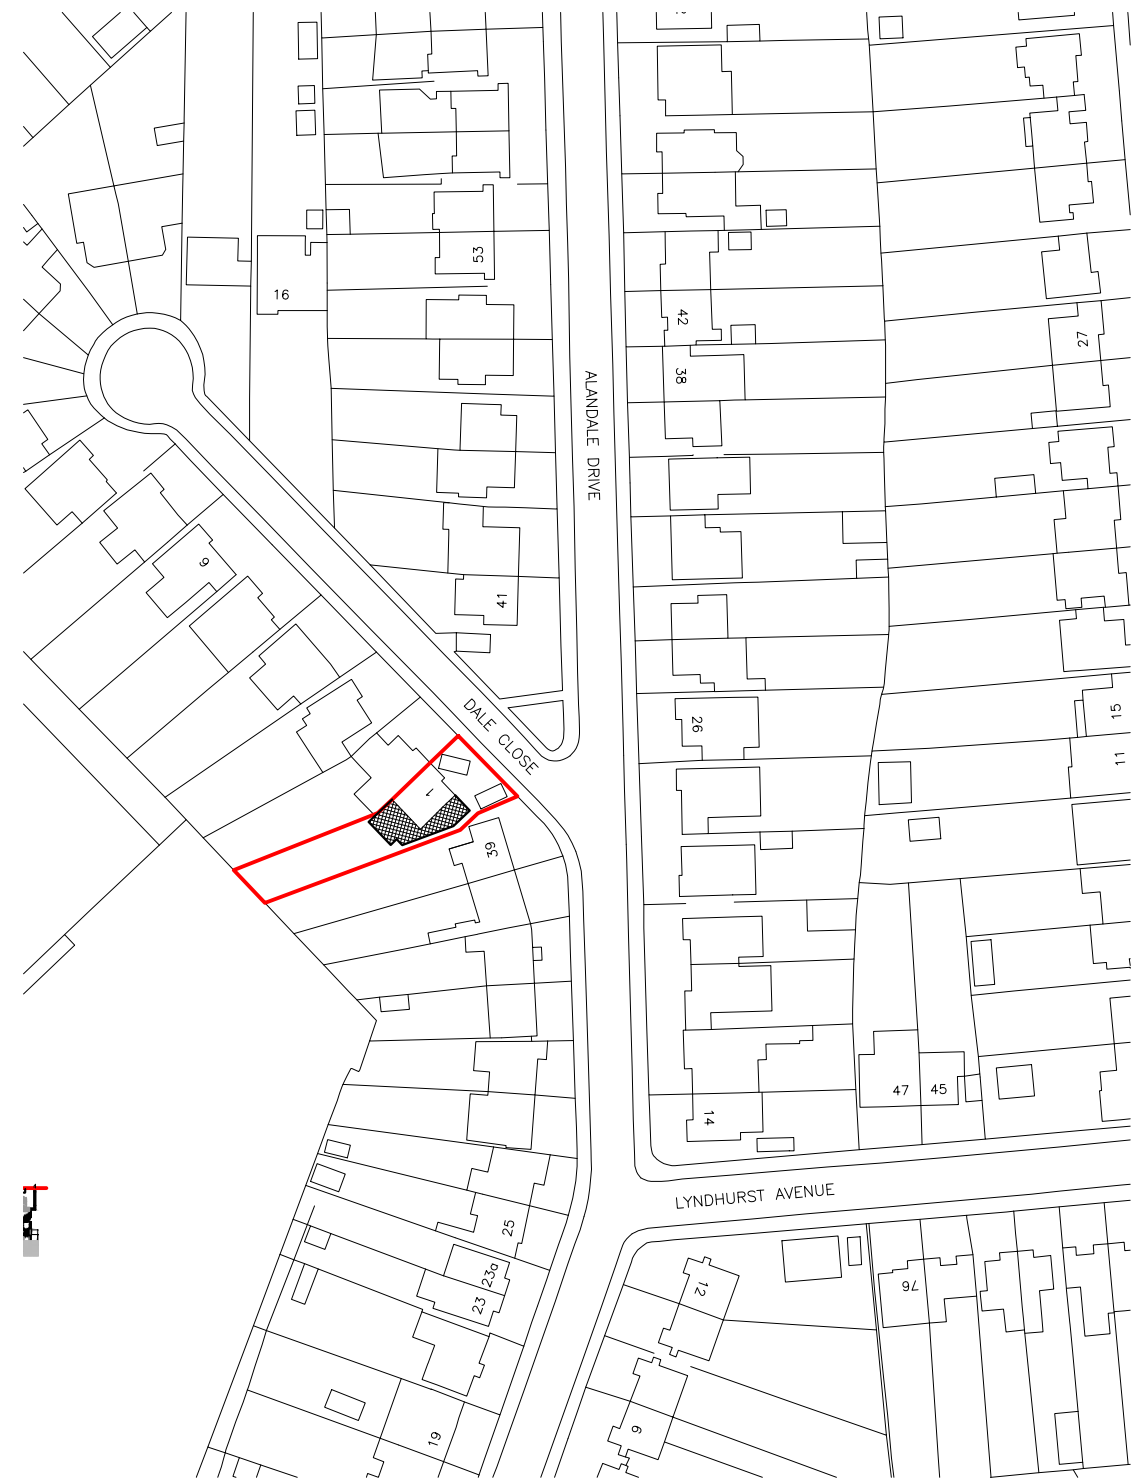

Block Plan

 

Site Location



Rev Date Comments



Dimensions to be verified on site
DO NOT SCALE FROM THIS DRAWING.
Any areas indicated on this drawing are for guidance only.
No responsibility is taken for their accuracy.

This drawing is the property of **V-DESIGN CAD Services Ltd** Copyright is reserved by them and the drawing is issued on the condition that it is not copied, reproduced, retained or disclosed to any unauthorized person, either wholly or in part without the consent in writing of **V-DESIGN CAD Services Ltd**


Email: vishal.p@vdesigncad.co.uk Mobile: 07971083395

Site Address:


1, Dale Close,
Pinner,
HA5 3UU

Title:			
Block and Location Plans			
Scale:	1:500, 1:1250	Paper Size:	A3

Drawn By:	VP
Job Ref:	21125
Date:	Dec 2021
Drawing No.	PL - 01

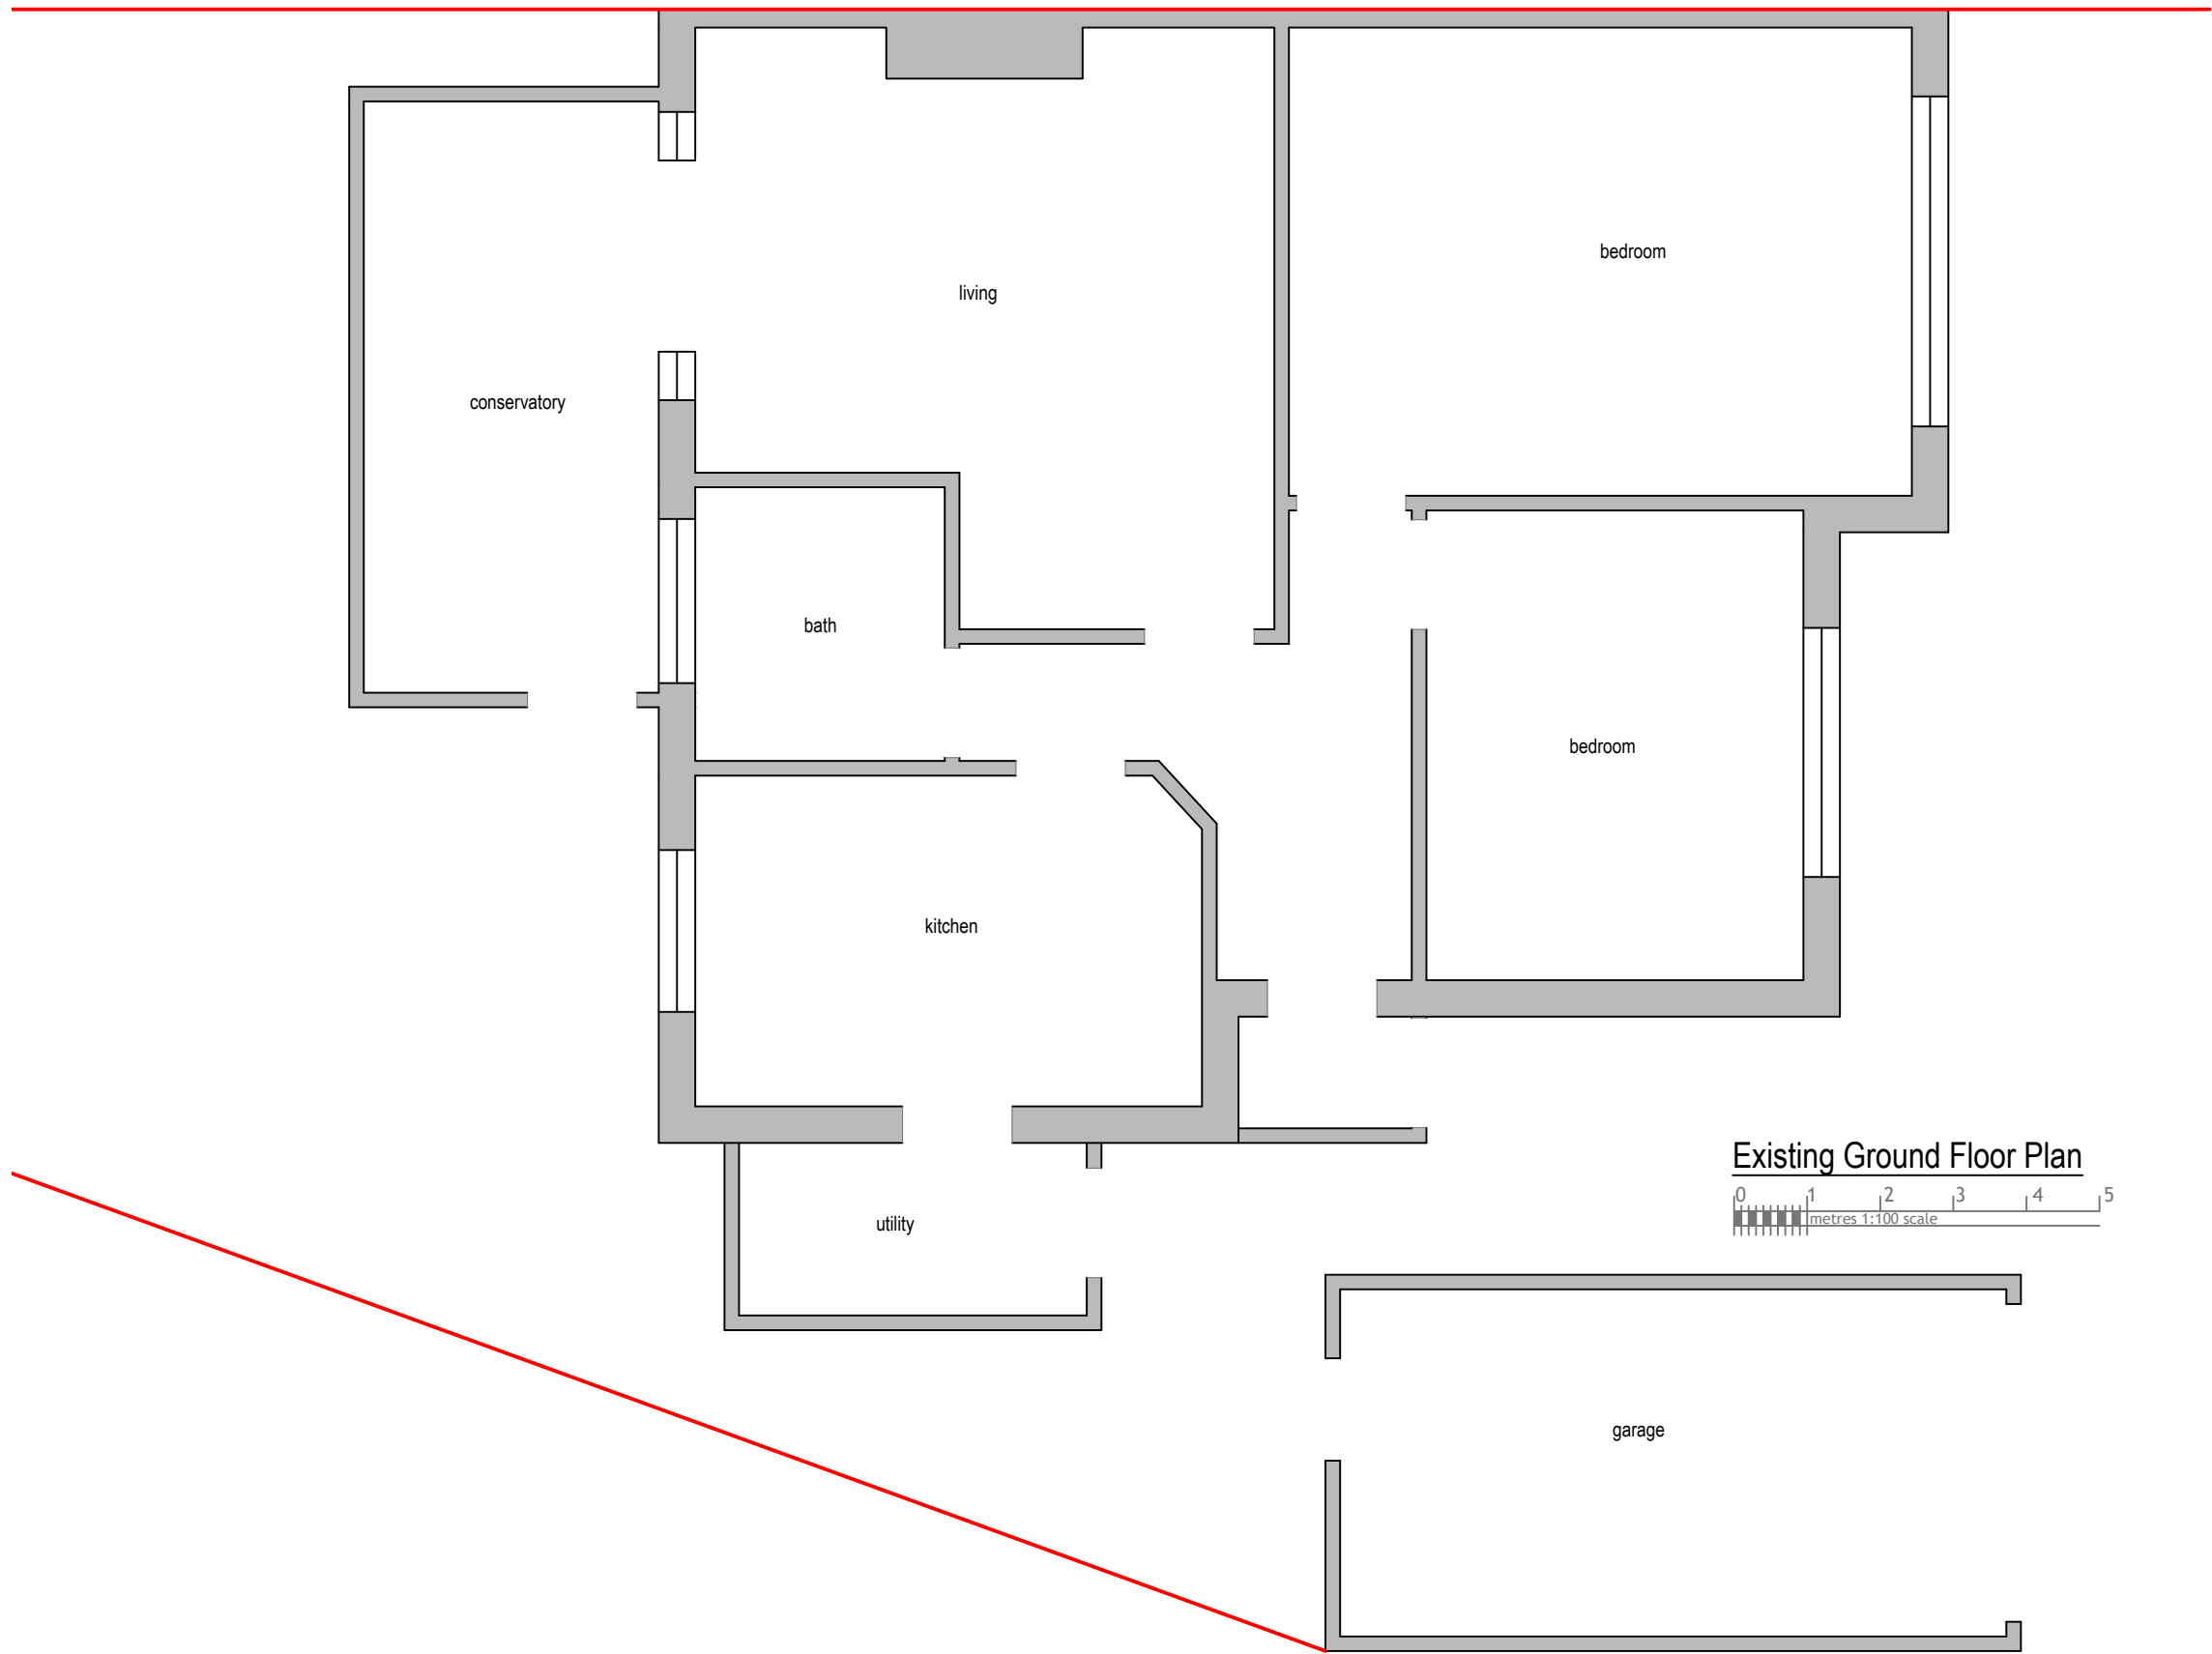

Existing Ground Floor Plan

 

Rev Date Comments



Dimensions to be verified on site
DO NOT SCALE FROM THIS DRAWING.
Any areas indicated on this drawing are for guidance only.
No responsibility is taken for their accuracy.

This drawing is the property of **V-DESIGN CAD Services Ltd** Copyright is reserved by them and the drawing is issued on the condition that it is not copied, reproduced, retained or disclosed to any unauthorized person, either wholly or in part without the consent in writing of **V-DESIGN CAD Services Ltd**

Email: vishal.p@vdesigncad.co.uk Mobile: 07971083395

Site Address:

1, Dale Close,
Pinner,
HA5 3UU

Title:


Existing Ground Floor Plan

Scale:	1:50	Paper Size:	A3
--------	------	-------------	----


Drawn By:	VP
Job Ref:	21125
Date:	Dec 2021
Drawing No.	PL - 02



Front Elevation

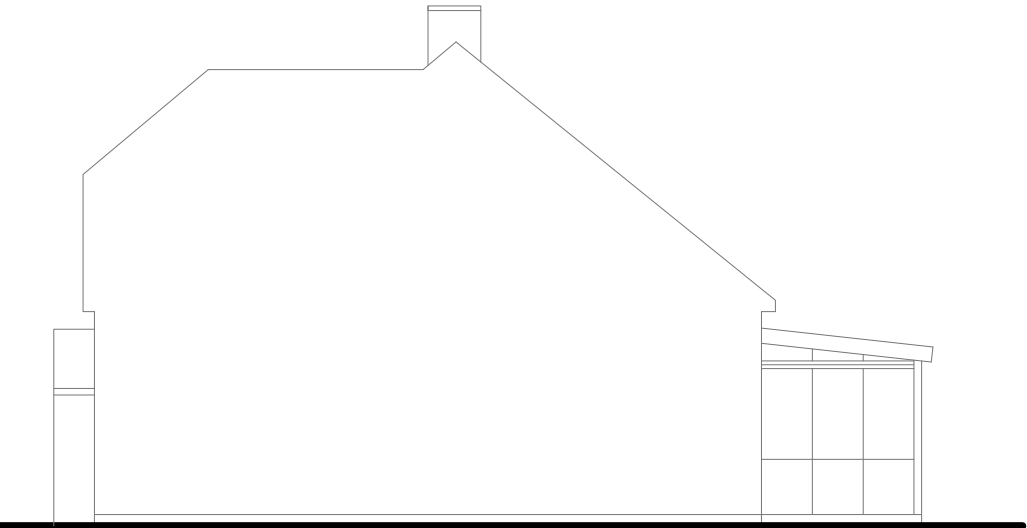


Side Elevation

 

Rear Elevation



Side Elevation

 

Rev Date Comments



Dimensions to be verified on site
DO NOT SCALE FROM THIS DRAWING.
Any areas indicated on this drawing are for guidance only.
No responsibility is taken for their accuracy.

This drawing is the property of **V-DESIGN CAD Services Ltd** Copyright is reserved by them and the drawing is issued on the condition that it is not copied, reproduced, retained or disclosed to any unauthorized person, either wholly or in part without the consent in writing of **V-DESIGN CAD Services Ltd**

Email: vishal.p@vdesigncad.co.uk Mobile: 07971083395

Site Address:


1 Dale Close,
Pinner,
HA5 3UU

Title:

Existing Elevations

Scale:	1:100	Paper Size:	A3
--------	-------	-------------	----

Drawn By:	VP
Job Ref:	21125
Date:	Dec 2021
Drawing No.	PL - 03

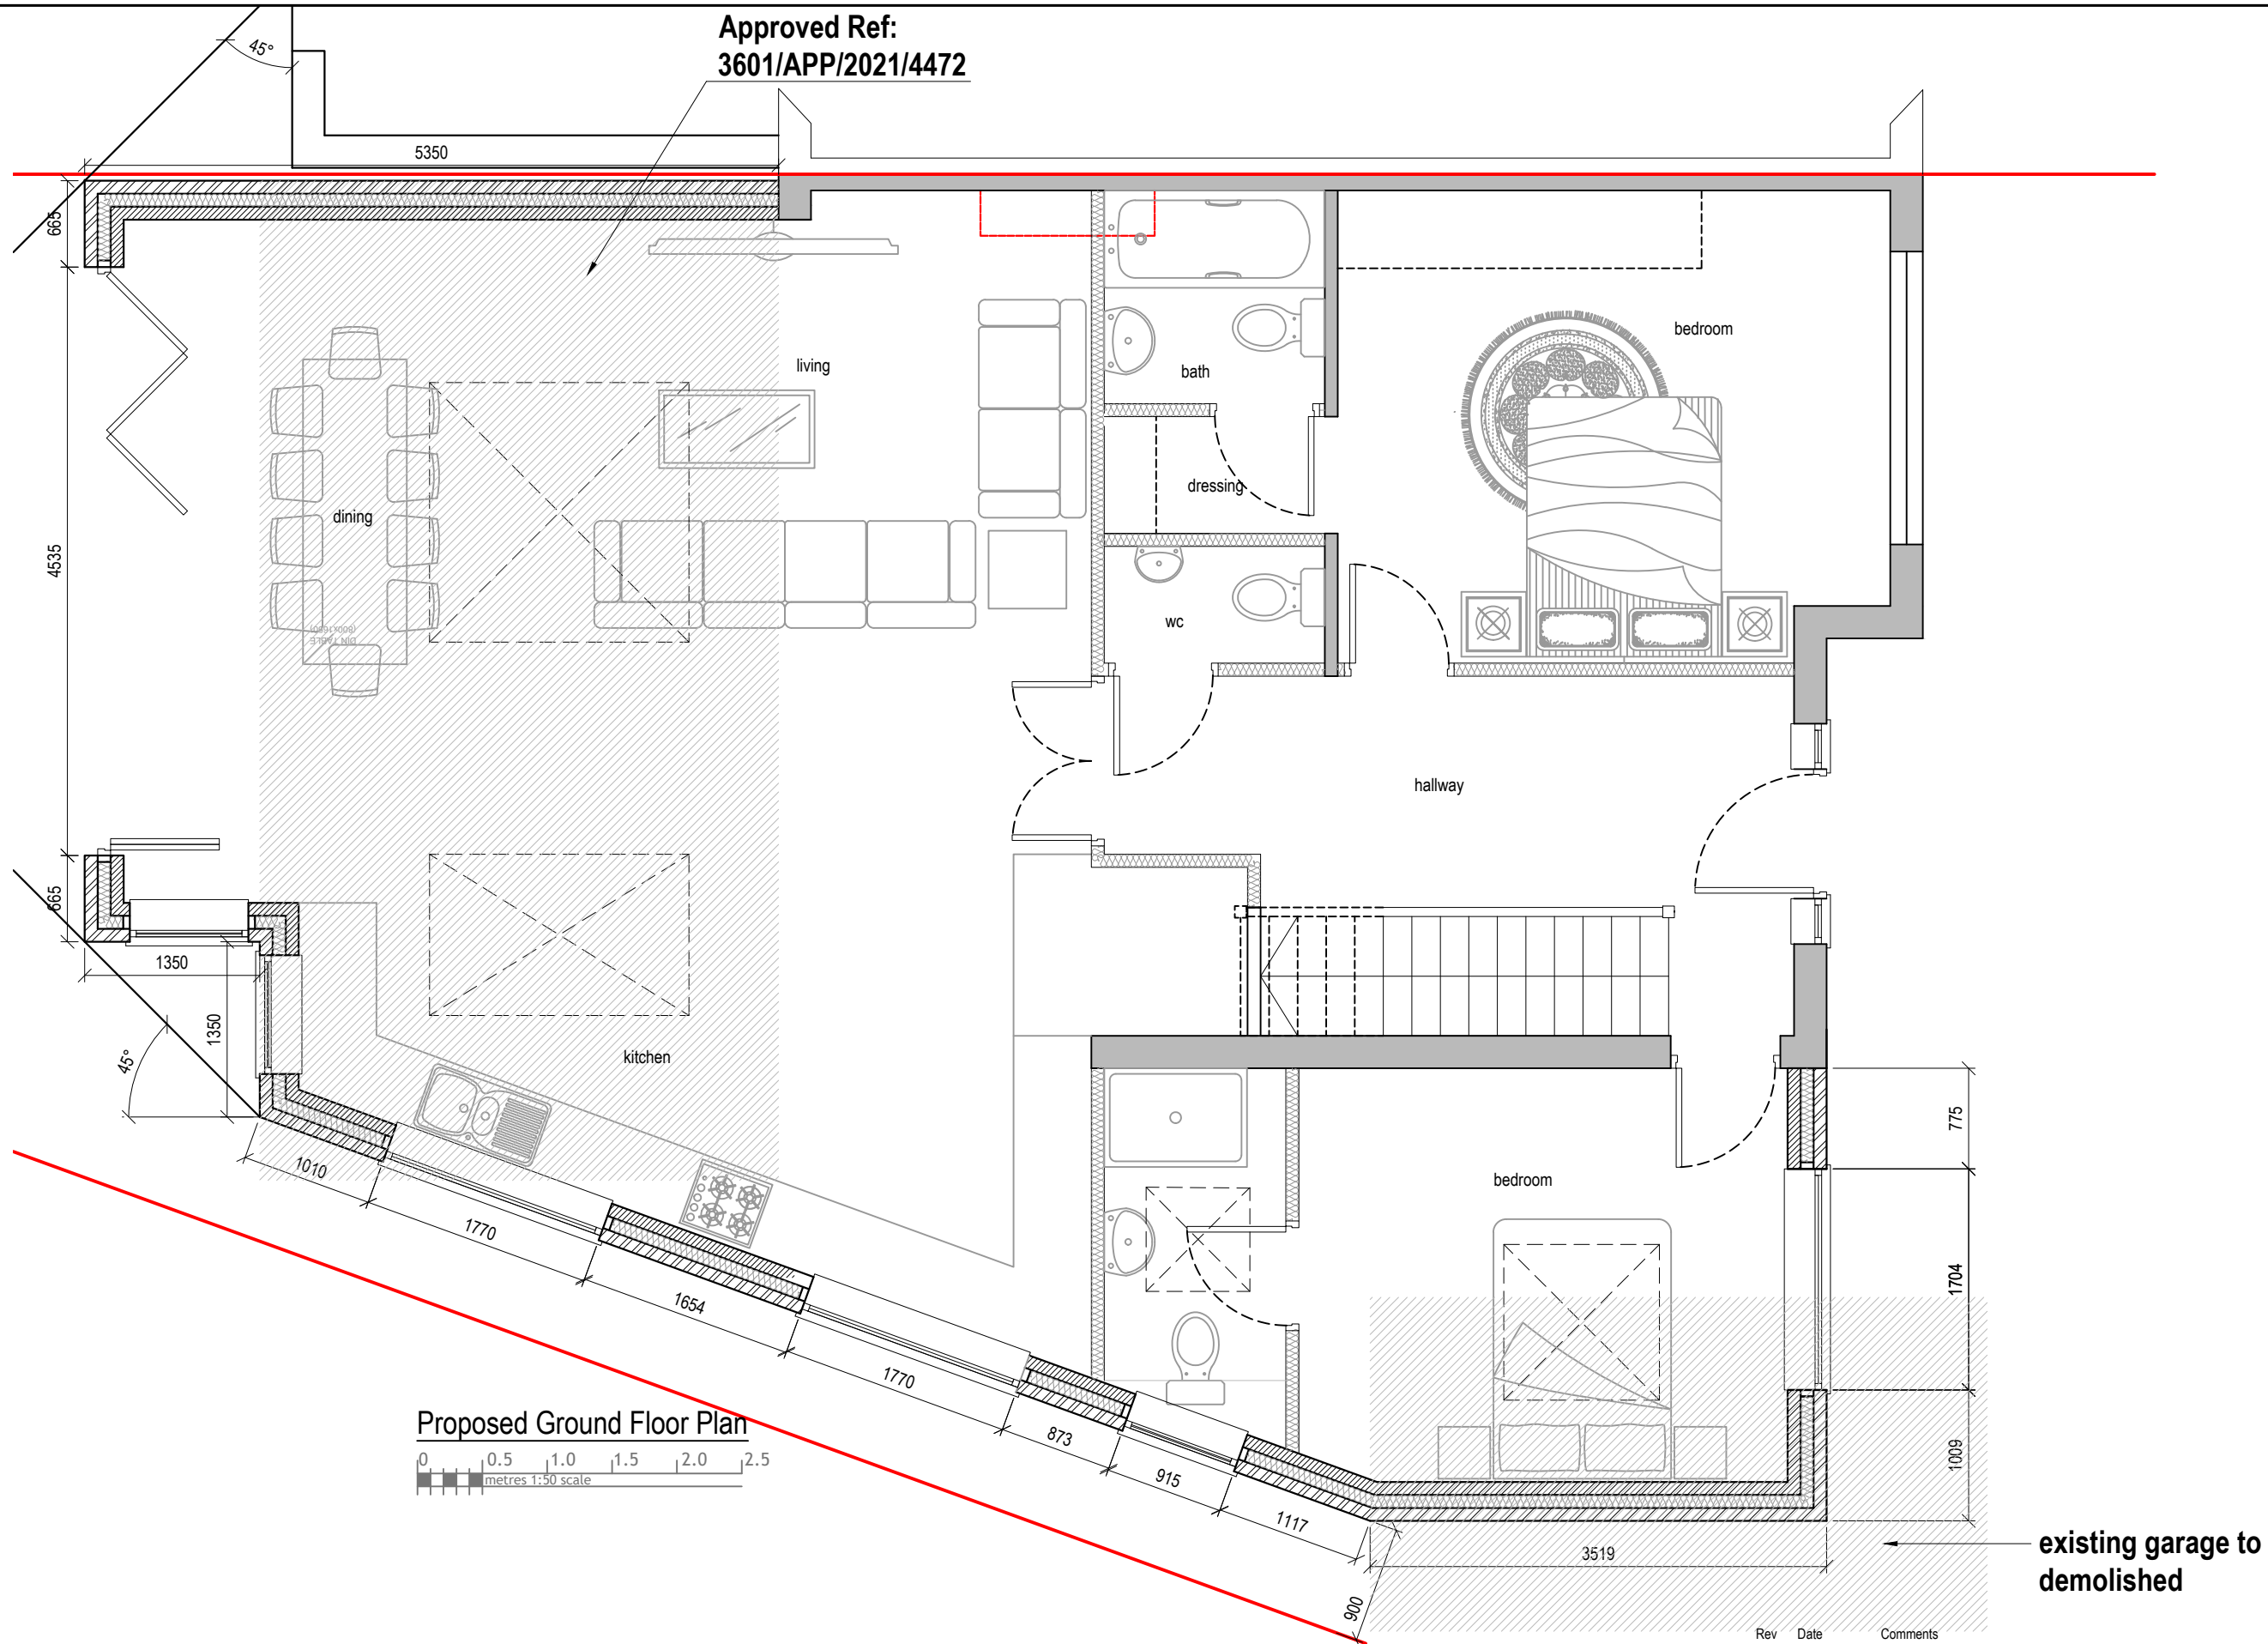

Dimensions to be verified on site
DO NOT SCALE FROM THIS DRAWING.
Any areas indicated on this drawing are for guidance only.
No responsibility is taken for their accuracy.

This drawing is the property of **V-DESIGN CAD Services Ltd** Copyright is reserved by them and the drawing is issued on the condition that it is not copied, reproduced, retained or disclosed to any unauthorized person, either wholly or in part without the consent in writing of **V-DESIGN CAD Services Ltd**

Email: vishal.p@vdesigncad.co.uk Mobile: 07971083395

Site Address:

1 Dale Close,
Pinner,
HA5 3UU

Title:

Proposed Ground Floor Plan





Scale: 1:50 Paper Size: A3

Drawn By: VP

Job Ref: 21125

Date: Dec 2021

Drawing No. PL - 04 Rev D

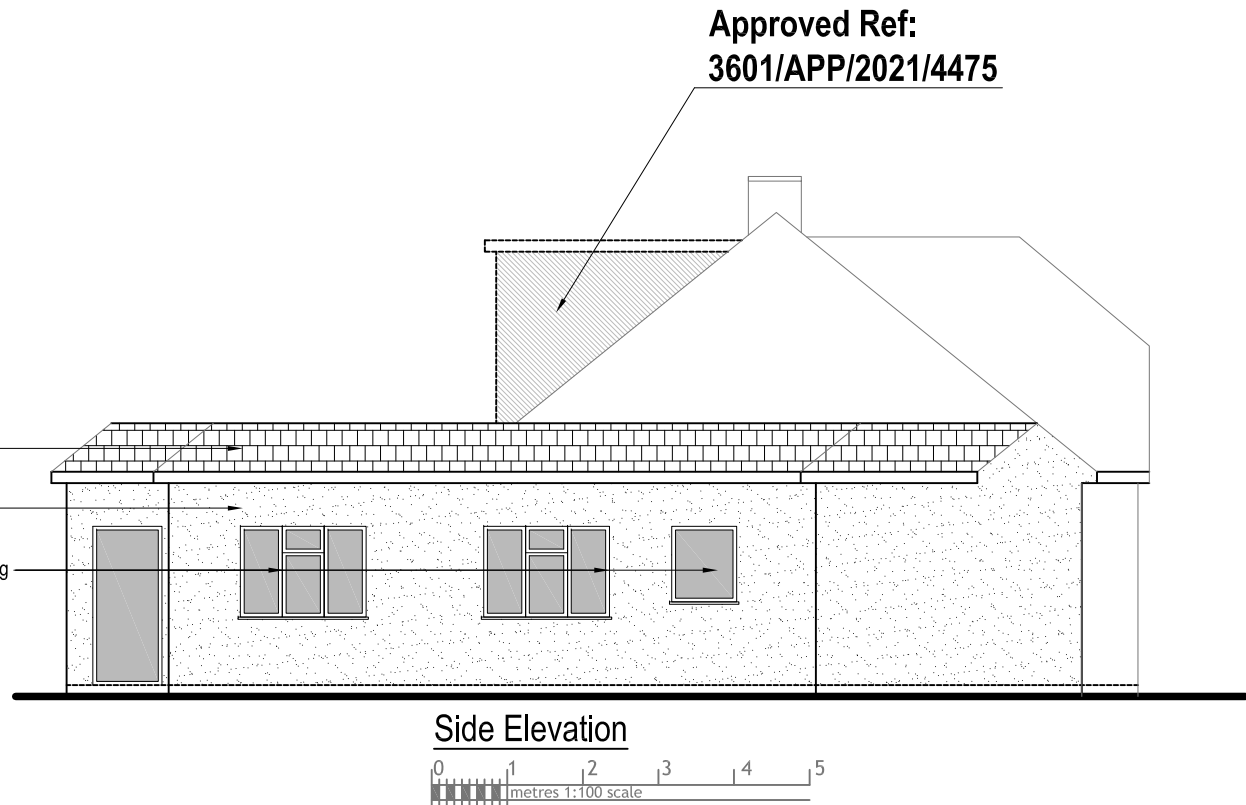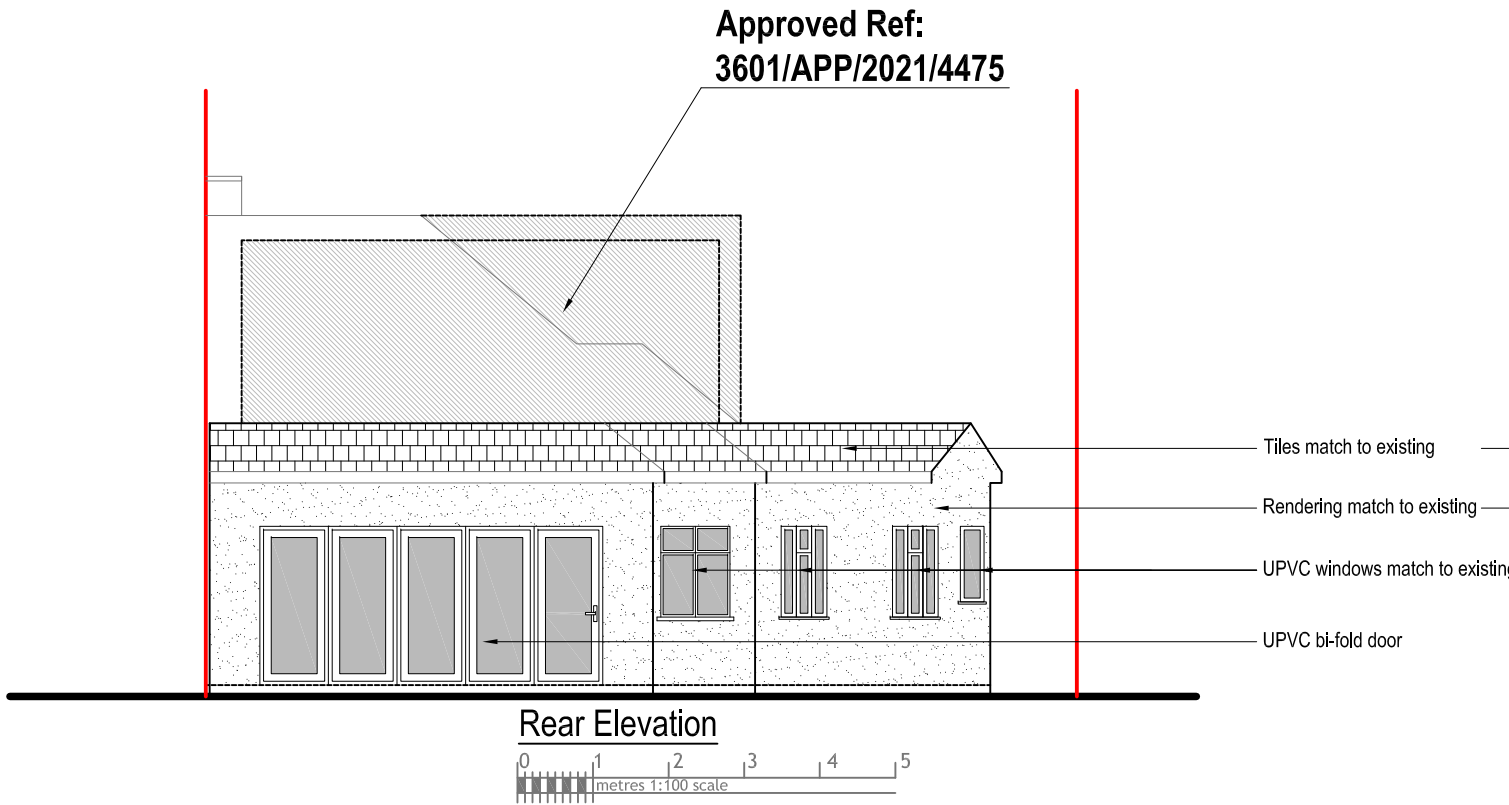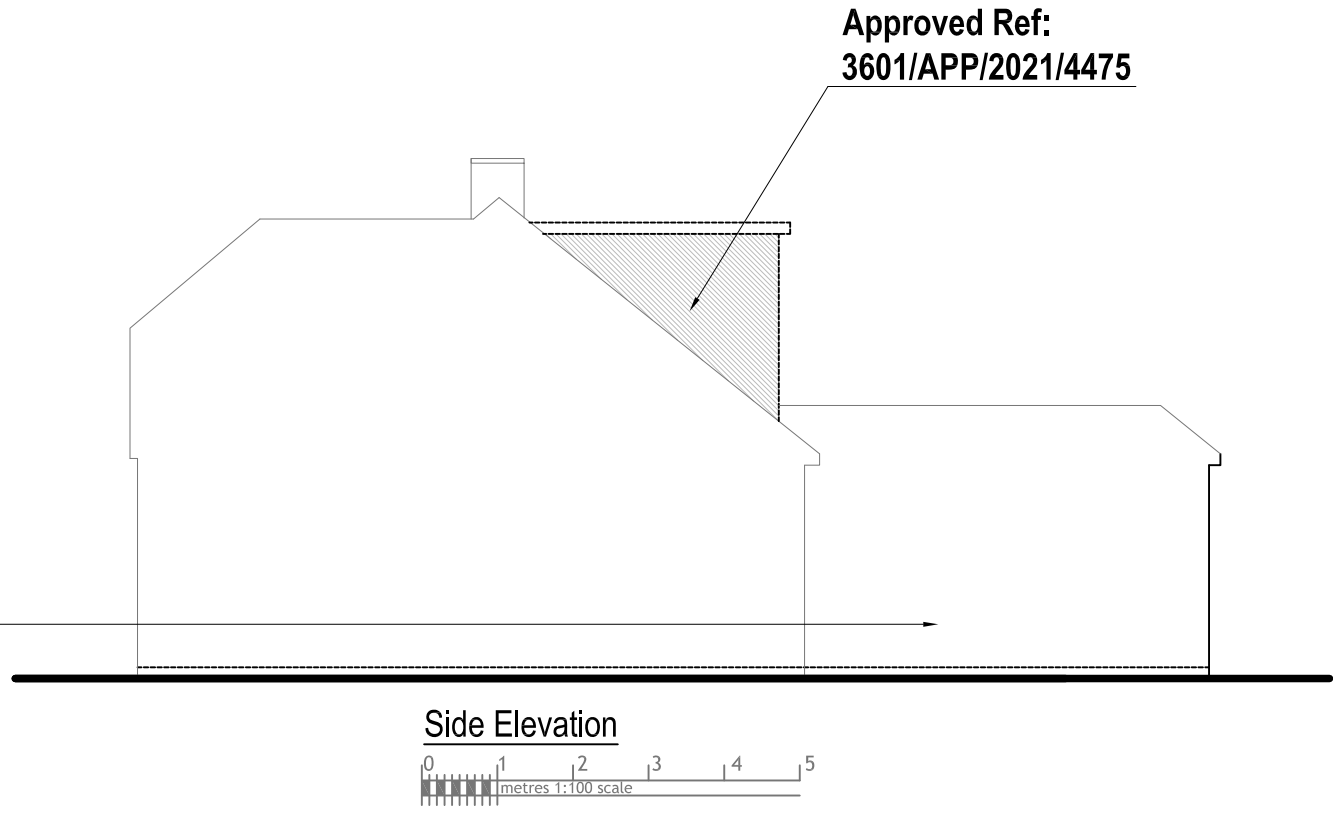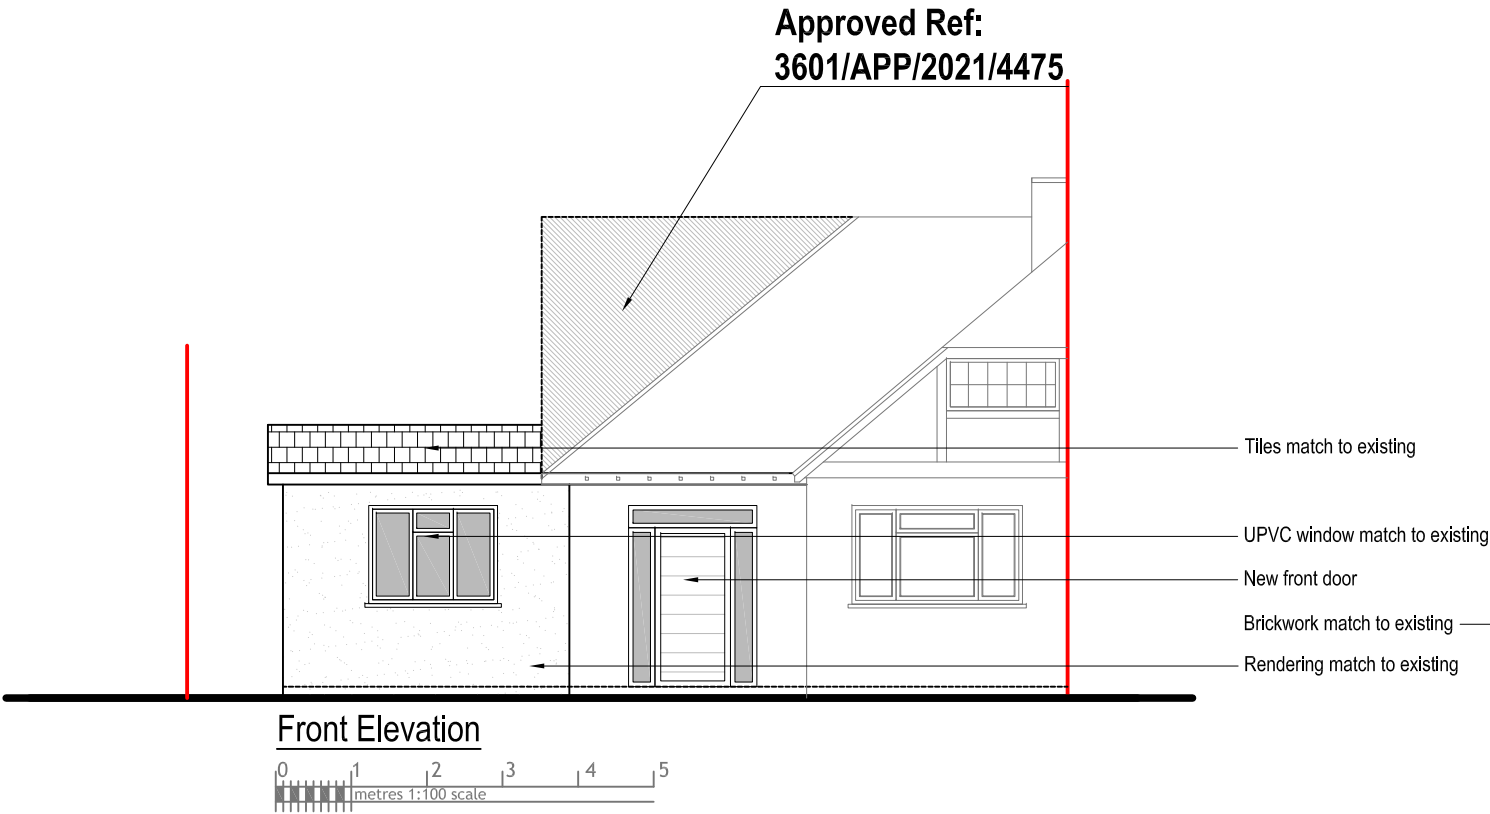

Rev	Date	Comments
D	20.05.22	Front Reduced



Dimensions to be verified on site
DO NOT SCALE FROM THIS DRAWING.
Any areas indicated on this drawing are for guidance only.
No responsibility is taken for their accuracy.

This drawing is the property of **V-DESIGN CAD Services Ltd** Copyright is reserved by them and the drawing is issued on the condition that it is not copied, reproduced, retained or disclosed to any unauthorized person, either wholly or in part without the consent in writing of **V-DESIGN CAD Services Ltd**


Email: vishal.p@vdesigncad.co.uk Mobile: 07971083395

Site Address:


1 Dale Close,
Pinner,
HA5 3UU

Title:			
Proposed Elevations			
Scale:	1:100	Paper Size:	A3

Drawn By:	VP
Job Ref:	21125
Date:	Dec 2021
Drawing No.	PL - 05 Rev D

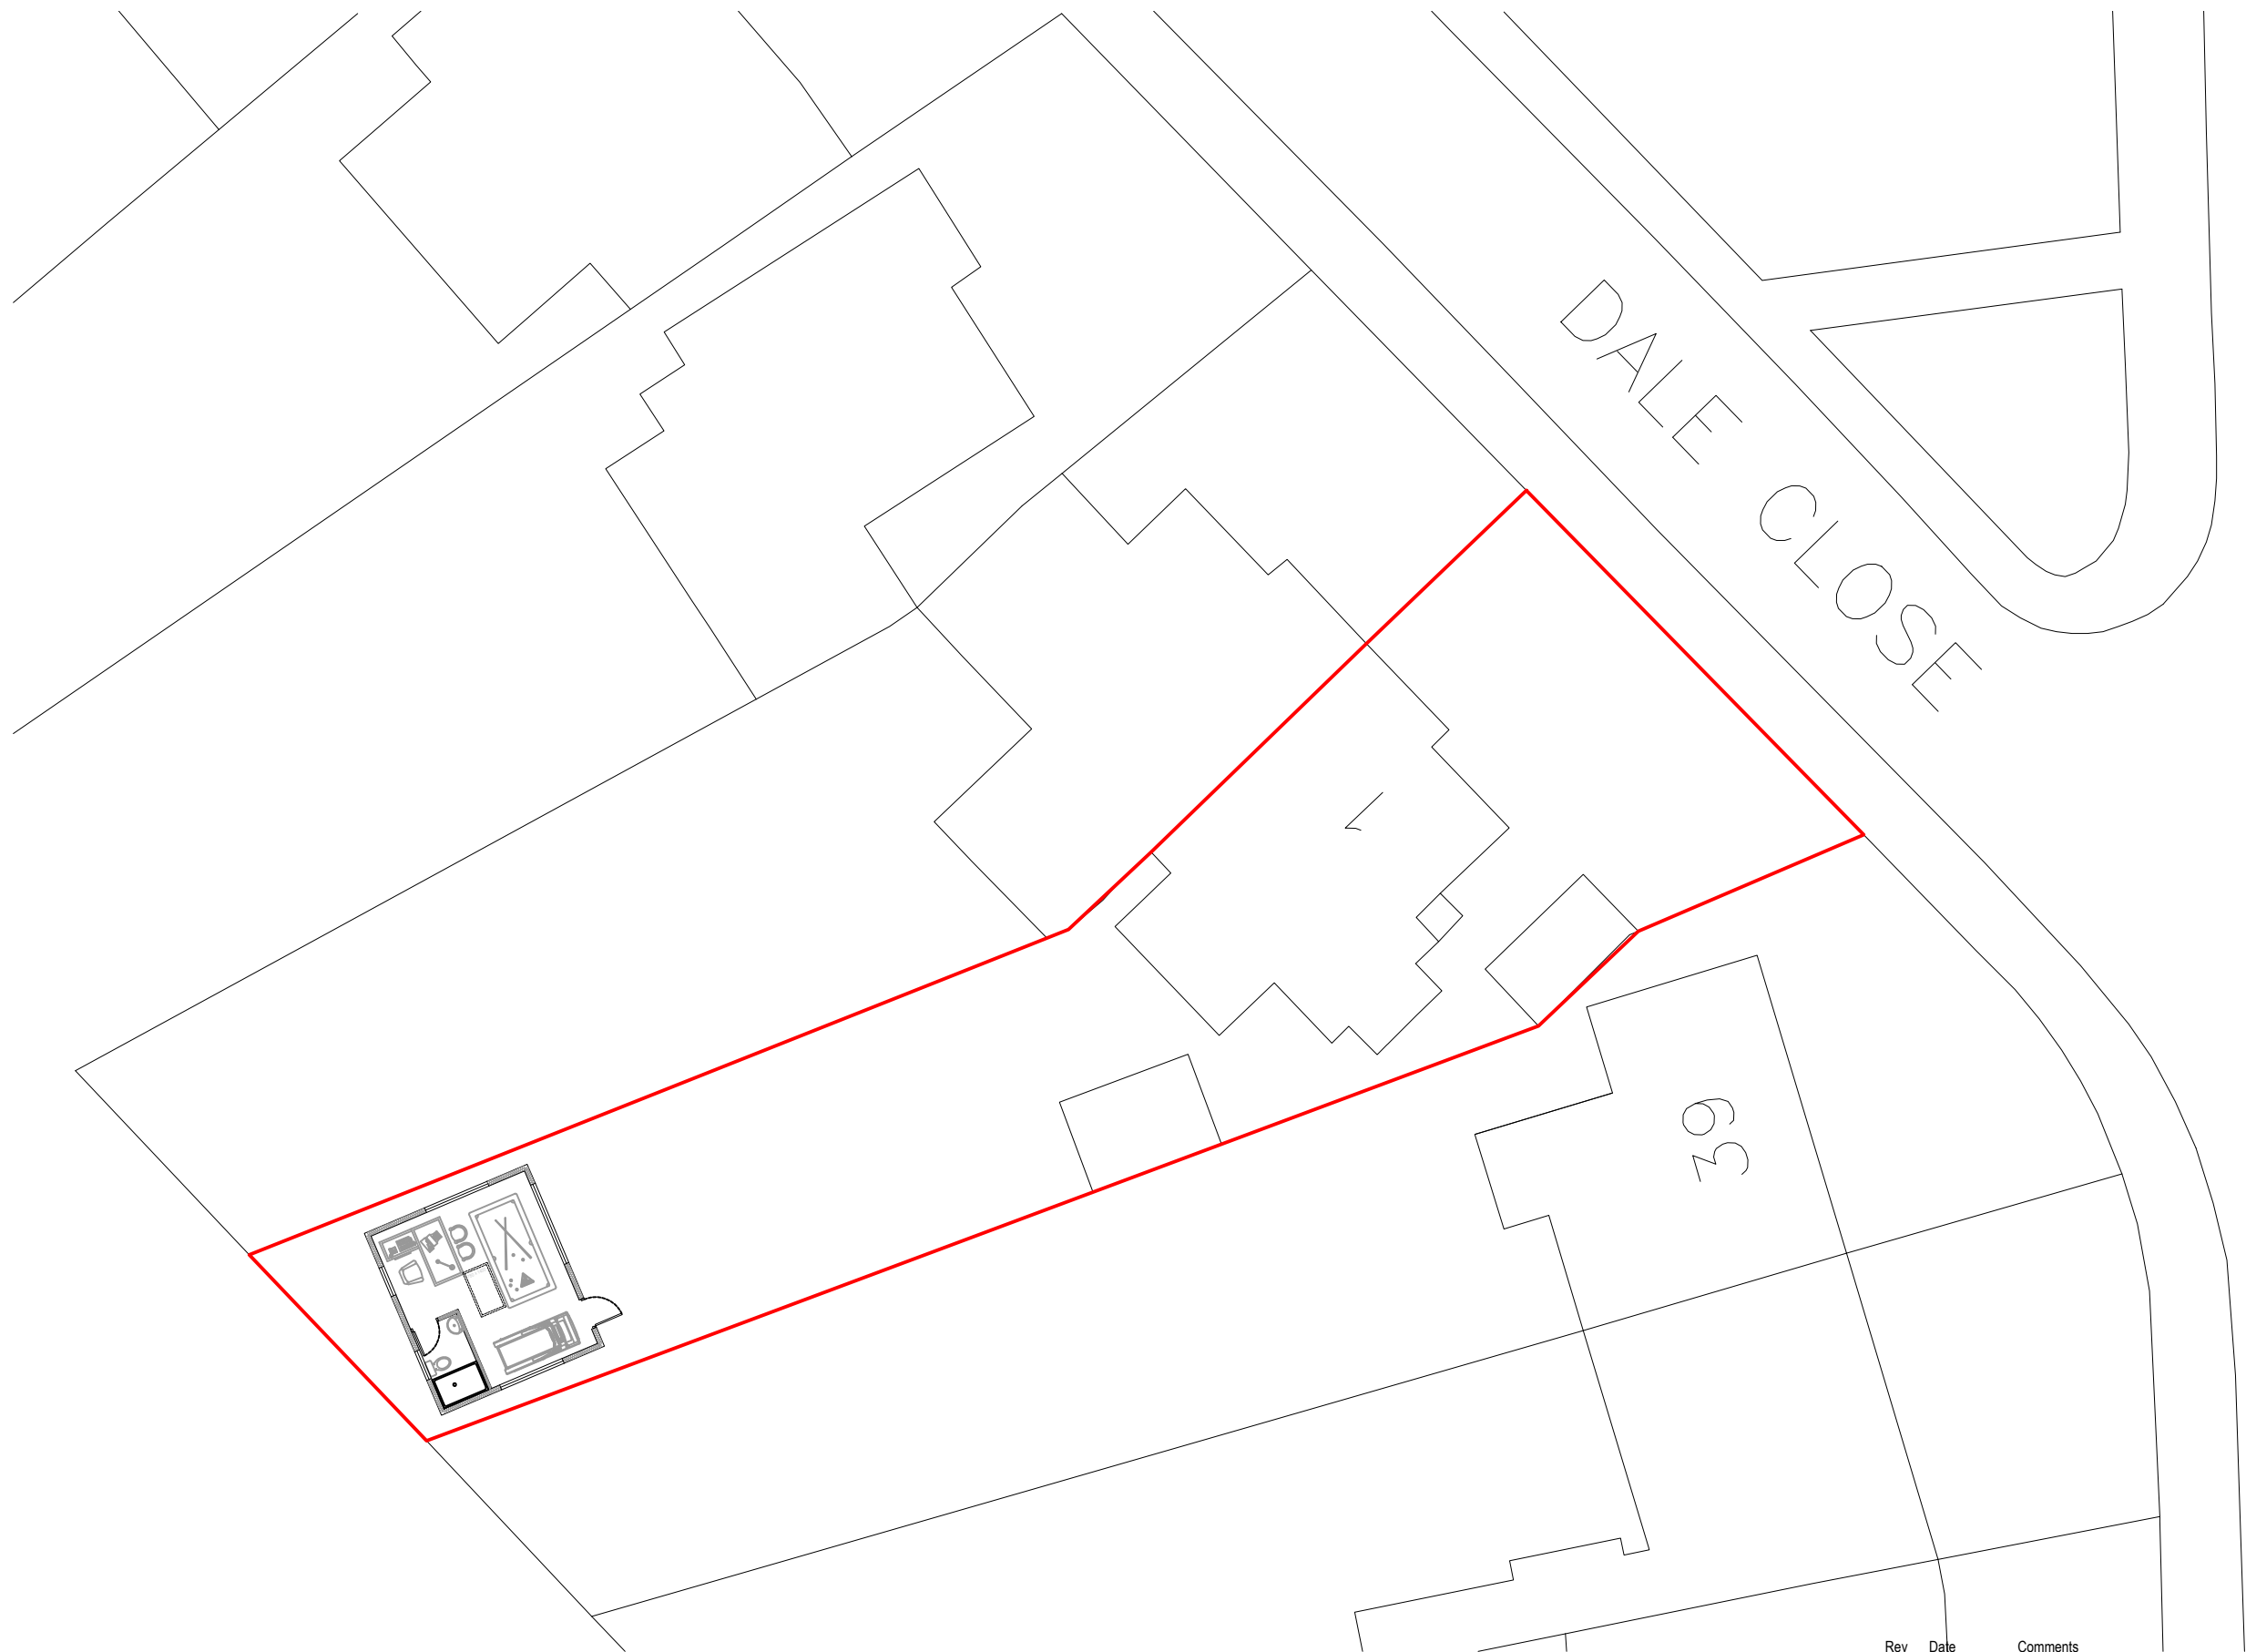

Site Plan

 

Rev Date Comments



Dimensions to be verified on site
DO NOT SCALE FROM THIS DRAWING.
Any areas indicated on this drawing are for guidance only.
No responsibility is taken for their accuracy.

This drawing is the property of **V-DESIGN CAD Services Ltd** Copyright is reserved by them and the drawing is issued on the condition that it is not copied, reproduced, retained or disclosed to any unauthorized person, either wholly or in part without the consent in writing of **V-DESIGN CAD Services Ltd**


Email: vishal.p@vdesigncad.co.uk Mobile: 07971083395

Site Address:



1 Dale Close,
Pinner,
HA5 3UU

Title:			
Proposed Outbuilding Site Plan			
Scale:	1:200	Paper Size:	A3


Drawn By:	VP
Job Ref:	21125
Date:	Dec 2021
Drawing No.	PL - 06

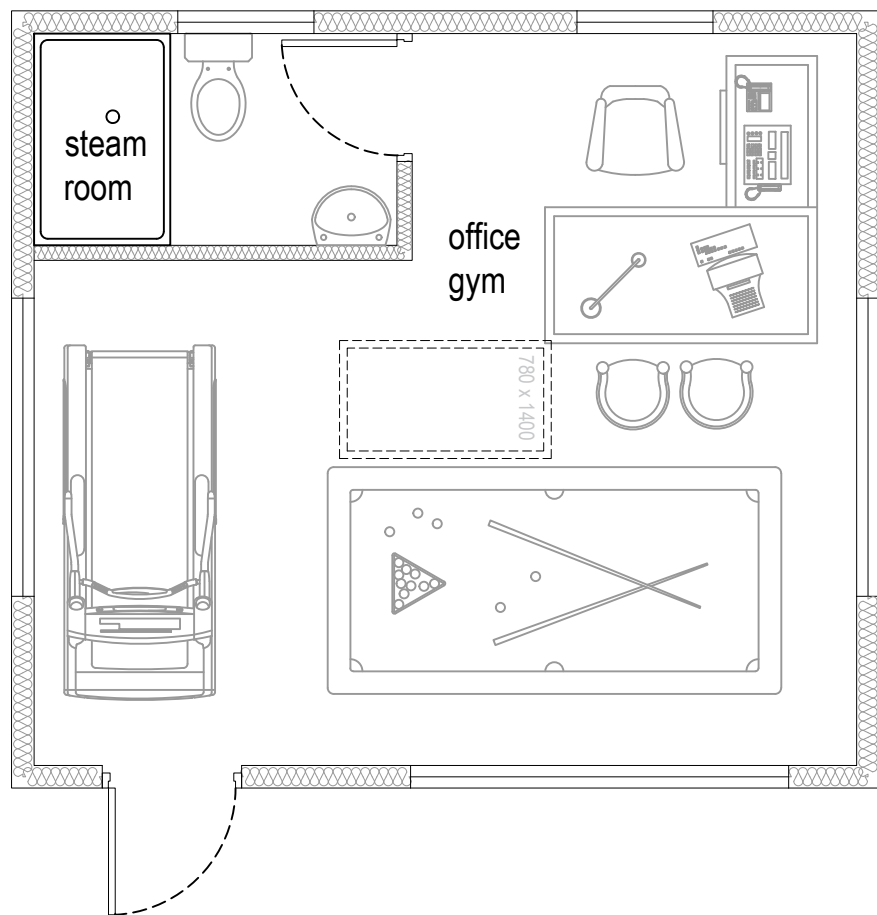


Proposed Outbuilding Plan

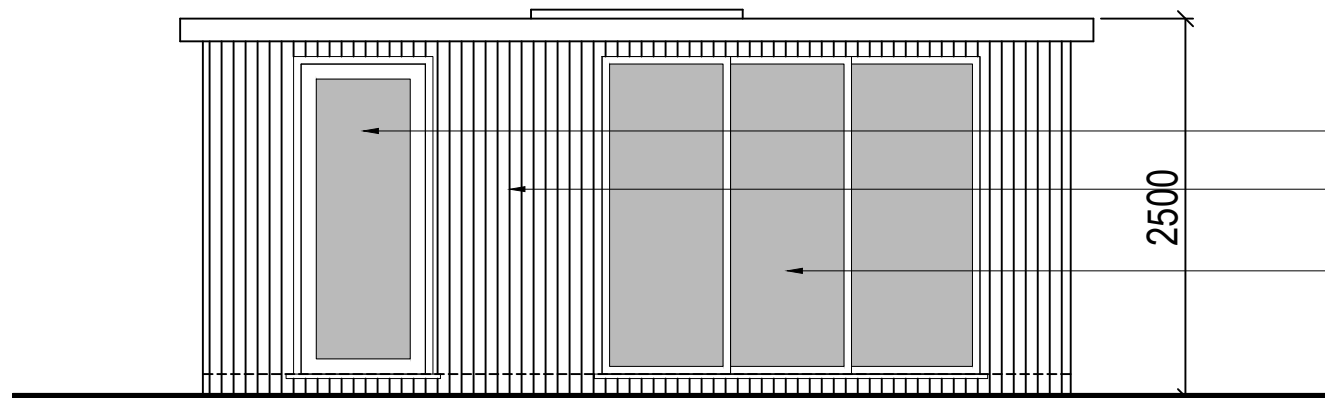 



Front Elevation

 



UPVC Door
Timber Cladding(Verical)
UPVC/Aluminium French Window

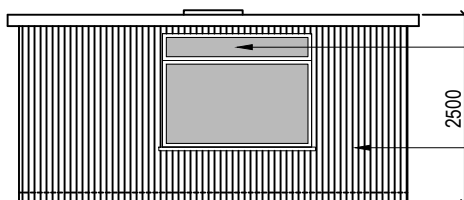

Side Elevation

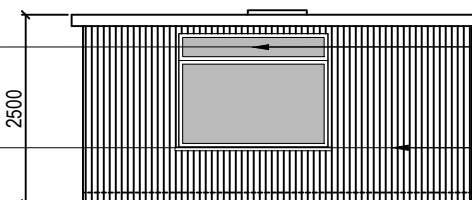 

Side Elevation

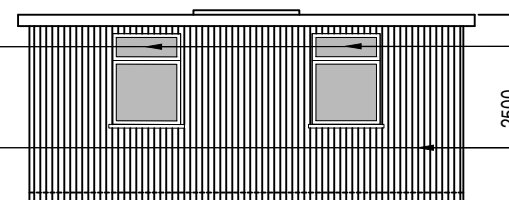 

Rear Elevation



UPVC Windows
Timber Cladding(Verical)

Rev Date Comments



Dimensions to be verified on site
DO NOT SCALE FROM THIS DRAWING.
Any areas indicated on this drawing are for guidance only.
No responsibility is taken for their accuracy.

This drawing is the property of **V-DESIGN CAD Services Ltd** Copyright is reserved by them and the drawing is issued on the condition that it is not copied, reproduced, retained or disclosed to any unauthorized person, either wholly or in part without the consent in writing of **V-DESIGN CAD Services Ltd**

Email: vishal.p@vdesigncad.co.uk Mobile: 07971083395

Site Address:		Title:		Drawn By: VP	
1 Dale Close, Pinner, HA5 3UU		Proposed Outbuilding Plan and Elevations		Job Ref: 21125	
				Date: Dec 2021	
				Drawing No. PL - 07	
Scale:	1:100, 1:50	Paper Size:	A3		