



2Nos Off Street Car
Parking spaces
Proposed Extension

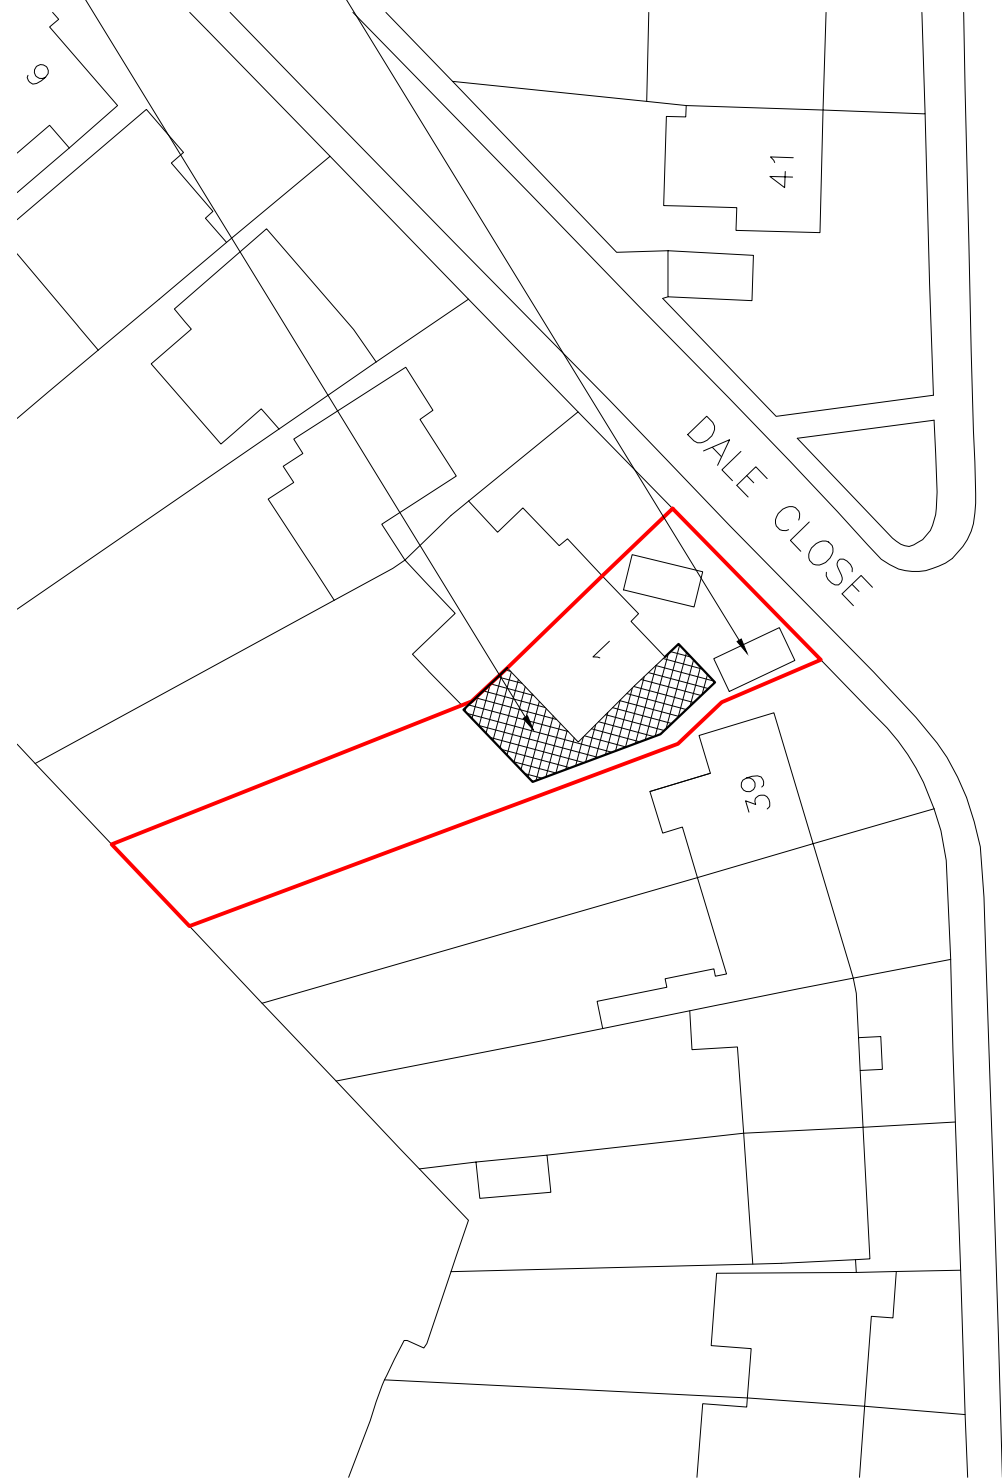

Block Plan

0 5 10 15 20 25
metres 1:500 scale

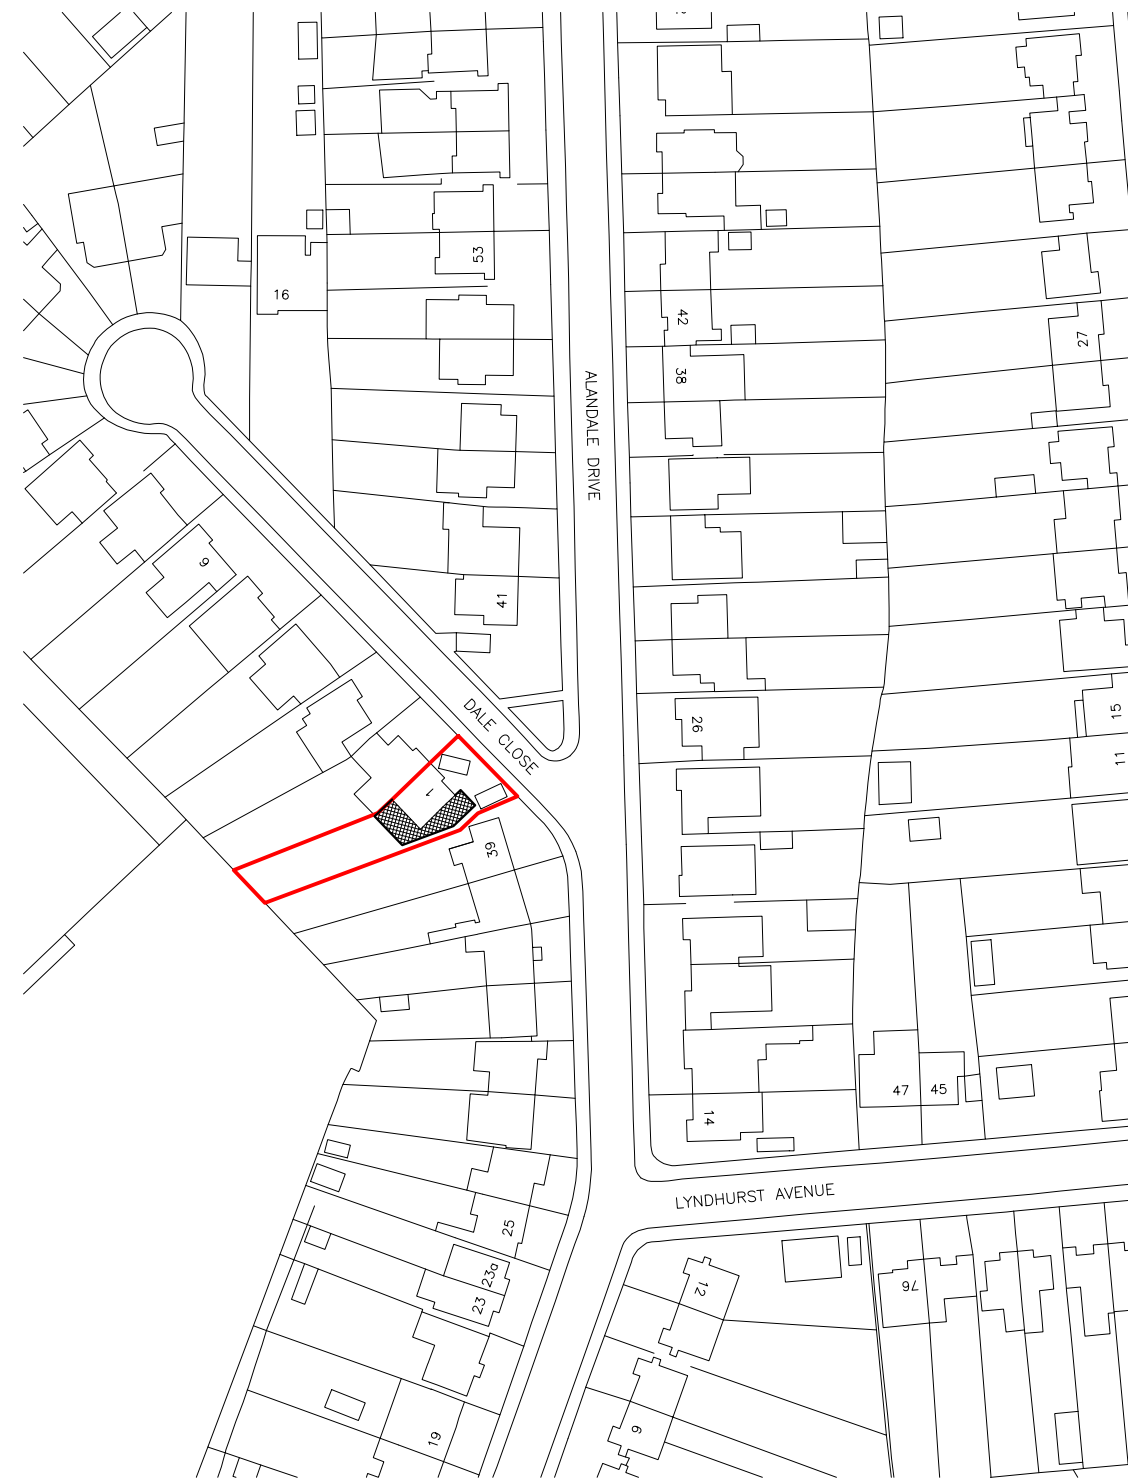

Site Location

0 10 20 30 40 50
metres 1:1250 scale

Rev Date Comments



Dimensions to be verified on site
DO NOT SCALE FROM THIS DRAWING.
Any areas indicated on this drawing are for guidance only.
No responsibility is taken for their accuracy.

This drawing is the property of **V-DESIGN CAD Services Ltd** Copyright is reserved by them and the drawing is issued on the condition that it is not copied, reproduced, retained or disclosed to any unauthorized person, either wholly or in part without the consent in writing of **V-DESIGN CAD Services Ltd**

Email: vishal.p@vdesigncad.co.uk Mobile: 07971083395

Site Address:

1, Dale Close,
Pinner,
HA5 3UU


Title:		Block and Location Plans		
Scale:	1:500, 1:1250	Paper Size:	A3	

Drawn By: VP


Job Ref: 21125

Date: Dec 2021

Drawing No. PL - 01

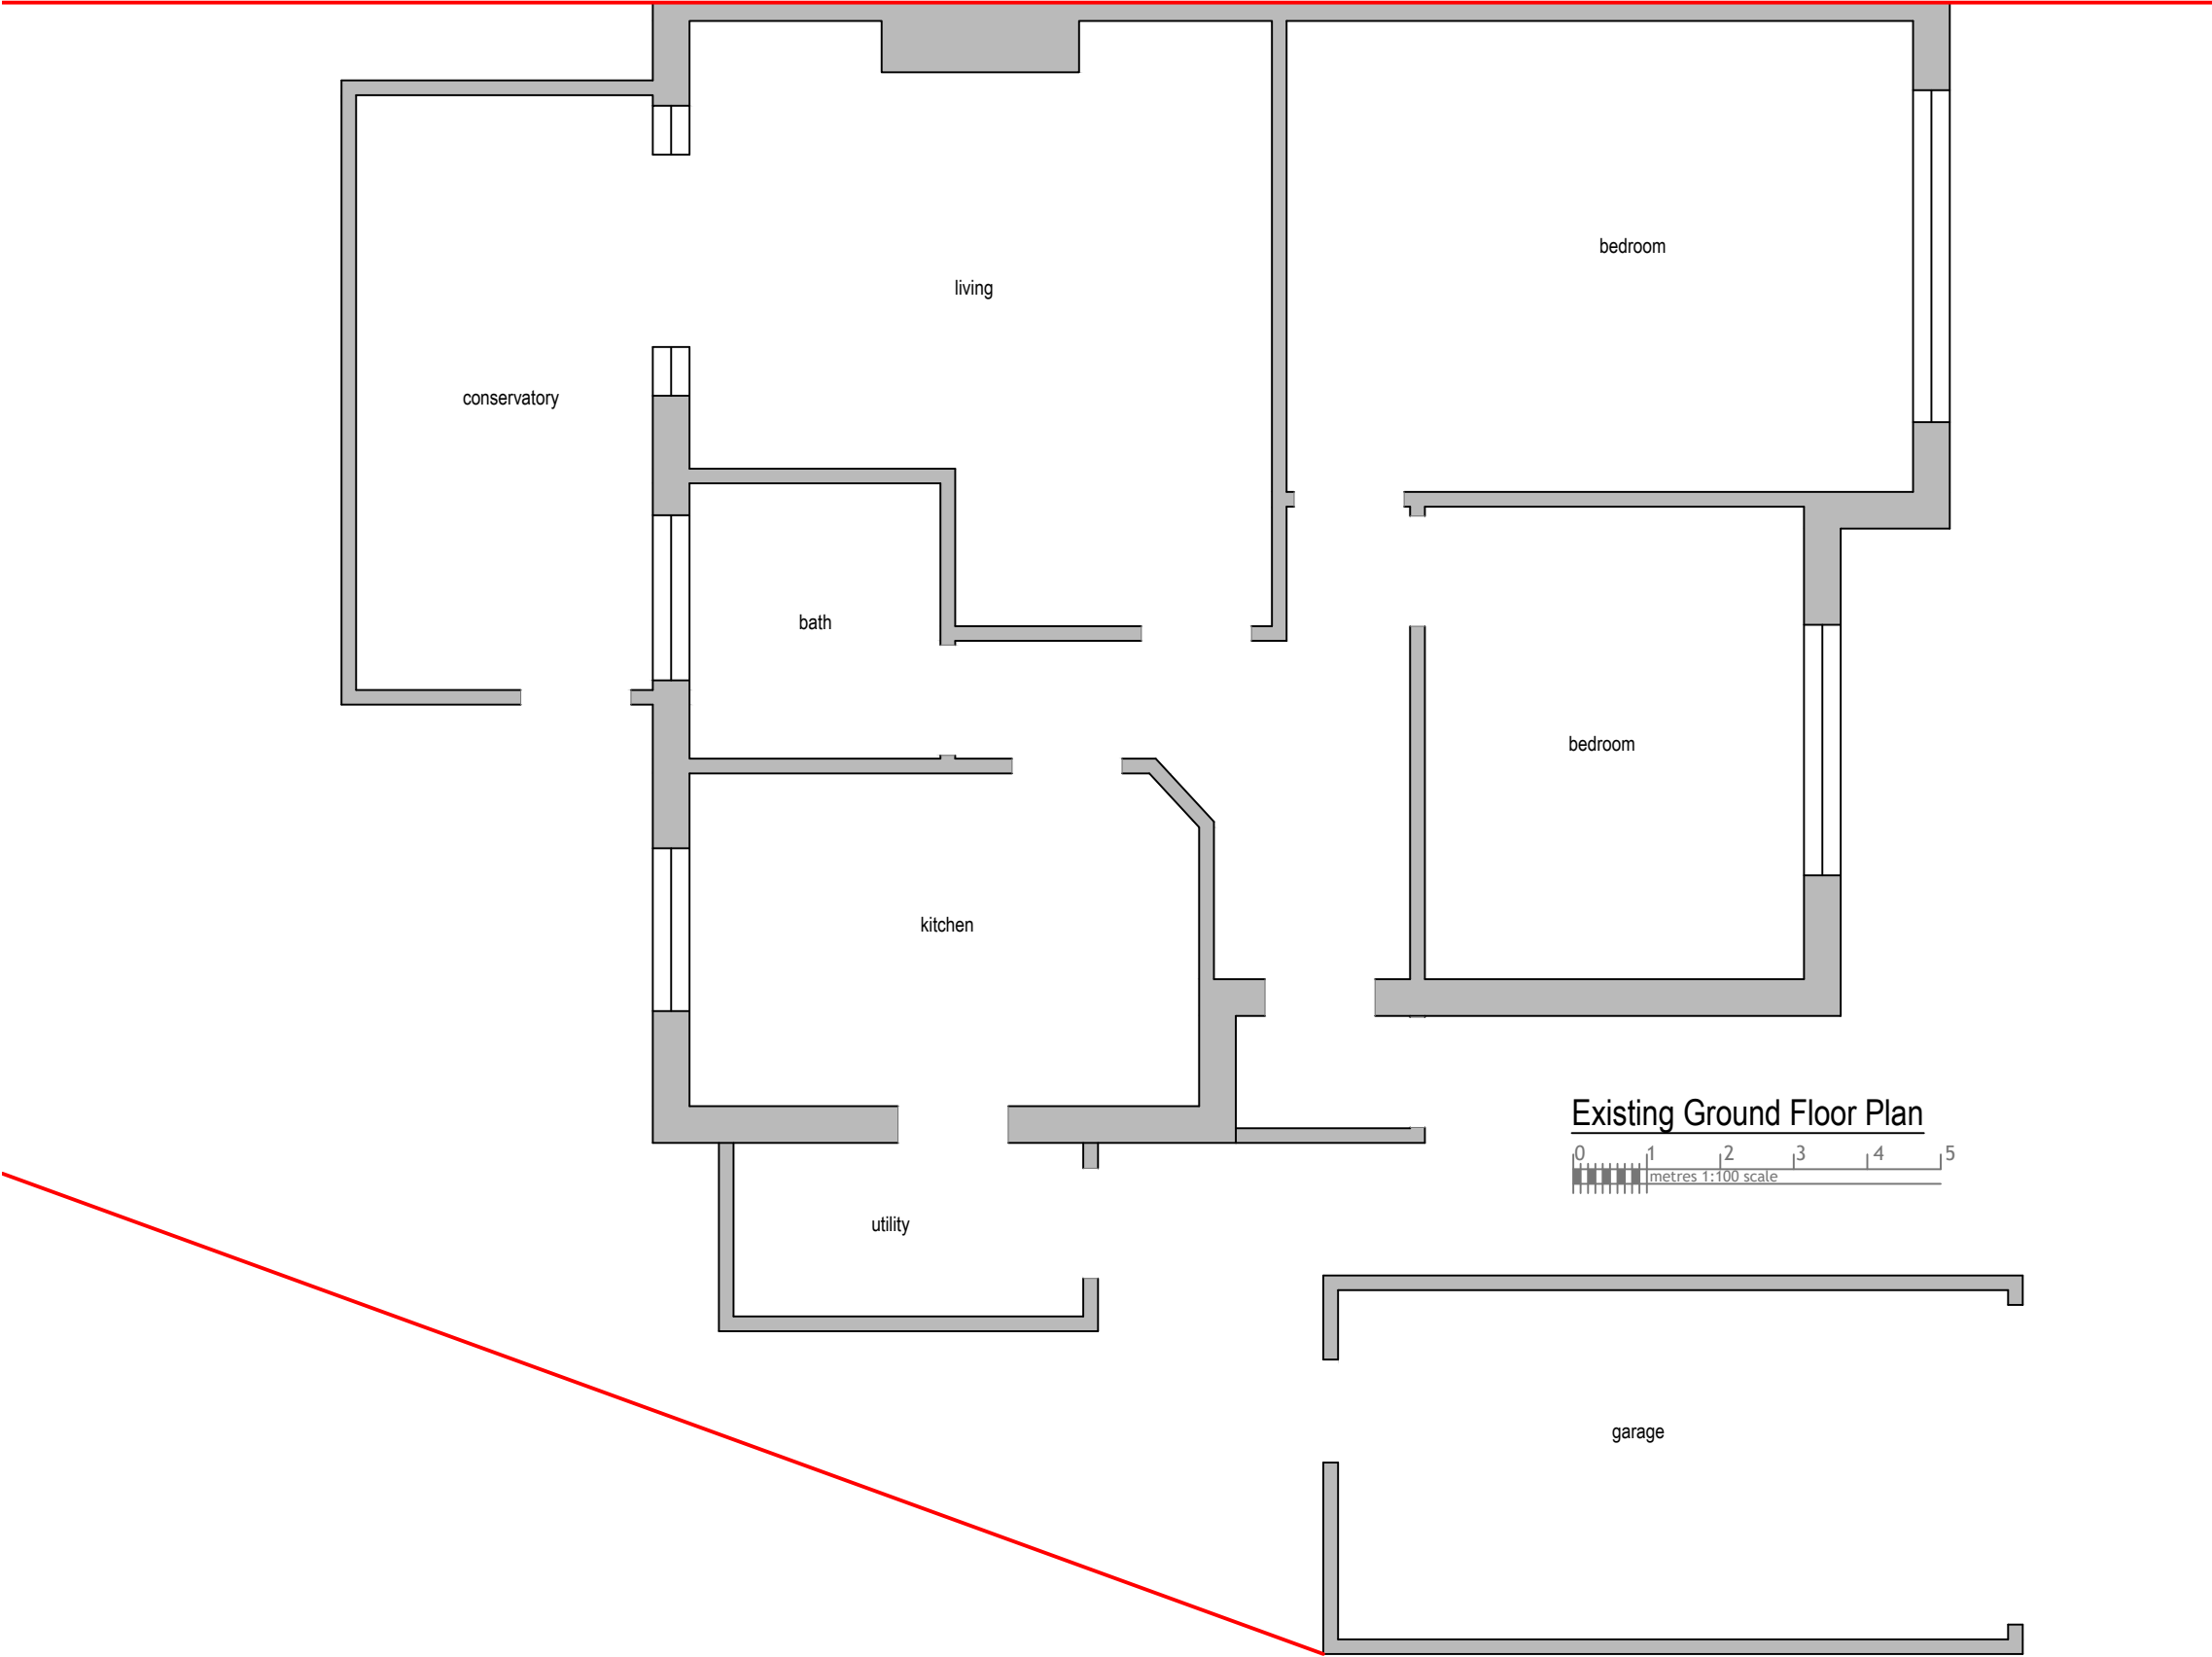

Existing Ground Floor Plan

 

Rev Date Comments



Dimensions to be verified on site
DO NOT SCALE FROM THIS DRAWING.
Any areas indicated on this drawing are for guidance only.
No responsibility is taken for their accuracy.

This drawing is the property of **V-DESIGN CAD Services Ltd** Copyright is reserved by them and the drawing is issued on the condition that it is not copied, reproduced, retained or disclosed to any unauthorized person, either wholly or in part without the consent in writing of **V-DESIGN CAD Services Ltd**

Email: vishal.p@vdesigncad.co.uk Mobile: 07971083395

Site Address:

1, Dale Close,
Pinner,
HA5 3UU

Title:


Existing Ground Floor Plan

Scale:	1:50	Paper Size:	A3
--------	------	-------------	----


Drawn By:	VP
Job Ref:	21125
Date:	Dec 2021
Drawing No.	PL - 02



Front Elevation

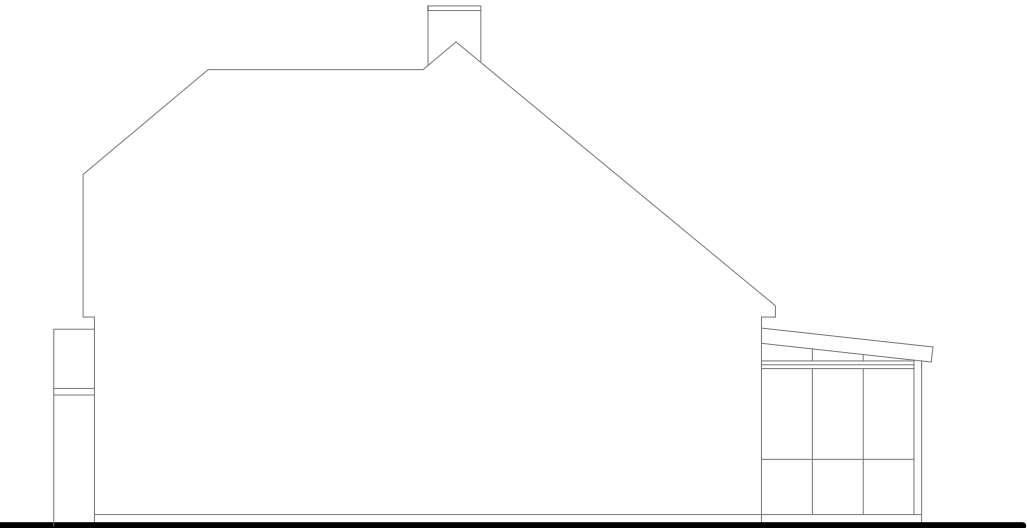


Side Elevation

 

Rear Elevation



Side Elevation

 

Rev Date Comments



Dimensions to be verified on site
DO NOT SCALE FROM THIS DRAWING.
Any areas indicated on this drawing are for guidance only.
No responsibility is taken for their accuracy.

This drawing is the property of **V-DESIGN CAD Services Ltd** Copyright is reserved by them and the drawing is issued on the condition that it is not copied, reproduced, retained or disclosed to any unauthorized person, either wholly or in part without the consent in writing of **V-DESIGN CAD Services Ltd**

Email: vishal.p@vdesigncad.co.uk Mobile: 07971083395

Site Address:

1 Dale Close,
Pinner,
HA5 3UU


Title:

Existing Elevations

Scale:	1:100	Paper Size:	A3
--------	-------	-------------	----

Drawn By:	VP
Job Ref:	21125
Date:	Dec 2021
Drawing No.	PL - 03

Approved Ref:
3601/APP/2021/4472

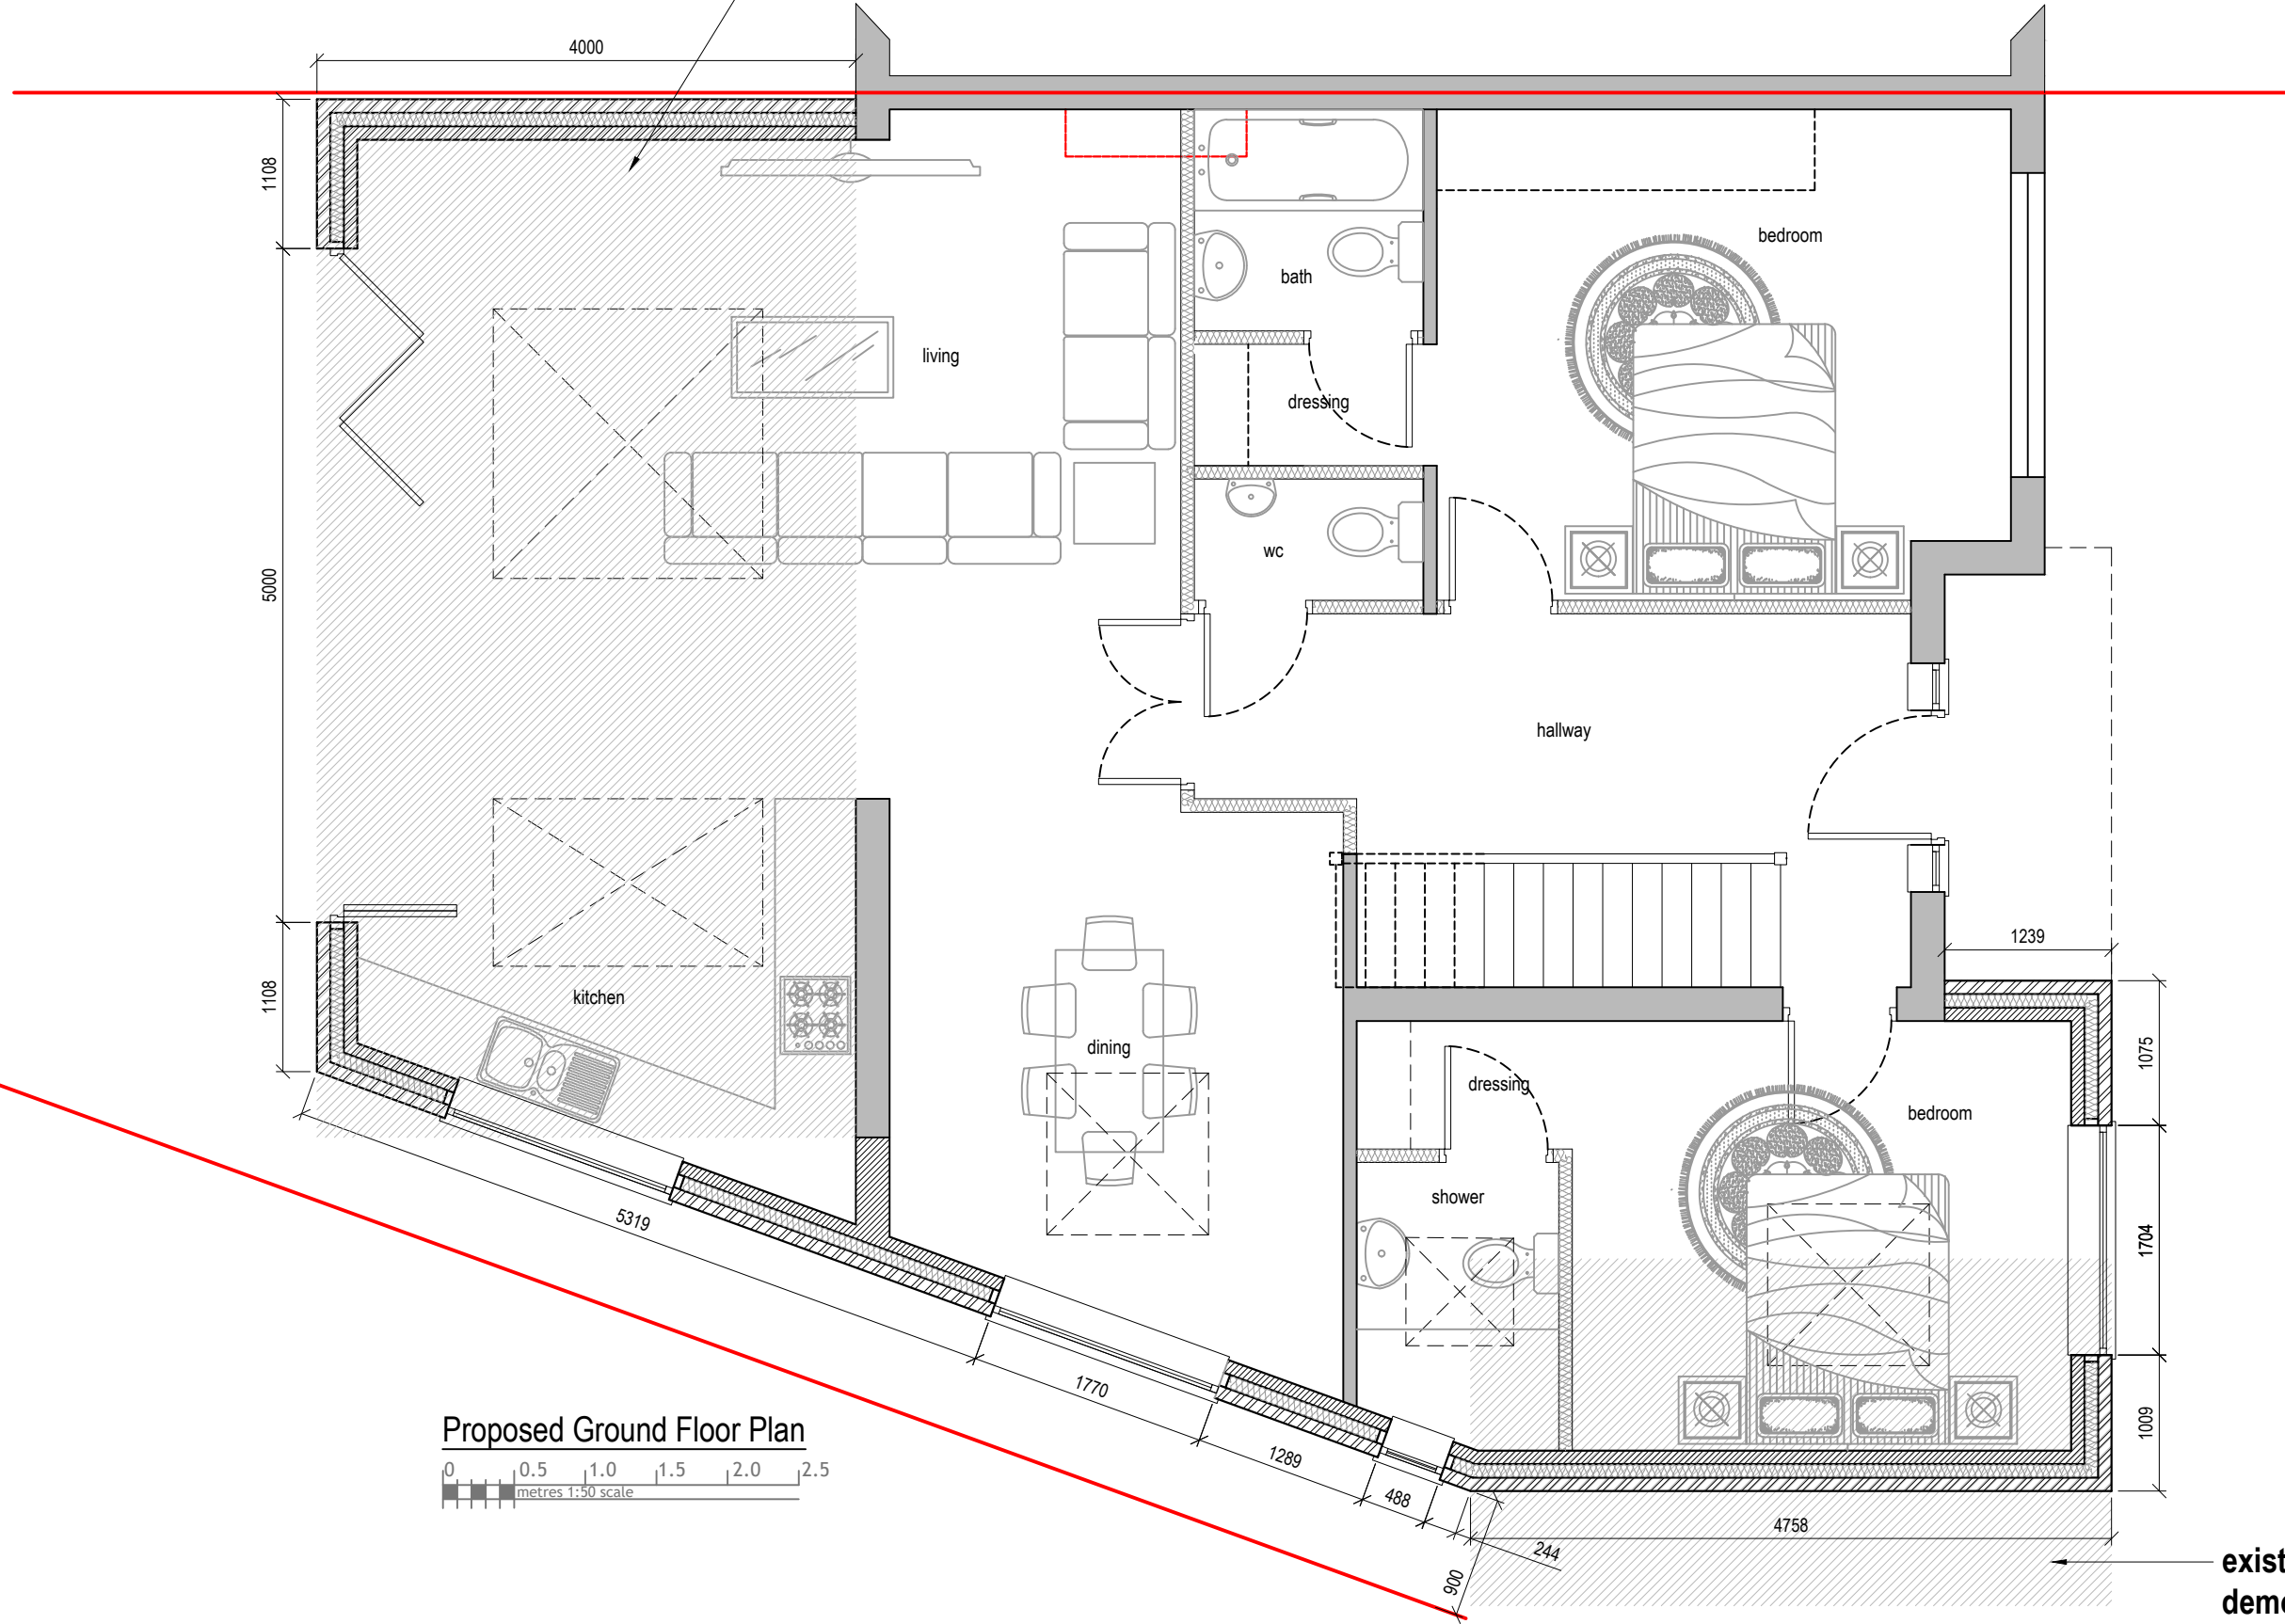

Rev Date Comments



Dimensions to be verified on site
DO NOT SCALE FROM THIS DRAWING.
Any areas indicated on this drawing are for guidance only.
No responsibility is taken for their accuracy.

This drawing is the property of **V-DESIGN CAD Services Ltd** Copyright is reserved by them and the drawing is issued on the condition that it is not copied, reproduced, retained or disclosed to any unauthorized person, either wholly or in part without the consent in writing of **V-DESIGN CAD Services Ltd**

Email: vishal.p@vdesigncad.co.uk Mobile: 07971083395

Site Address:

1 Dale Close,
Pinner,
HA5 3UU

Title:

Proposed Ground Floor Plan


Scale:

1:50

Paper Size:

A3



Drawn By: VP
Job Ref: 21125
Date: Dec 2021
Drawing No. PL - 04

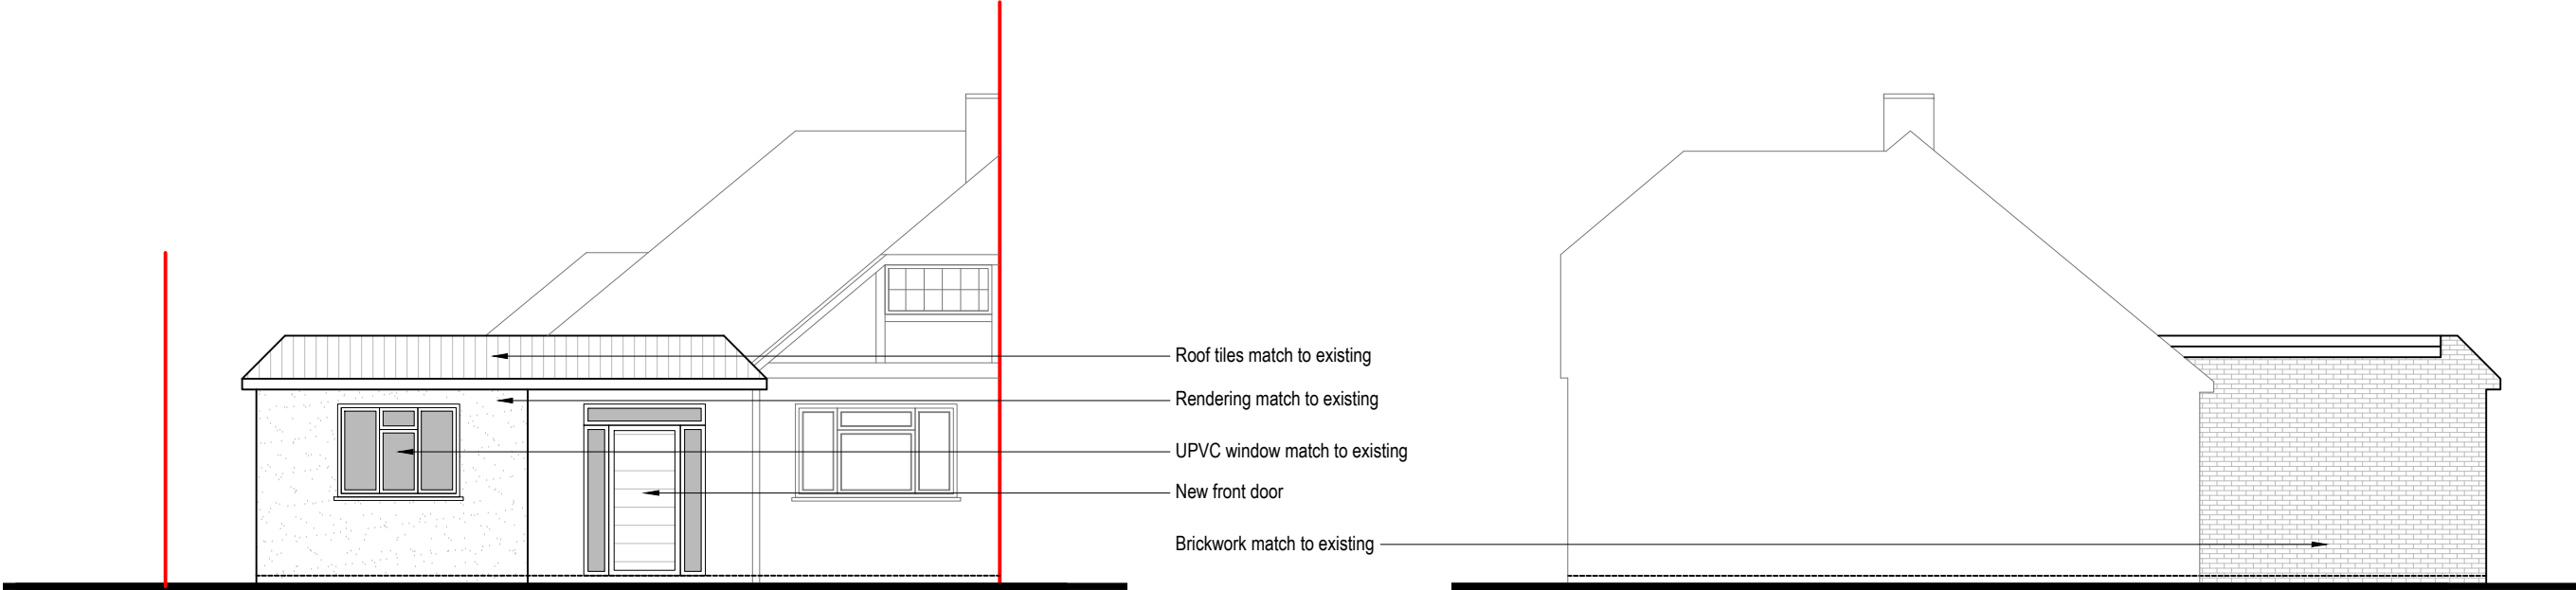

Front Elevation




Side Elevation

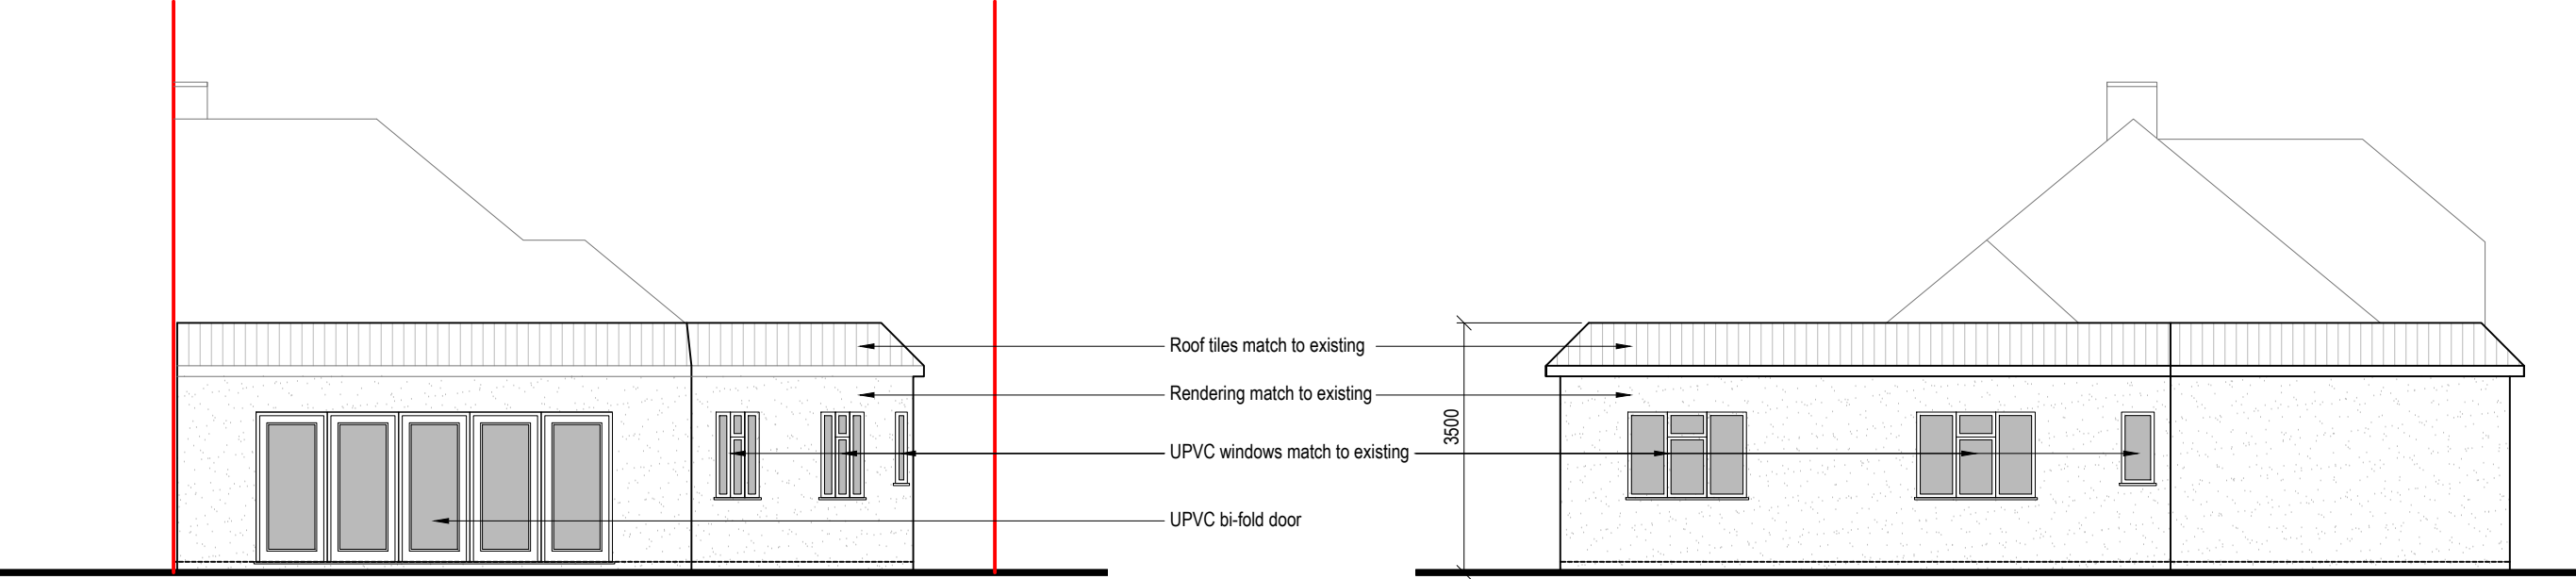 

Rear Elevation



Side Elevation

 

Rev Date Comments



Dimensions to be verified on site
DO NOT SCALE FROM THIS DRAWING.
Any areas indicated on this drawing are for guidance only.
No responsibility is taken for their accuracy.

This drawing is the property of **V-DESIGN CAD Services Ltd** Copyright is reserved by them and the drawing is issued on the condition that it is not copied, reproduced, retained or disclosed to any unauthorized person, either wholly or in part without the consent in writing of **V-DESIGN CAD Services Ltd**

Email: vishal.p@vdesigncad.co.uk Mobile: 07971083395

Site Address:

1 Dale Close,
Pinner,
HA5 3UU

Title:

Proposed Elevations

Scale:	1:100	Paper Size:	A3
--------	-------	-------------	----

Drawn By:	VP
Job Ref:	21125
Date:	Dec 2021
Drawing No.	PL - 05