

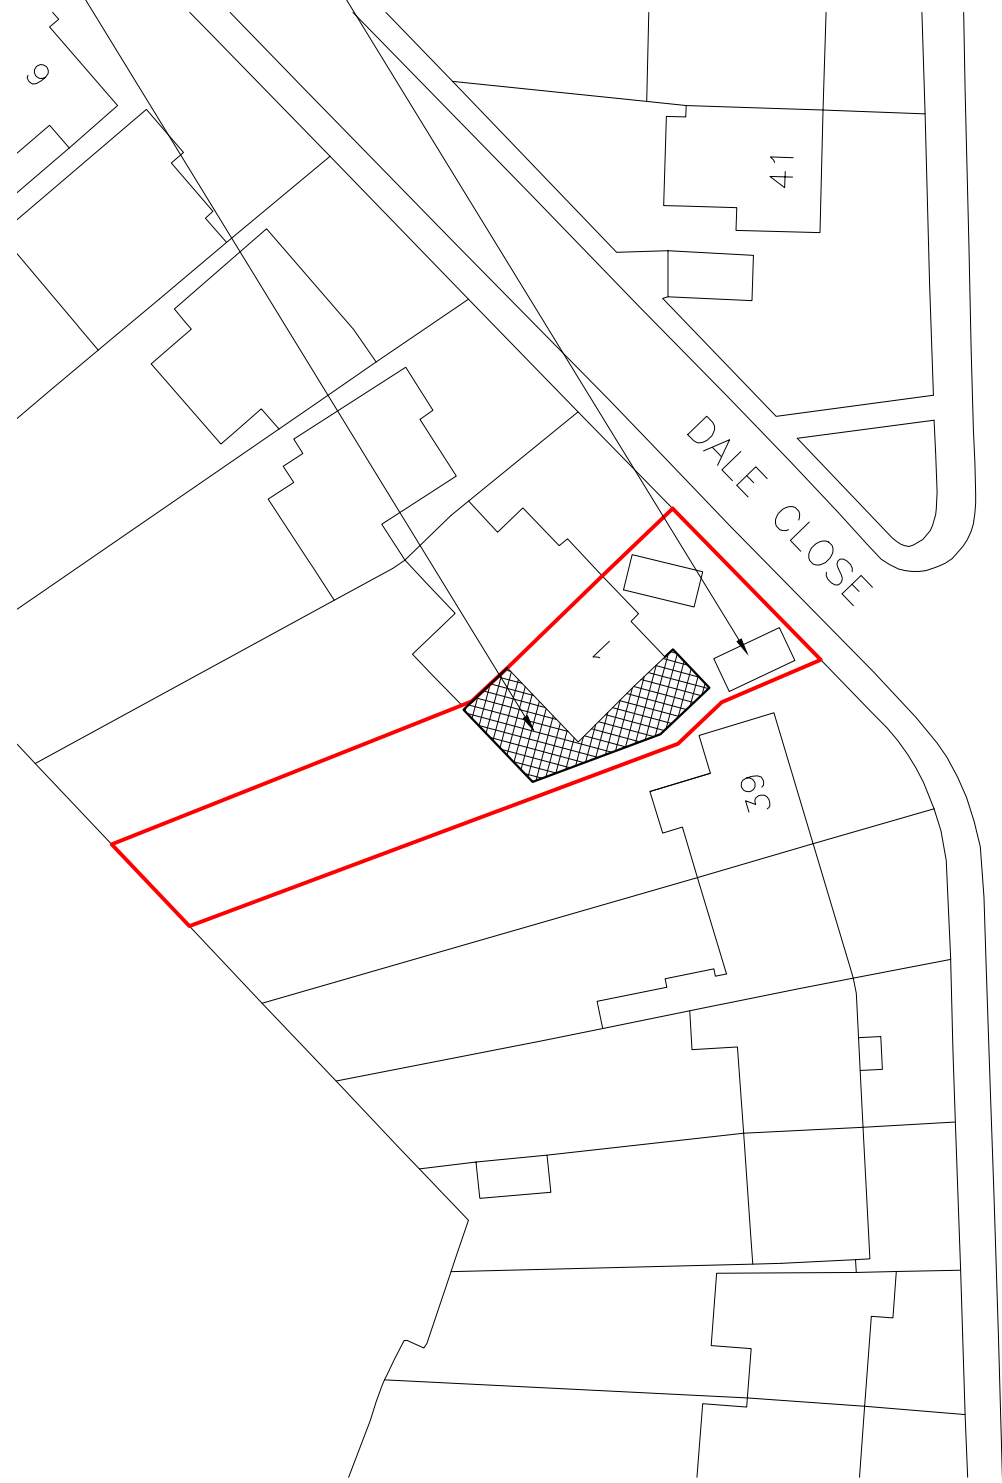


2Nos Off Street Car
Parking spaces
Proposed Extension

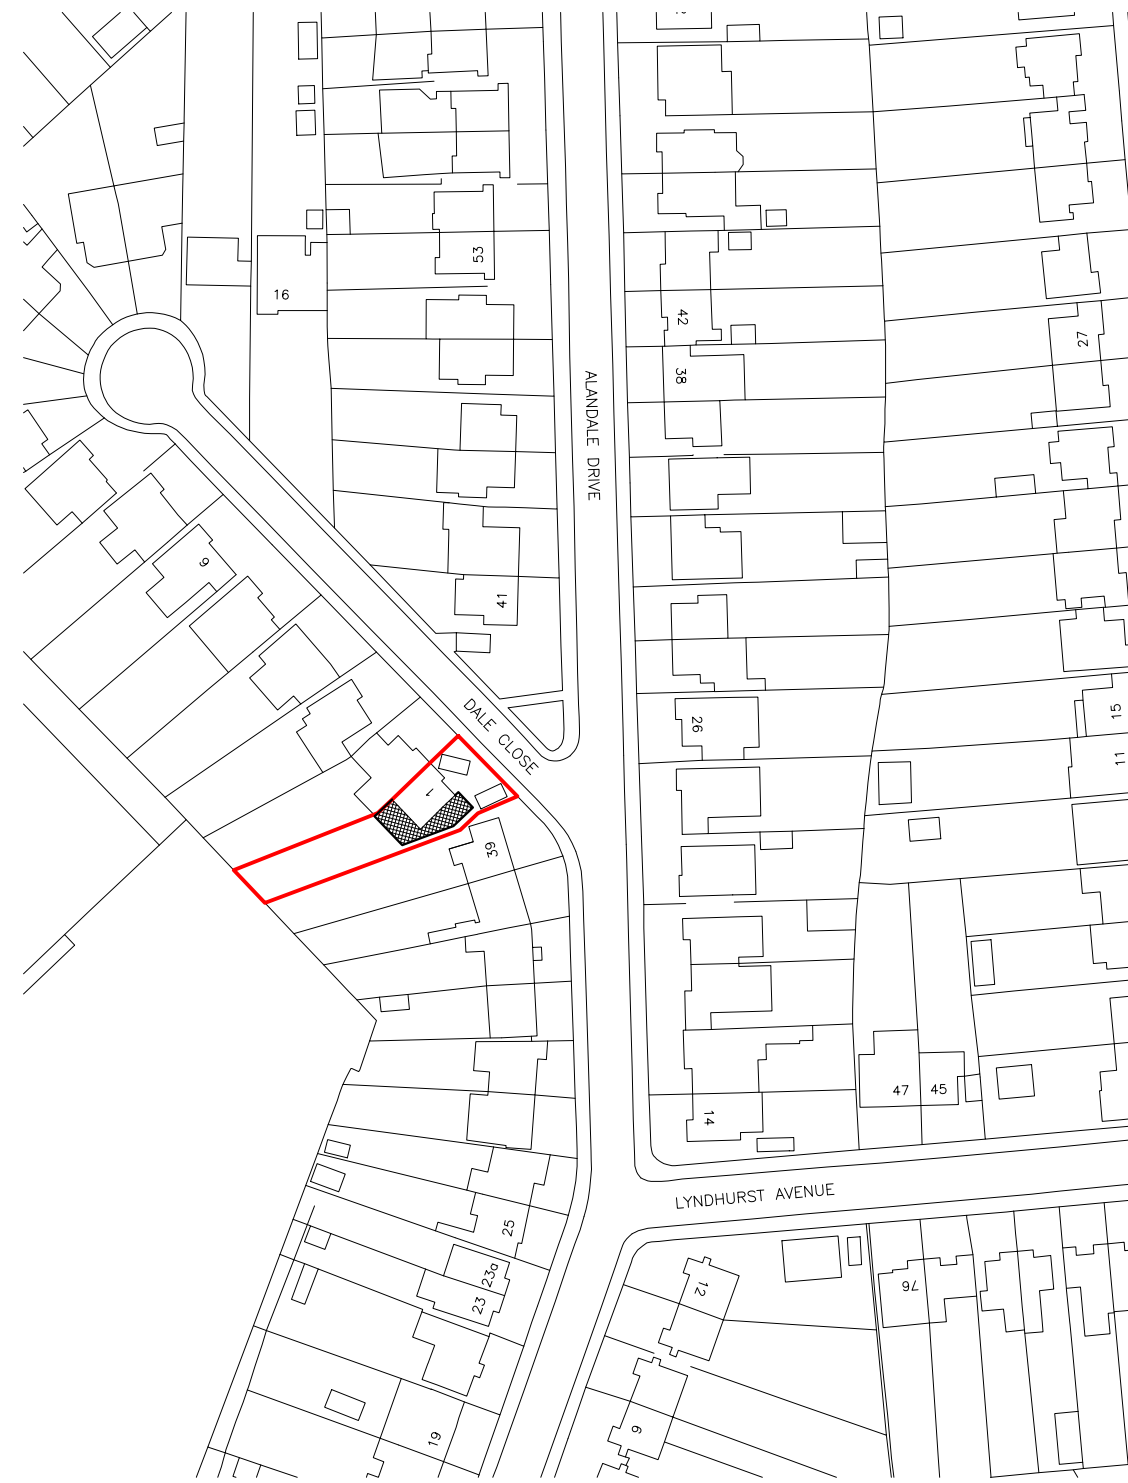

Block Plan

 

Site Location



Rev	Date	Comments
A	30.03.22	Front extension reduced/mono pitch to flat roof with parapet



Dimensions to be verified on site
DO NOT SCALE FROM THIS DRAWING.
Any areas indicated on this drawing are for guidance only.
No responsibility is taken for their accuracy.


This drawing is the property of **V-DESIGN CAD Services Ltd** Copyright is reserved by them and the drawing is issued on the condition that it is not copied, reproduced, retained or disclosed to any unauthorized person, either wholly or in part without the consent in writing of **V-DESIGN CAD Services Ltd**

Email: vishal.p@vdesigncad.co.uk Mobile: 07971083395


Site Address:

1, Dale Close,
Pinner,
HA5 3UU


Title:	
Block and Location Plans	
Scale:	1:500, 1:1250
Paper Size:	A3

 

Drawn By:	VP
Job Ref:	21125
Date:	Dec 2021
Drawing No.	PL - 01 Rev A

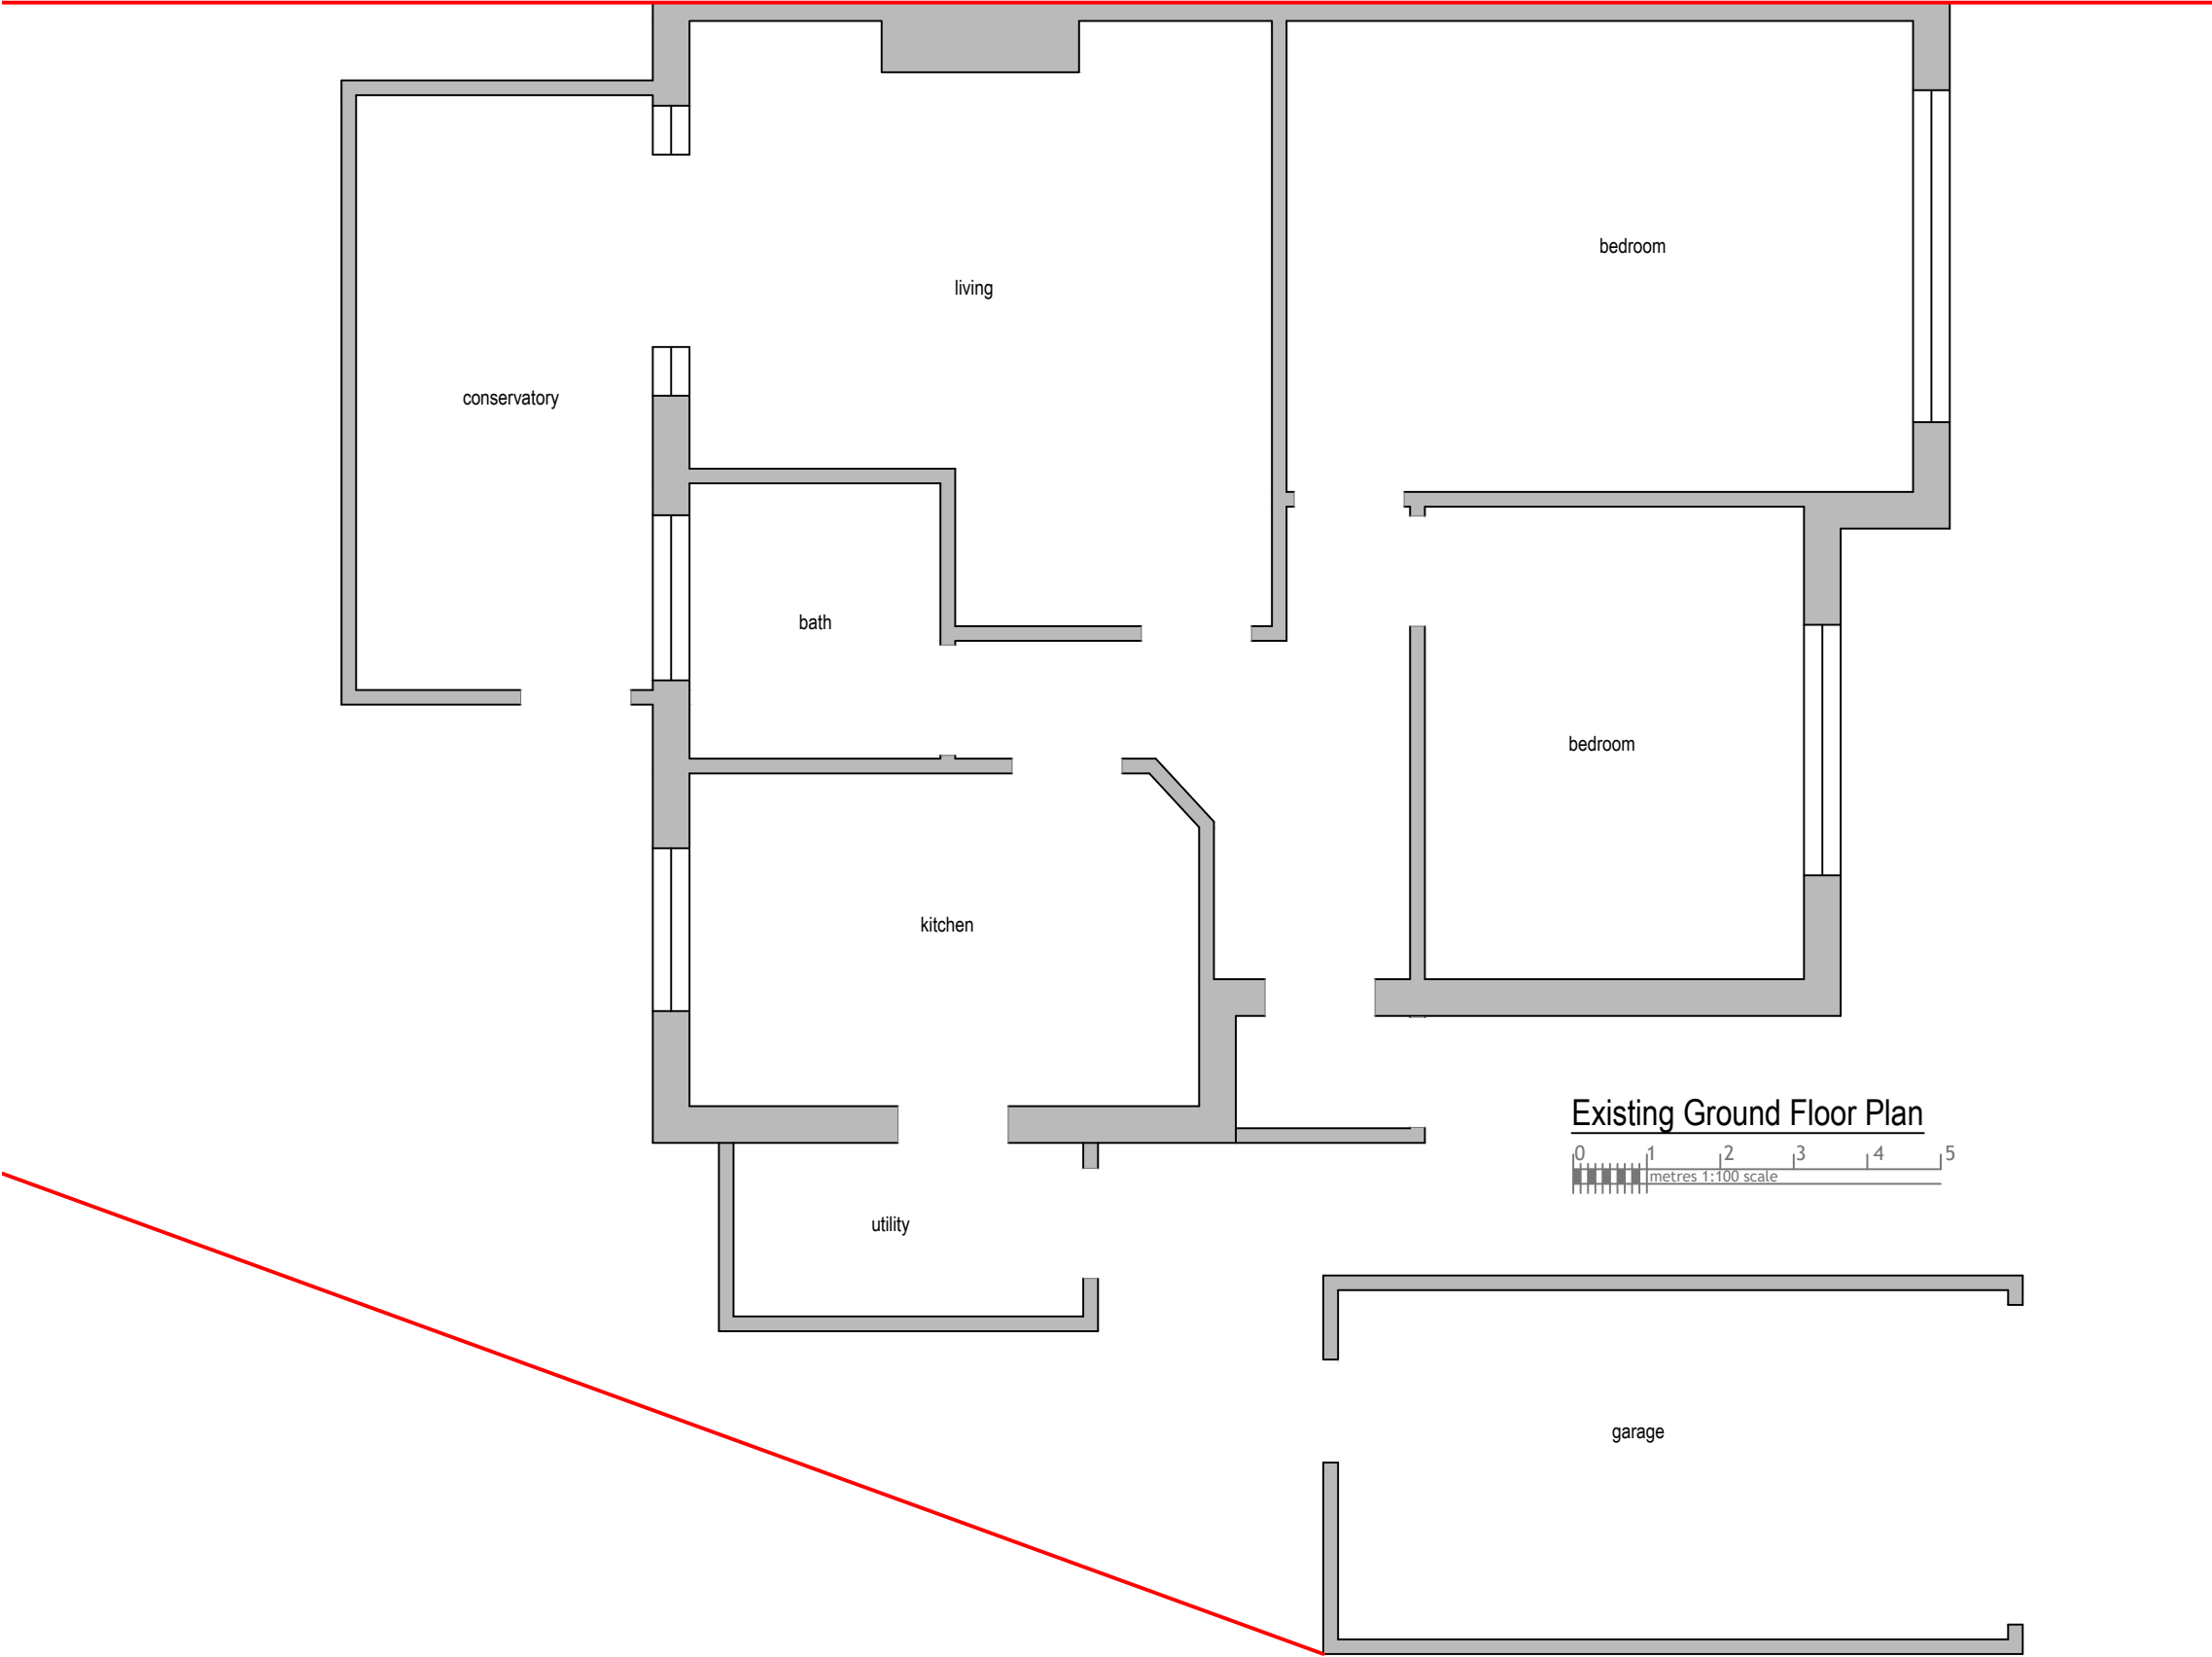

Existing Ground Floor Plan

 

Rev Date Comments



Dimensions to be verified on site
DO NOT SCALE FROM THIS DRAWING.
Any areas indicated on this drawing are for guidance only.
No responsibility is taken for their accuracy.

This drawing is the property of **V-DESIGN CAD Services Ltd** Copyright is reserved by them and the drawing is issued on the condition that it is not copied, reproduced, retained or disclosed to any unauthorized person, either wholly or in part without the consent in writing of **V-DESIGN CAD Services Ltd**

Email: vishal.p@vdesigncad.co.uk Mobile: 07971083395

Site Address:

1, Dale Close,
Pinner,
HA5 3UU

Title:


Existing Ground Floor Plan

Scale:	1:50	Paper Size:	A3
--------	------	-------------	----


Drawn By:	VP
Job Ref:	21125
Date:	Dec 2021
Drawing No.	PL - 02



Front Elevation

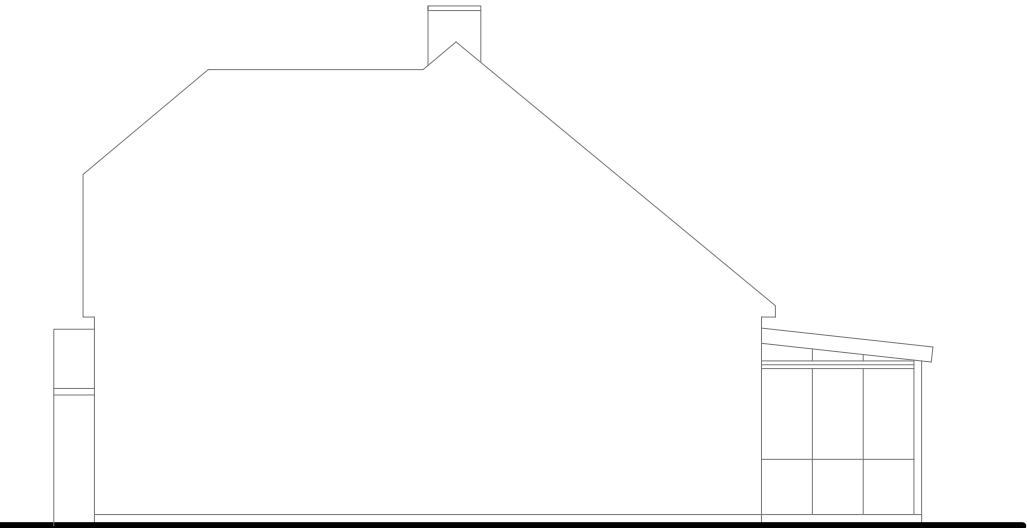


Side Elevation

 

Rear Elevation



Side Elevation

 

Rev Date Comments



Dimensions to be verified on site
DO NOT SCALE FROM THIS DRAWING.
Any areas indicated on this drawing are for guidance only.
No responsibility is taken for their accuracy.

This drawing is the property of **V-DESIGN CAD Services Ltd** Copyright is reserved by them and the drawing is issued on the condition that it is not copied, reproduced, retained or disclosed to any unauthorized person, either wholly or in part without the consent in writing of **V-DESIGN CAD Services Ltd**

Email: vishal.p@vdesigncad.co.uk Mobile: 07971083395

Site Address:

1 Dale Close,
Pinner,
HA5 3UU


Title:

Existing Elevations

Scale:	1:100	Paper Size:	A3
--------	-------	-------------	----

Drawn By:	VP
Job Ref:	21125
Date:	Dec 2021
Drawing No.	PL - 03

Approved Ref:
3601/APP/2021/4472

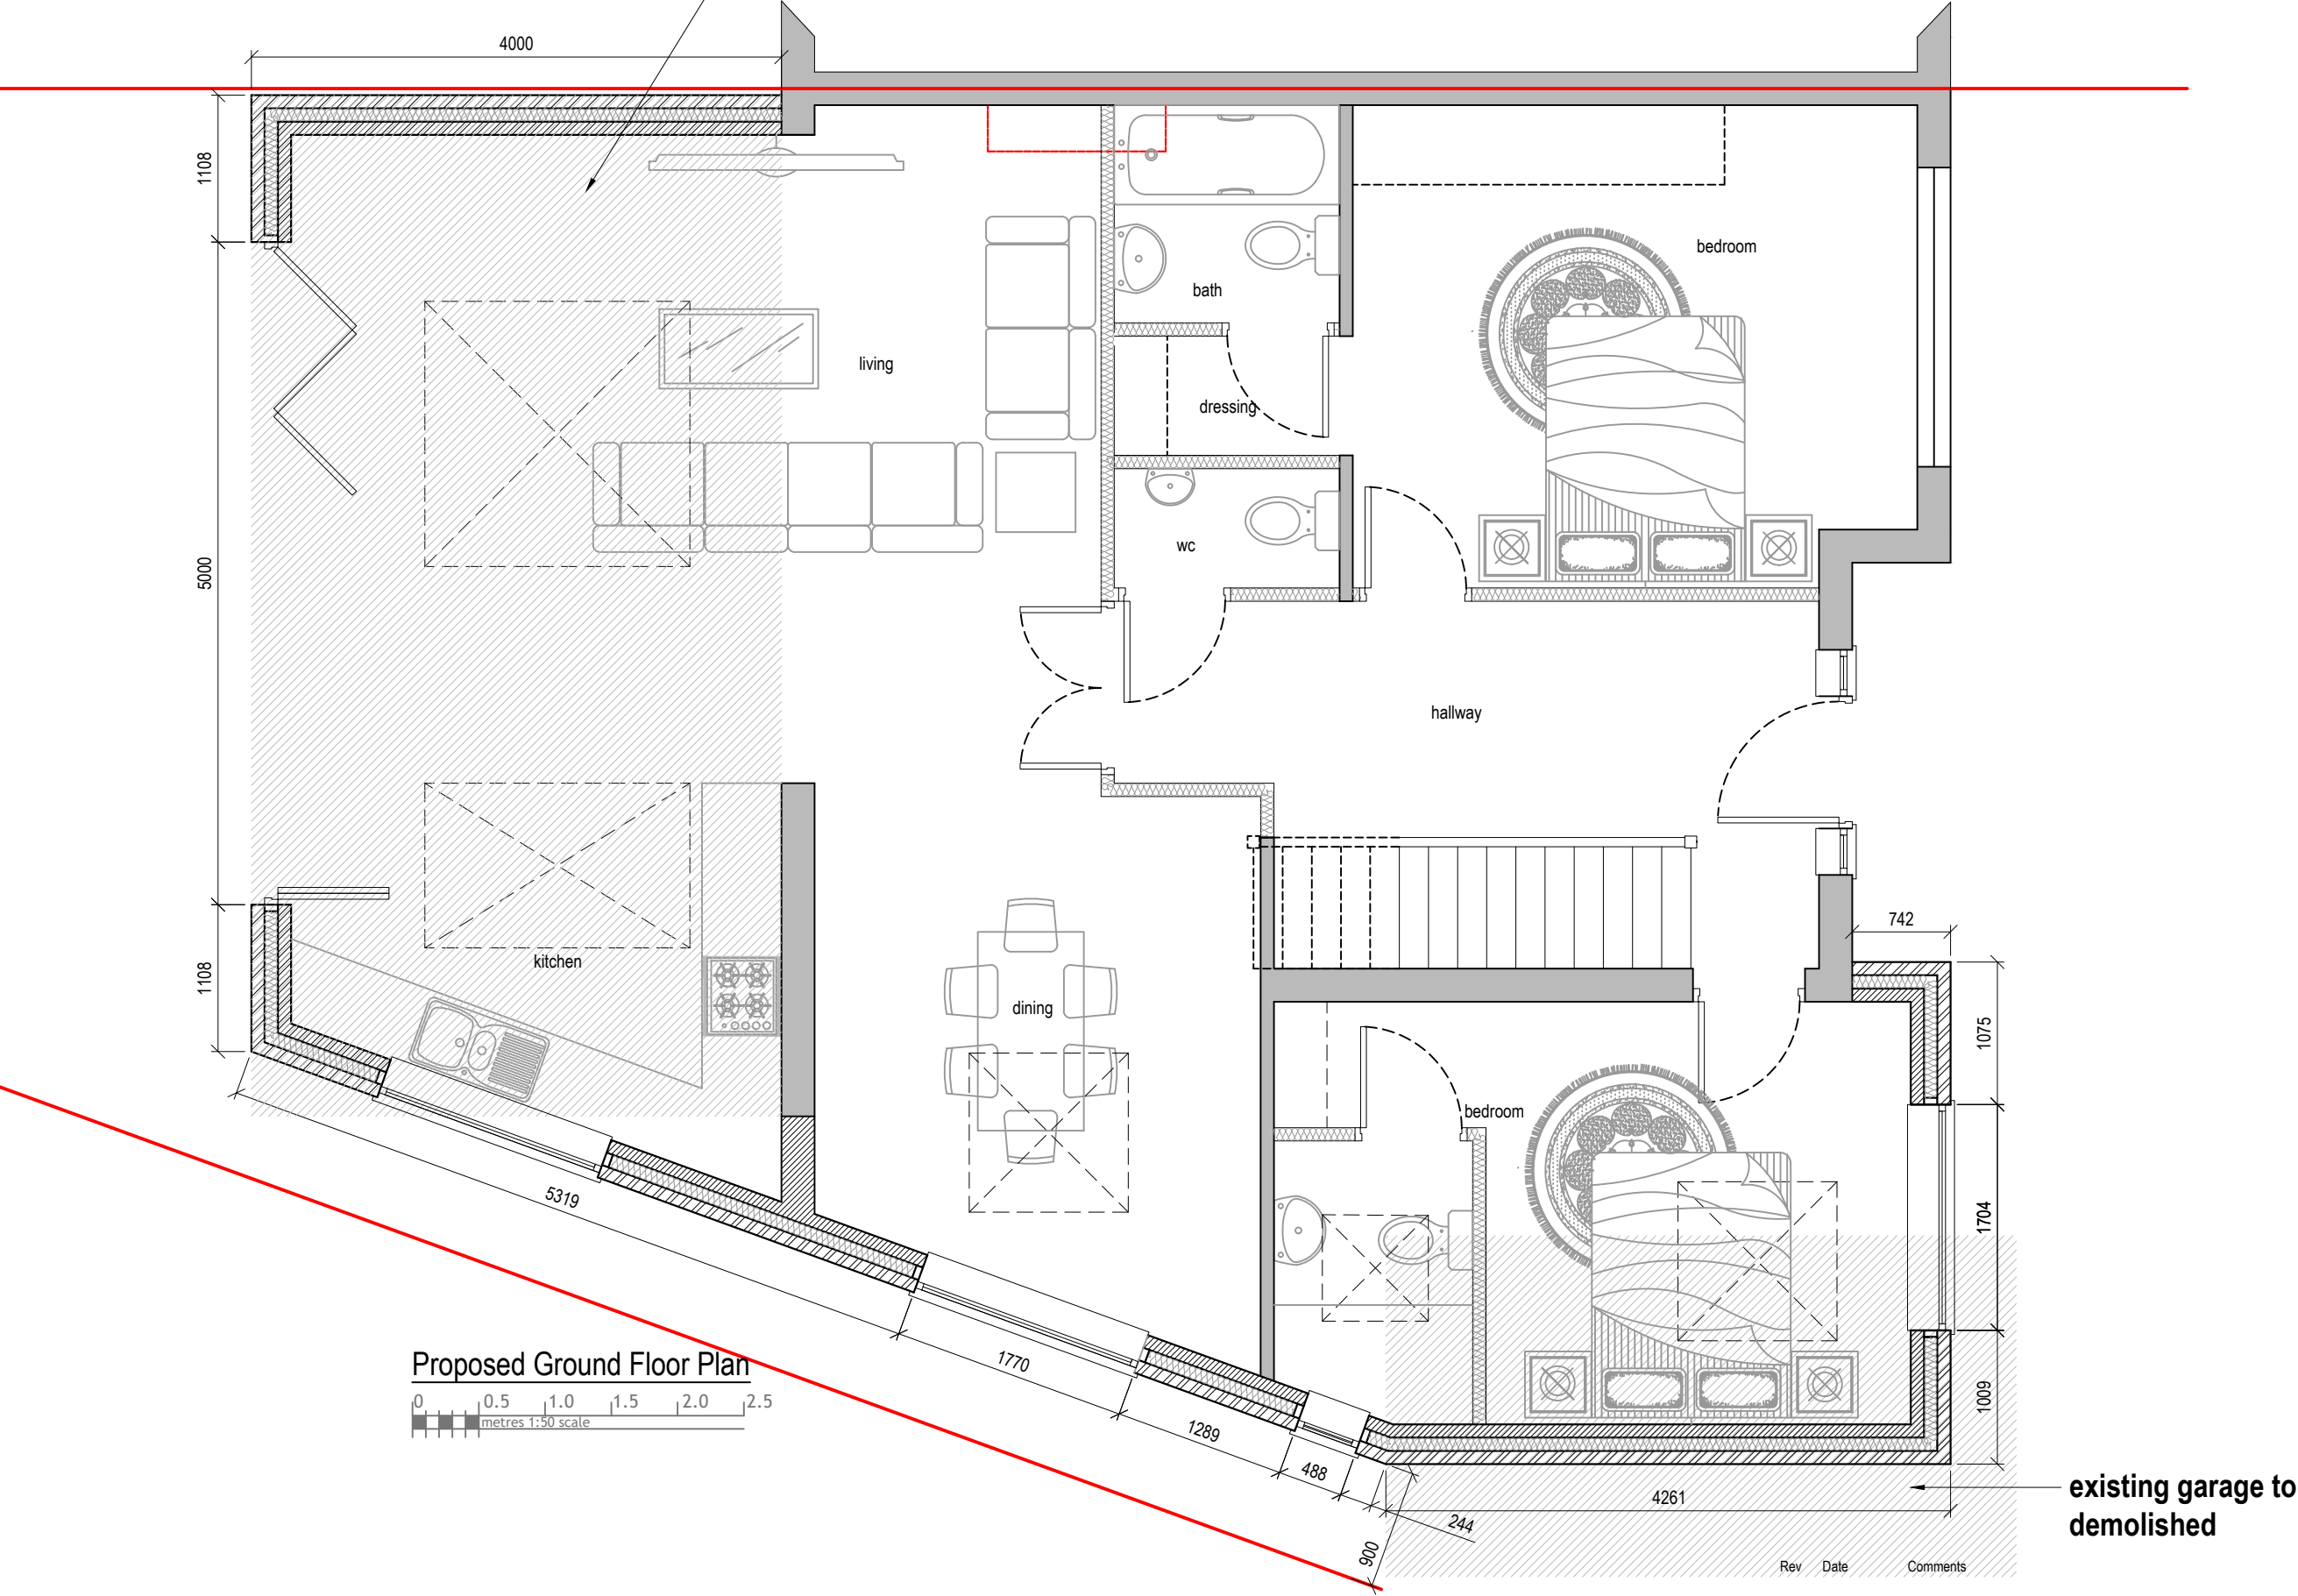

Proposed Ground Floor Plan



existing garage to
demolished



Dimensions to be verified on site
DO NOT SCALE FROM THIS DRAWING.
Any areas indicated on this drawing are for guidance only.
No responsibility is taken for their accuracy.

This drawing is the property of **V-DESIGN CAD Services Ltd** Copyright is reserved by them and the drawing is issued on the condition that it is not copied, reproduced, retained or disclosed to any unauthorized person, either wholly or in part without the consent in writing of **V-DESIGN CAD Services Ltd**

Email: vishal.p@vdesigncad.co.uk Mobile: 07971083395

Site Address:

1 Dale Close,
Pinner,
HA5 3UU

Title:

Proposed Ground Floor Plan

Scale:

1:50

Paper Size:

A3

Drawn By: VP


Job Ref: 21125

Date: Dec 2021


Drawing No. PL - 04




Front Elevation

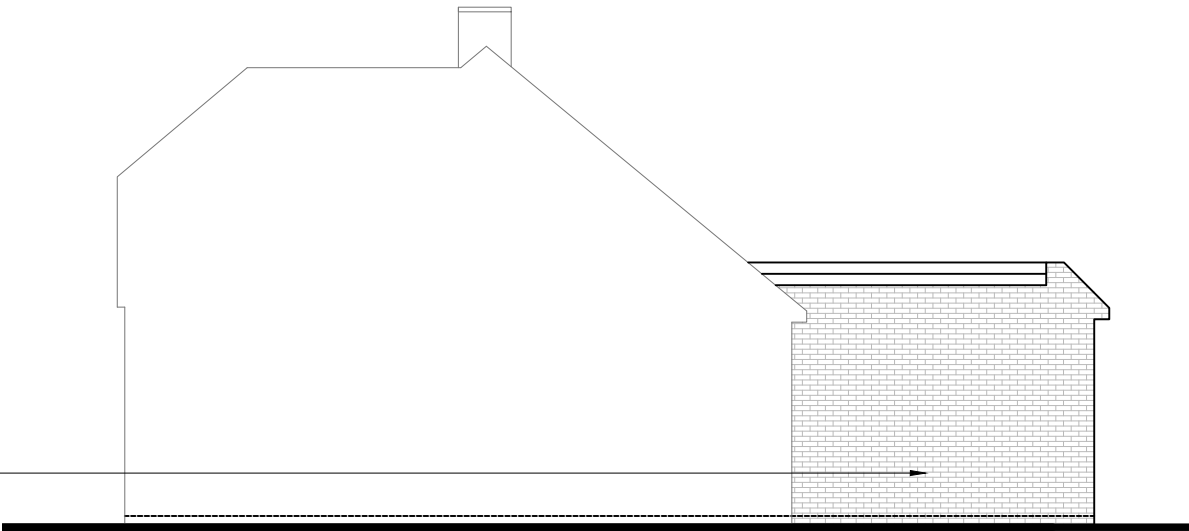


Side Elevation

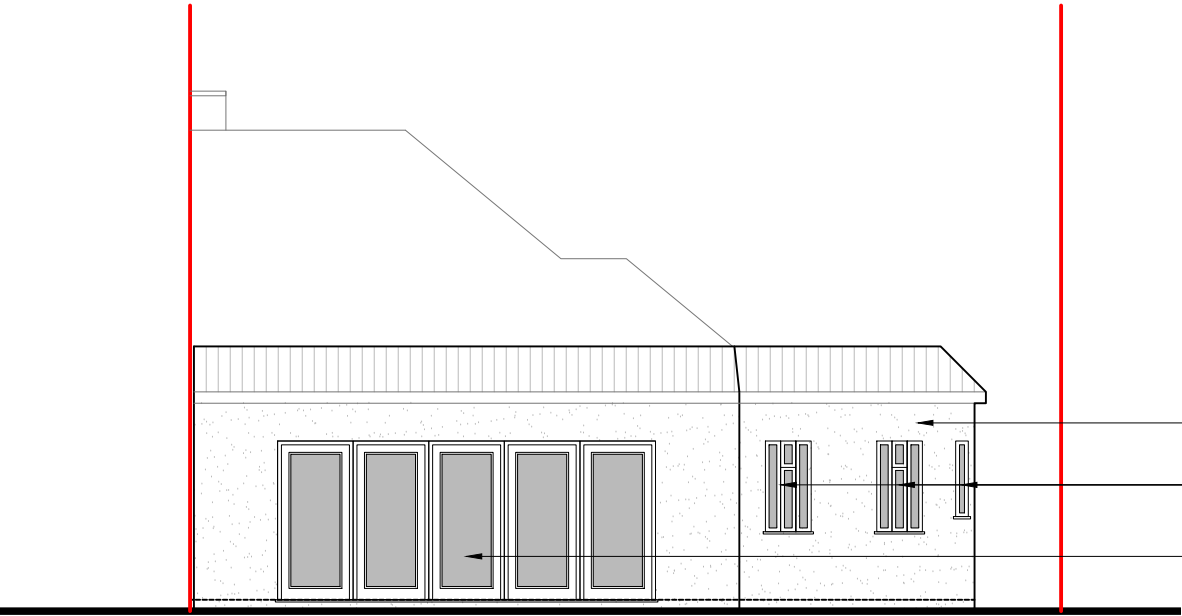


Rear Elevation

 


- Rendering match to existing
- UPVC windows match to existing
- UPVC bi-fold door

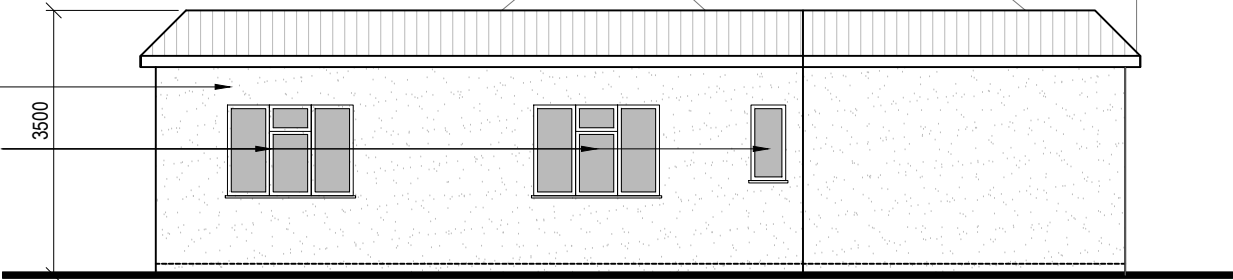

Side Elevation

 

Rev Date Comments

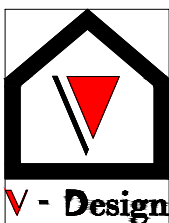

Dimensions to be verified on site
DO NOT SCALE FROM THIS DRAWING.
Any areas indicated on this drawing are for guidance only.
No responsibility is taken for their accuracy.

This drawing is the property of **V-DESIGN CAD Services Ltd** Copyright is reserved by them and the drawing is issued on the condition that it is not copied, reproduced, retained or disclosed to any unauthorized person, either wholly or in part without the consent in writing of **V-DESIGN CAD Services Ltd**

Email: vishal.p@vdesigncad.co.uk Mobile: 07971083395

Site Address:

1 Dale Close,
Pinner,
HA5 3UU

Title:

Proposed Elevations


Scale: 1:100 Paper Size: A3

Drawn By: VP


Job Ref: 21125

Date: Dec 2021

Drawing No. PL - 05

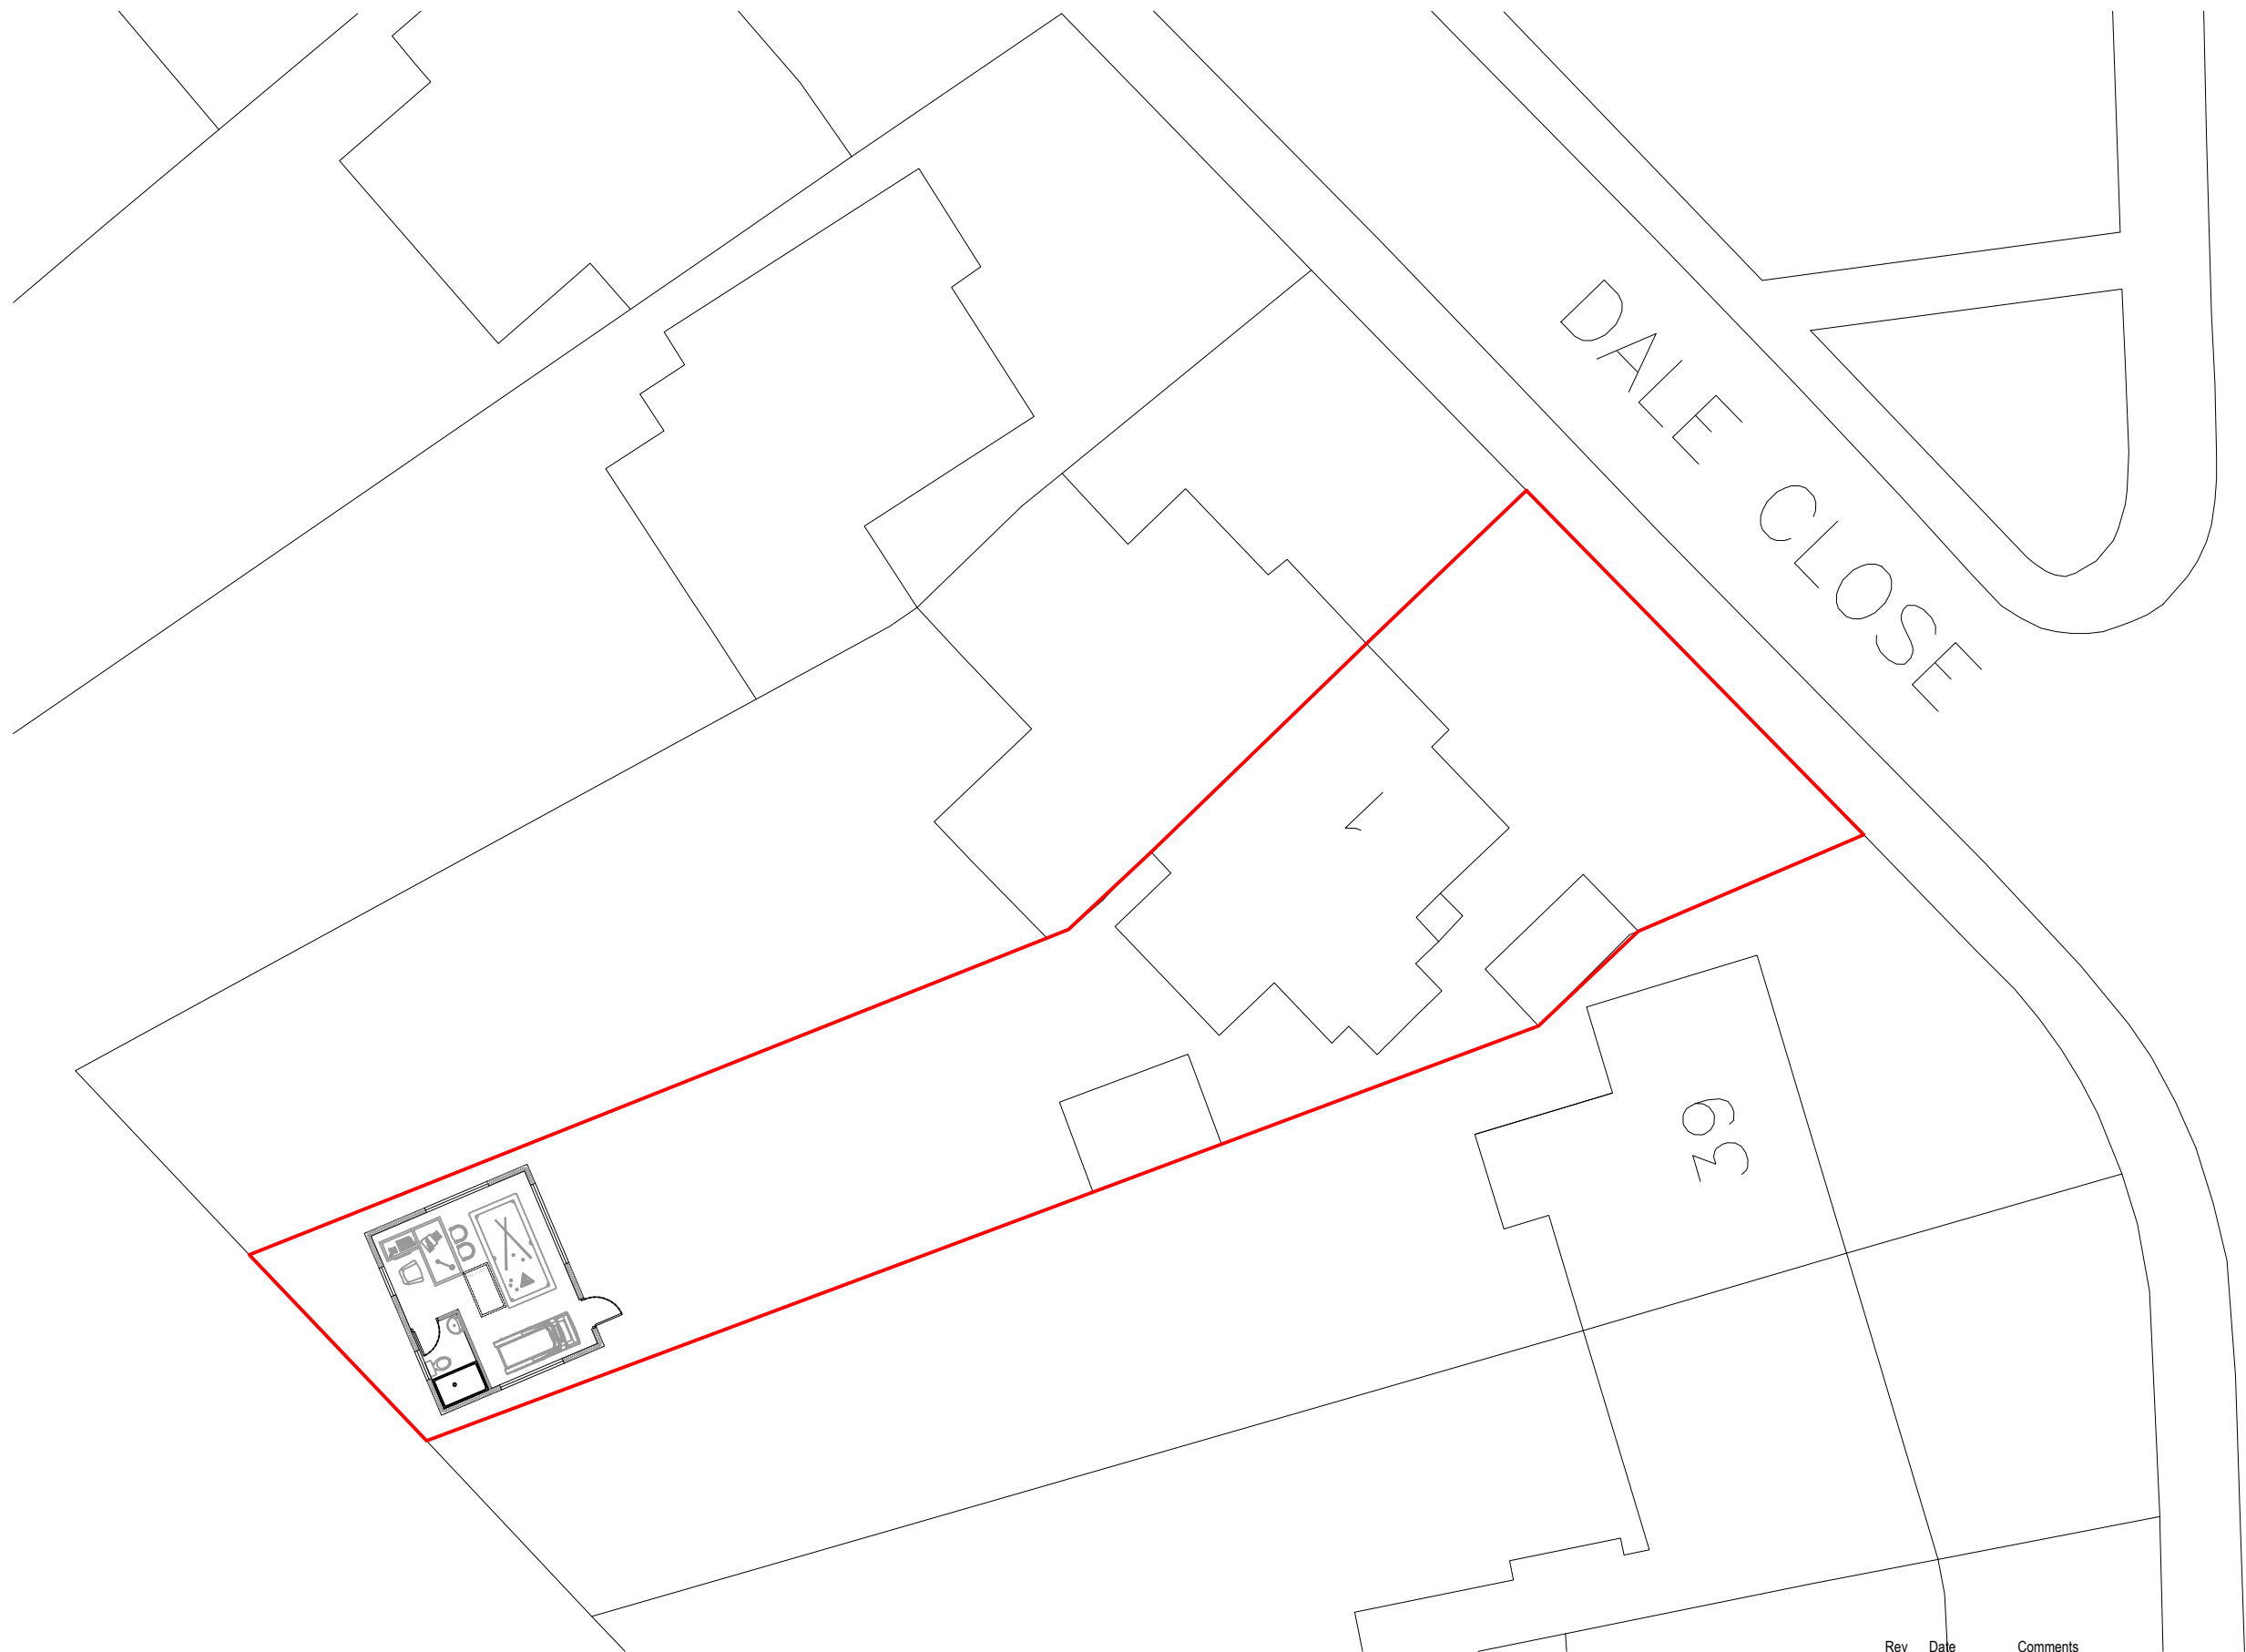

Site Plan

 

Rev Date Comments



Dimensions to be verified on site
DO NOT SCALE FROM THIS DRAWING.
Any areas indicated on this drawing are for guidance only.
No responsibility is taken for their accuracy.

This drawing is the property of **V-DESIGN CAD Services Ltd** Copyright is reserved by them and the drawing is issued on the condition that it is not copied, reproduced, retained or disclosed to any unauthorized person, either wholly or in part without the consent in writing of **V-DESIGN CAD Services Ltd**


Email: vishal.p@vdesigncad.co.uk Mobile: 07971083395

Site Address:



1 Dale Close,
Pinner,
HA5 3UU

Title:			
Proposed Outbuilding Site Plan			
Scale:	1:200	Paper Size:	A3


Drawn By:	VP
Job Ref:	21125
Date:	Dec 2021
Drawing No.	PL - 06

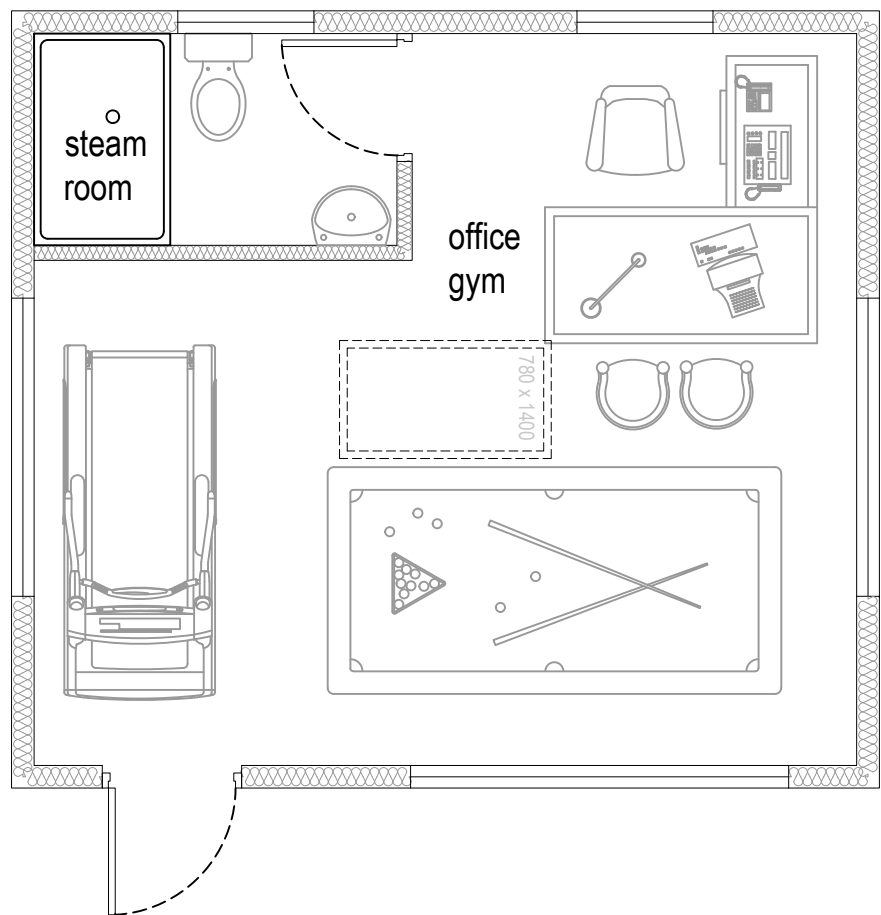


Proposed Outbuilding Plan

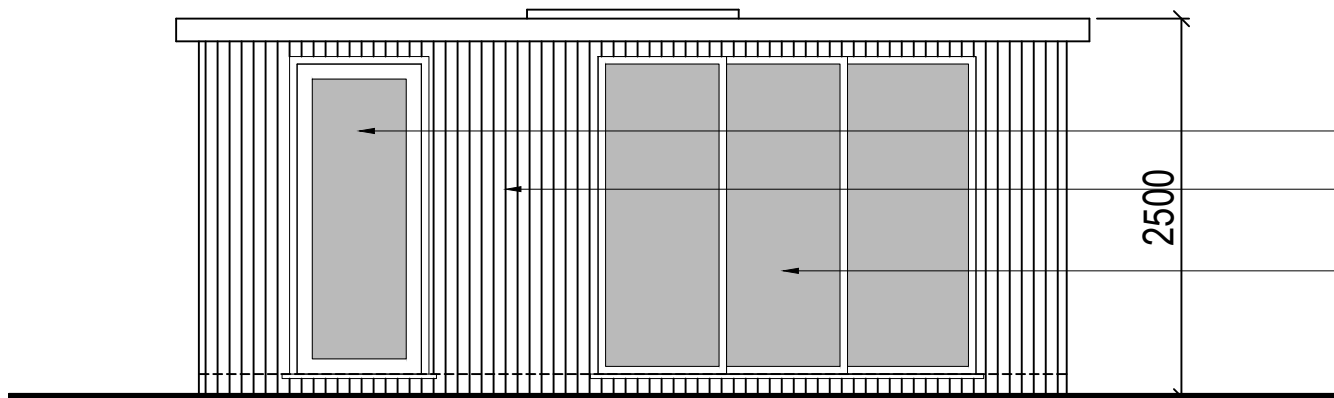 



Front Elevation

 



UPVC Door
Timber Cladding(Verical)
UPVC/Aluminium French Window

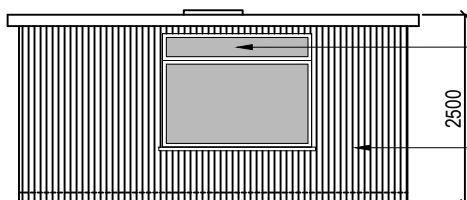


Side Elevation

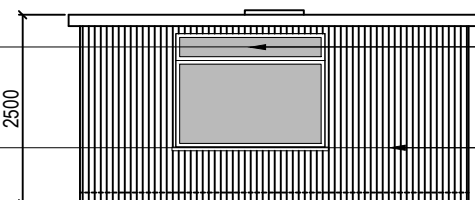 

Side Elevation

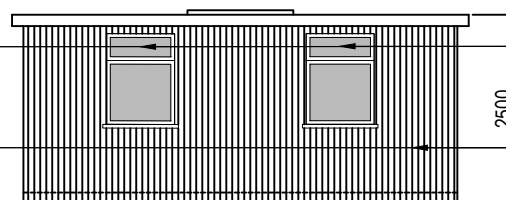 

Rear Elevation

 

UPVC Windows
Timber Cladding(Verical)

Rev Date Comments



Dimensions to be verified on site
DO NOT SCALE FROM THIS DRAWING.
Any areas indicated on this drawing are for guidance only.
No responsibility is taken for their accuracy.

This drawing is the property of **V-DESIGN CAD Services Ltd** Copyright is reserved by them and the drawing is issued on the condition that it is not copied, reproduced, retained or disclosed to any unauthorized person, either wholly or in part without the consent in writing of **V-DESIGN CAD Services Ltd**

Email: vishal.p@vdesigncad.co.uk Mobile: 07971083395

Site Address:

1 Dale Close,
Pinner,
HA5 3UU

Title:

Proposed Outbuilding Plan and
Elevations

Scale:

1:100, 1:50

Paper Size:


A3

Drawn By: VP


Job Ref: 21125


Date: Dec 2021

Drawing No. PL - 07

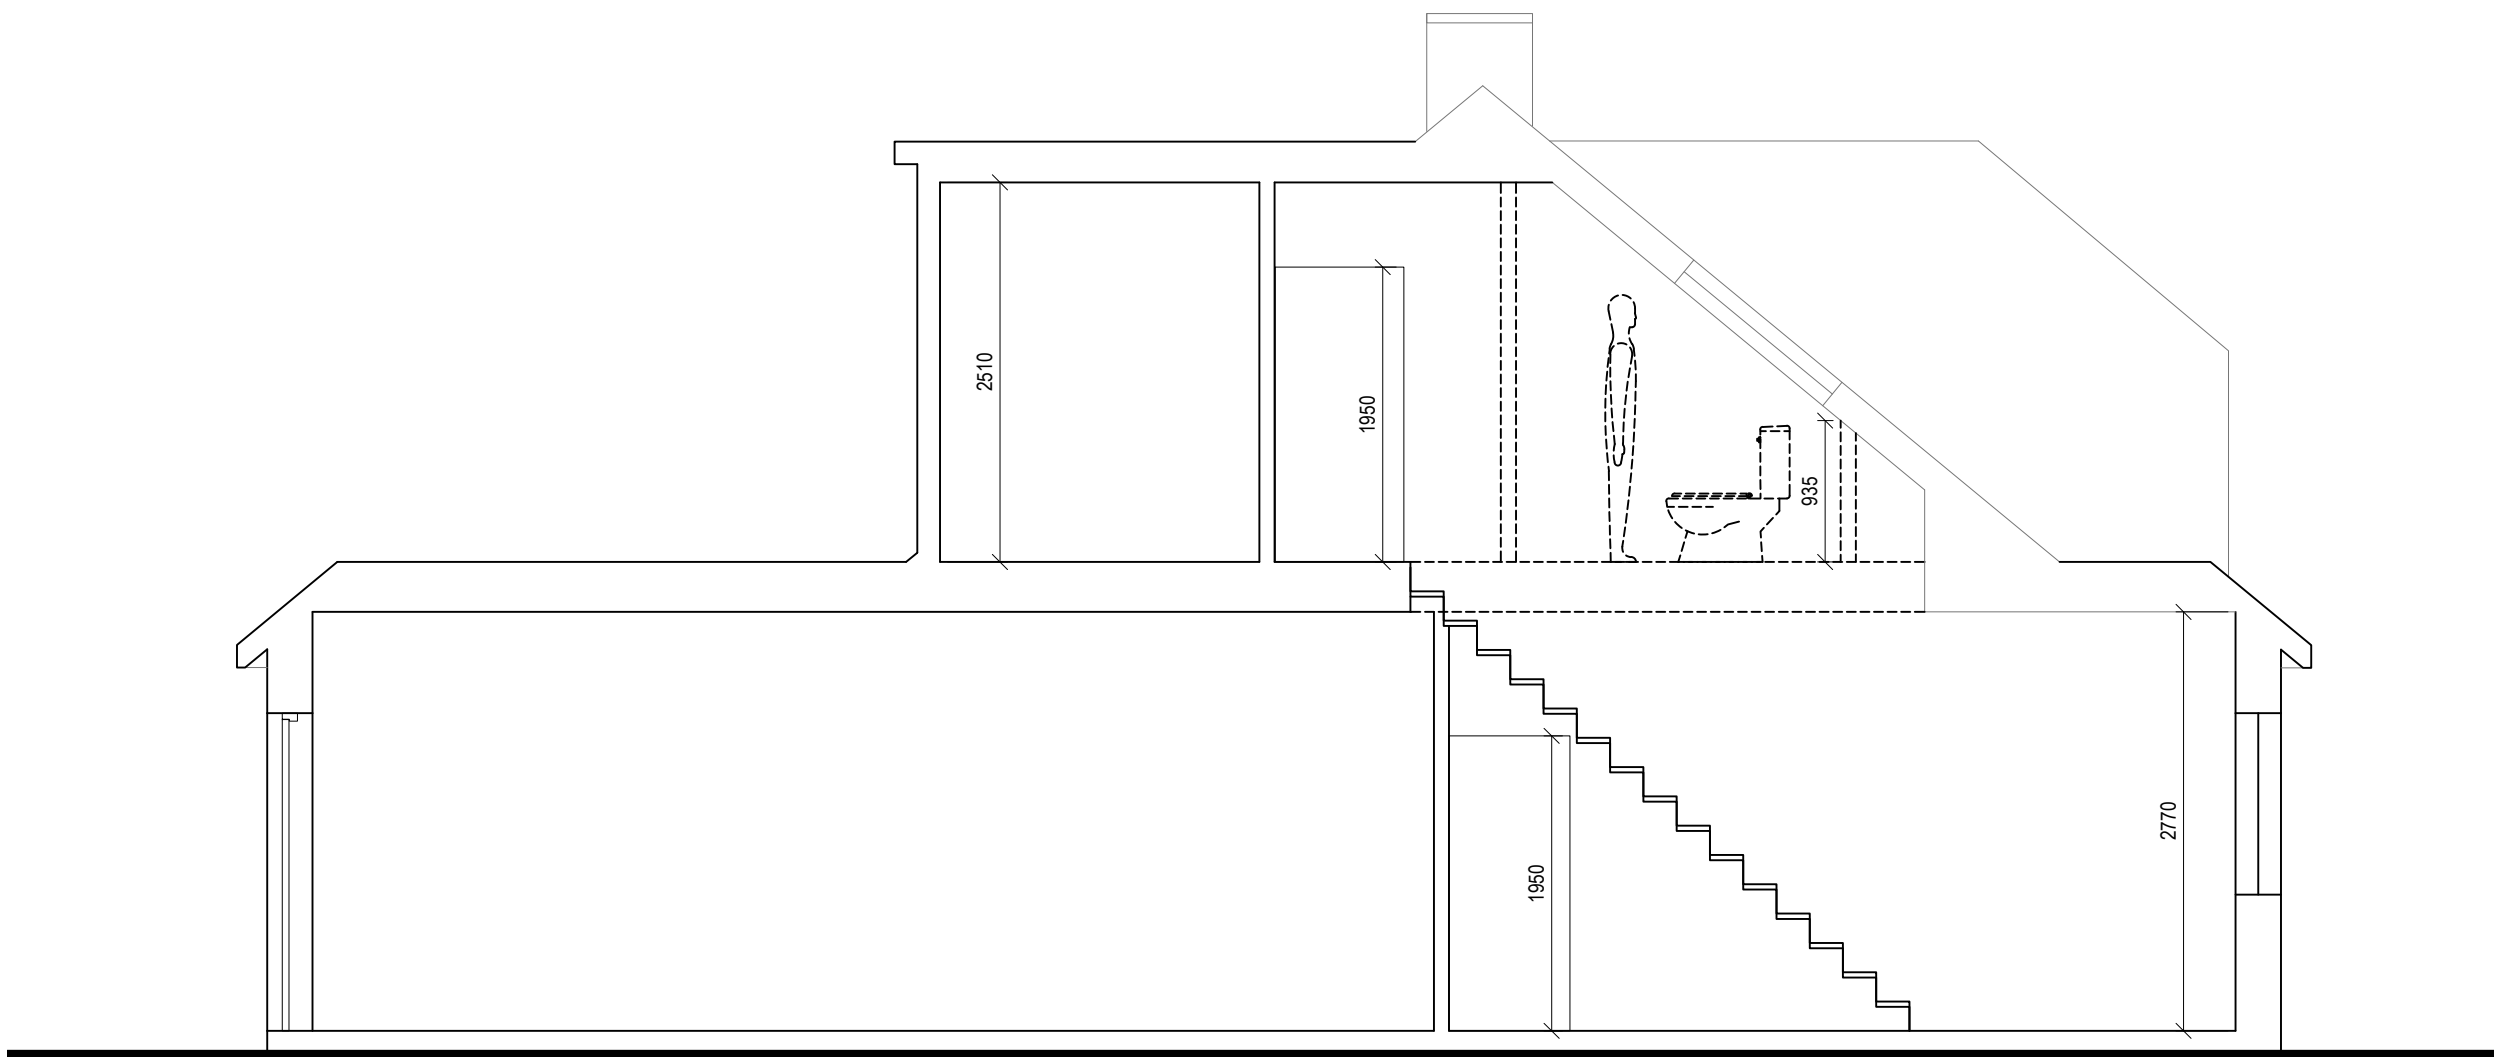

Rev Date Comments

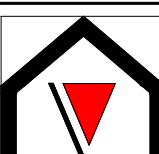 V - Design	Dimensions to be verified on site DO NOT SCALE FROM THIS DRAWING. Any areas indicated on this drawing are for guidance only. No responsibility is taken for their accuracy.	Site Address:	Title:				Drawn By:	VP
	This drawing is the property of V-DESIGN CAD Services Ltd Copyright is reserved by them and the drawing is issued on the condition that it is not copied, reproduced, retained or disclosed to any unauthorized person, either wholly or in part without the consent in writing of V-DESIGN CAD Services Ltd	1 Dale Close, Pinner, HA5 3UU	Proposed Section				Job Ref:	21125
	Email: vishal.p@vdesigncad.co.uk Mobile: 07971083395		Scale:	1:50	Paper Size:	A3	Date:	Dec 2021
							Drawing No.	PL - 08

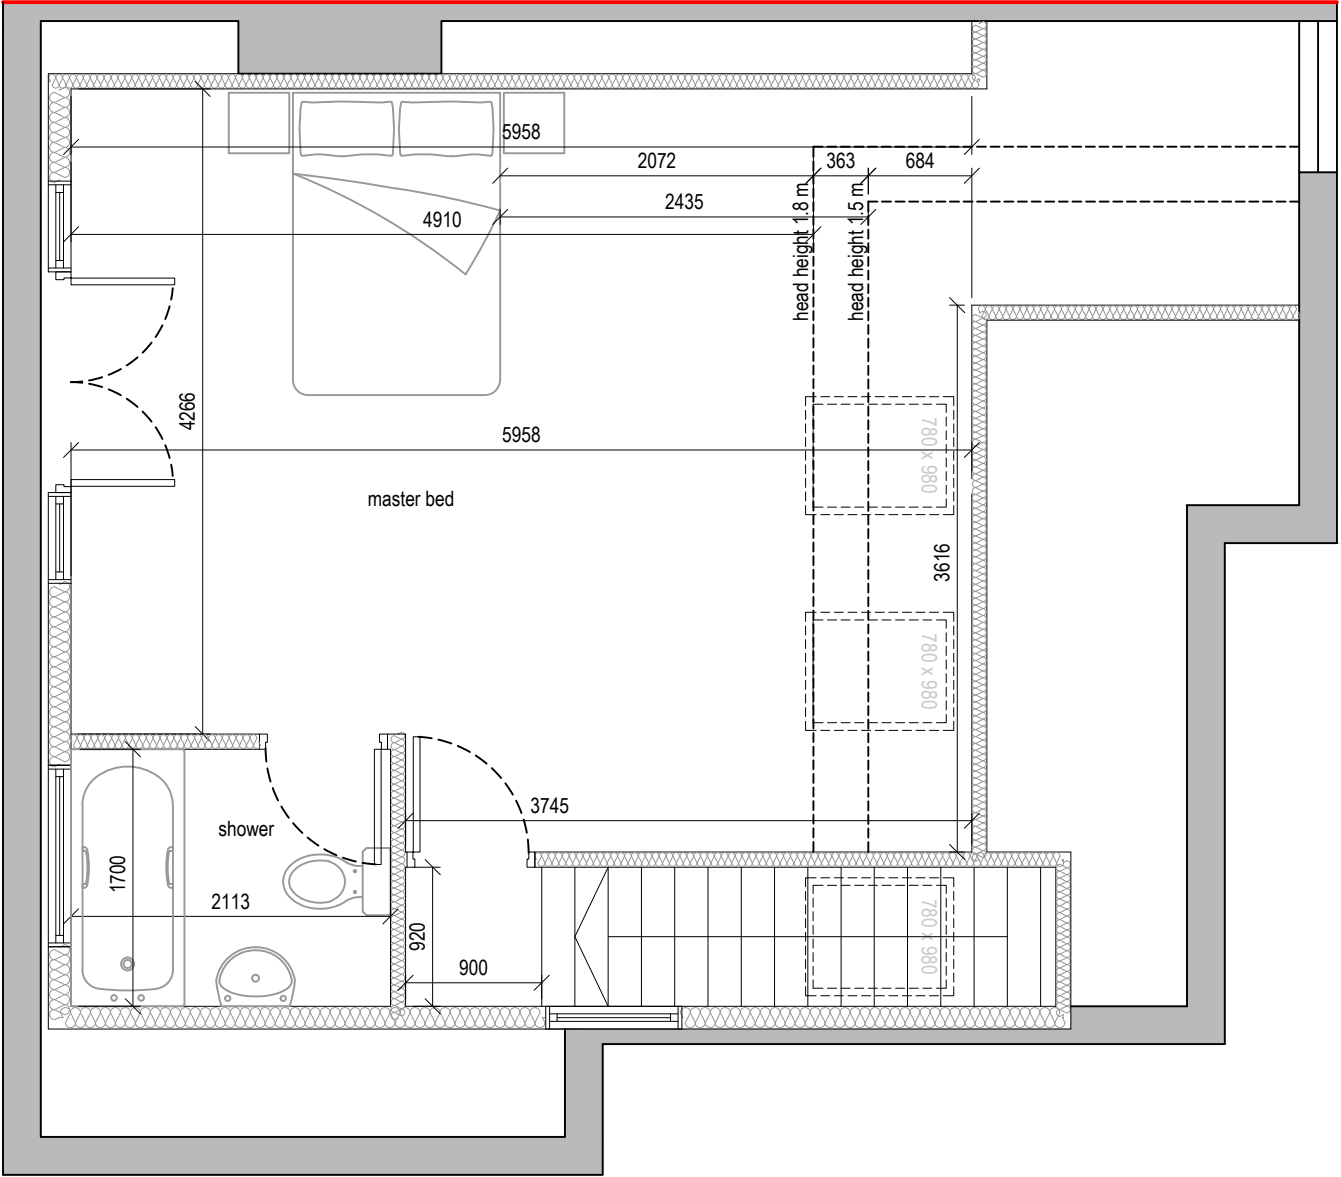

Proposed Loft Plan



Rev Date Comments



Dimensions to be verified on site
DO NOT SCALE FROM THIS DRAWING.
Any areas indicated on this drawing are for guidance only.
No responsibility is taken for their accuracy.

This drawing is the property of **V-DESIGN CAD Services Ltd** Copyright is reserved by them and the drawing is issued on the condition that it is not copied, reproduced, retained or disclosed to any unauthorized person, either wholly or in part without the consent in writing of **V-DESIGN CAD Services Ltd**

Email: vishal.p@vdesigncad.co.uk Mobile: 07971083395

Site Address:

1 Dale Close,
Pinner,
HA5 3UU

Title:

Proposed Loft Plan

Scale: 1:50 Paper Size: A3

Drawn By: VP

Job Ref: 21125

Date: Dec 2021

Drawing No. PL - 09