





NOTES:
All dimensions must be checked on site and not scaled from this drawing.

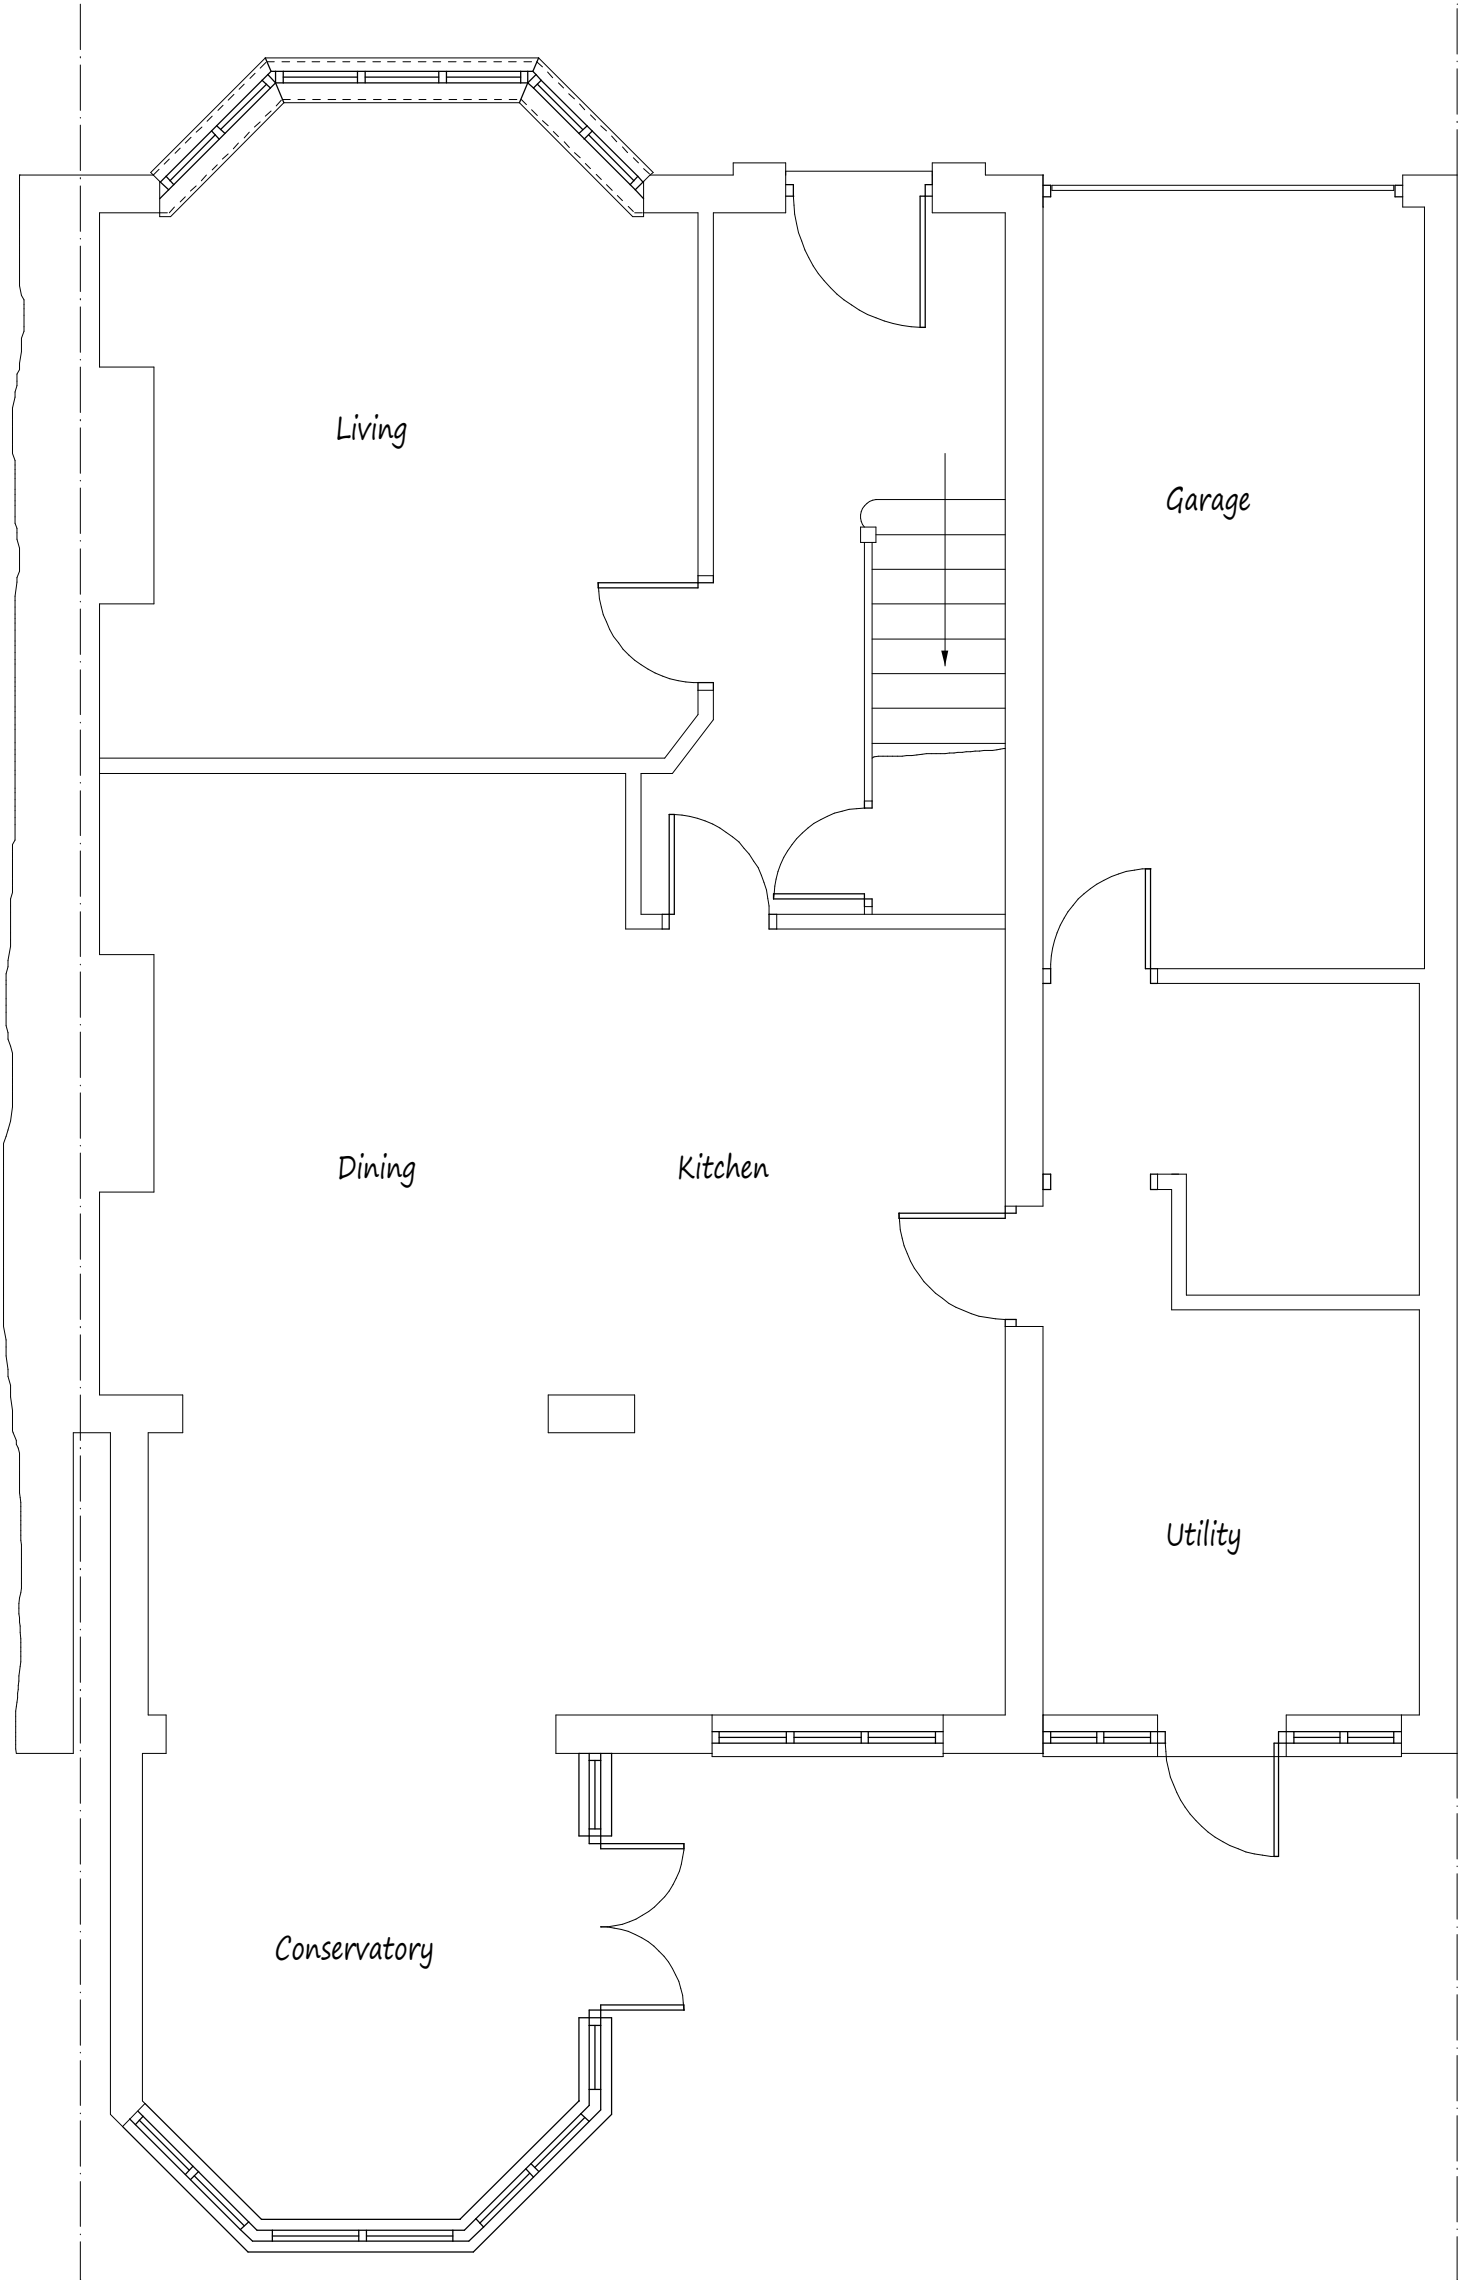

Existing Ground Floor Plan

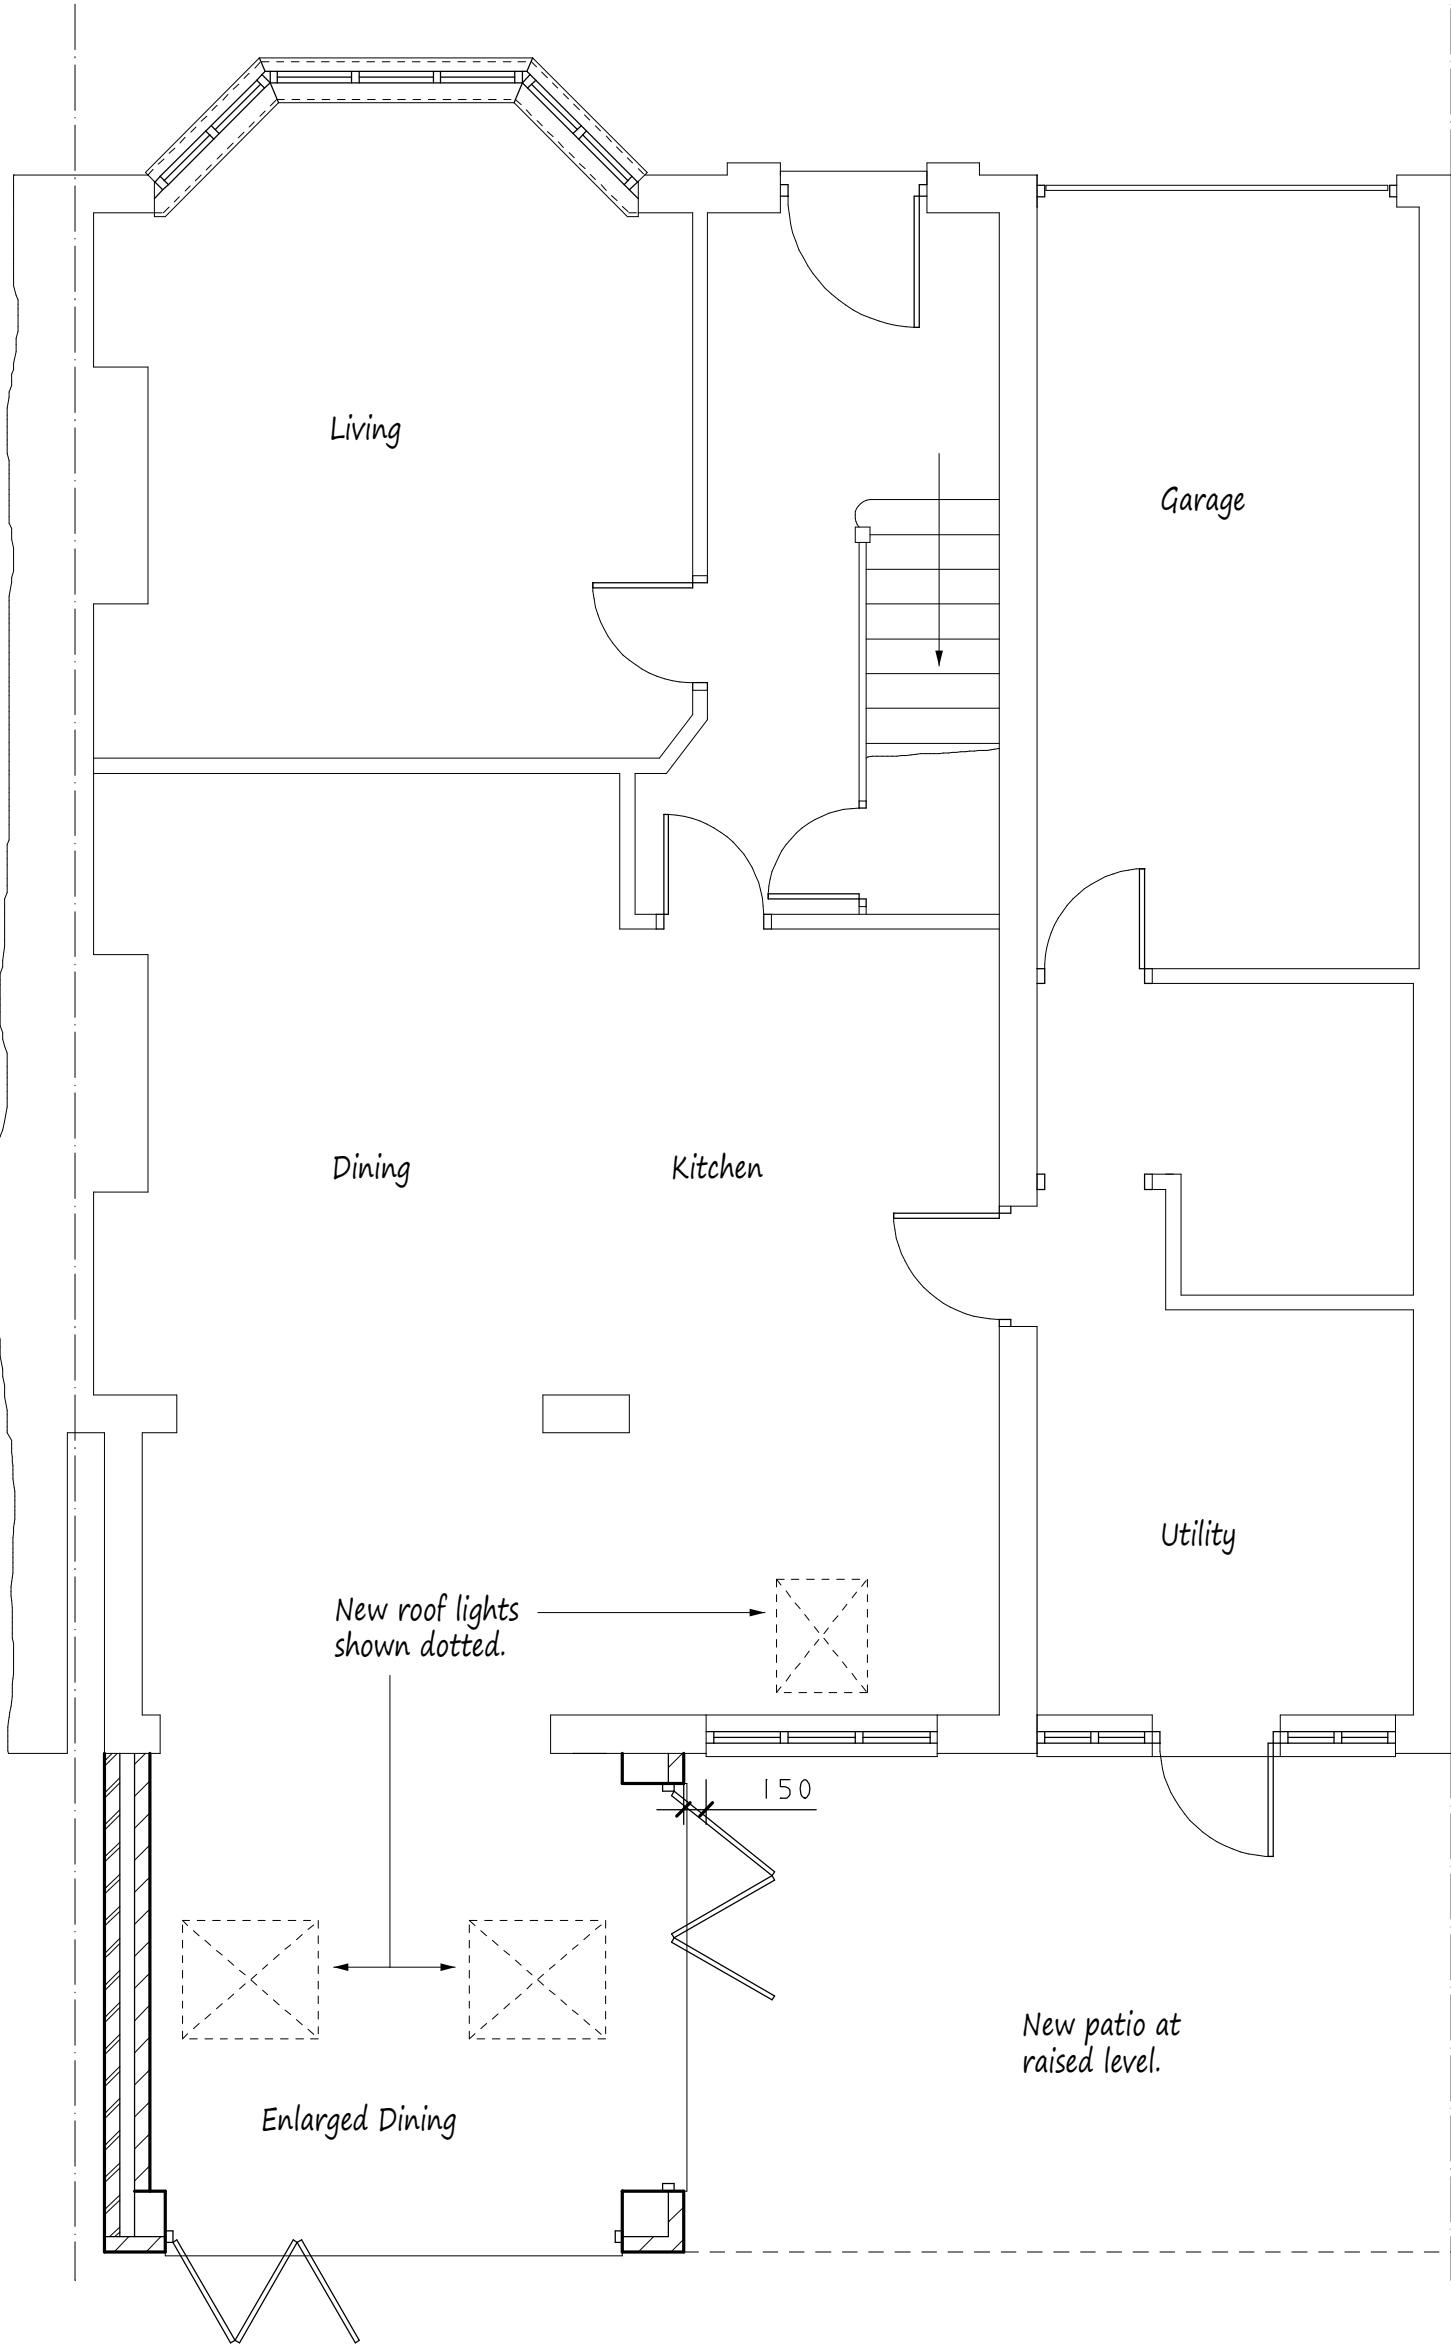

Proposed Ground Floor Plan

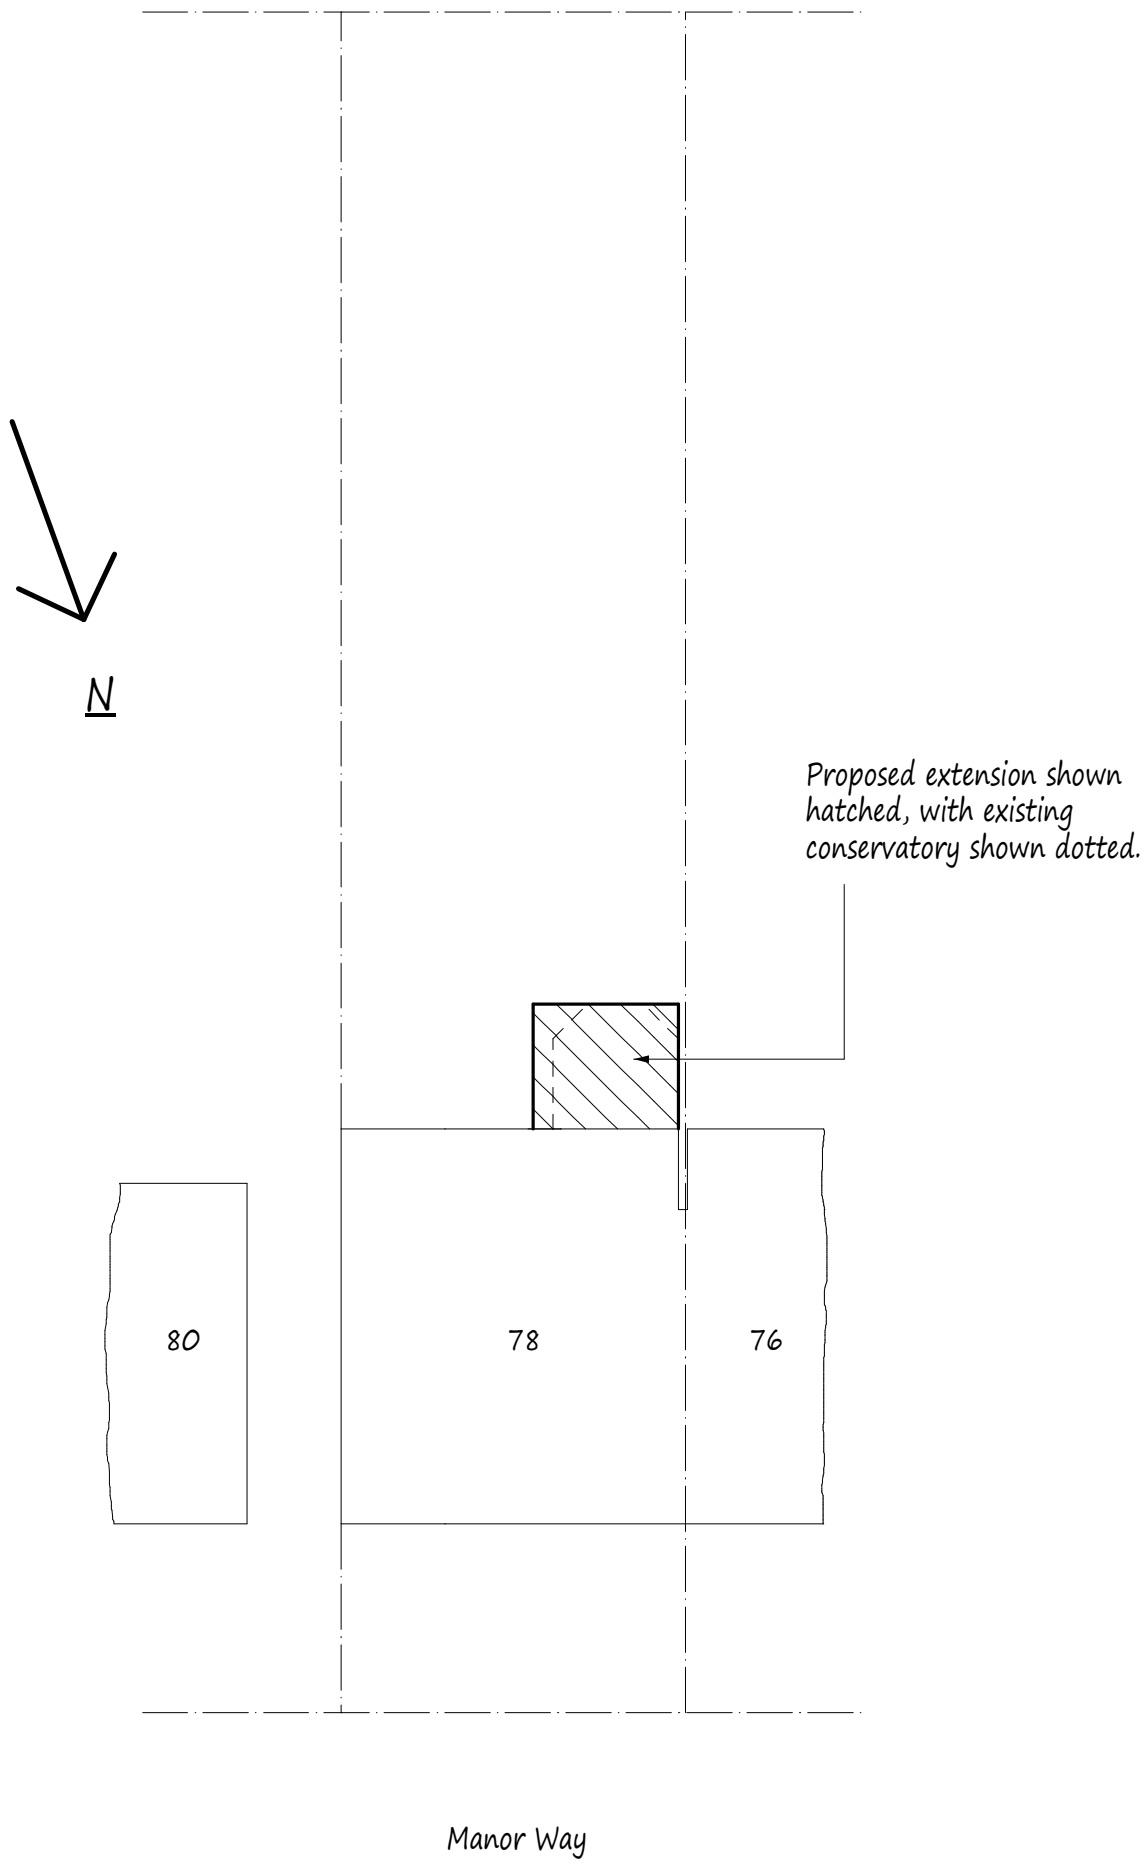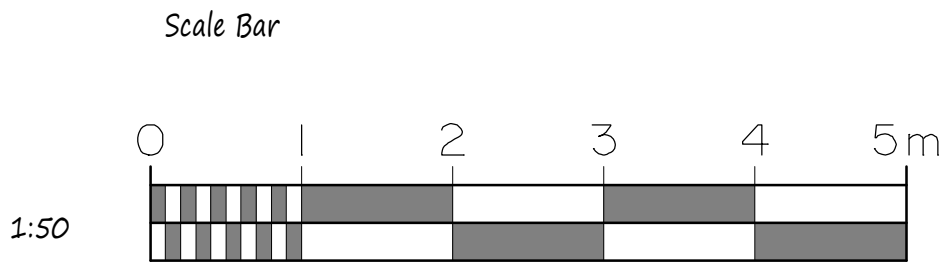


Site Plan scale 1:200




Existing Rear Elevation



Rear Elevation

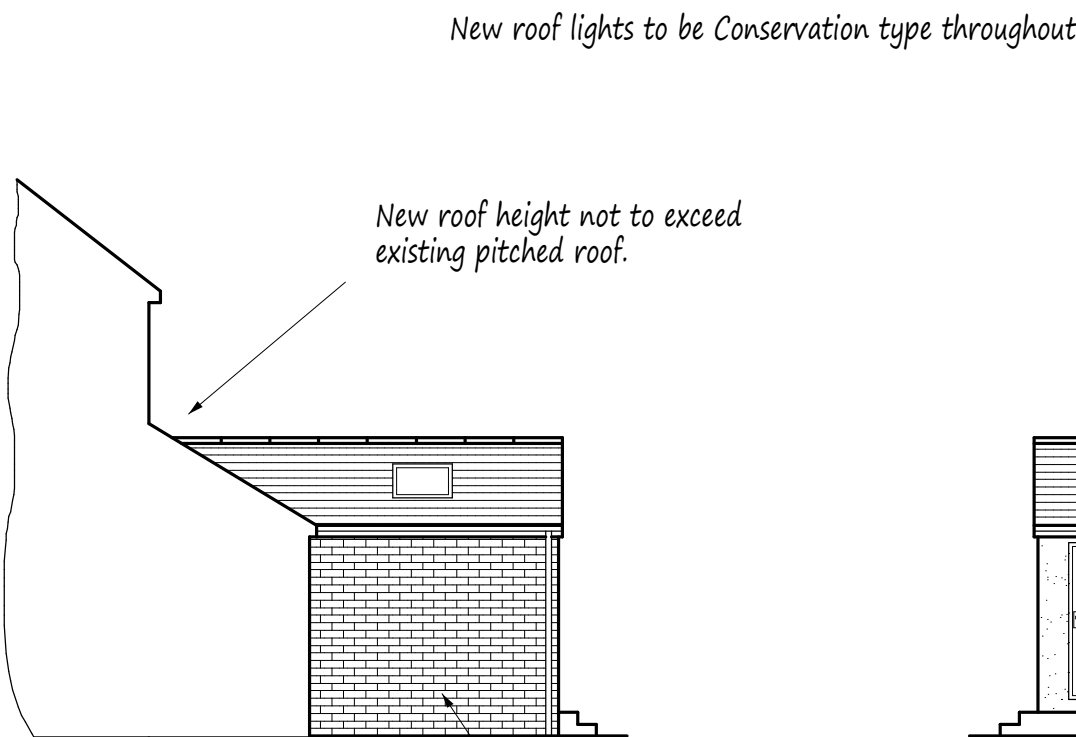

Side Elevation

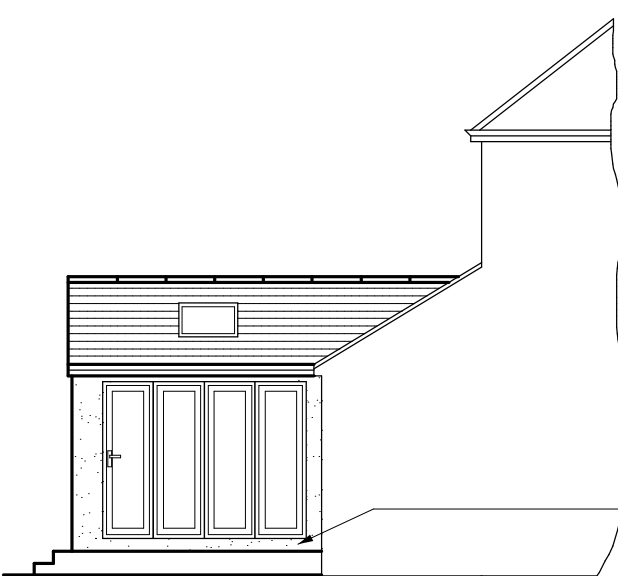

Side Elevation

Proposed Elevations - All Materials to Match Existing

A		
	Date	Revisions
Copyright		
Pottle & Co Ltd. Building Design & Management Services		
Suite A 128 Manor Way Ruislip Middlesex HA4 8HR		
Tel: 01895 622800 www.pottle.uk.com		
Client Mr & Mrs Burvill		
Job Title 78 Manor Way Ruislip Middlesex		
Drawing Title Proposed Single Storey Rear Extension.		
Scale 1:50. 100. 200		
Date May 2019		Drawn by MDP
Drg No. 4256/01		