



1 Location Plan
1 : 1250

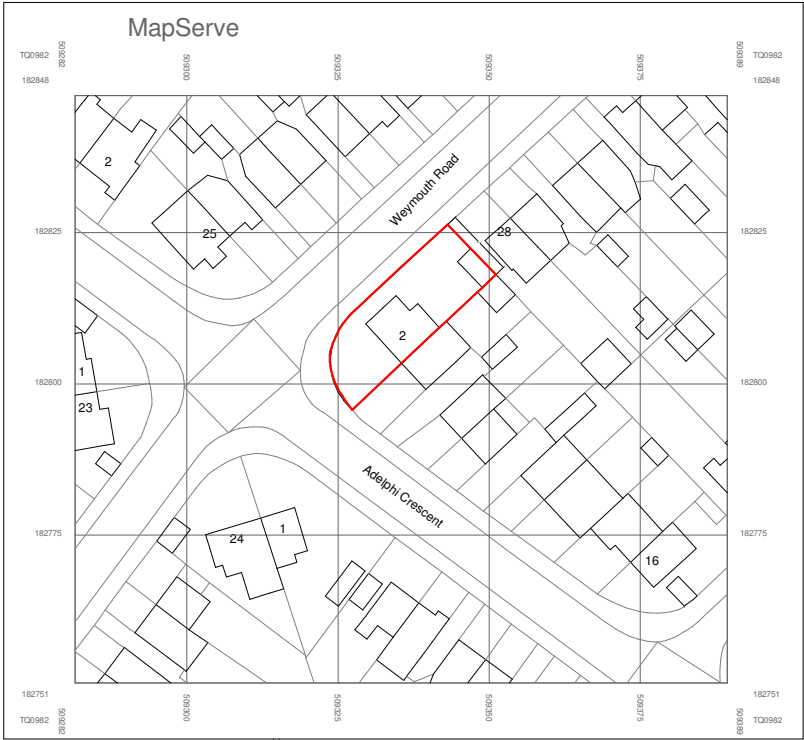


Drawn	SK	Project No:	Project Number	02550100m		Notes			Revision		
Dwg. No.	22-101	Client:	Mr Khajinder Singh Khurana			1. All dimensions are in millimetres. 2. All dimensions are to be checked on site. 3. Any discrepancy between the architectural drawing and other drawings relevant for construction should be notified before commencement.			Rev	Description	Date
Checked	-	Project Name:	2 Adelphi Cresent			Legend VP Vent pipe, SP Sewage Pipe, DP Down Pipe B Beam, C Ceiling, F Floor, W Wall, R Roof Slopes Down			A	.	.
Date	25/01/2021	Project Adress:	2 Adelpil Crescent Hayes, Hillingdon UB4 8LY						B		
Scale	1 : 1250 @A3								C		
Drawing Title				Location Plan					D		
									E		

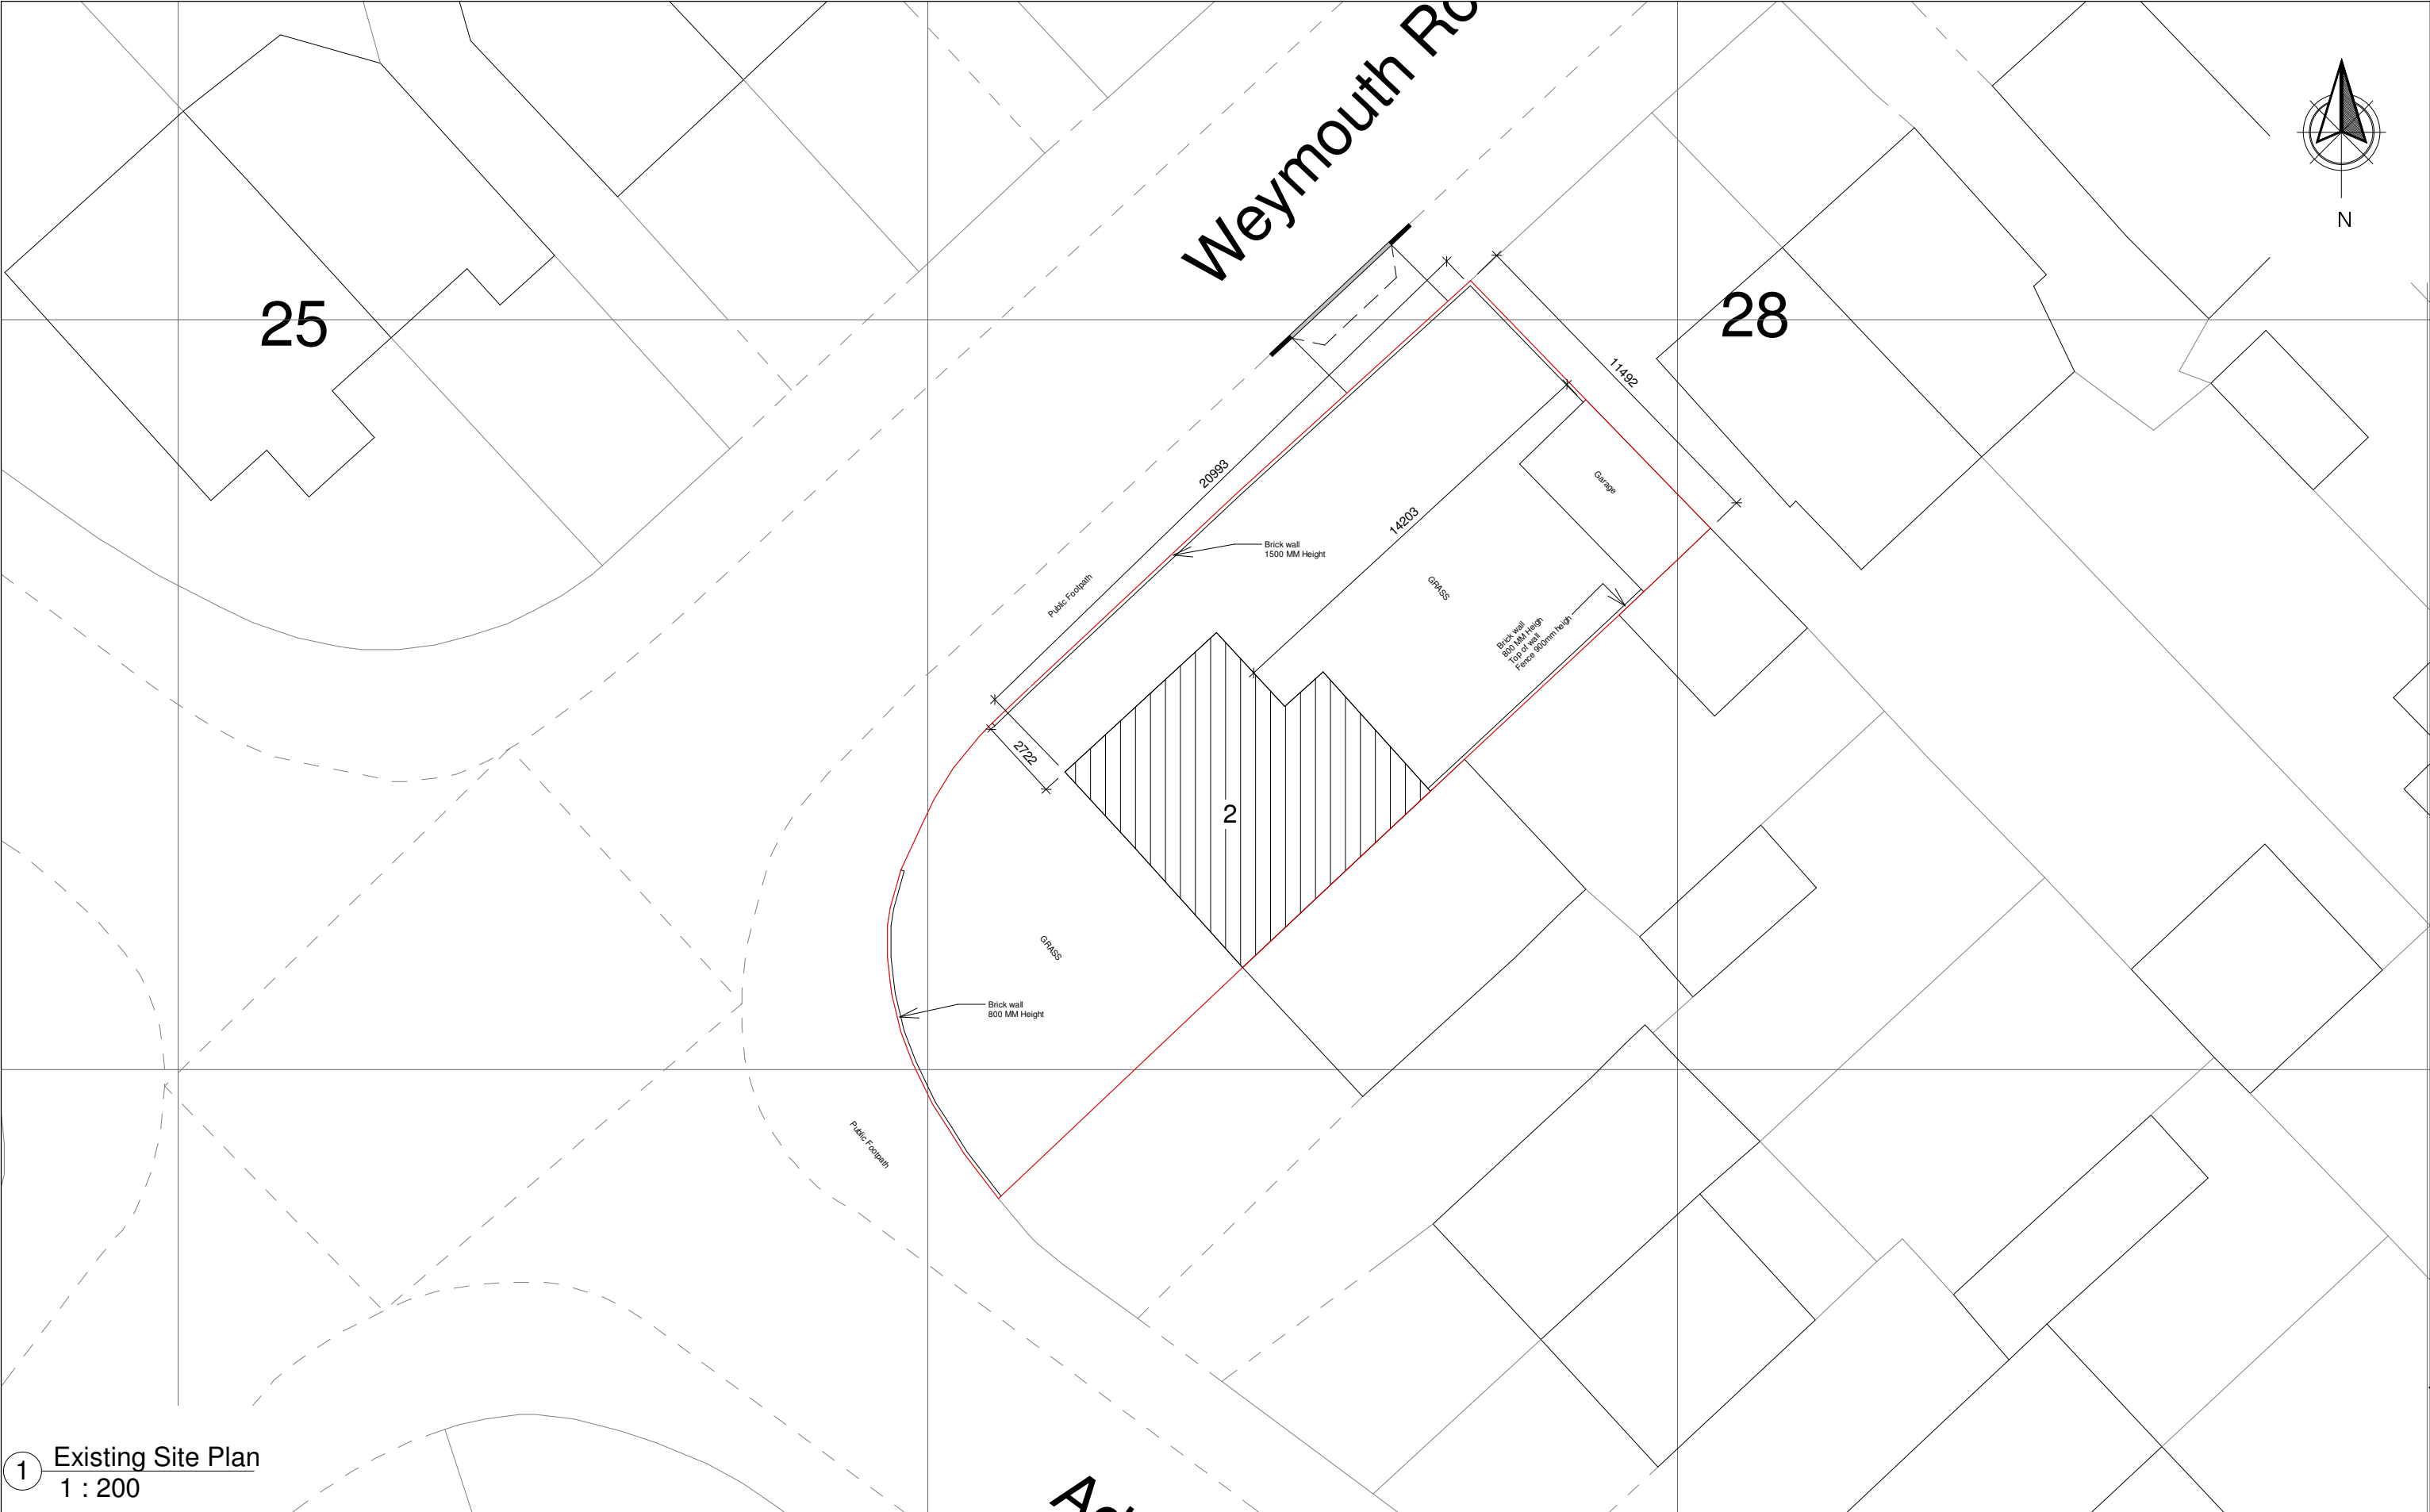



1 Existing Site Plan
1 : 200

Drawn	SK	Project No:	Project Number	<	
-------	----	-------------	----------------	--	--

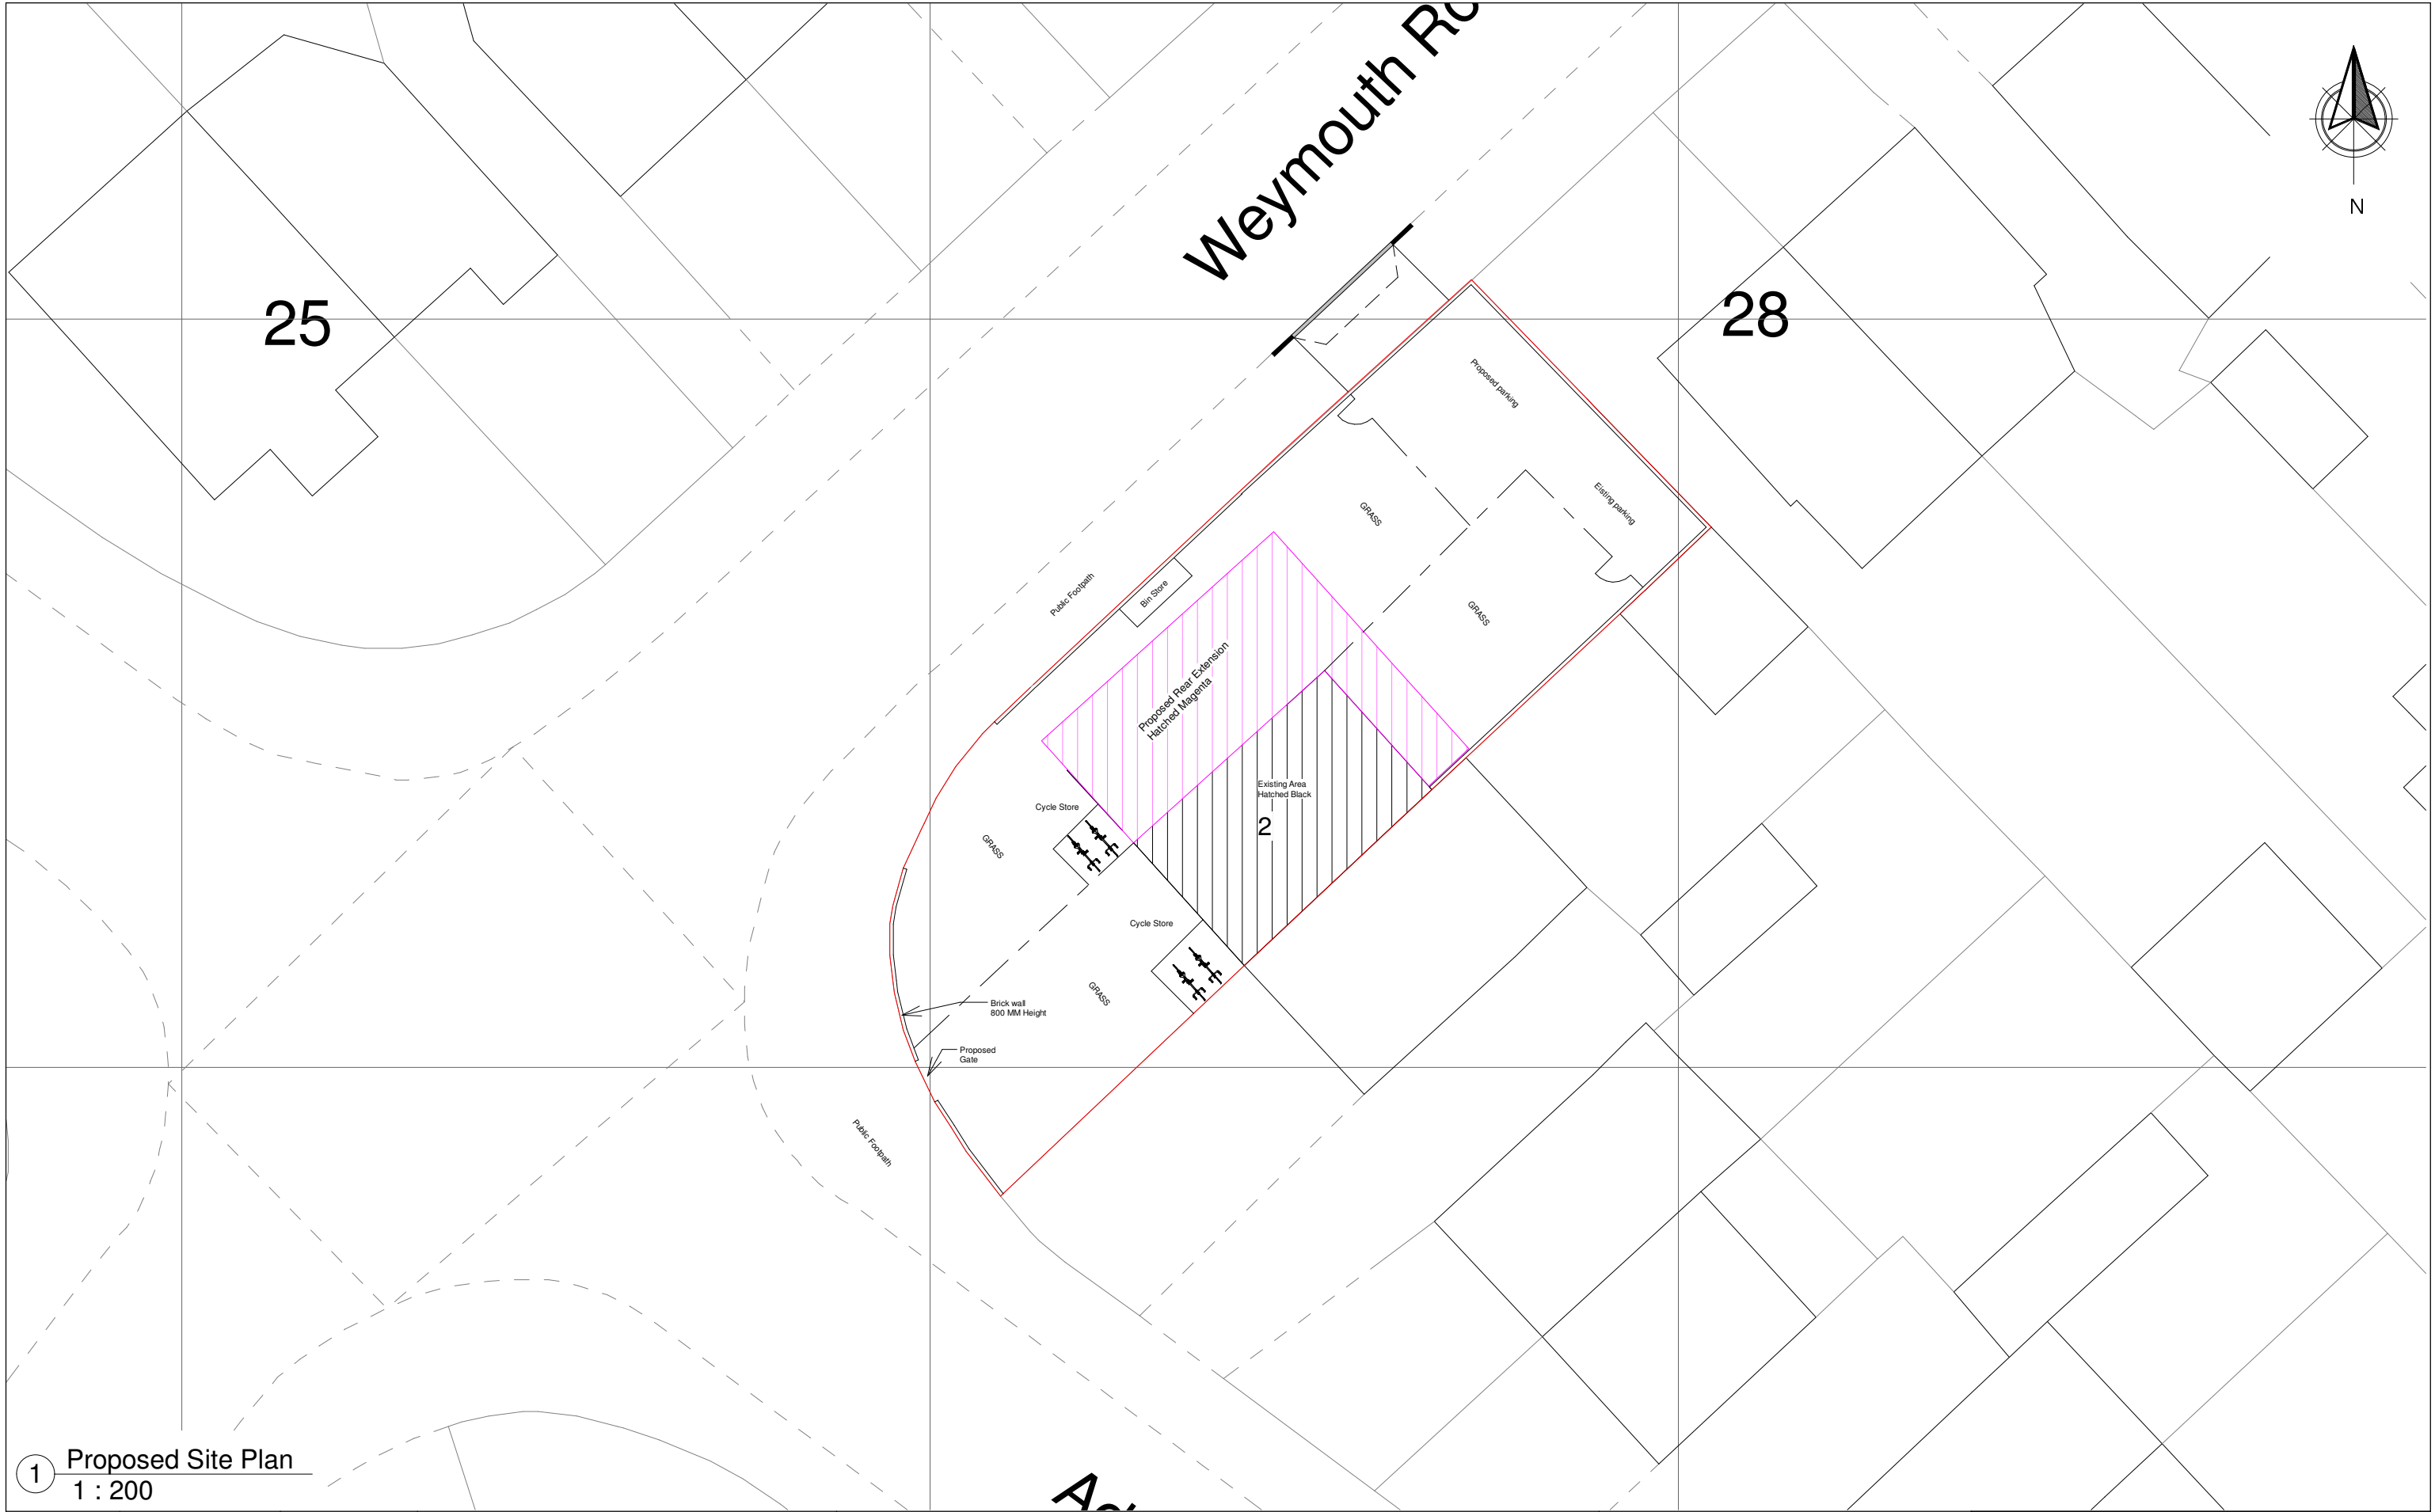


1 Proposed Site Plan
1 : 200

Drawn	Author	Project No:	Project Number	01020 m		Notes 1. All dimensions are in millimetres. 2. All dimensions are to be checked on site. 3. Any discrepancy between the architectural drawing and other drawings relevant for construction should be notified before commencement.		Revision			
Dwg. No.	22-103	Client:	Mr Khajinder Singh Khurana					Rev	Description	Date	
Checked	-	Project Name:	2 Adelphl Cresent					A			
Date	25/01/2021	Project Address:	2 Adelpil Crescent Hayes, Hillingdon UB4 8LY	Drawing Title	Proposed Site Plan	Legend		R	C		
Scale	1 : 200 @A3					VP Vent pipe, SP Sewage Pipe, DP Down Pipe	D				
		B Beam, C Ceiling, F Floor, W Wall, R Roof Slopes Down	E								

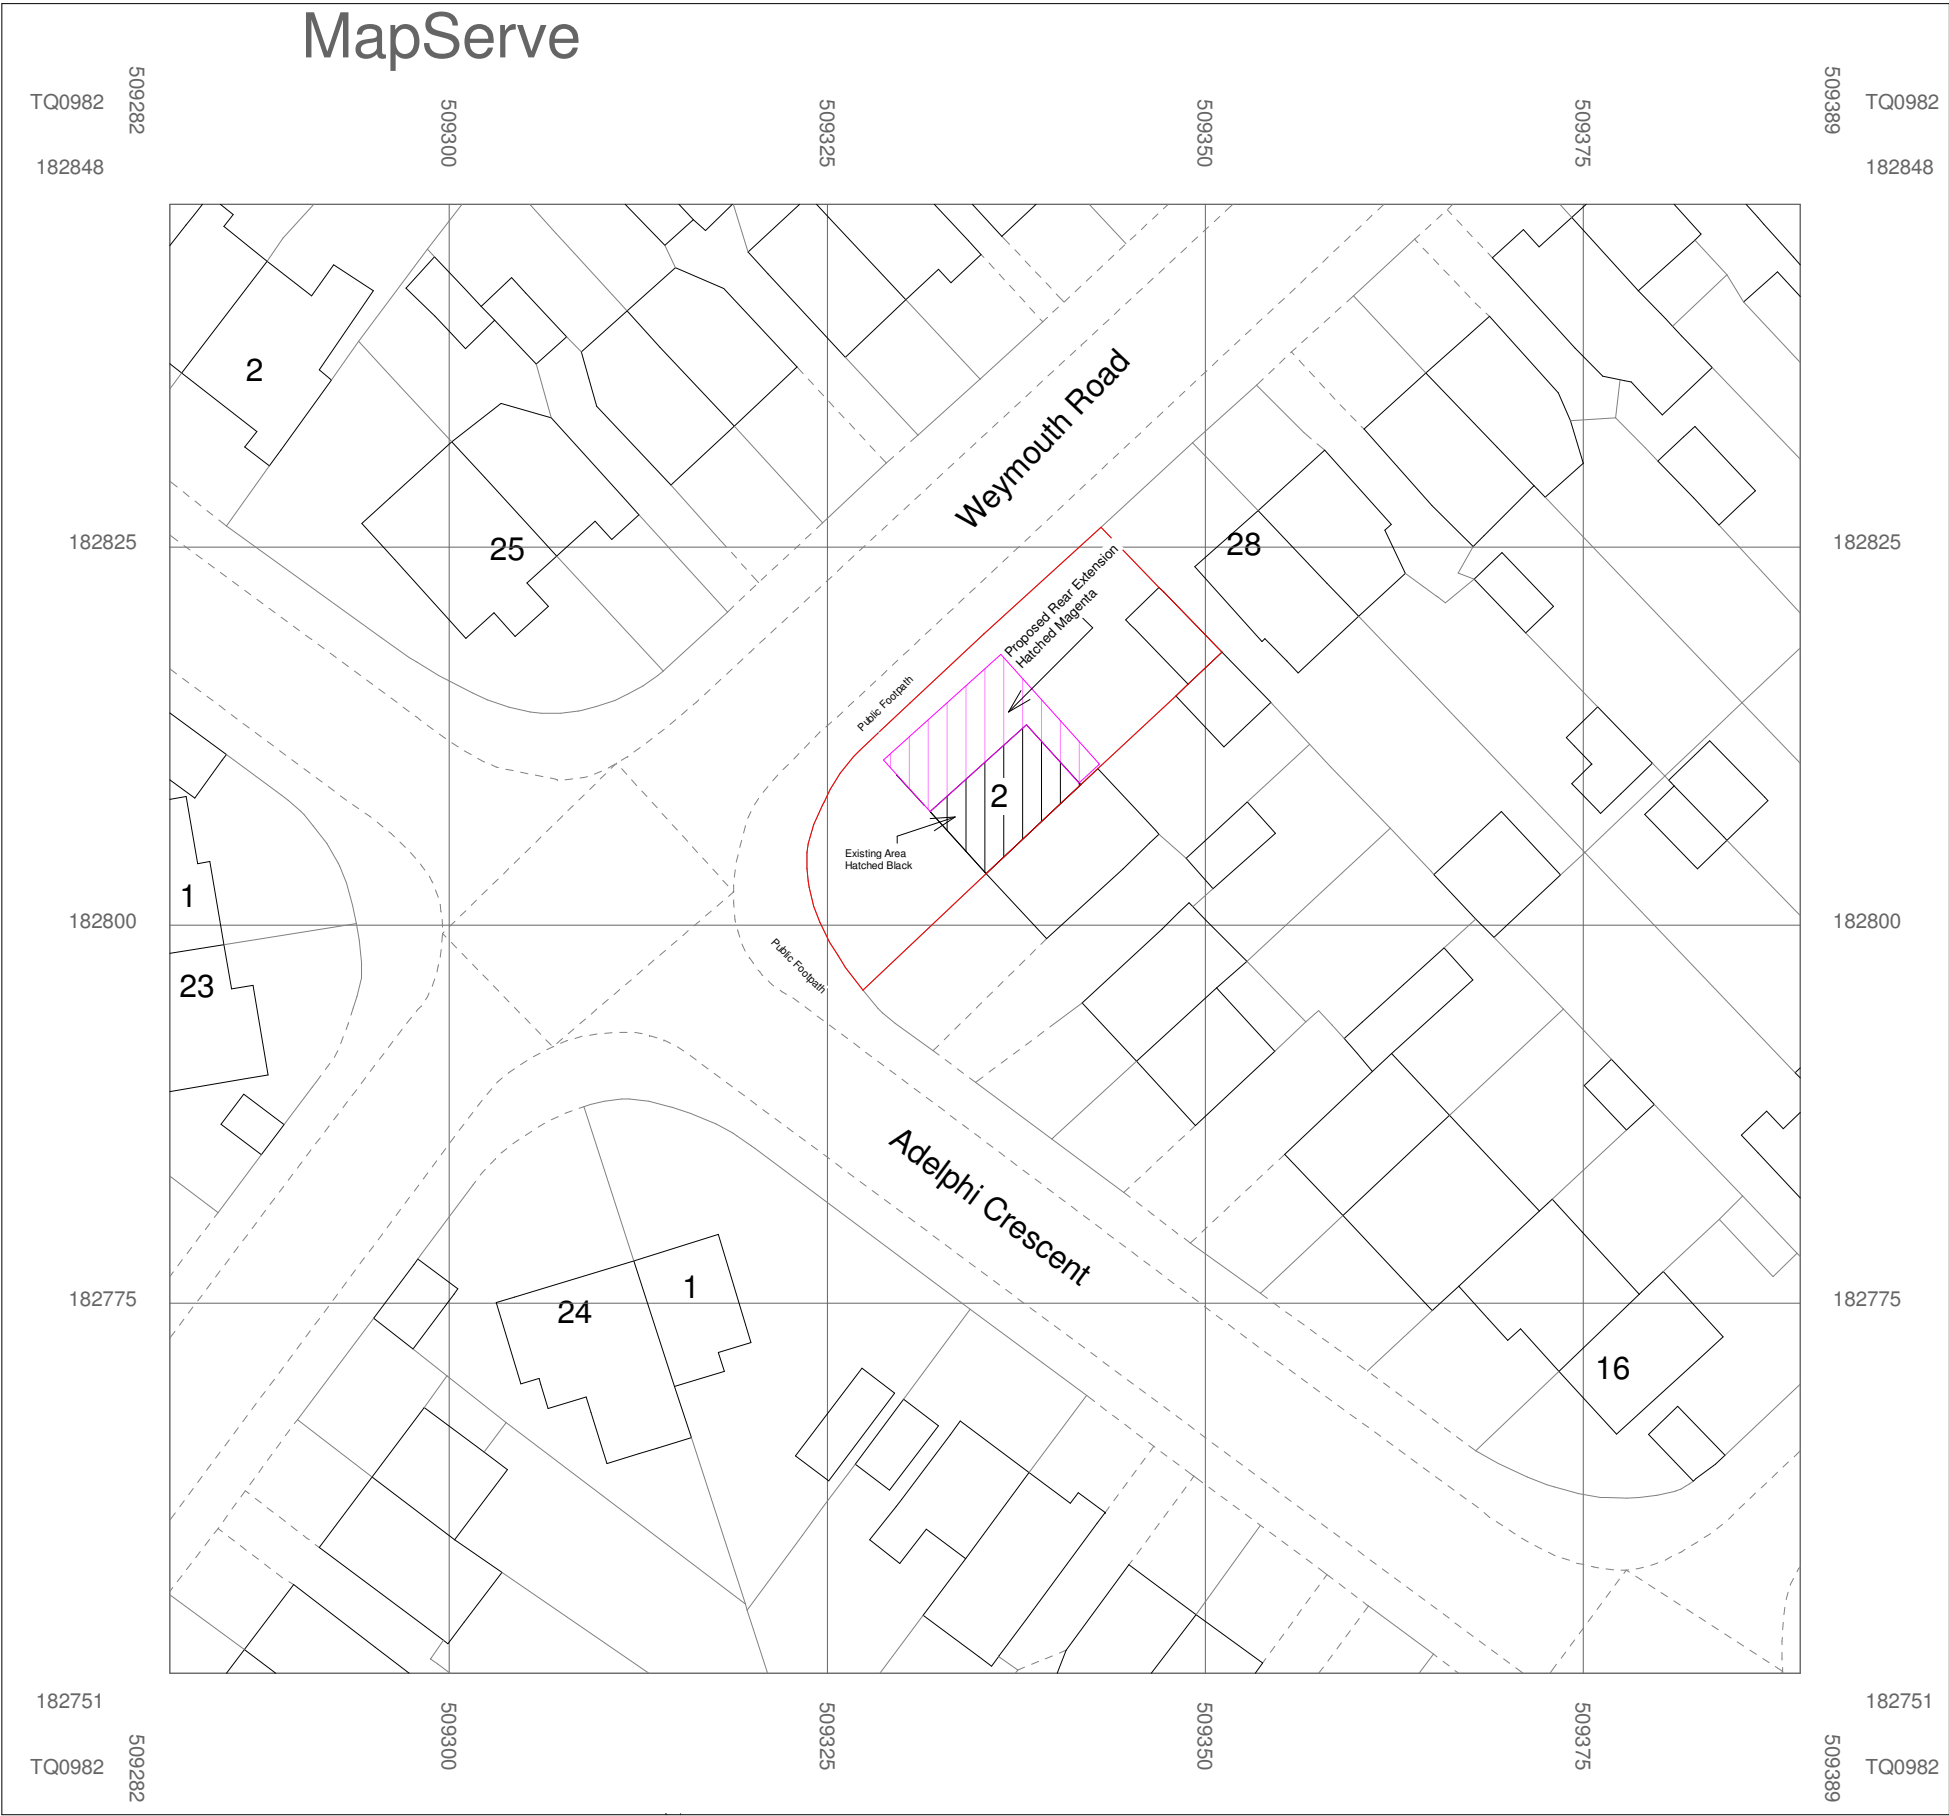 

1 Existing Block Plan
1 : 500


Drawn	SK	Project No:	Project Number	02550 m		Notes 1. All dimensions are in millimetres. 2. All dimensions are to be checked on site. 3. Any discrepancy between the architectural drawing and other drawings relevant for construction should be notified before commencement.		Revision			
Dwg. No.	22-104	Client:	Mr Khajinder Singh Khurana					Rev	Description	Date	
Checked	-	Project Name:	2 Adelphl Cresent					A			
Date	25/01/2021	Project Adress:	2 Adelpil Crescent Hayes, Hillingdon UB4 8LY	Drawing Title	Block Plan	Legend			C		
Scale	1 : 500 @A3					VP Vent pipe, SP Sewage Pipe, DP Down Pipe			D		
		B Beam, C Ceiling, F Floor, W Wall, R Roof Slopes Down				E					

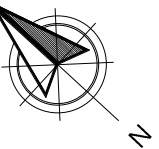

Weymouth Road

Public Footpath


1 Existing Ground Floor
1 : 100

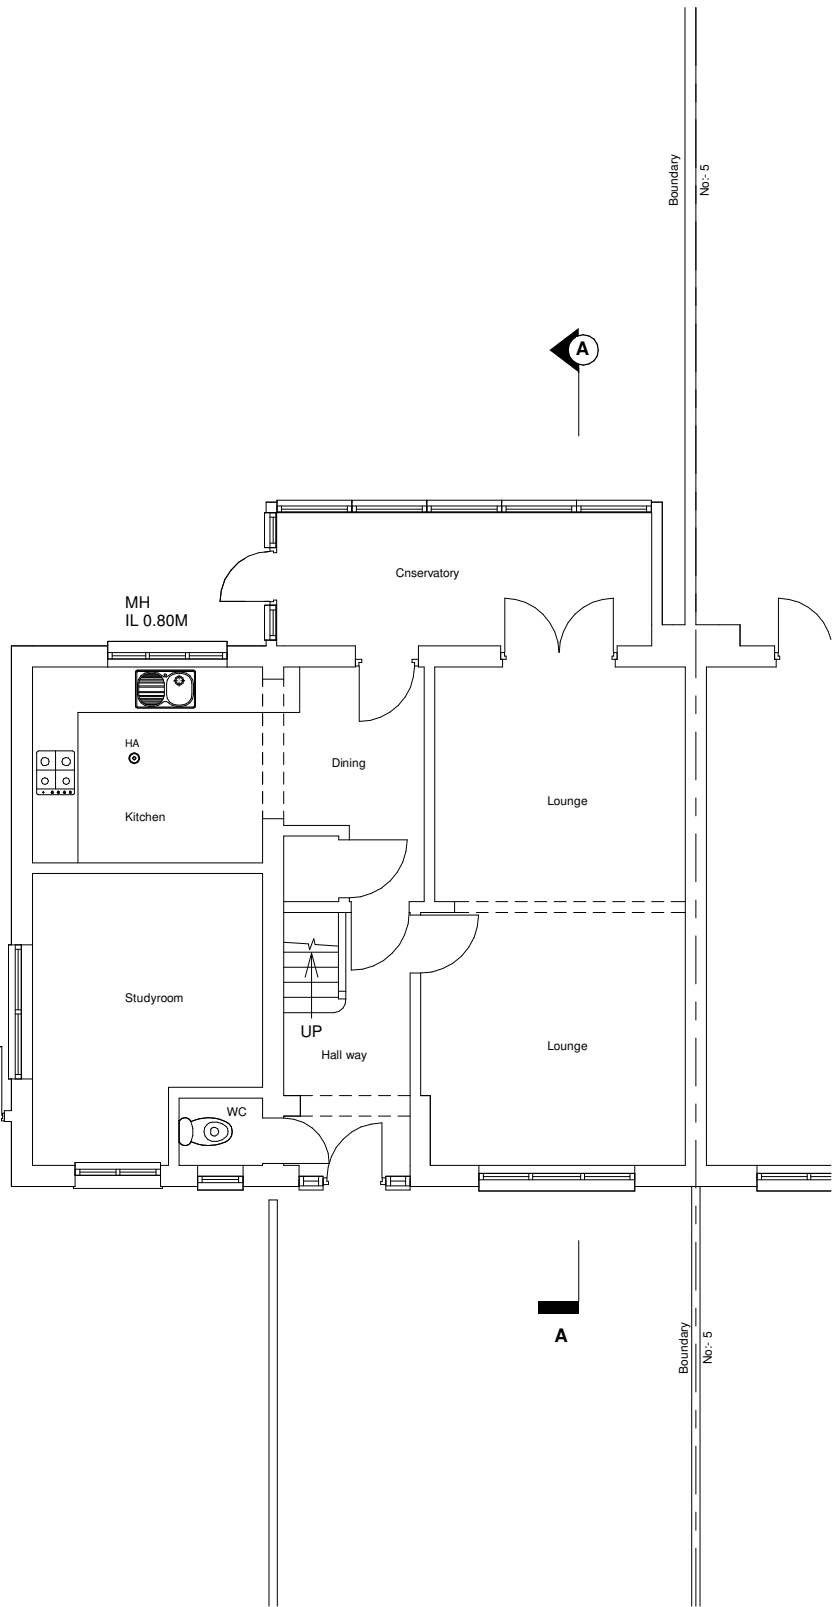

Weymouth Road


Public Footpath

2 Proposed Ground Floor
1 : 100

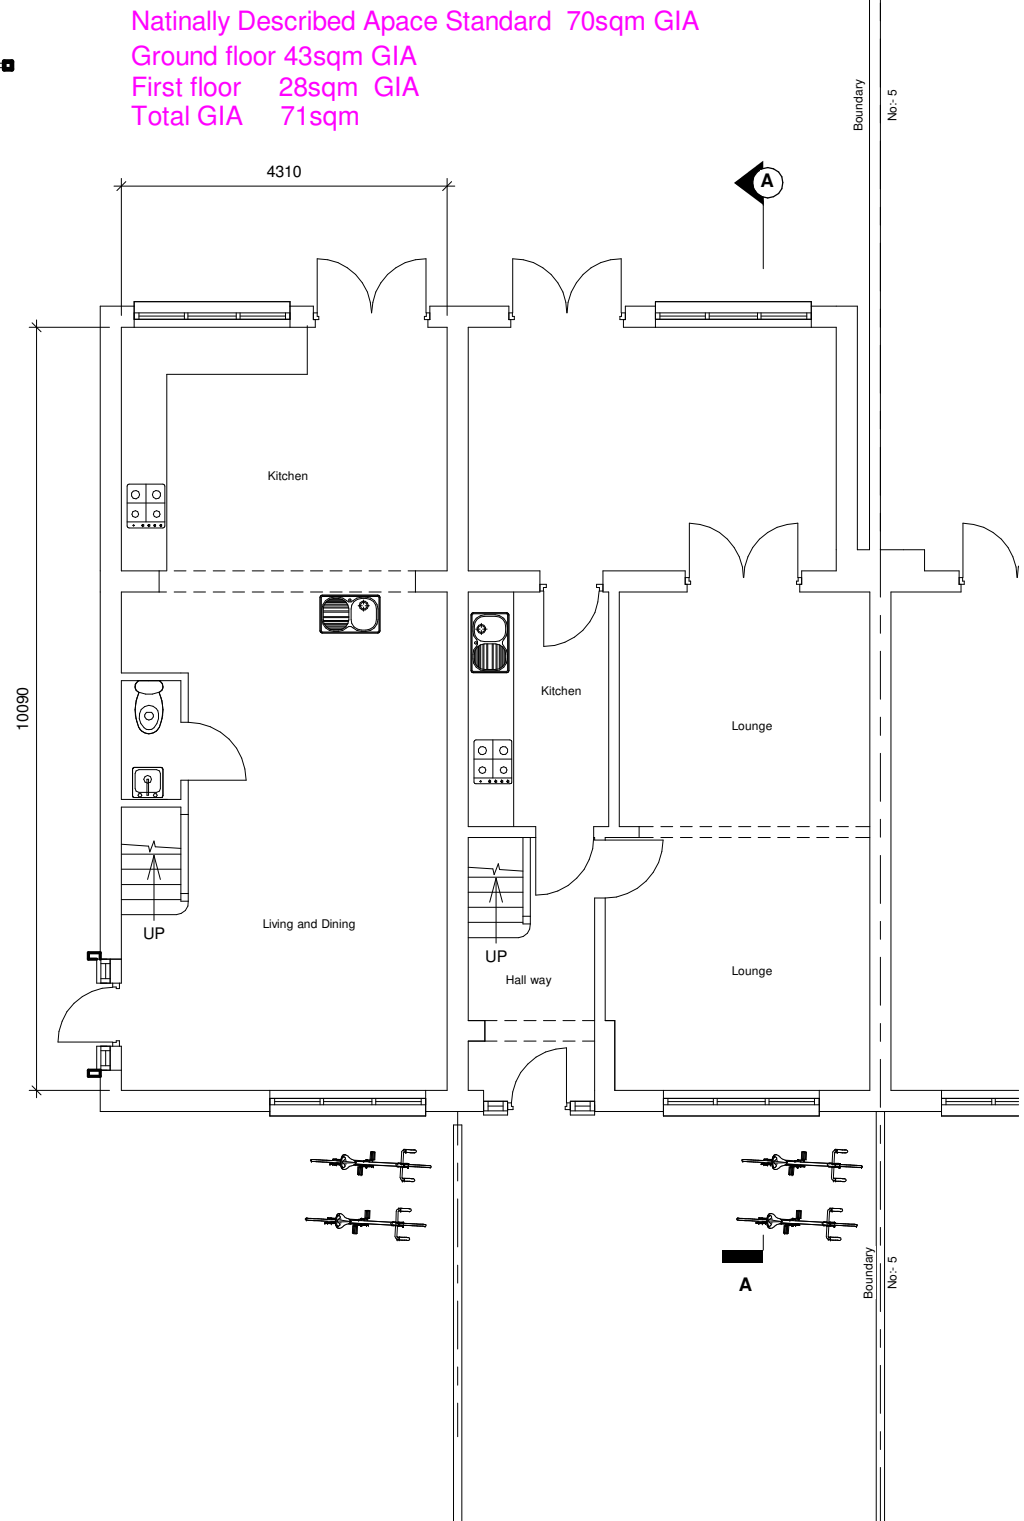

Nationally Described Apce Standard 70sqm GIA
Ground floor 43sqm GIA
First floor 28sqm GIA
Total GIA 71sqm

Drawn	SK	Project No:	Project Number
Dwg. No.	22-105	Client:	Mr Khajinder Singh Khurana
Checked	-	Project Name:	2 Adelphl Cresent
Date	25/01/2021	Project Adress:	2 Adelpil Crescent Hayes, Hillingdon UB4 8LY
Scale	1 : 100 @A3		



 


Drawing Title

Ground Floor Plan

Notes	
1. All dimensions are in millimetres. 2. All dimensions are to be checked on site. 3. Any discrepancy between the architectural drawing and other drawings relevant for construction should be notified before commencement.	
Legend	
VP Vent pipe, SP Sewage Pipe, DP Down Pipe	
B Beam, C Ceiling, F Floor, W Wall, R Roof Slopes Down	

Revision		
Rev	Description	Date
A		
B		
C		
D		
E		

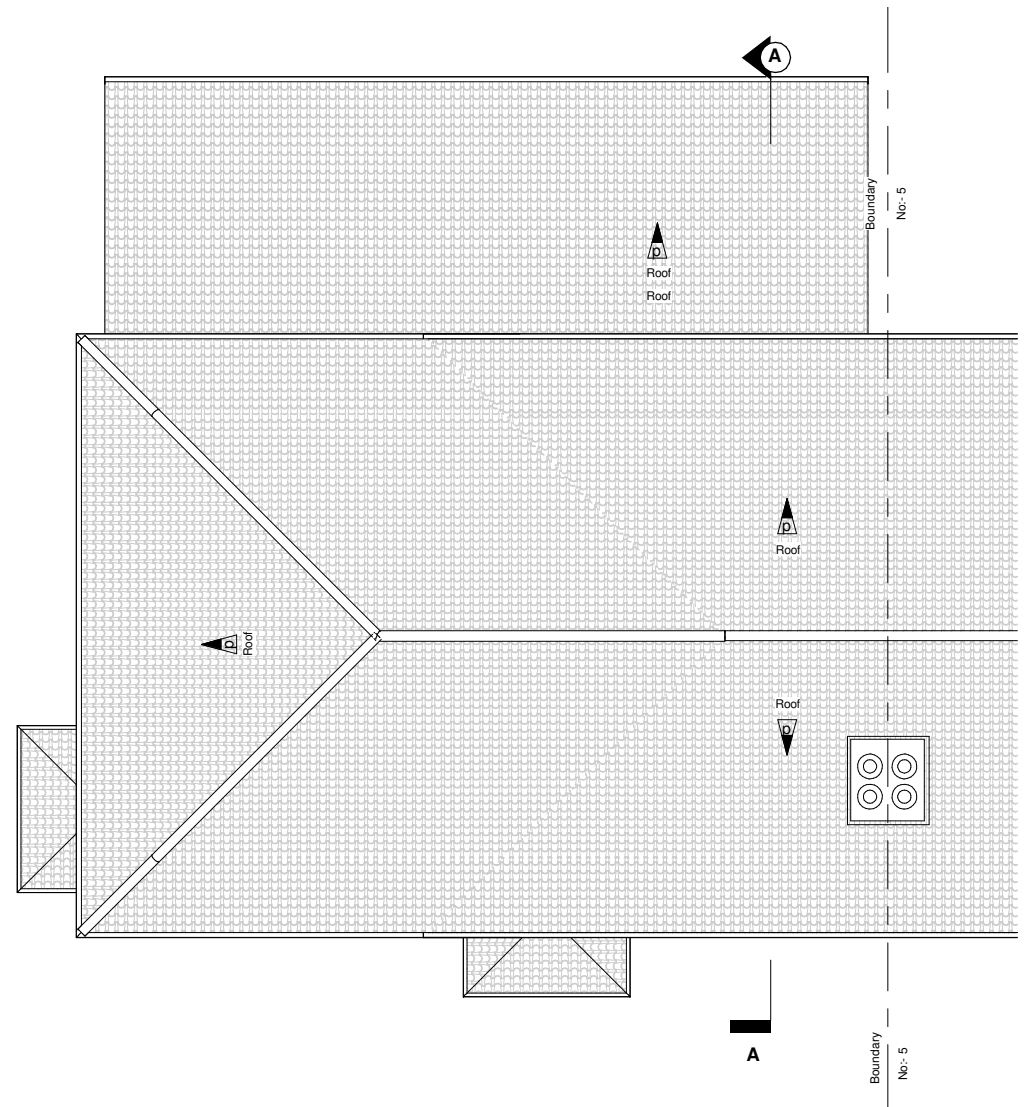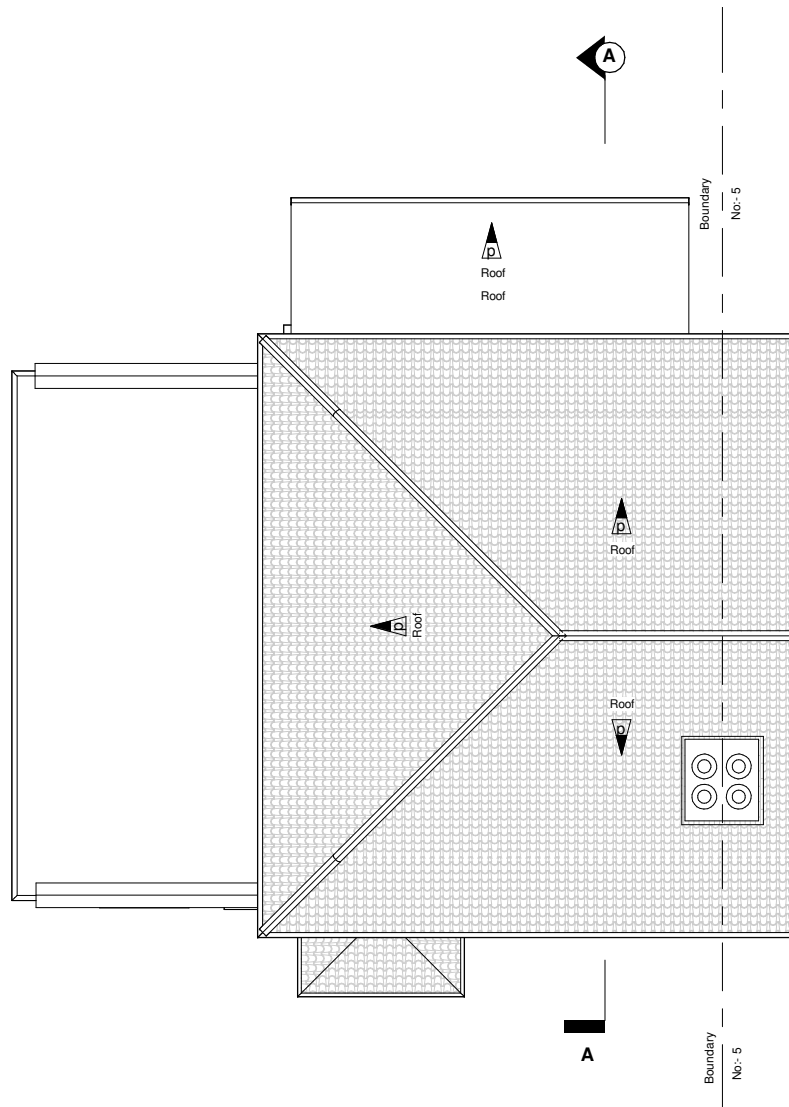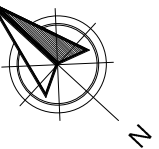


1 Existing Roof
1 : 100

2 Proposed Roof
1 : 100

Drawn	SK	Project No:	Project Number	0510 m		Notes		Revision		
Dwg. No.	22-107	Client:	Mr Khajinder Singh Khurana			1. All dimensions are in millimetres. 2. All dimensions are to be checked on site. 3. Any discrepancy between the architectural drawing and other drawings relevant for construction should be notified before commencement.		Rev	Description	Date
Checked	-	Project Name:	2 Adelphl Cresent					A		
Date	25/01/2021	Project Adress:	2 Adelpil Crescent Hayes, Hillingdon UB4 8LY	B						
Scale	1 : 100 @A3			Drawing Title	Roof Plan	Legend	R	C		
						VP Vent pipe, SP Sewage Pipe, DP Down Pipe		D		
						B Beam, C Ceiling, F Floor, W Wall, R Roof Slopes Down		E		




1 Existing North
1 : 100

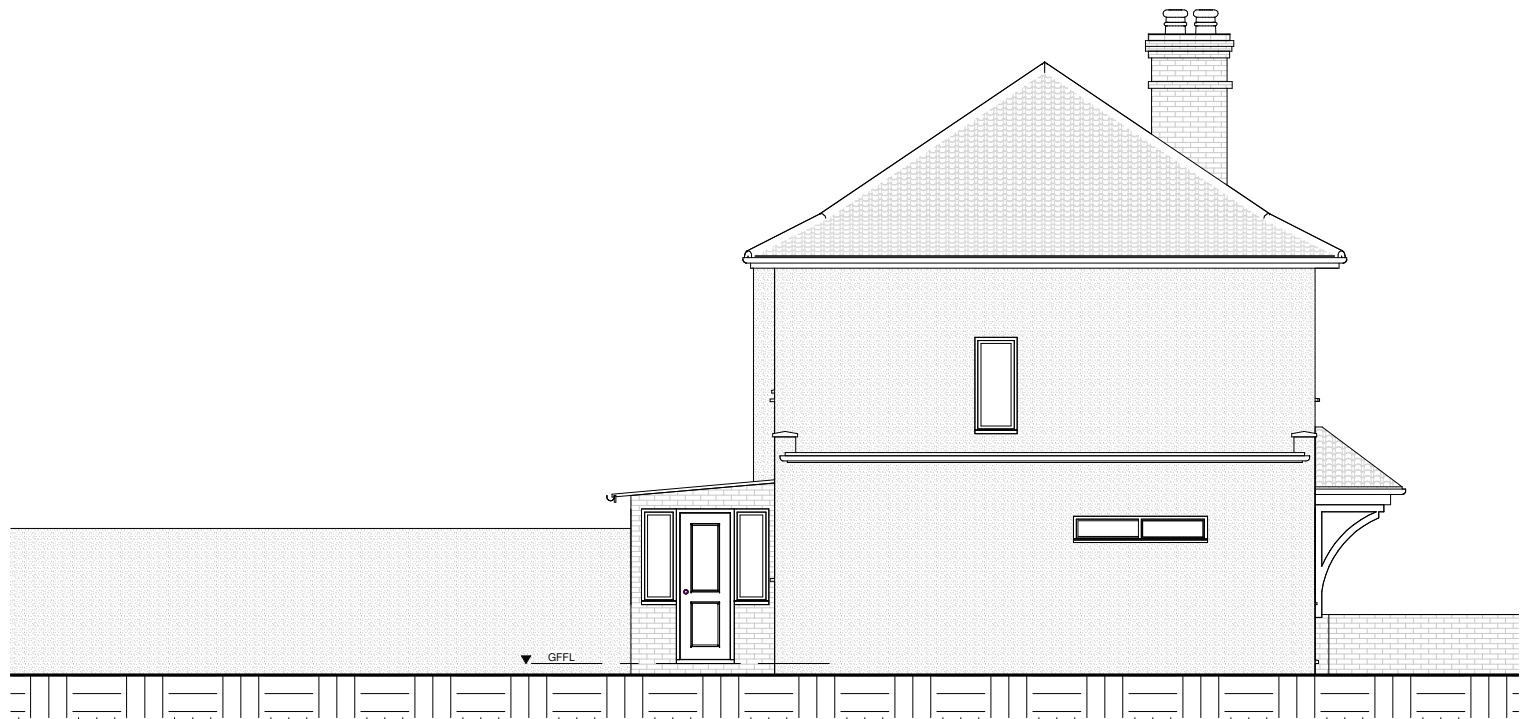

3 Existing West
1 : 100




2 Proposed North
1 : 100

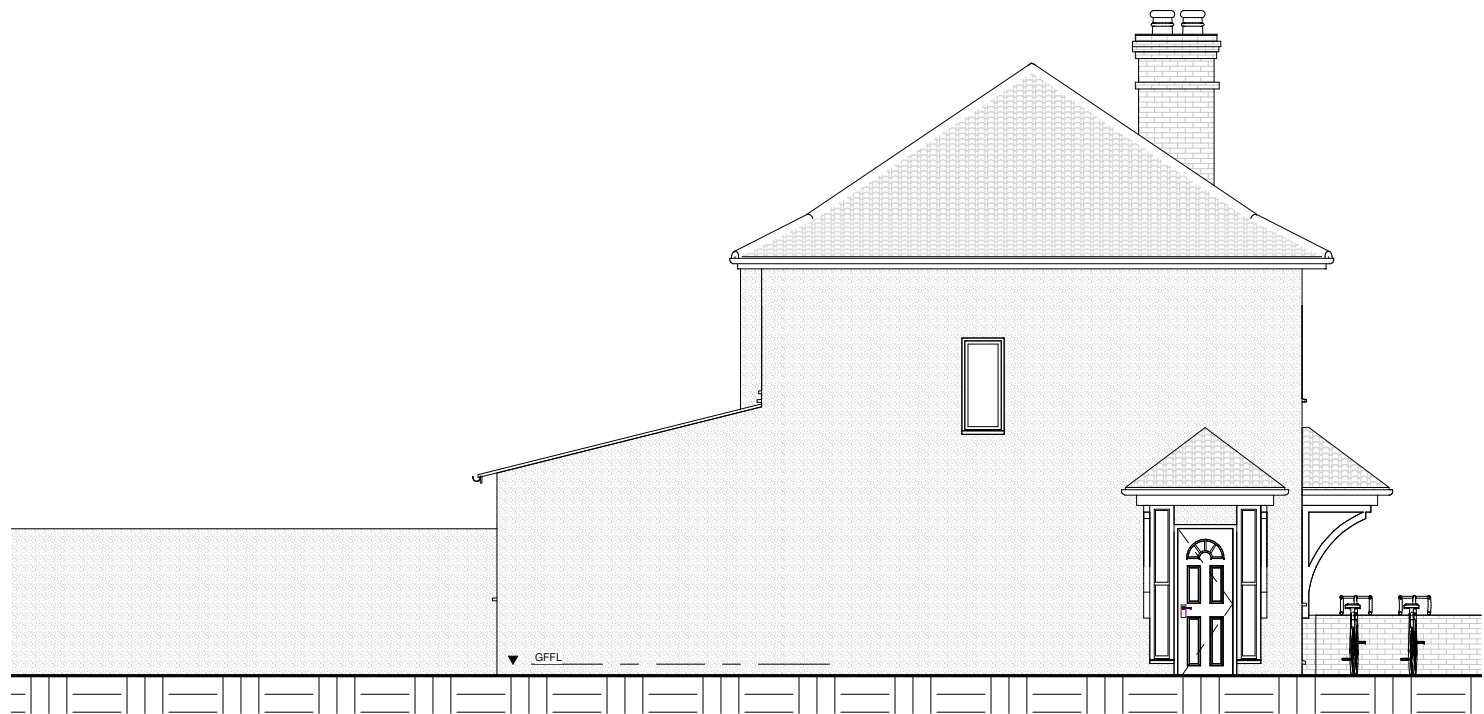

4 Proposed West
1 : 100



Drawn	SK	Project No:	Project Number
Dwg. No.	22-108	Client:	Mr Khajinder Singh Khurana
Checked	-	Project Name:	2 Adelphi Crescent
Date	25/01/2021	Project Address:	2 Adelphi Crescent Hayes, Hillingdon UB4 8LY
Scale	1 : 100 @A3		

 

Drawing Title

North & West Elevation

Notes			Revision	
1. All dimensions are in millimetres. 2. All dimensions are to be checked on site. 3. Any discrepancy between the architectural drawing and other drawings relevant for construction should be notified before commencement.			Rev	Date
Legend VP Vent pipe, SP Sewage Pipe, DP Down Pipe B Beam, C Ceiling, F Floor, W Wall, R Roof Slopes Down			A	
			B	
			C	
			D	
			E	

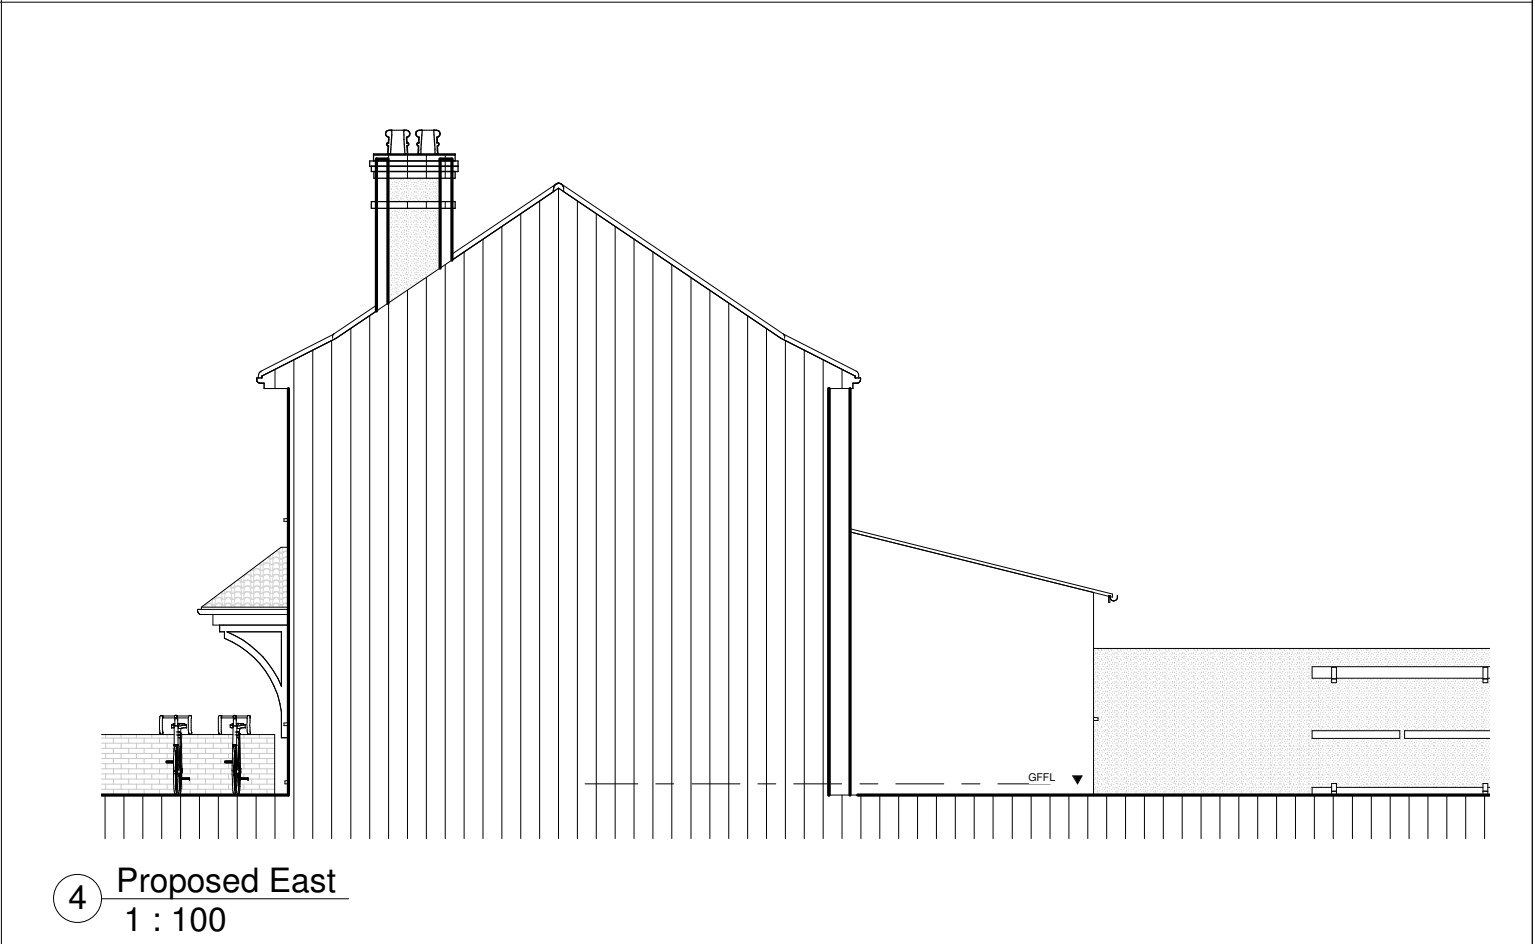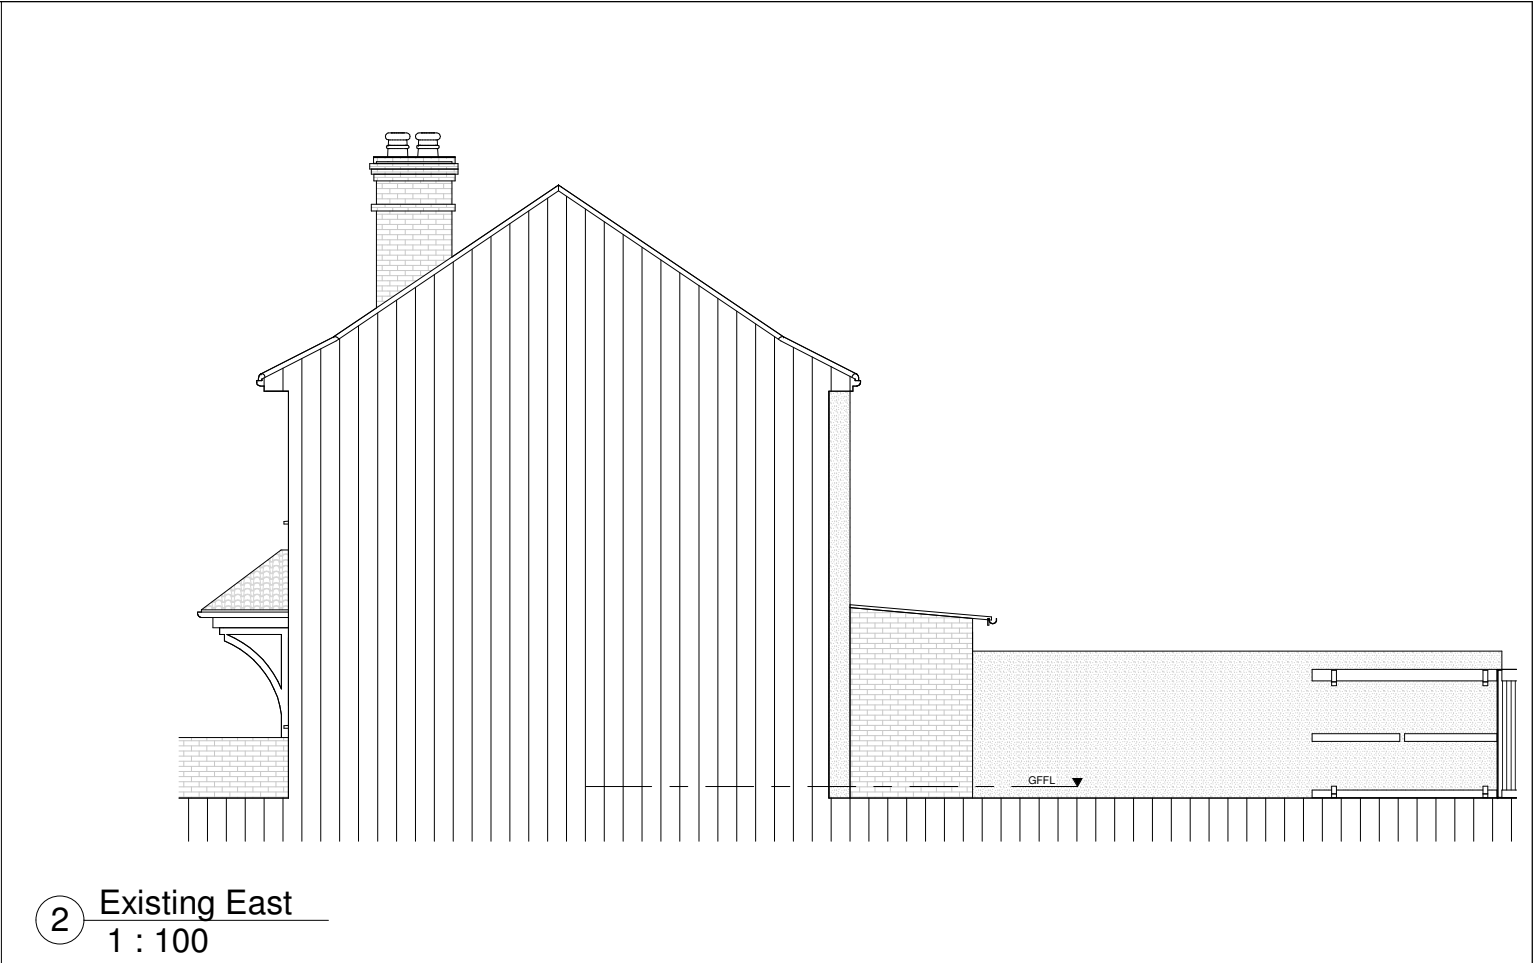

Drawn	SK	Project No:	Project Number
Dwg. No.	22-109	Client:	Mr Khajinder Singh Khurana
Checked	-	Project Name:	2 Adelphi Crescent
Date	25/01/2021	Project Address:	2 Adelphi Crescent Hayes, Hillingdon UB4 8LY
Scale	1 : 100 @A3		

0	5	10 m
Drawing Title	South & East Elevation	

Notes			Revision		
1. All dimensions are in millimetres. 2. All dimensions are to be checked on site. 3. Any discrepancy between the architectural drawing and other drawings relevant for construction should be notified before commencement.			Rev	Description	Date
Legend VP Vent pipe, SP Sewage Pipe, DP Down Pipe B Beam, C Ceiling, F Floor, W Wall, R Roof Slopes Down			A		
			B		
			C		
			D		
			E		