


APPLICATION FOR LAWFUL CERTIFICATE
FOR SINGLE STOREY REAR EXTENSION & LOFT CONVERSION.

SITE LOCATION PLAN
AREA 2 HA
SCALE 1:1250 on A4
CENTRE COORDINATES: 509717, 179770



Supplied by Streetwise Maps Ltd
www.streetwise.net
Licence No: 100047474
02/03/2018 11:22

LOCATION PLAN
SCALE - 1: 1250.

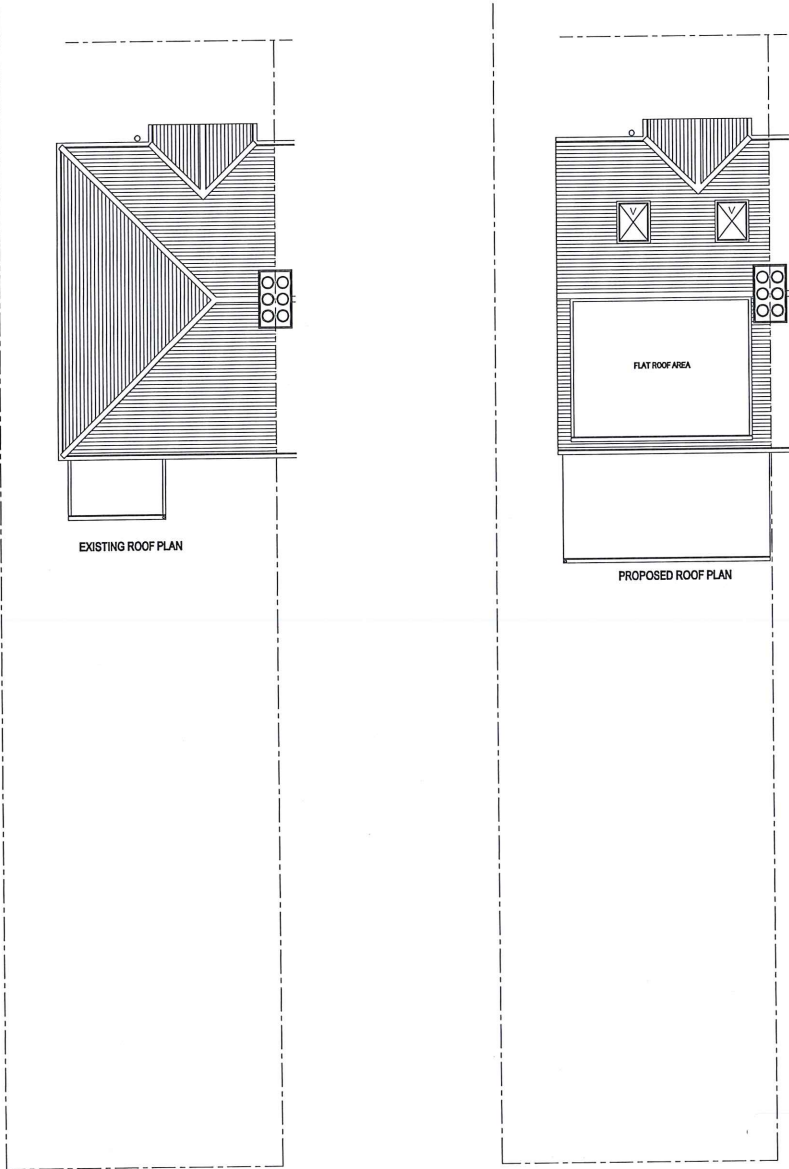

SITE PLAN
SCALE - 1: 200.

TECON Ltd.
Consulting Civil & Structural Engineers
116A High Street
Edgware, Middlesex, HA8 7EL.
TEL: 020 8951 5100 FAX: 020 8905 6838

NOTES:

NOT FOR CONSTRUCTION

Client

Job Title
16 ST ANSELMs ROAD,
HAYES. UB3 1SB.

Scale
1 : 1250/1 : 200
Size
A3
Drawn by
GSK
Date
Feb. 2018

No.	DESCRIPTION	DATE	
Drawing Title LOCATION PLAN & SITE PLAN			
Drawing No.	P	101	
9297			