
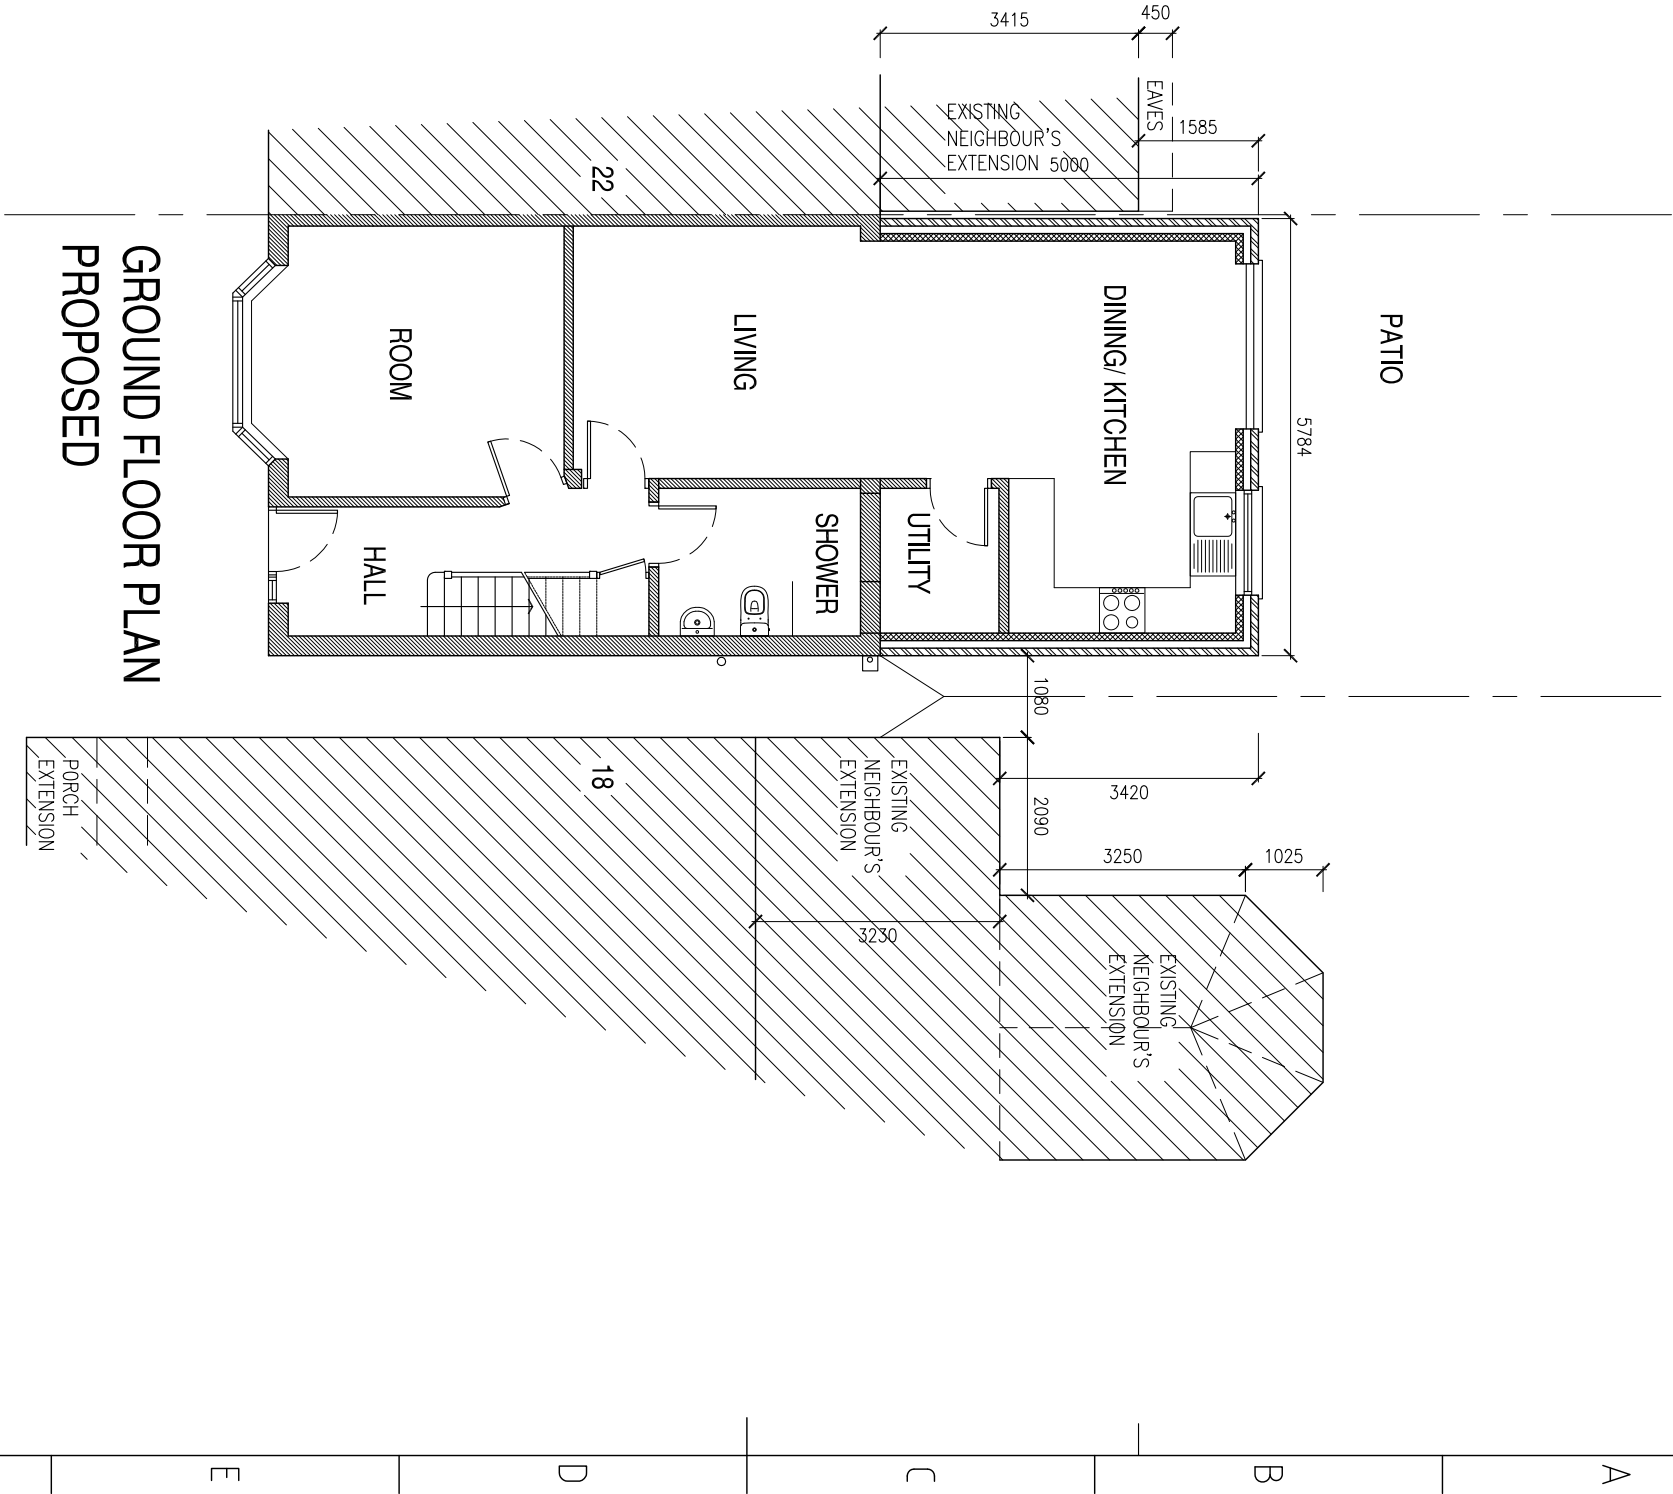


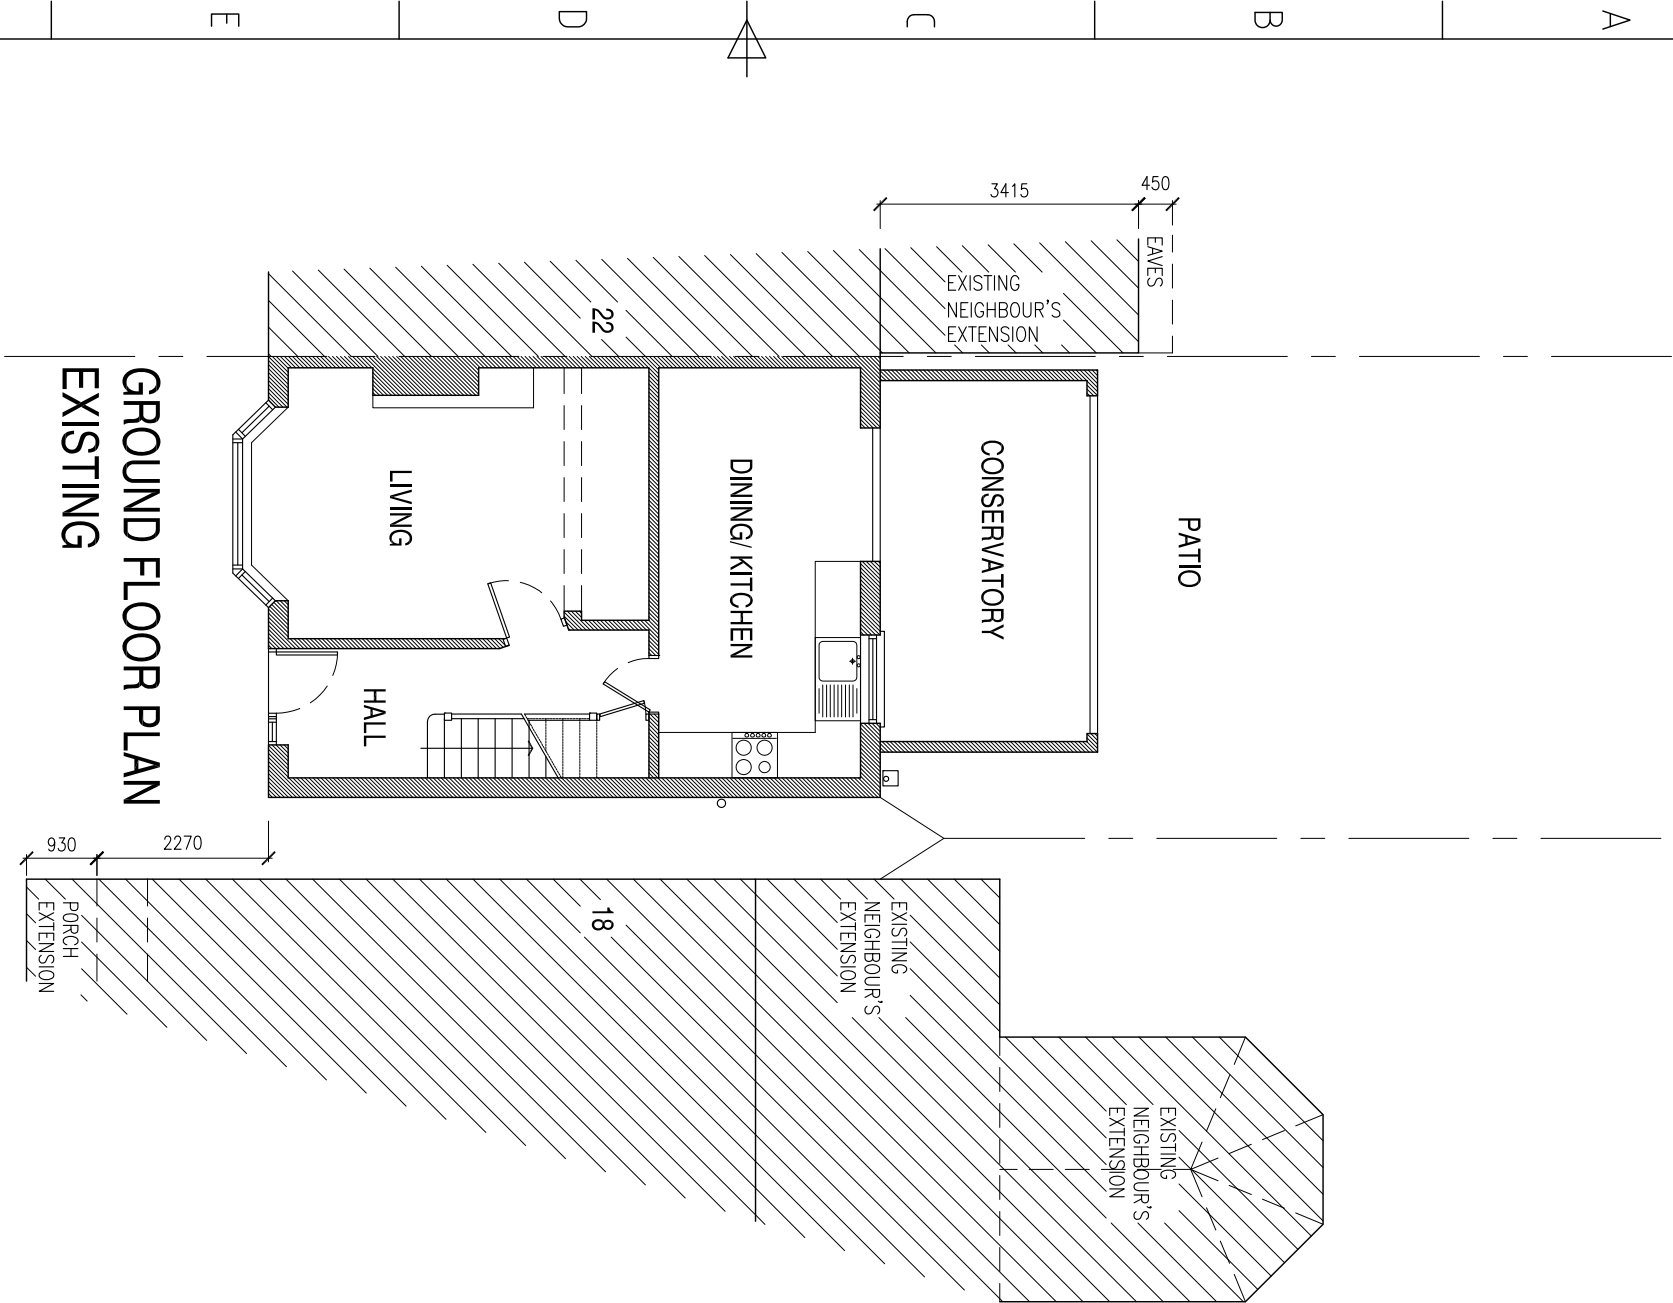

0 1 2 3 4 5 6 7 8 9 10m

LINEAR SCALE 1:100

F

E

D

C

B

A

Itemref	Quantity	Title/Name, designation, material, dimension etc			Article No./Reference	
Designed by	Checked by	Approved by - date	File name	Date	Scale	
20 YL-101				12.07.2017	1:100	

PLANNING DRAWINGS
20 YEADING LANE, HAYES, UB4 0EX

FLOOR PLANS

20YL-101

Edition

Sheet

F

E

D

C

B

A